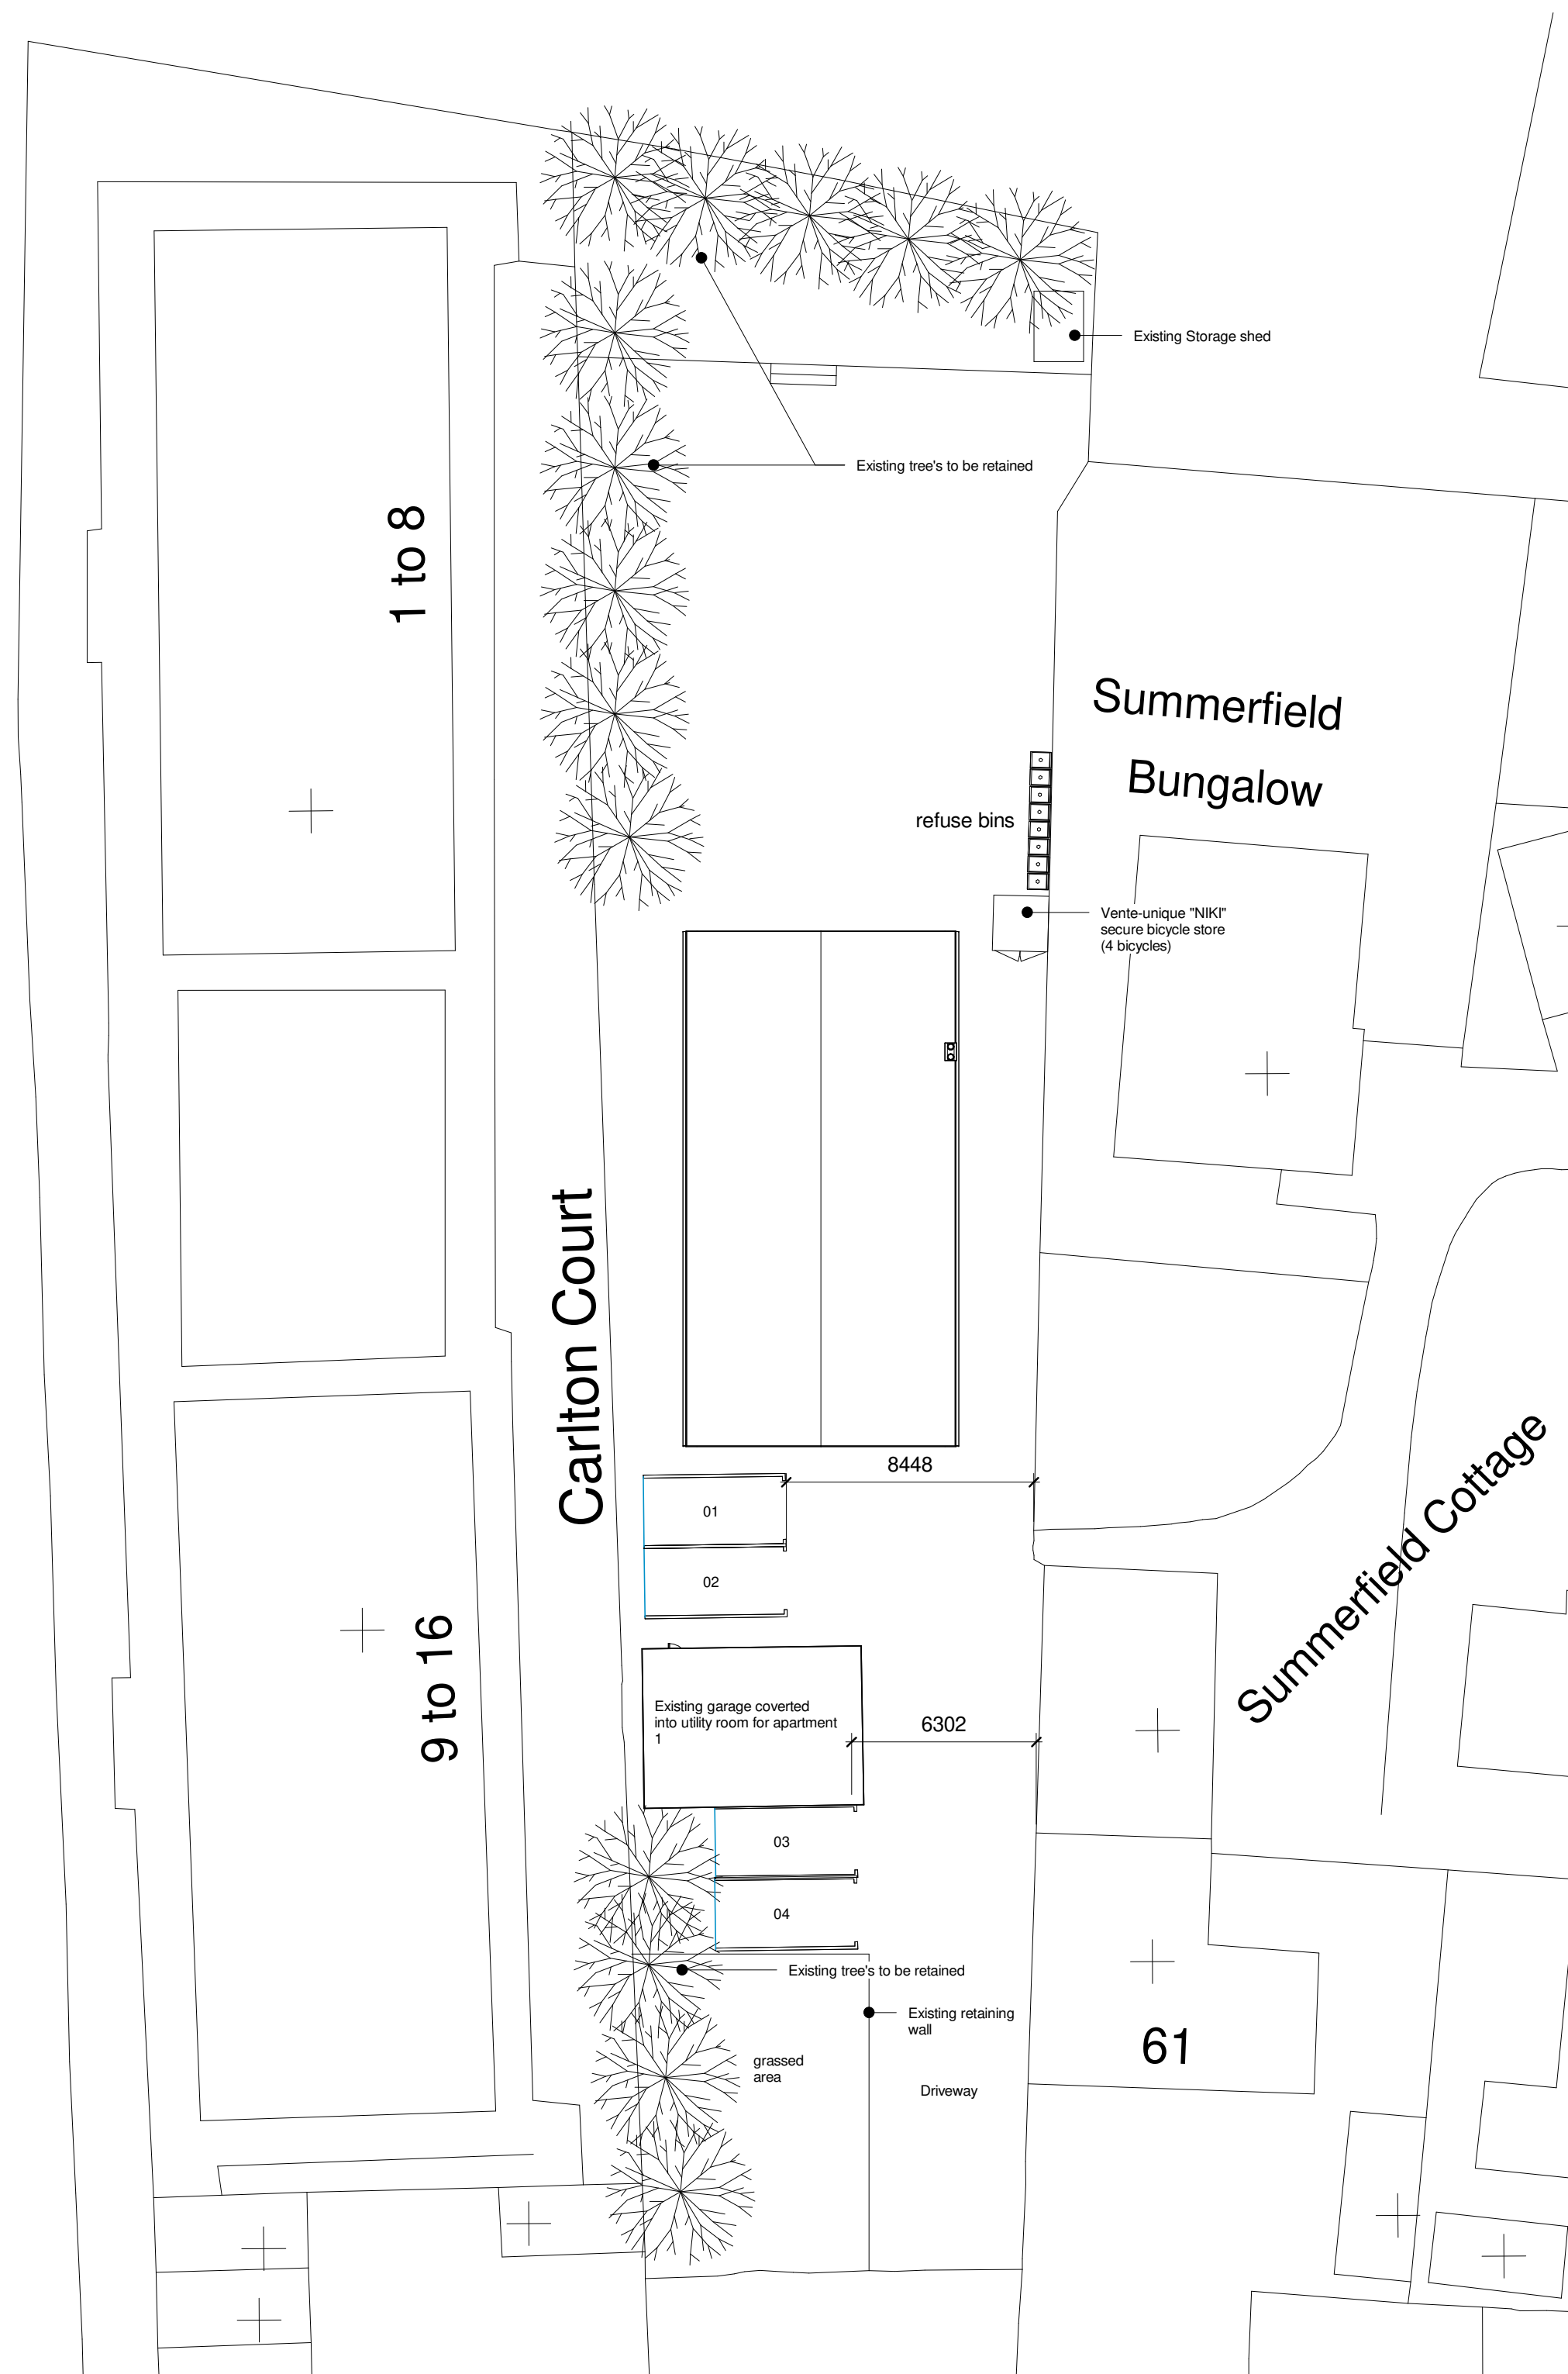
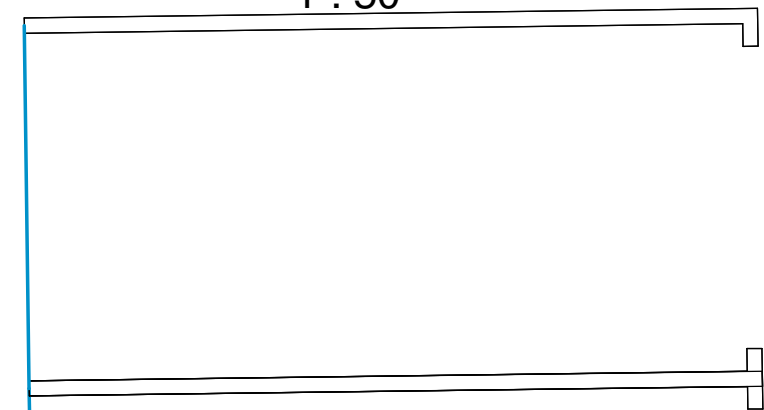
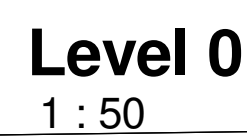


2	20/04/2026	Plan amended following comments from planning			
1	25/03/2026	Refuse bins added			
Revision Number	Date	Description of Revision	No	Drawn	Drawn

SEED Architects
Architects

Experience | Design Ethos | Passion

Parsonage Chambers, 3 Parsonage, Manchester M3 2HW - 0161 832 5750

status
Planning

job title	Highview
-----------	----------

Location	
----------	--

drawing title	
Proposed Ground Floor Plan	

author RH	date 09/03/26	drawn by RH	date 09/03/26
checker RH	date 09/03/26	approver RH	date 09/03/26

scale	paper size
As indicated	A1

Project no.	Seed drawing no.	Re
3594	A100	2