



COPYRIGHT NOTICE
The information contained within this media remains the property of Dave Rees Architect and may not be distributed to any party in any form without the knowledge and consent of Dave Rees Architect. The information should be distributed in its entirety and is not to be reproduced or altered without the knowledge and consent of Dave Rees Architect. The information contained within this media is for guidance only. While we endeavour to provide accuracy and detail there is no expressed or implied warranty or fitness for any particular purpose, supplied with this information. Dave Rees Architect accepts no responsibility for the accuracy of any information provided by third parties.

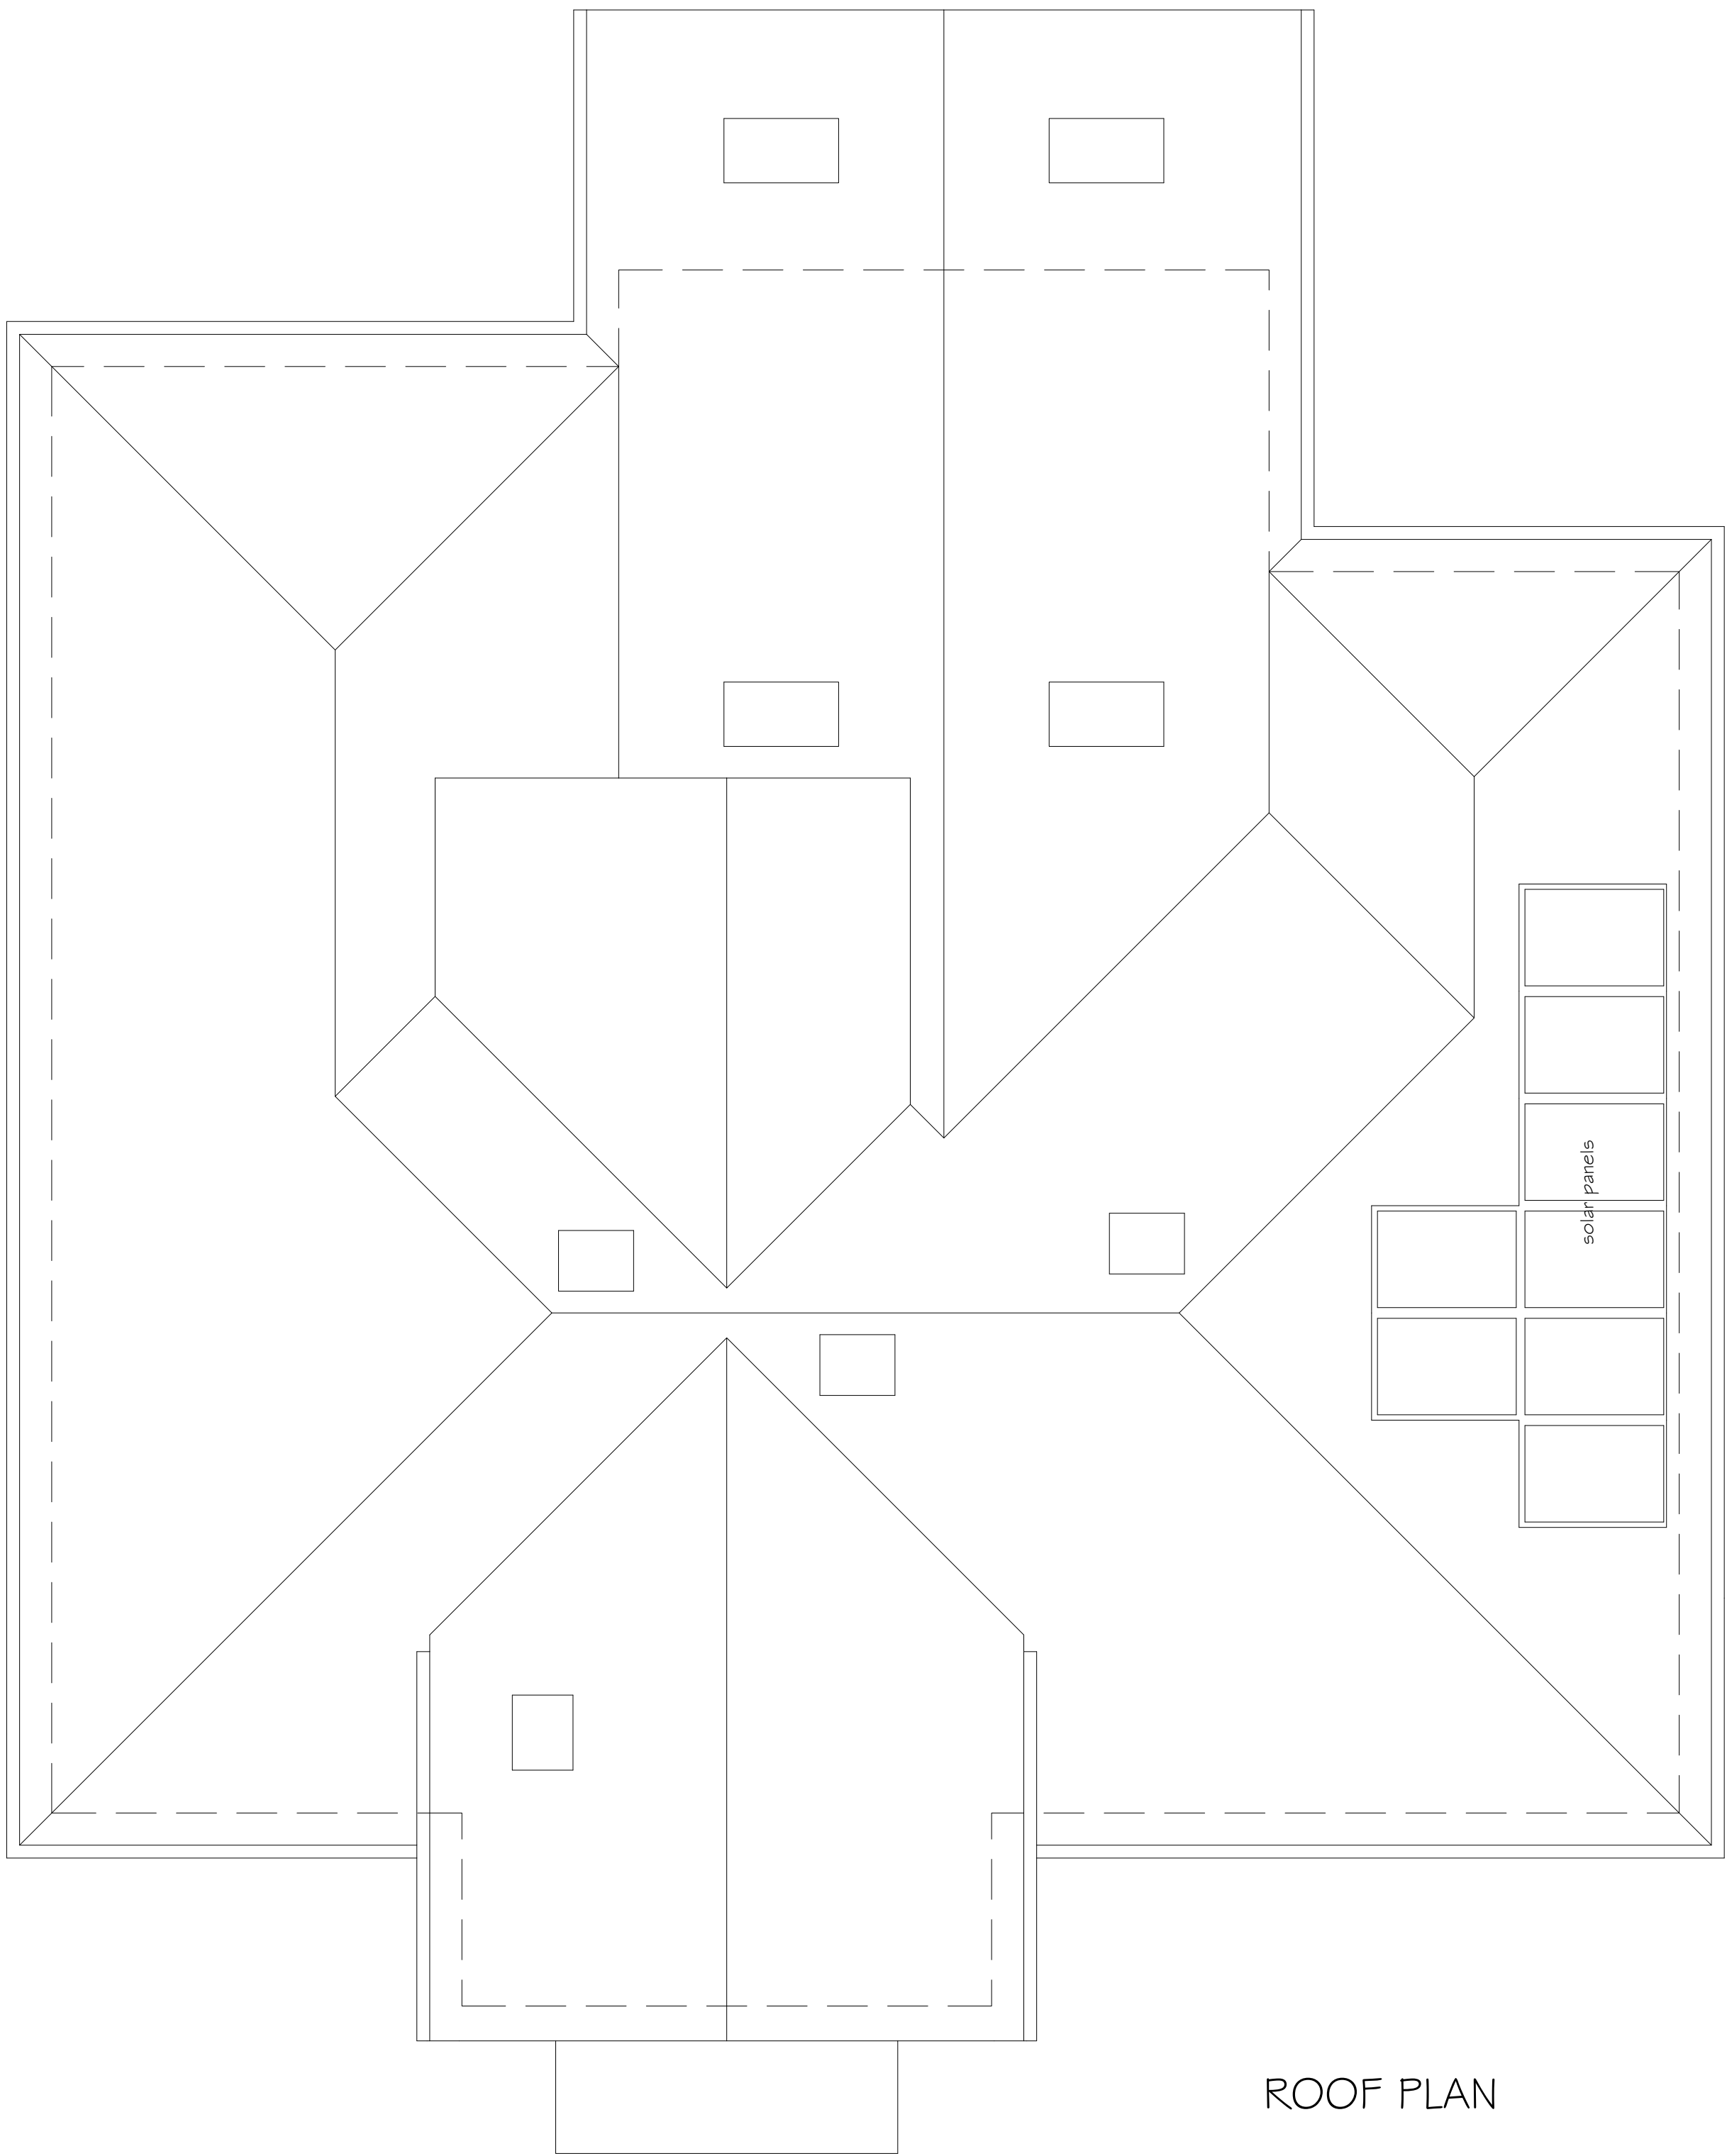

ROOF PLAN

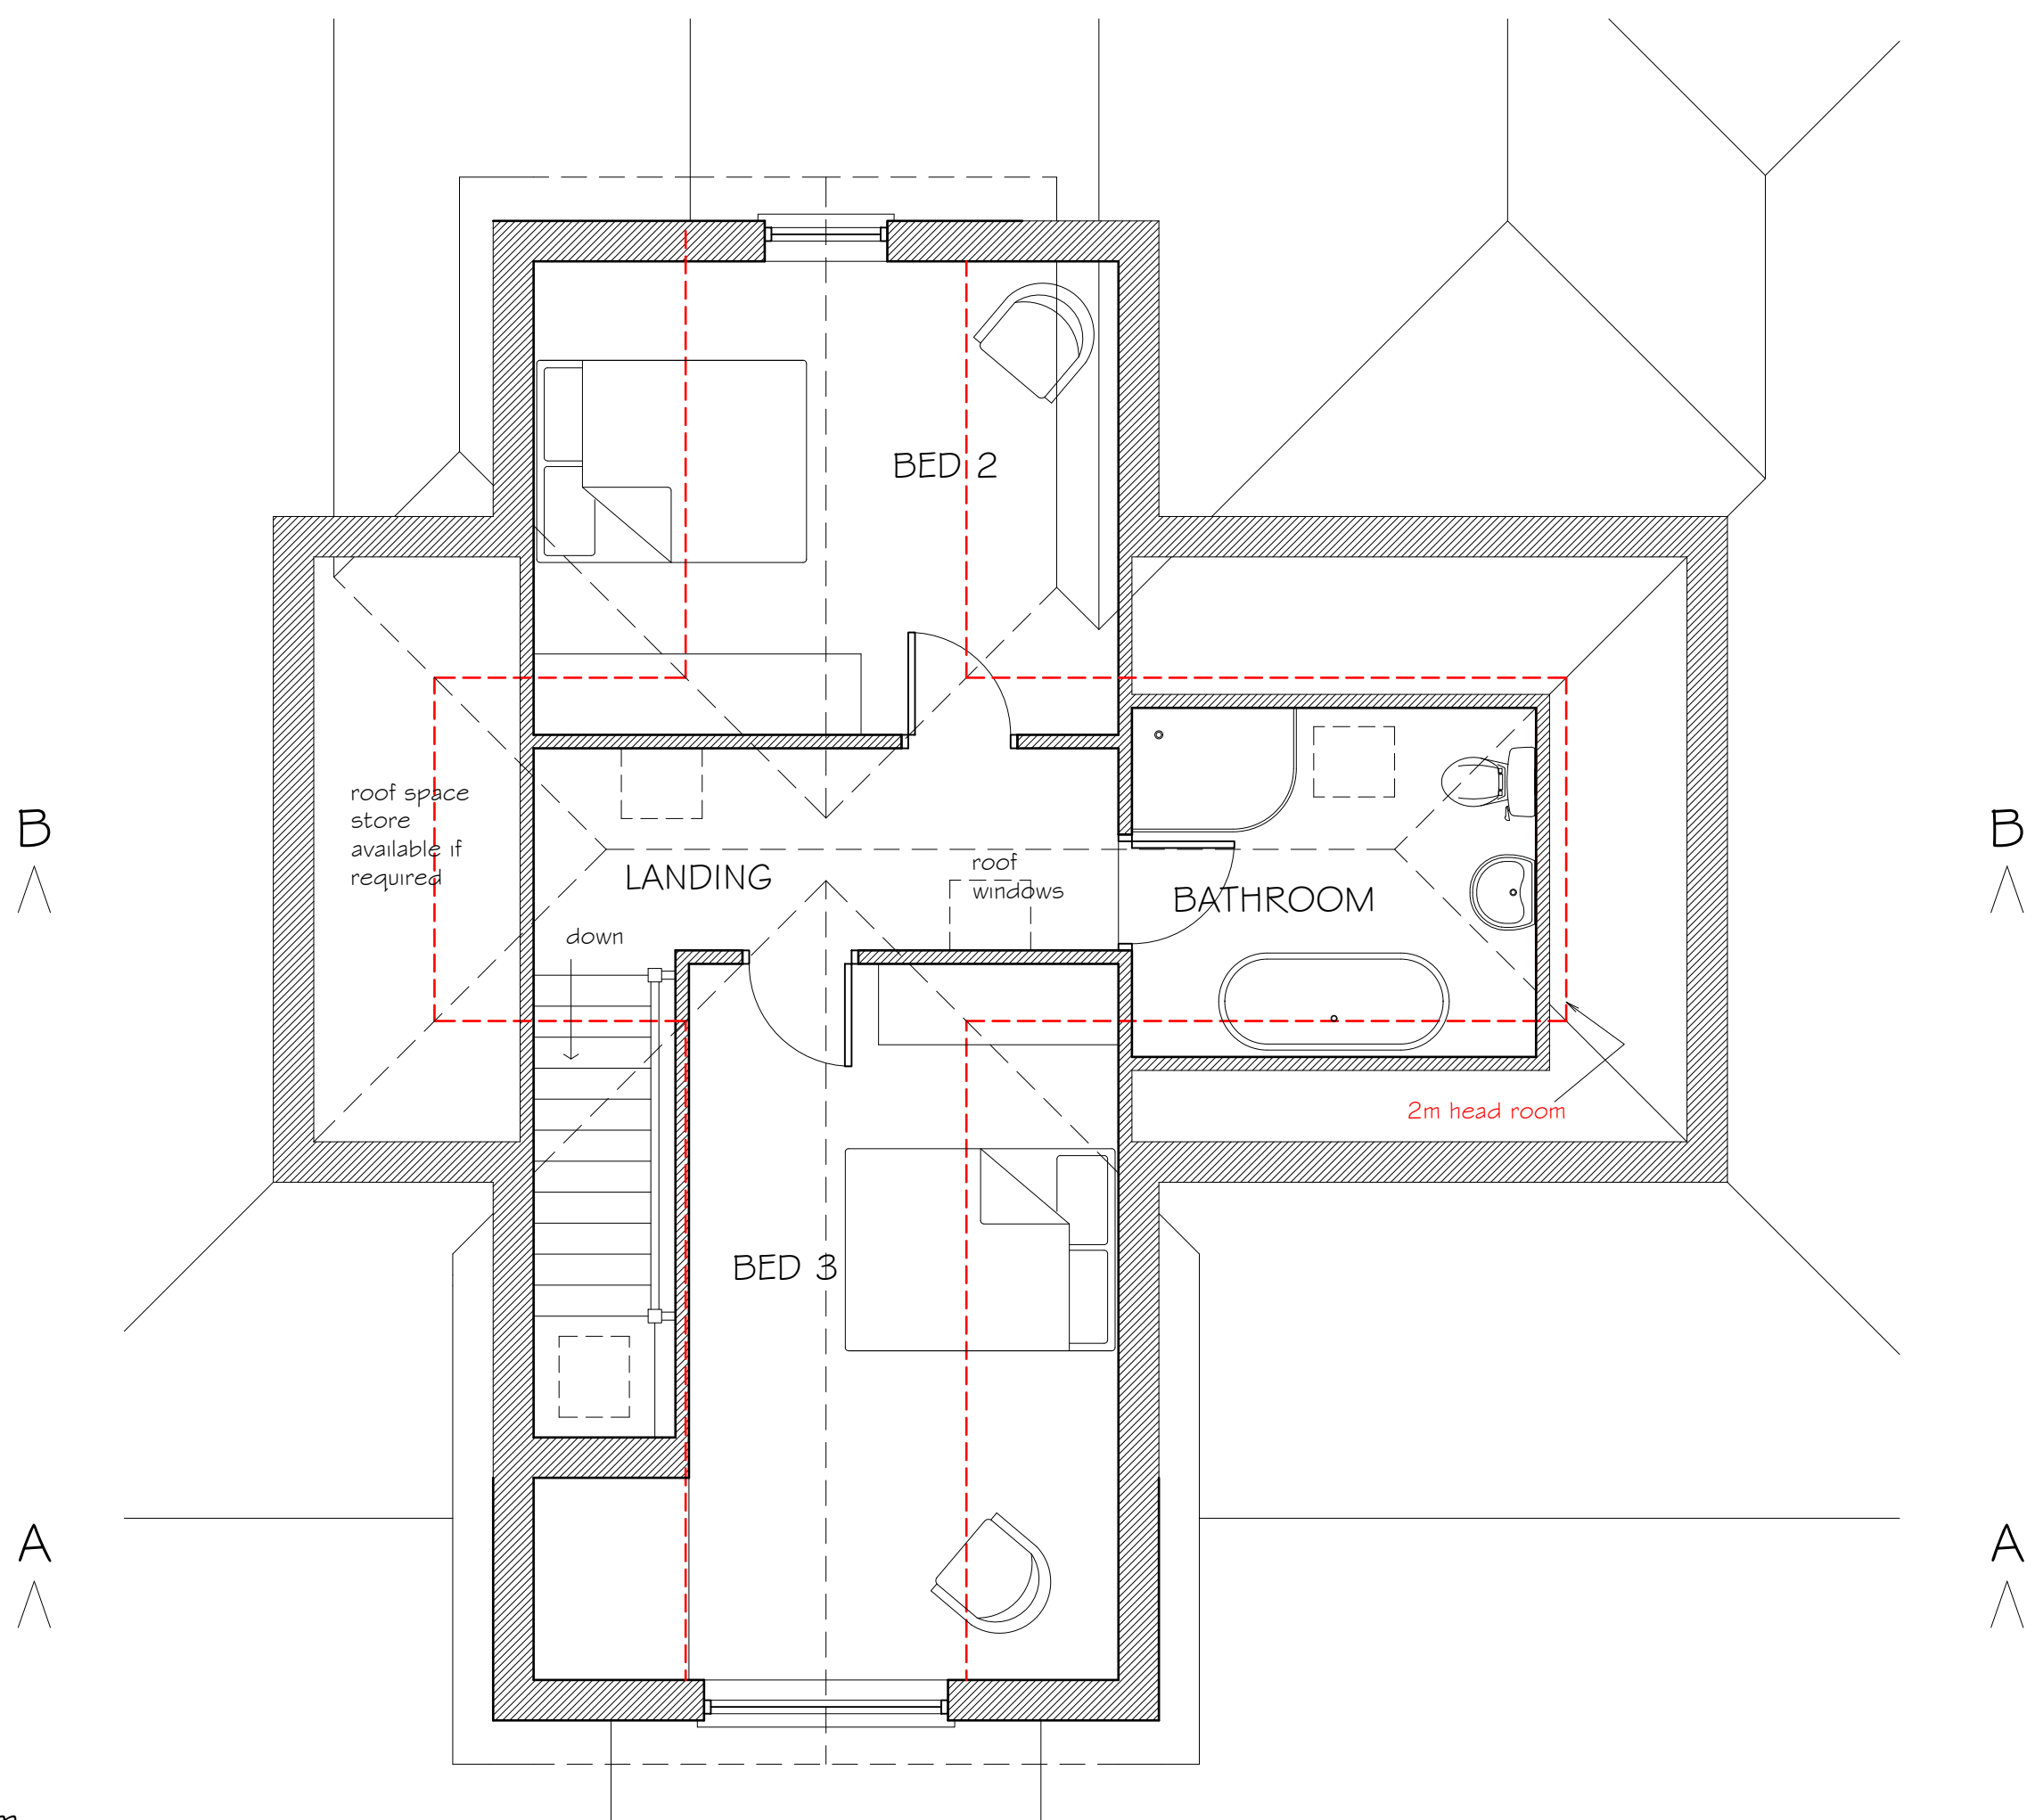

0 1m 3m
scale 1 : 50 @ A1

total internal floor area
ground floor + first floor - 244m²

FIRST FLOOR PLAN

46m² internal floor area
(not including potential store spaces)

DRAFT 17/10/25

drawing no. 401/PL2/02 revision

drawn by DMR issue date 16/10/25

scale 1:50 sheet size A1

client MR & MRS GARDNER

brief NEW BUILD HOUSE
planning

location 2 DELAMERE AVENUE
WHITEFIELD, M45 7WJ

drawing title FIRST FLOOR PLAN AND
ROOF PLAN - AS PROPOSED

REESARC
DAVE REES
architect

tel. 07925 004410 email: dave@reesarc.co.uk
The Cottage, Stocks Lane, Over Peover, Cheshire, WA16 8TU
www.reesarc.co.uk