



COPYRIGHT NOTICE
The information contained within this media remains the property of Dave Rees Architect and may not be distributed to any party in any form without the knowledge and consent of Dave Rees Architect. The information should be distributed in its entirety and is not to be reproduced or altered without the knowledge and consent of Dave Rees Architect. The information contained within this media is for guidance only. While we endeavour to provide accuracy and detail there is no expressed or implied warranty or fitness for any particular purpose, supplied with this information. Dave Rees Architect accepts no responsibility for the accuracy of any information provided by third parties.

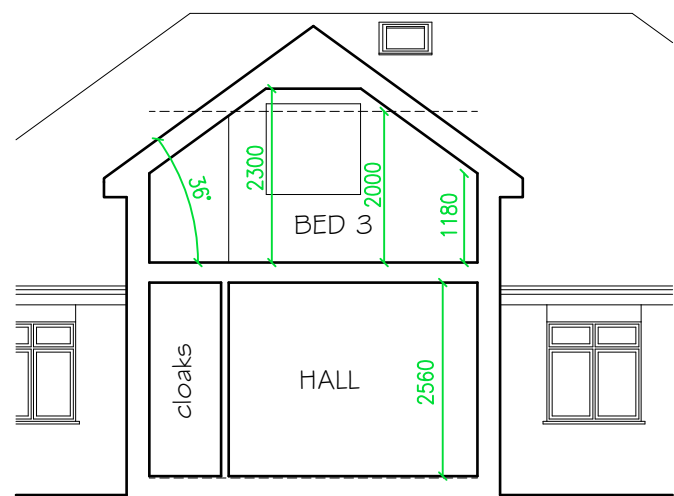

SECTION AA

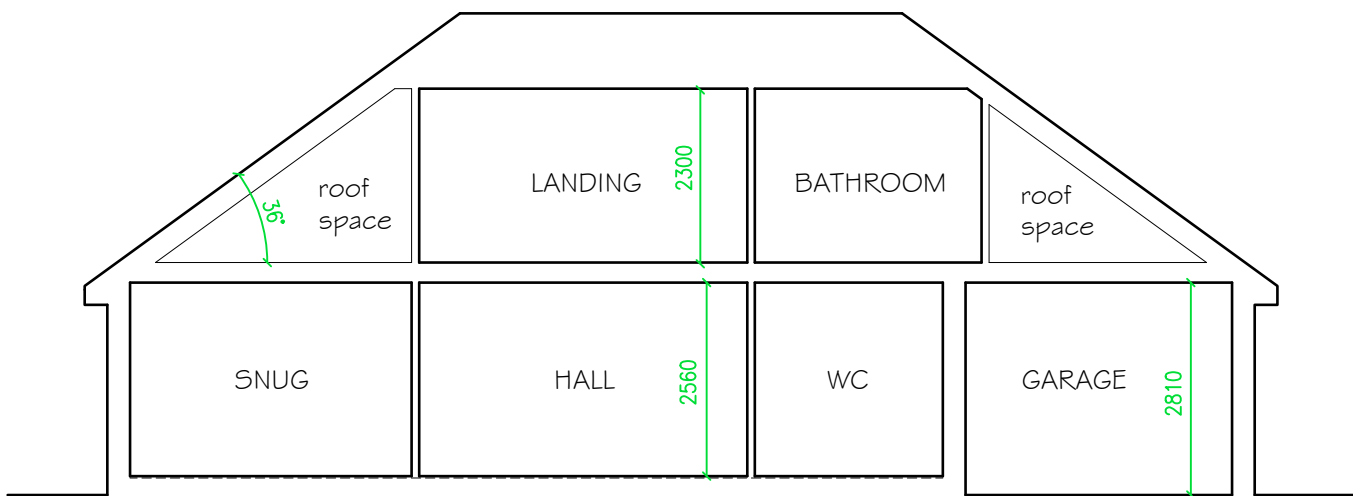

SECTION BB




FRONT ELEVATION

0 1m 5m
scale 1:100 @ A1


MATERIALS
walls - buff multi brick
roof - grey concrete slate style tiles
windows - dark grey aluminium
doors - dark grey and coloured aluminium and composite



SIDE ELEVATION south west

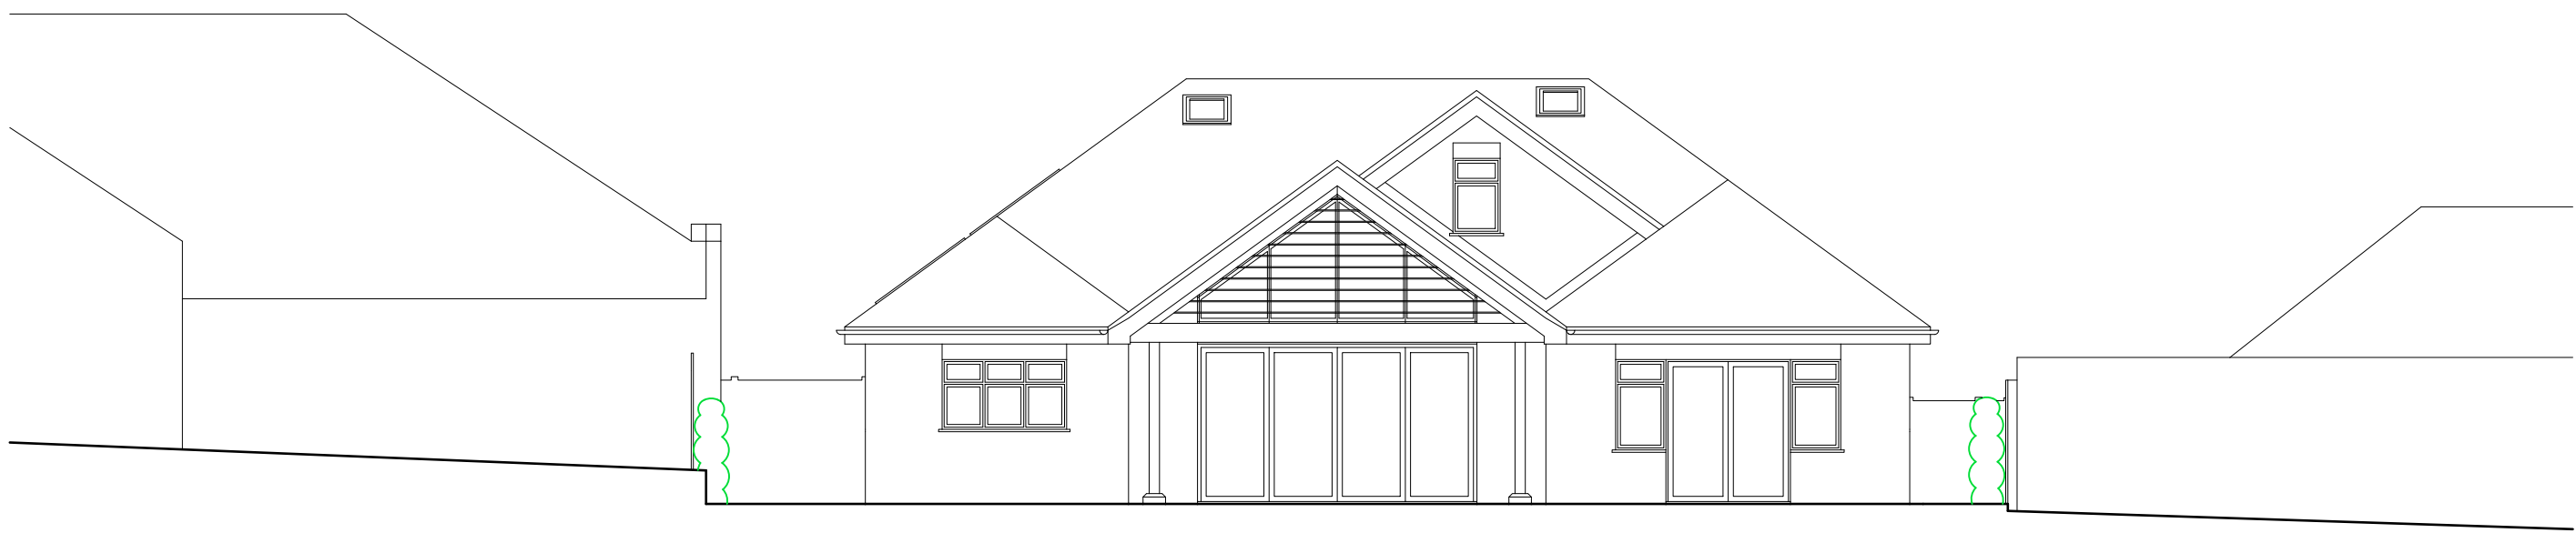

REAR ELEVATION

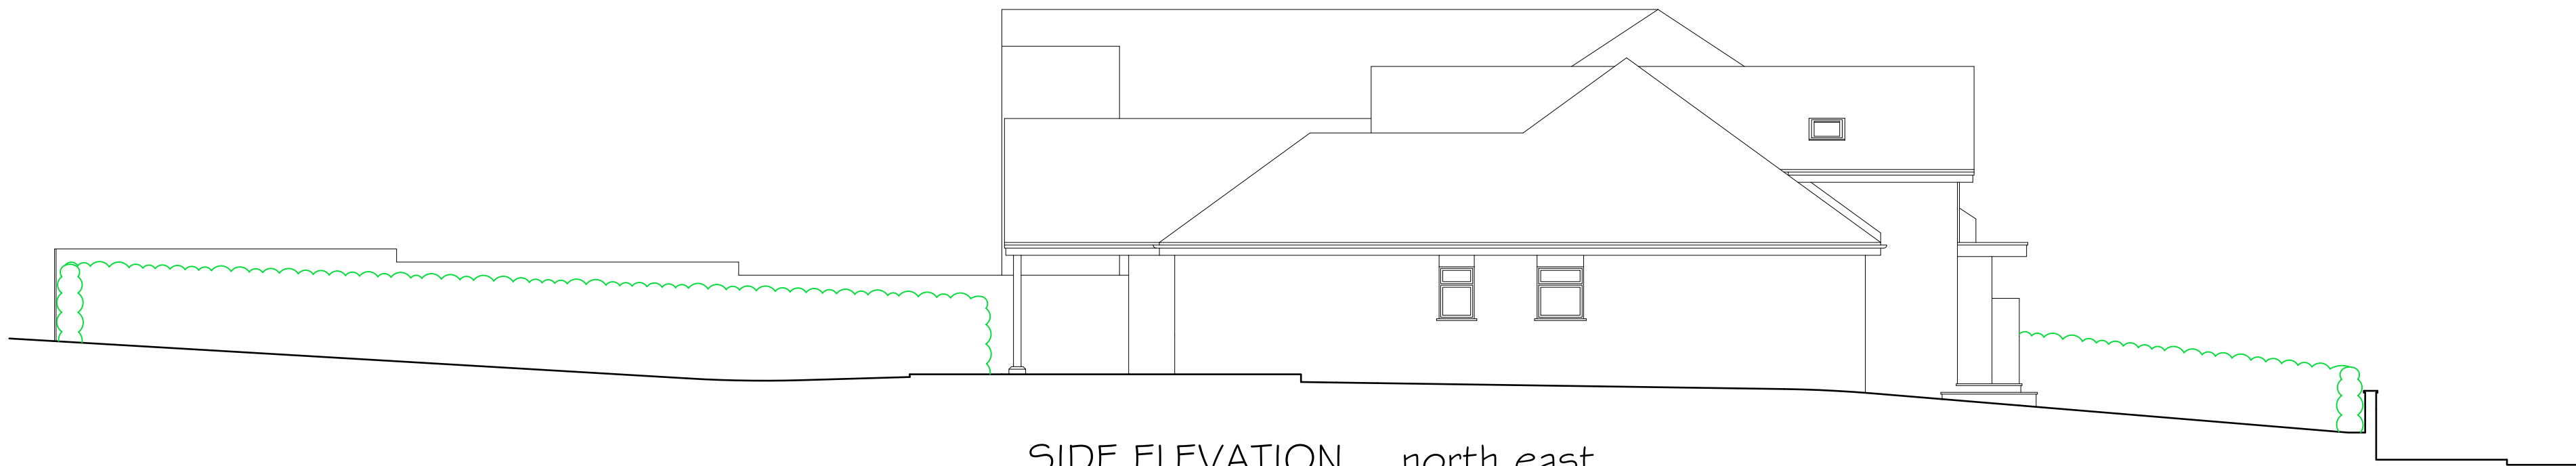

SIDE ELEVATION north east

DRAFT 17/10/25

drawing no. 401/PL2/03 revision

drawn by DMR issue date 16/10/25

scale 1:100 sheet size A1

client MR & MRS GARDNER

brief NEW BUILD HOUSE planning

location 2 DELAMERE AVENUE WHITEFIELD, M45 7WJ

drawing title ELEVATIONS AND SECTIONS - AS PROPOSED

REESARC

DAVE REES architect

tel. 07825 004410 email: dave@reesarc.co.uk
The Cottage, Stocks Lane, Over Peover, Cheshire, WA16 8TU
www.reesarc.co.uk