


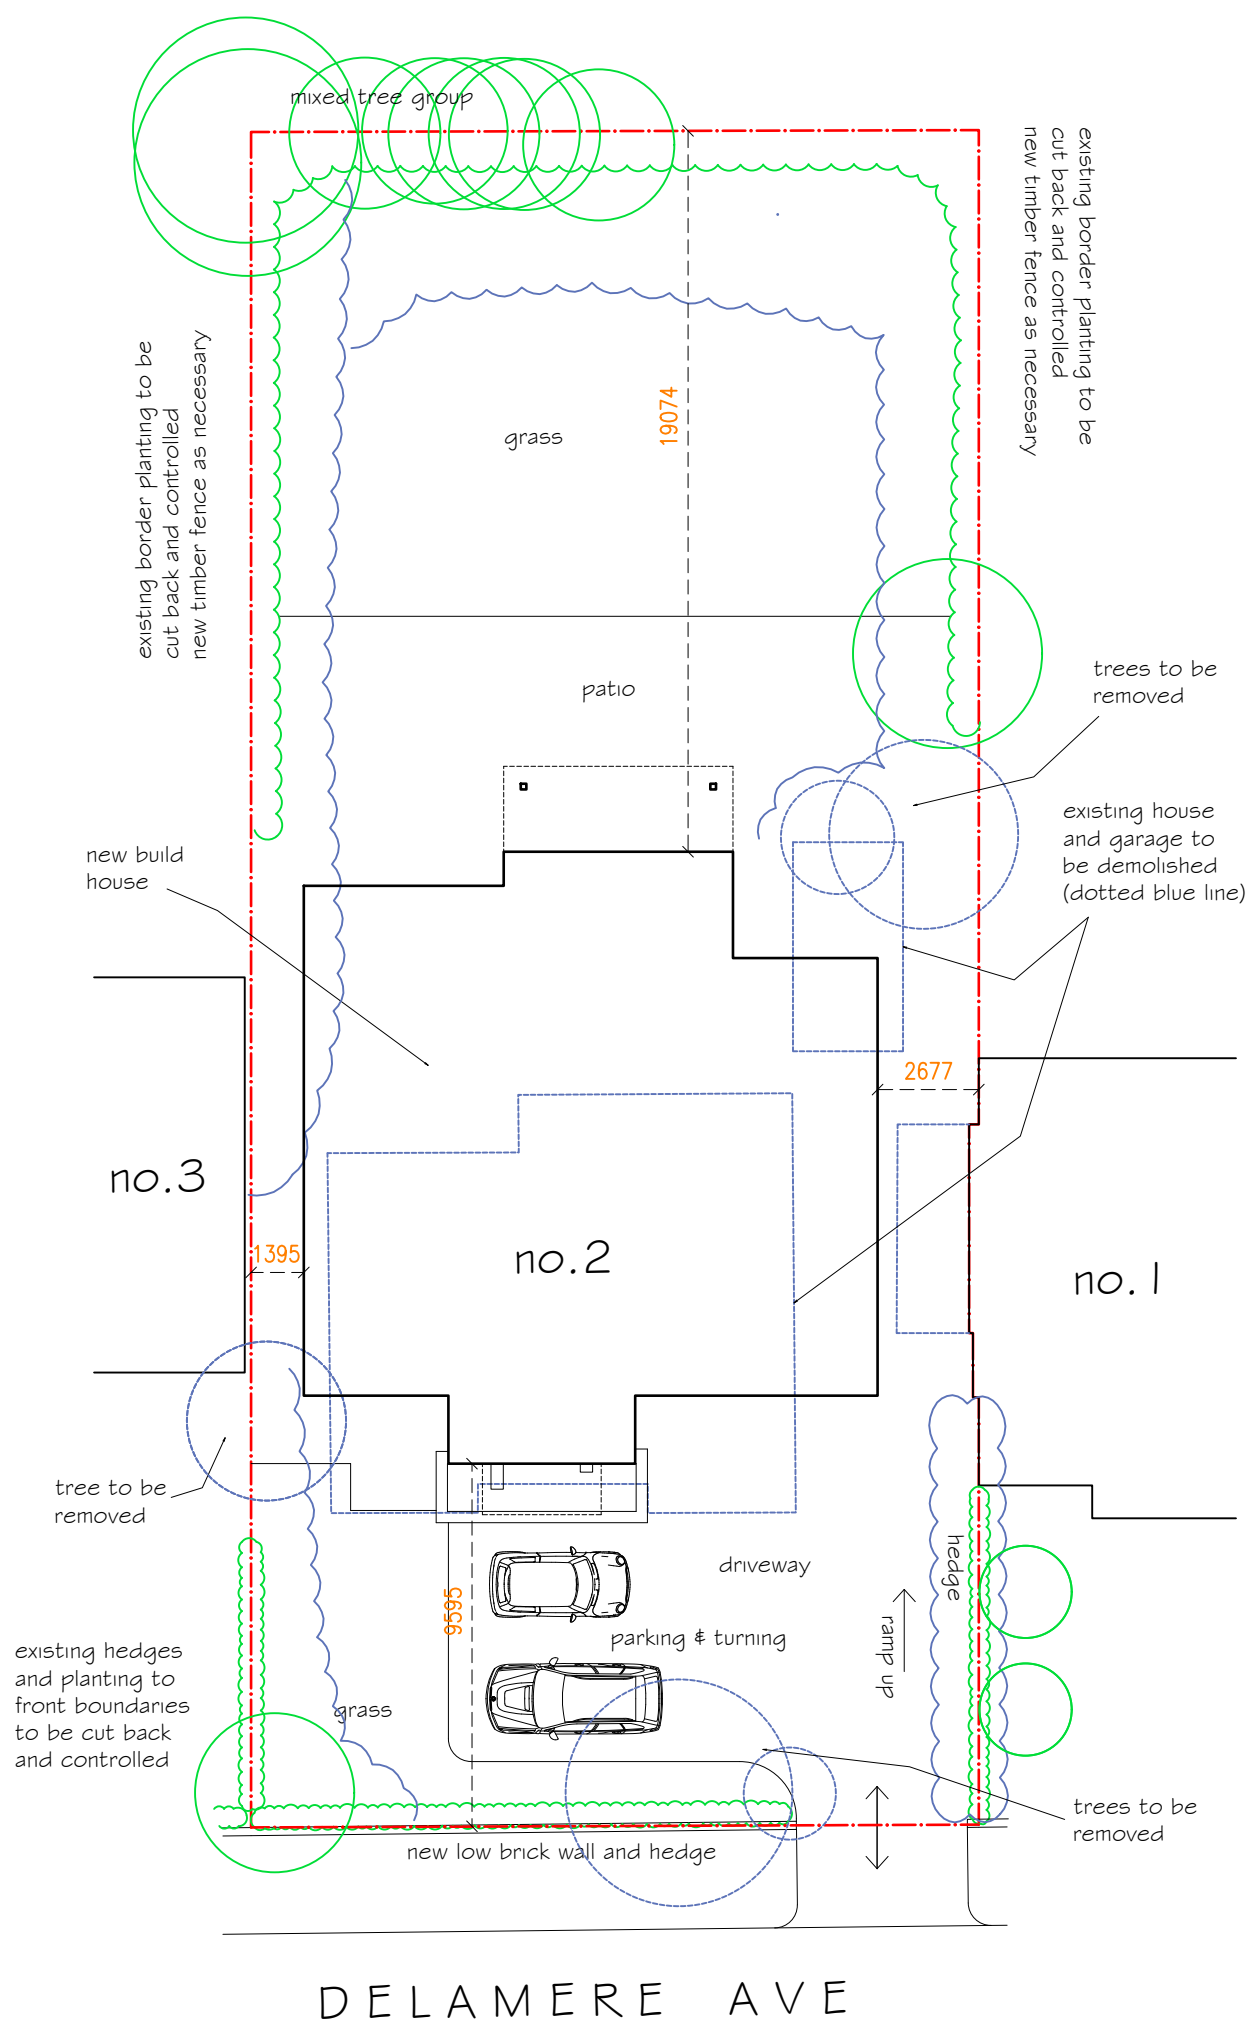

0 5m 10m

scale 1:200 @ A3

- removed buildings shown in blue
- for tree refs see tree report: ref 401/PL2/12

PROPOSED BLOCK SITE PLAN

dwg no. 401 PL2 05

2 Delamere Avenue, Whitefield, M45 7WJ