



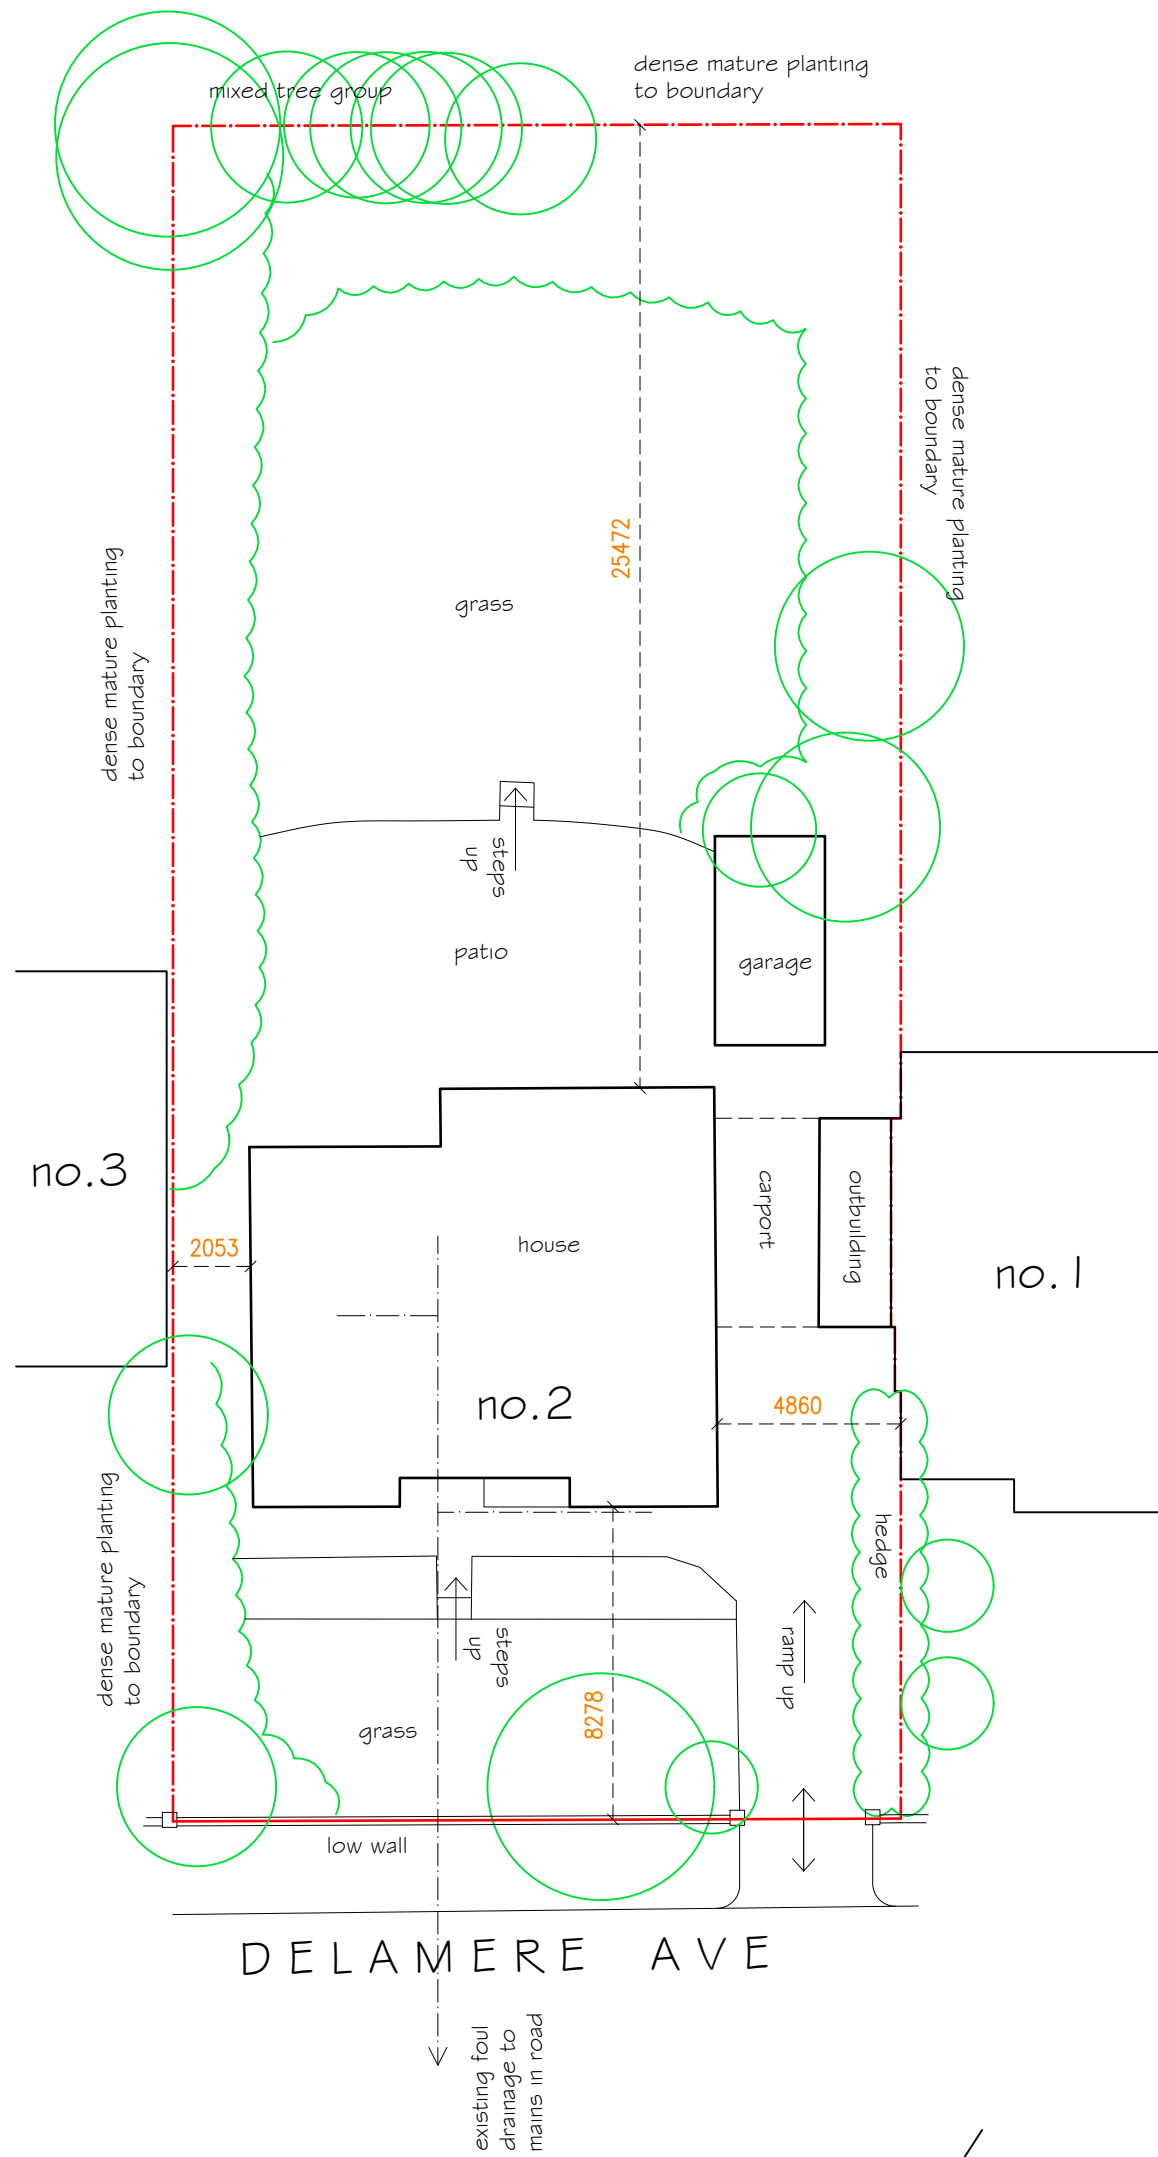

0 5m 10m
scale 1:200 @ A3

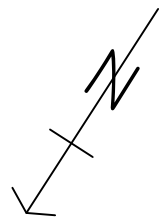

EXISTING BLOCK SITE PLAN

dwg no. 401 EX 03

2 Delamere Avenue, Whitefield, M45 7WJ