



IMPORTANT NOTES

DO NOT SCALE FROM THIS PLAN


THESE ELEVATIONS ARE DRAFTED TO ALLOW THE PLANNING AUTHORITY TO MAKE A DECISION ON THE PROPOSED DEVELOPMENT AND FOR NO OTHER PURPOSE. THESE ELEVATIONS ARE NOT BUILDING REGULATION COMPLIANT AND SHOULD NOT BE RELIED UPON AS SUCH. THE DECISION NOTICE (WHEN AVAILABLE) SHALL PROVIDE THE EXACT DIMENSIONS OF THE PROPOSED BUILDING AND SHOULD BE RELIED UPON. THESE PLANS SHOULD NOT BE USED AS DEFINITIVE AND ANY MEASUREMENTS SHOULD BE TAKEN AND CHECKED FROM THE PROPOSED SITE.

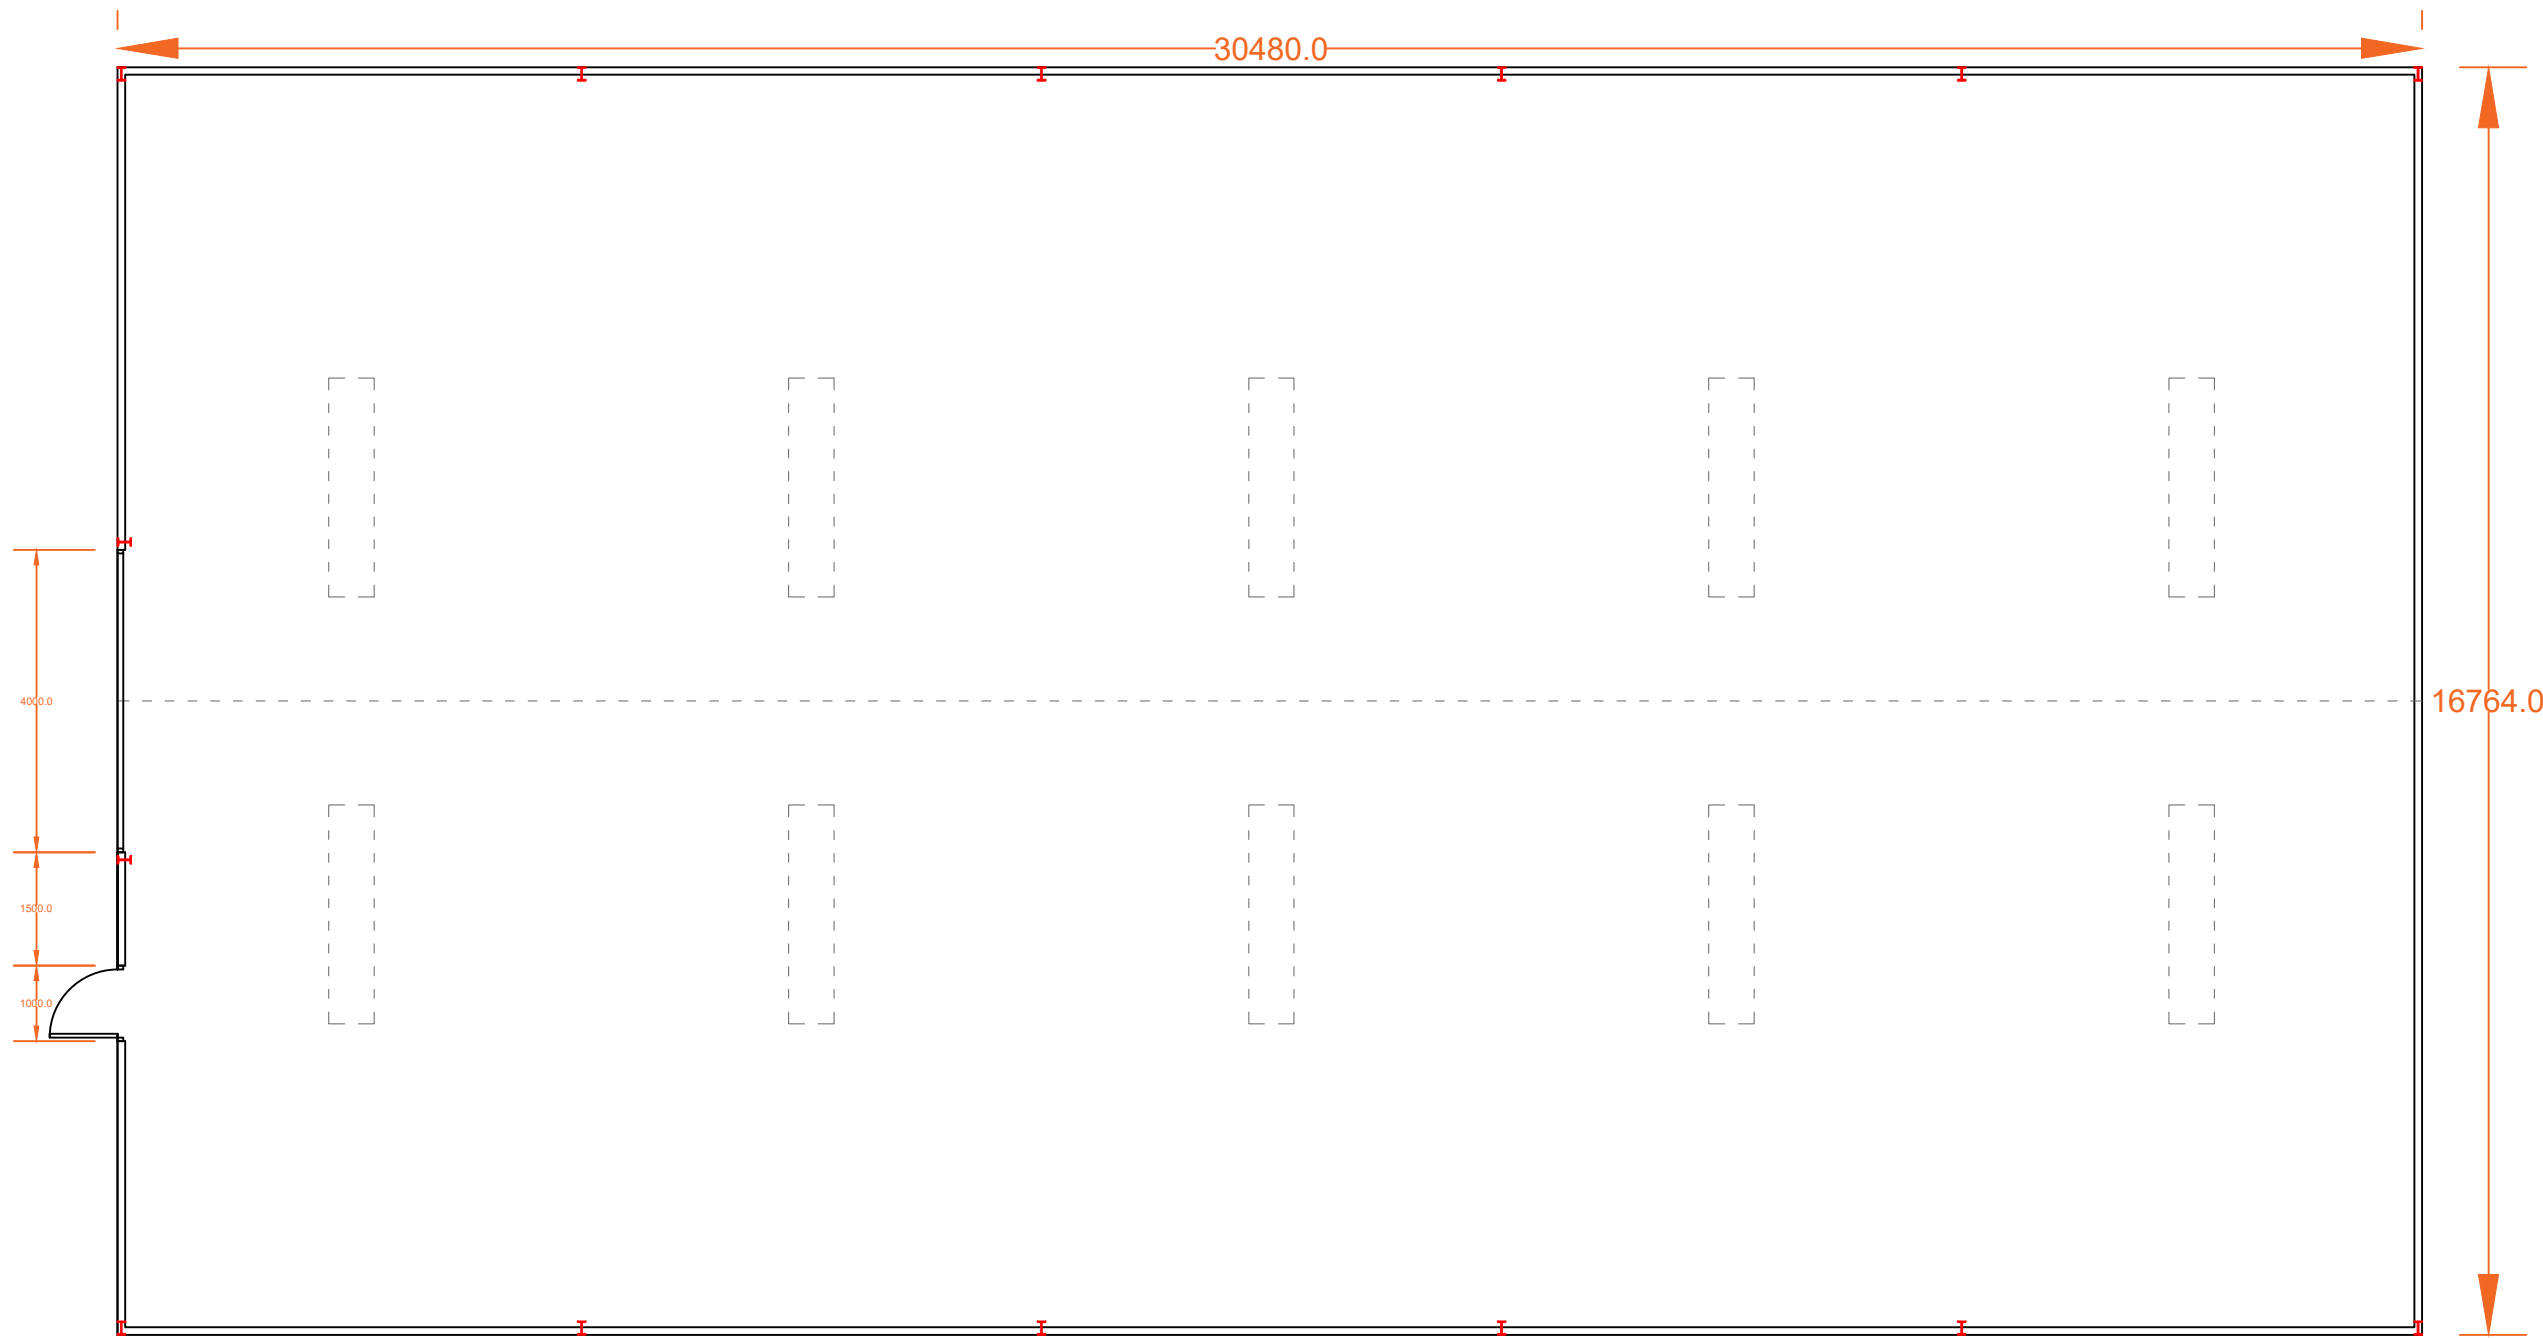


Proposed Floor Plan
Scale (1:100)

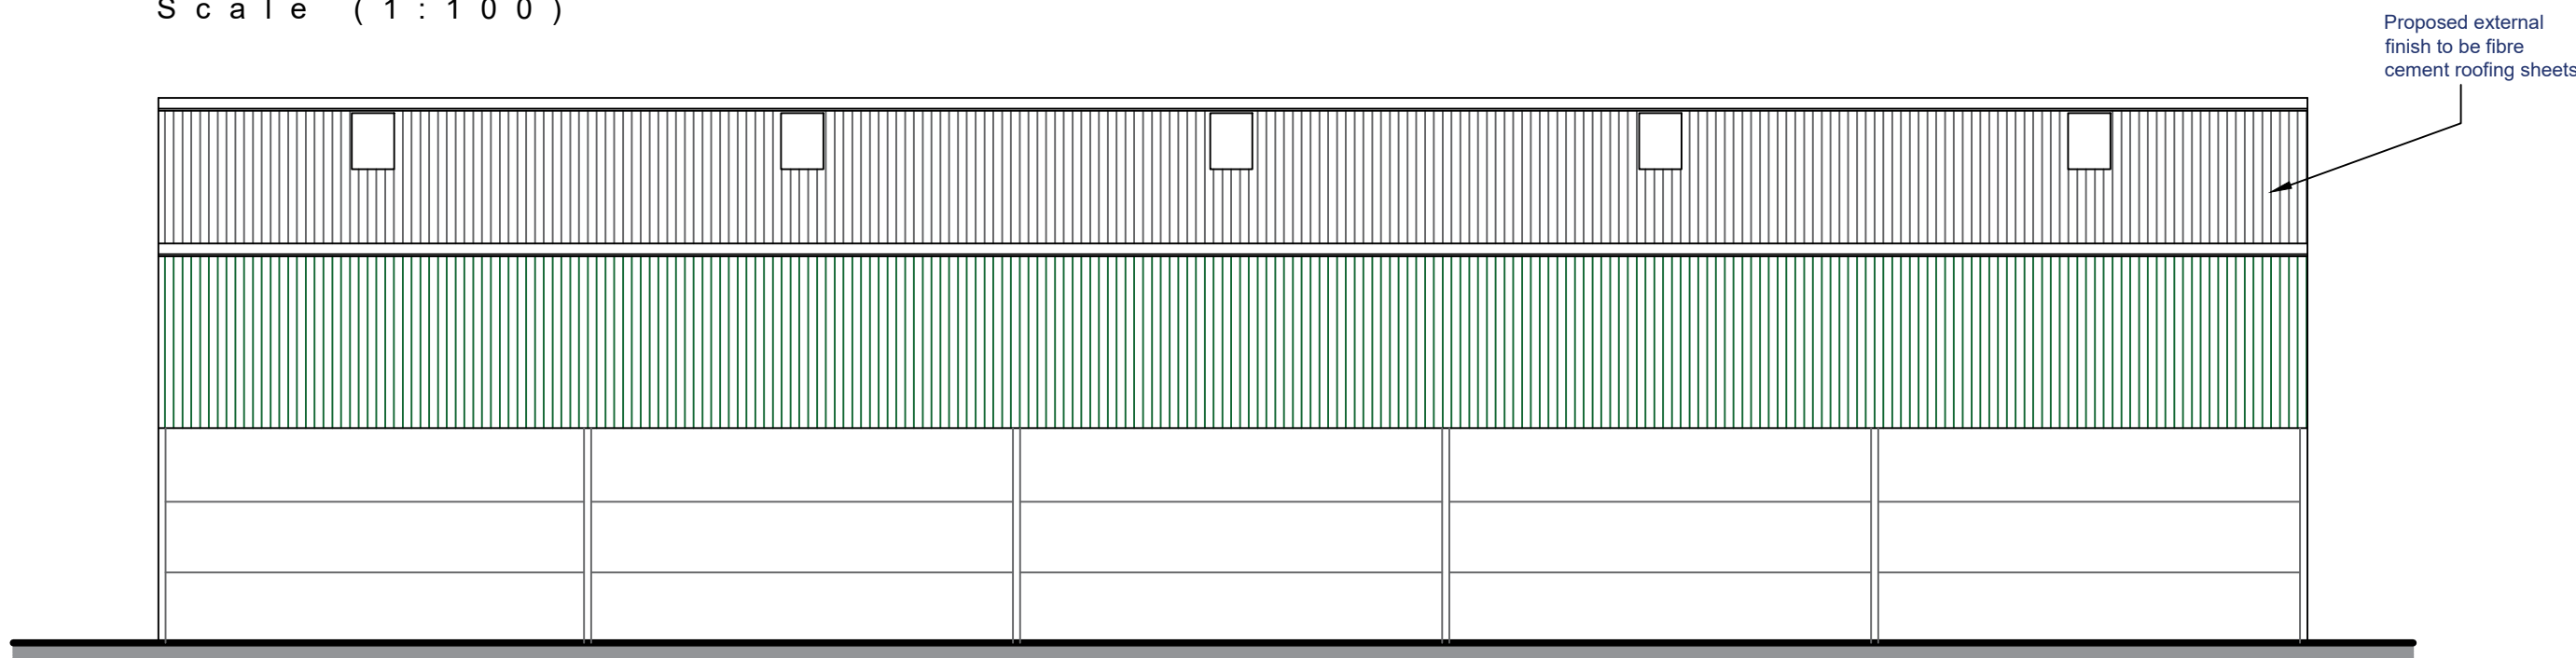


Proposed Front Elevation
Scale (1:100)

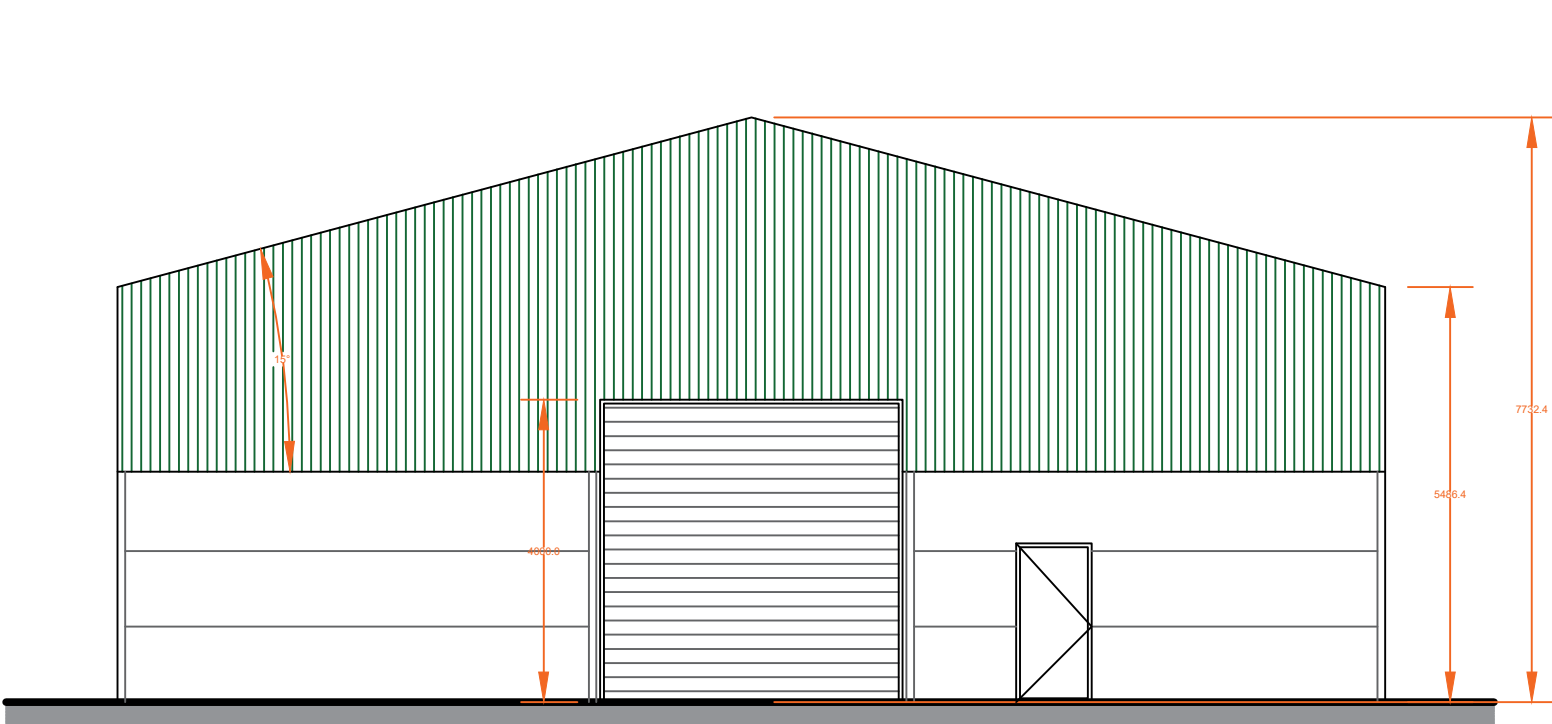

Proposed Side Elevation
Scale (1:100)

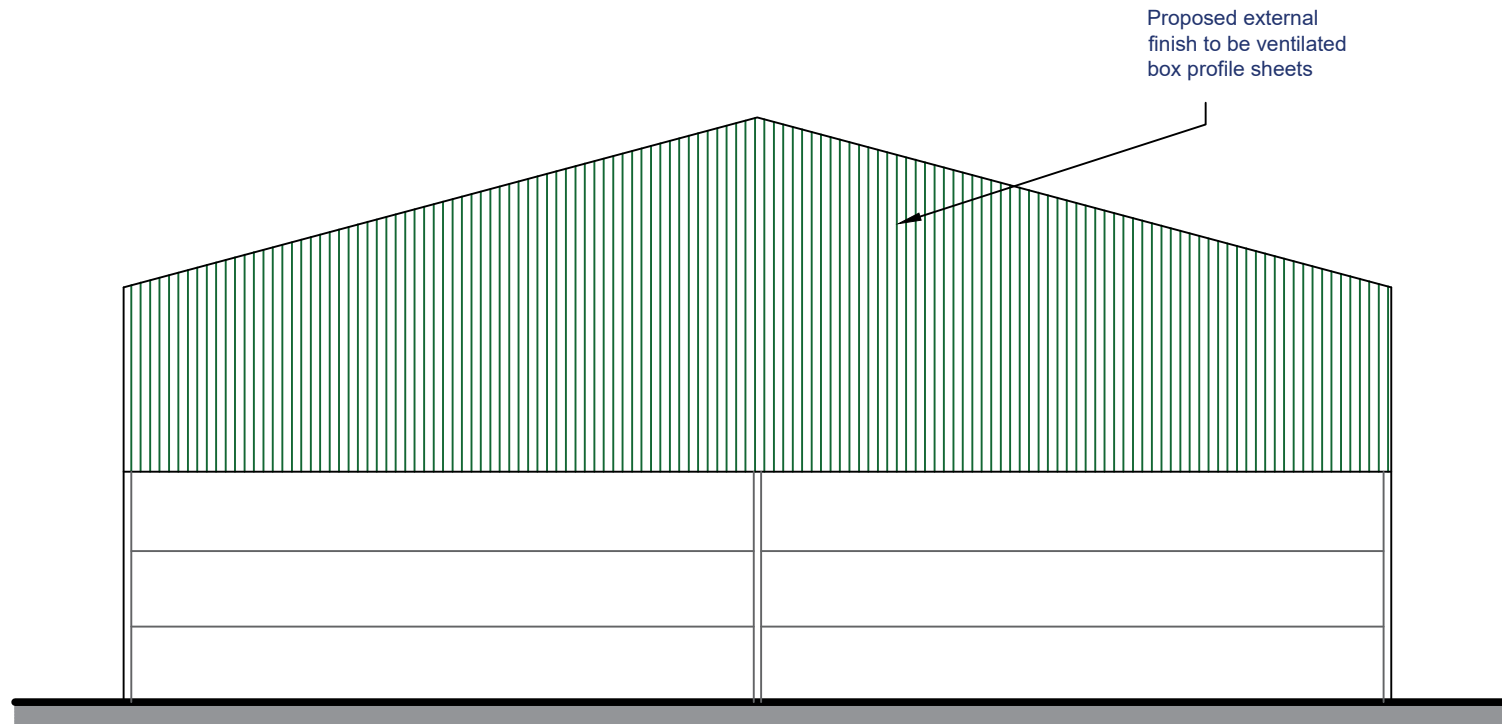

Proposed Side Elevation
Scale (1:100)

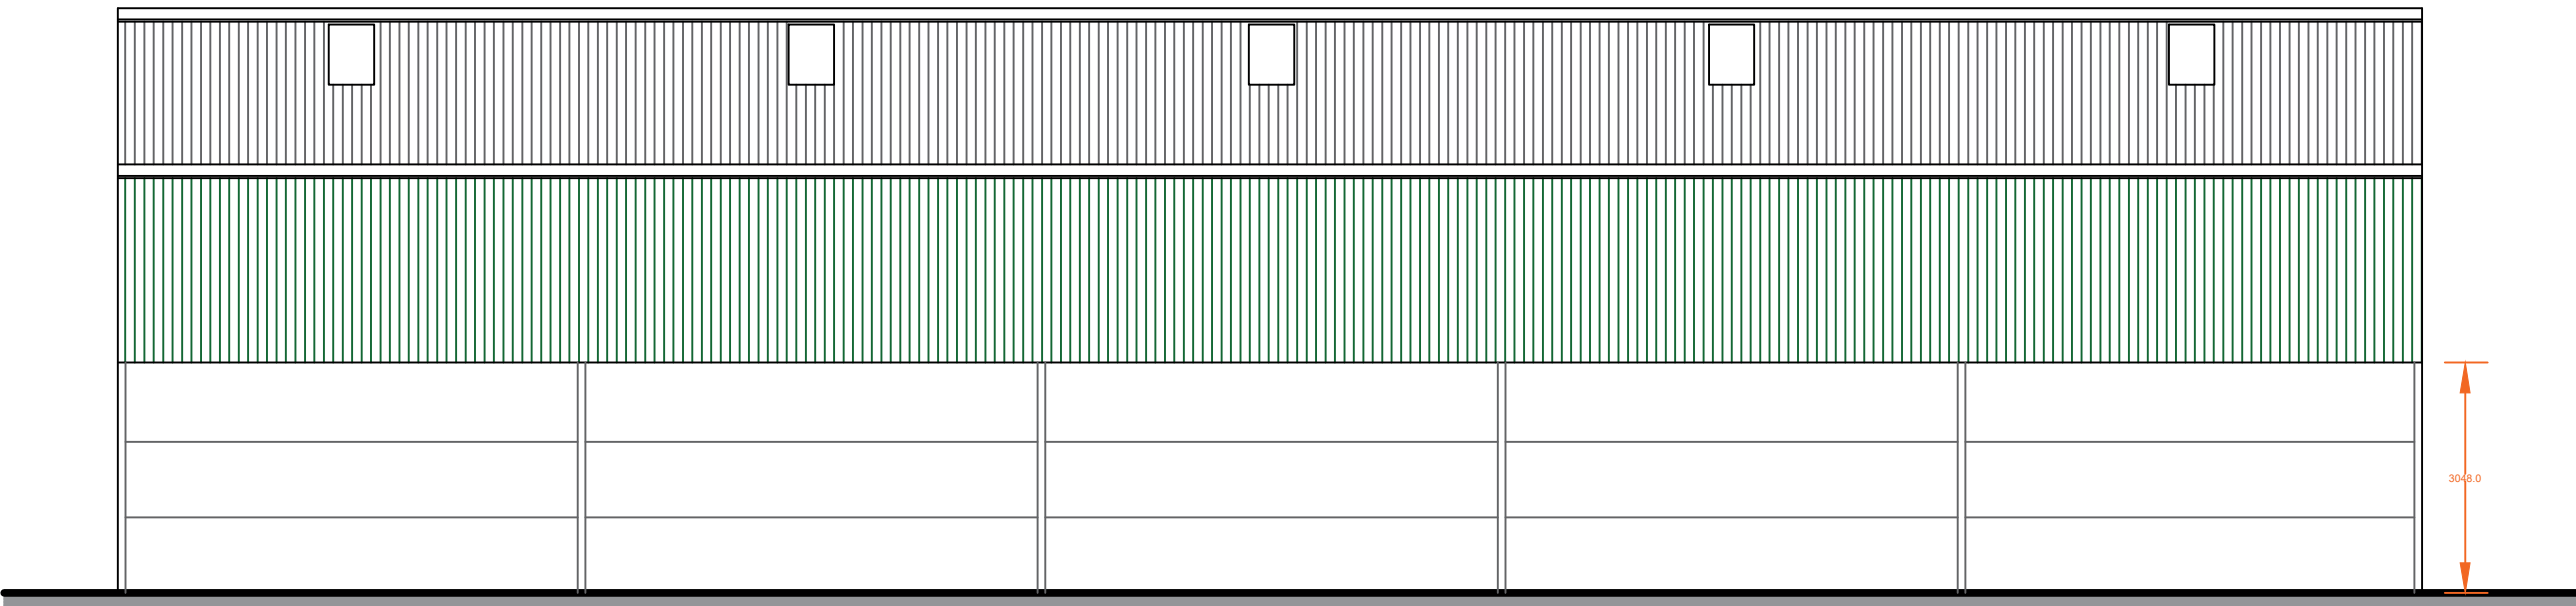

Proposed Rear Elevation
Scale (1:100)

A.	Alterations at request of planning consultant	06/07/2022
Revision		Date
MACMARSHALLS PLANNING CONSULTANTS & ARCHITECTS 112-116 Chorley New Road, Bolton, BL1 4QH info@macmarshalls.co.uk Tel: 01204 565660 www.macmarshalls.co.uk		
Drawing Title: Proposed Agricultural Building		
Site Location: Outwood Gate Farm, West Bradford, M26 1DL		
Drawing Status: Proposed Plans		
Date: 05/07/2022	Drawn by: JHolden	
Scale: 1:100 @ A1	Ref: C 369	Revision: A.
Client: Mr & Mrs Dixon		