




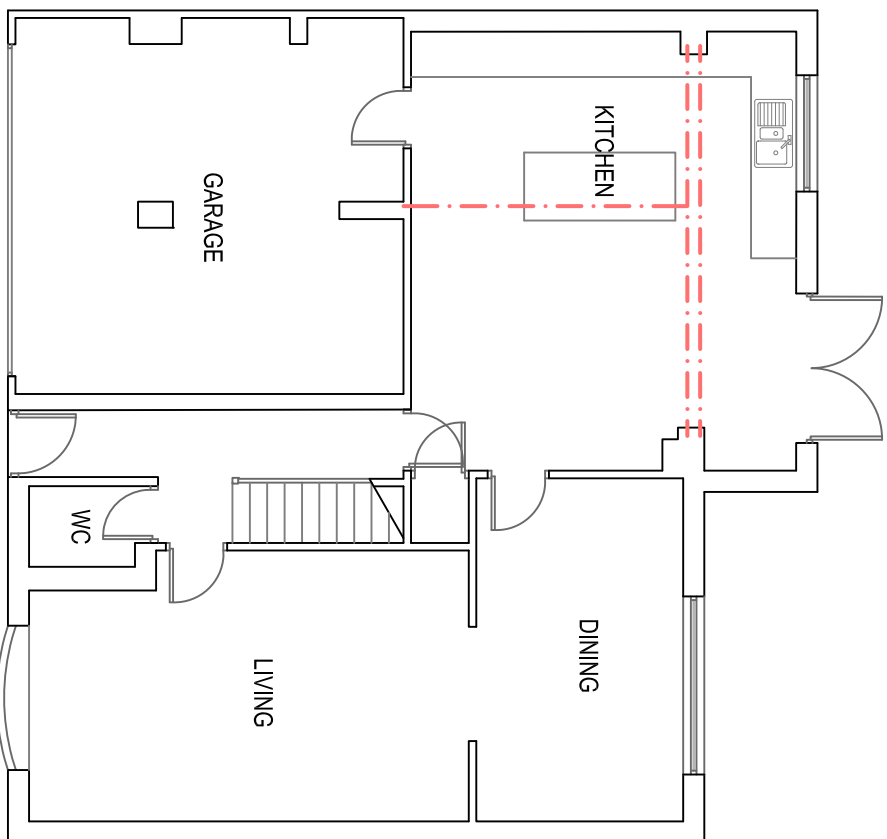


EXISTING GF PLAN 1:100 @ A3

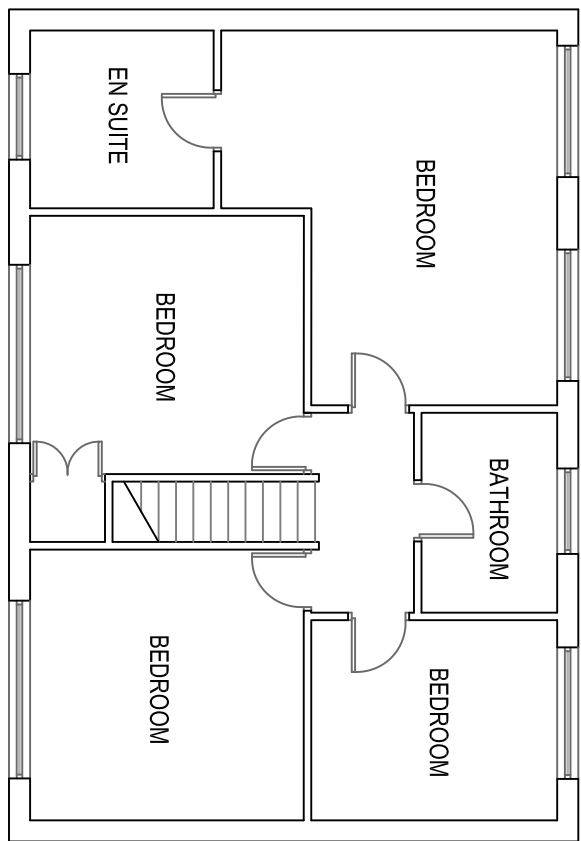


EXISTING FF PLAN 1:100

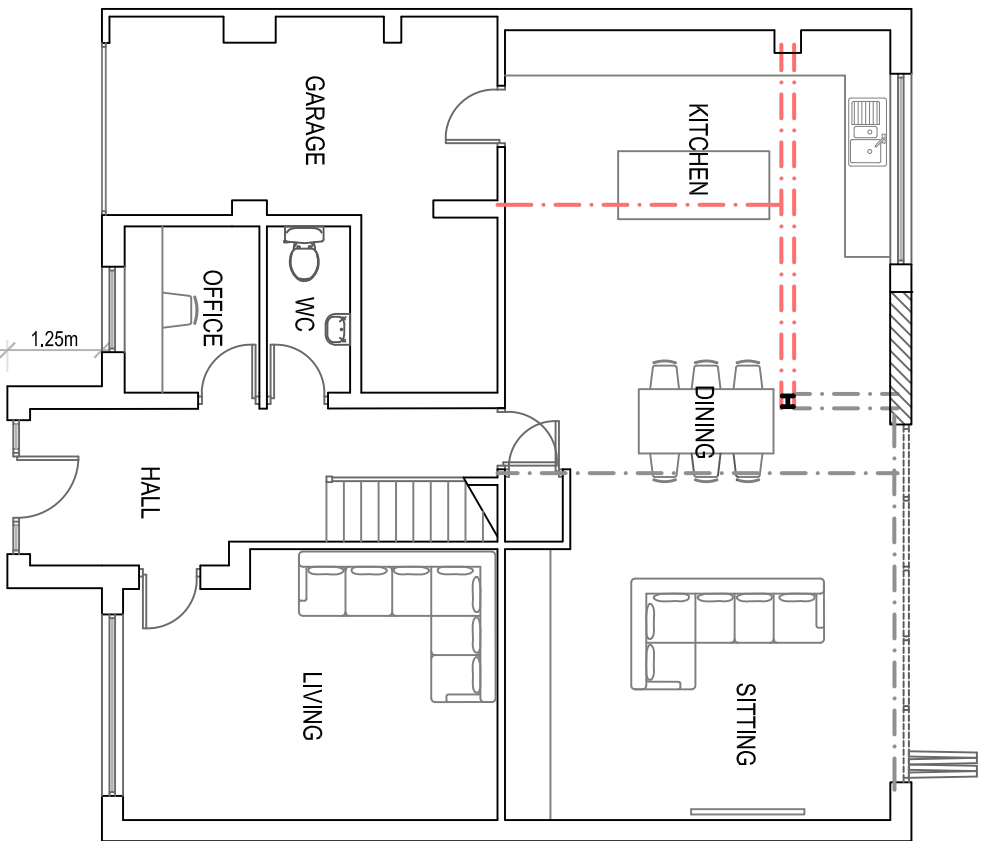


PROPOSED GF PLAN 1:100 @ A3

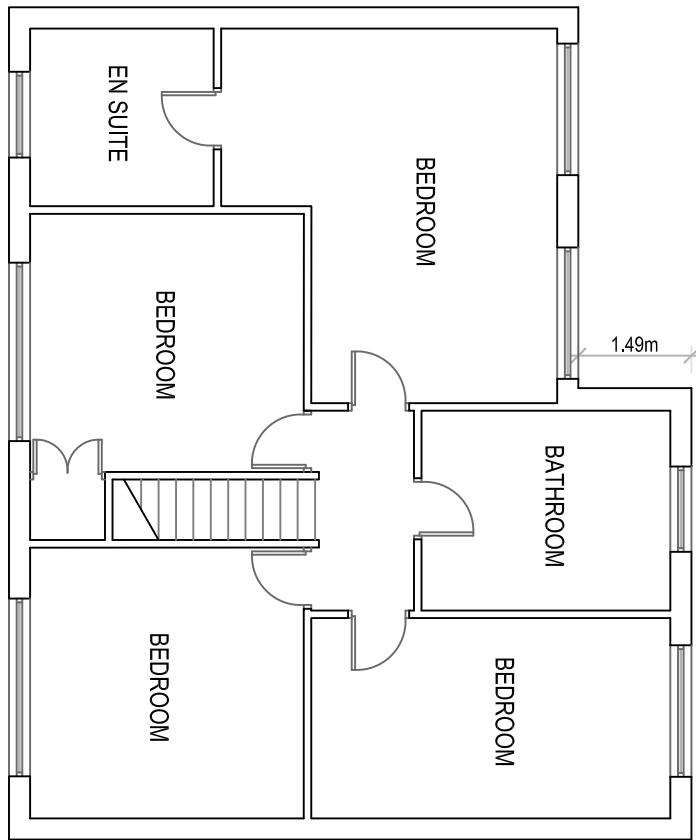


PROPOSED FF PLAN 1:100

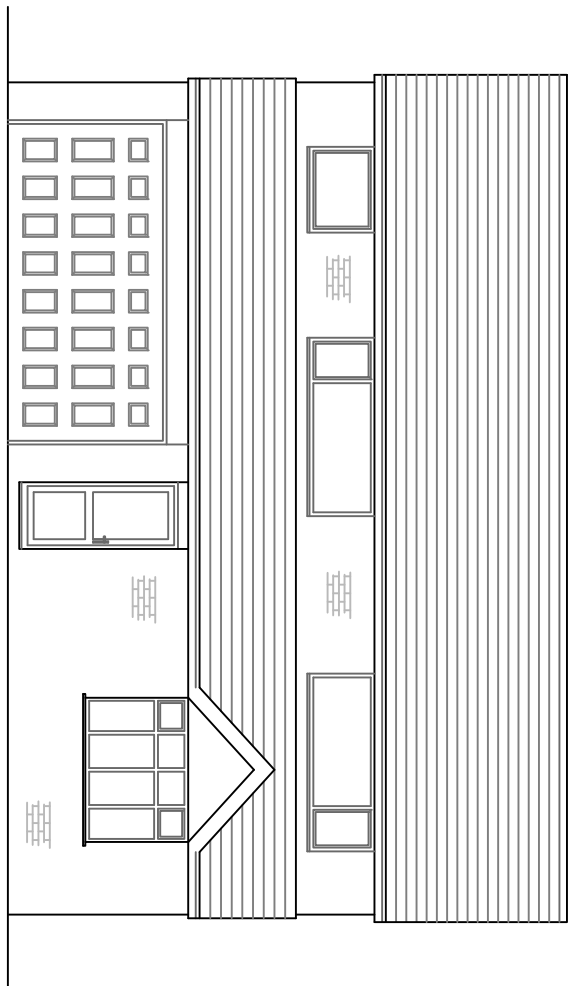


EXISTING FRONT ELEVATION 1:100

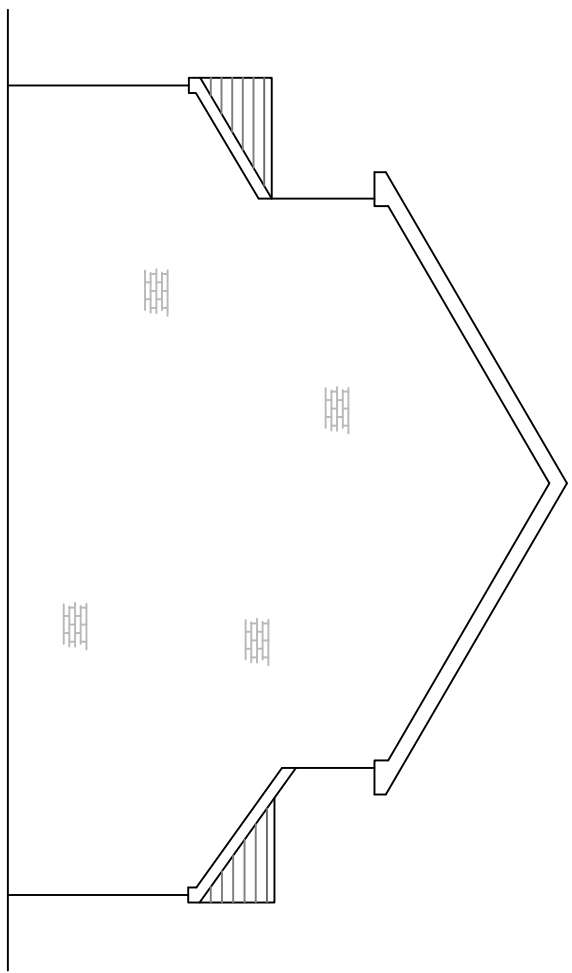


EXISTING SIDE ELEVATION 1:100

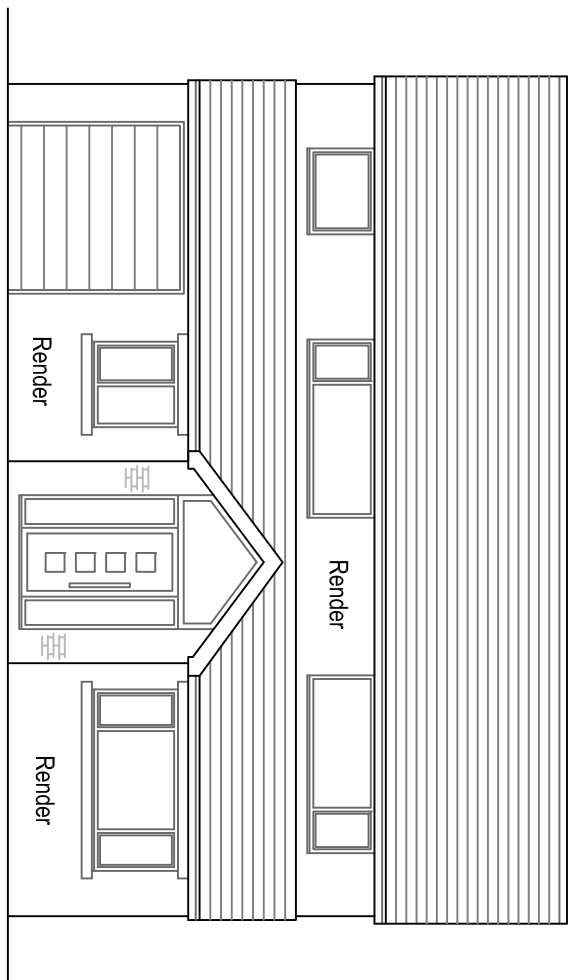


PROPOSED FRONT ELEVATION 1:100

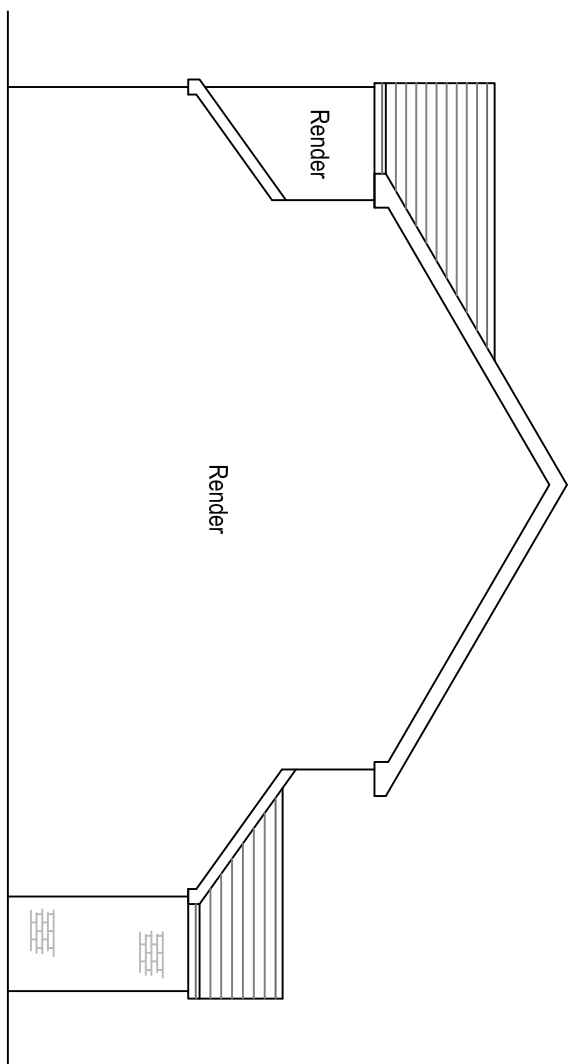


PROPOSED SIDE ELEVATION 1:100

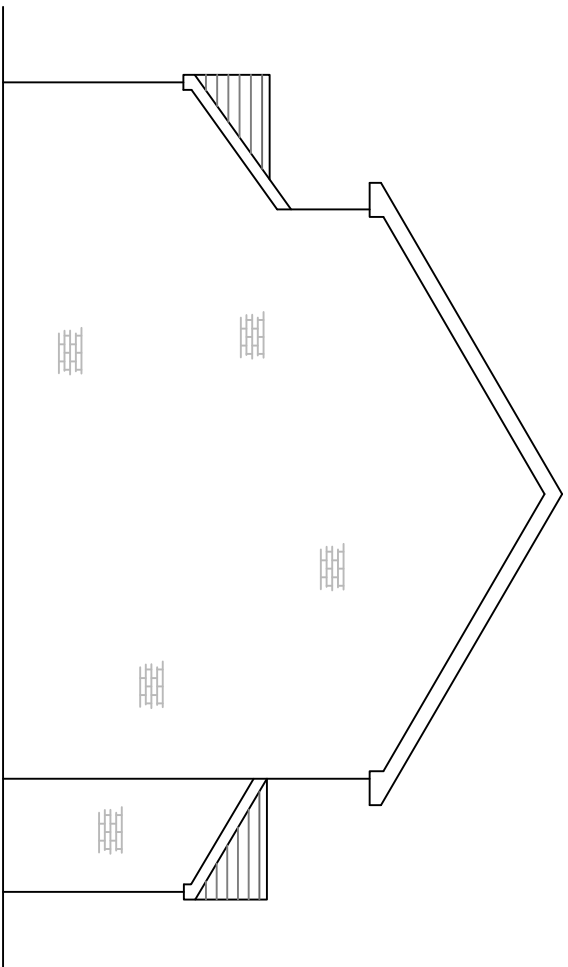


EXISTING SIDE ELEVATION 1:100

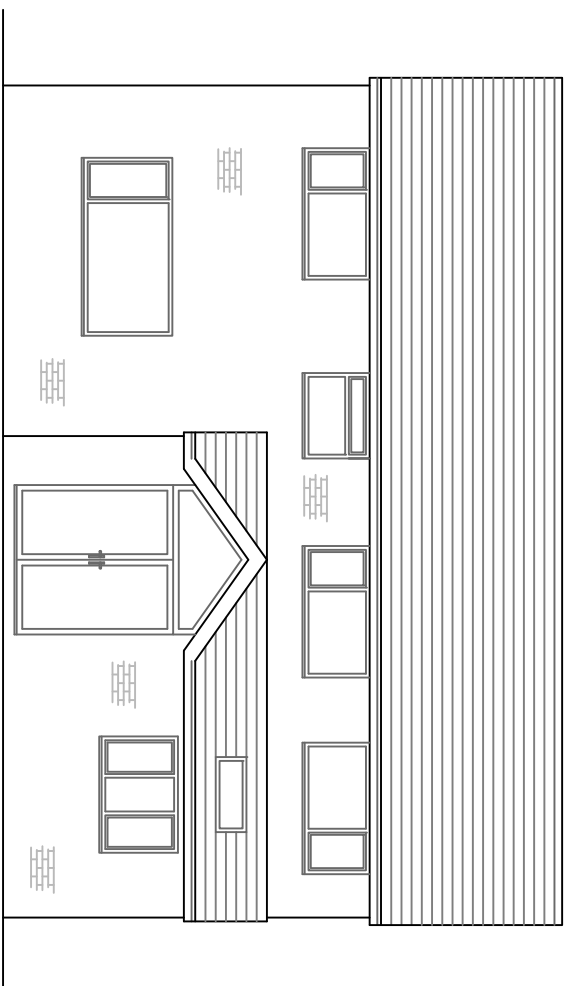


EXISTING REAR ELEVATION 1:100

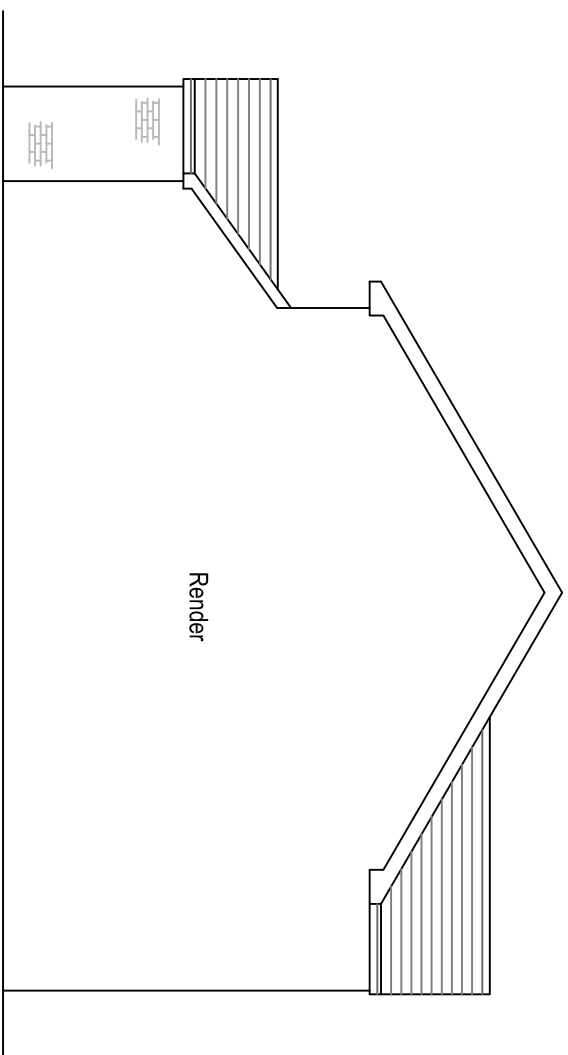


PROPOSED SIDE ELEVATION 1:100

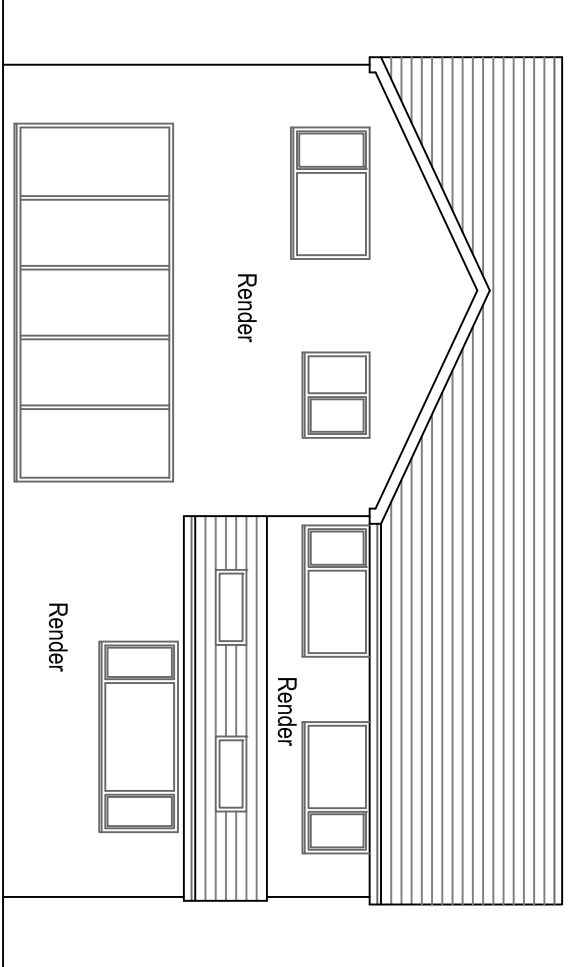


PROPOSED REAR ELEVATION 1:100

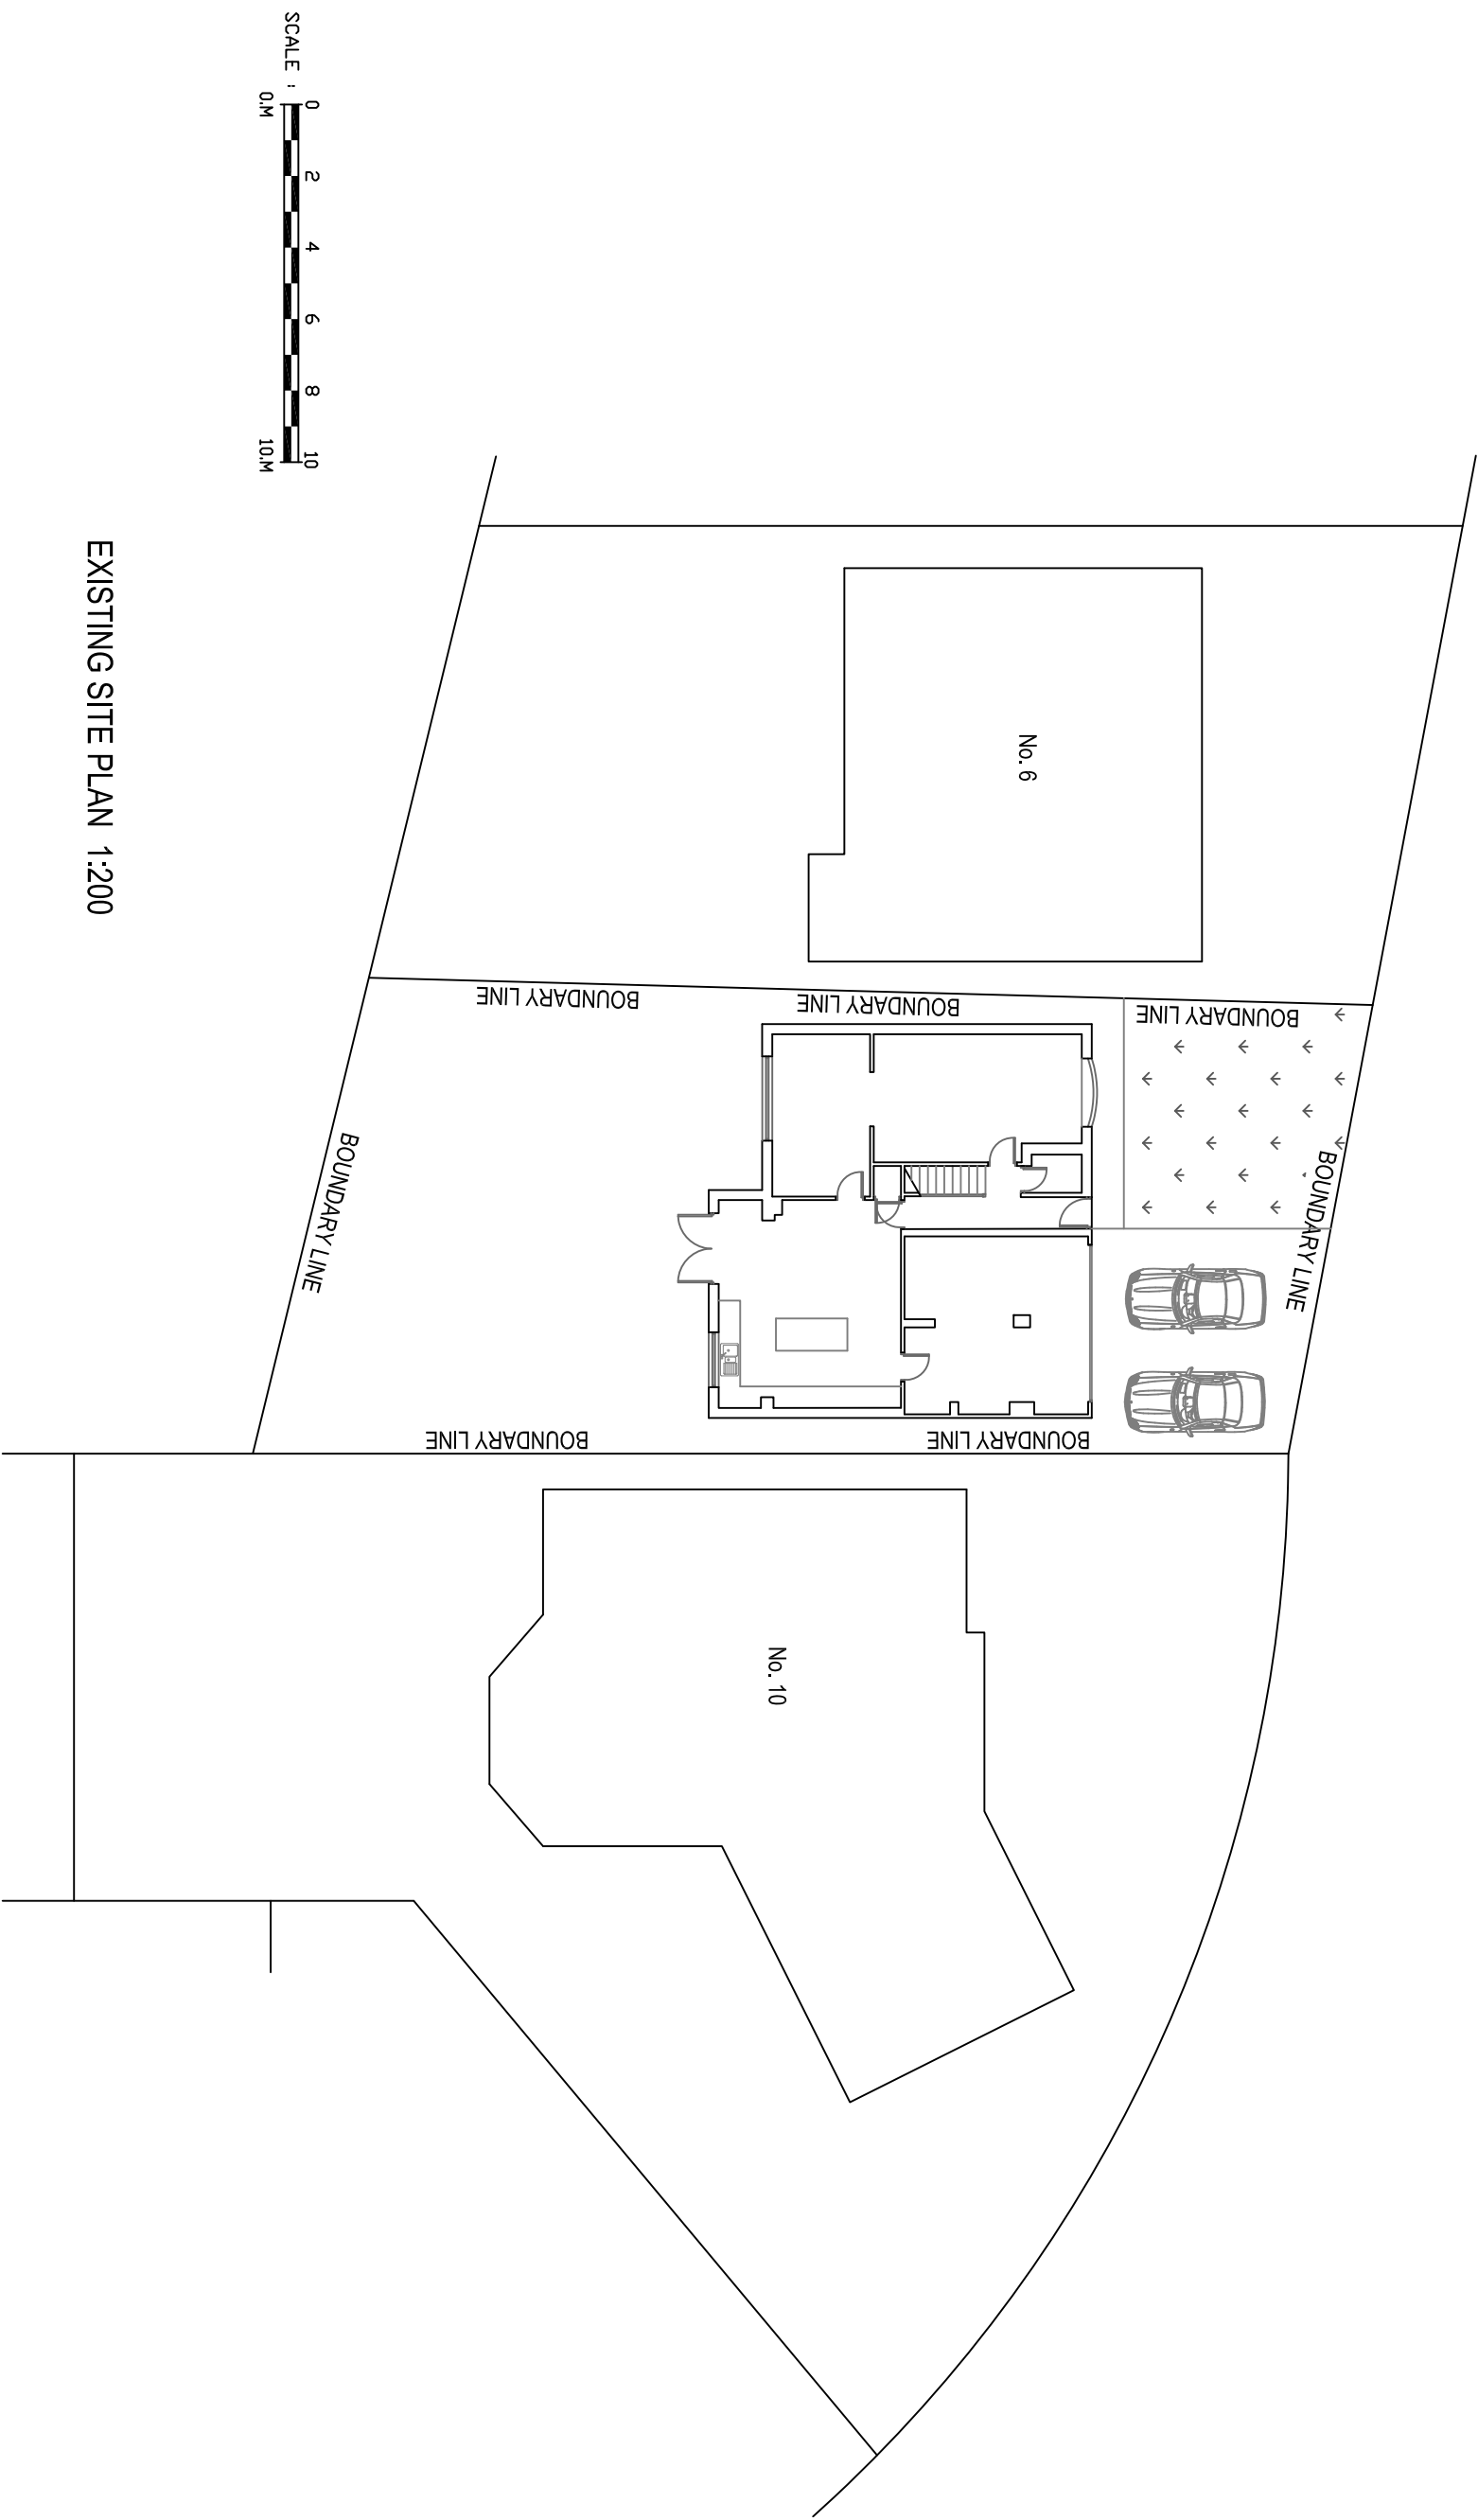

EXISTING SITE PLAN 1:200

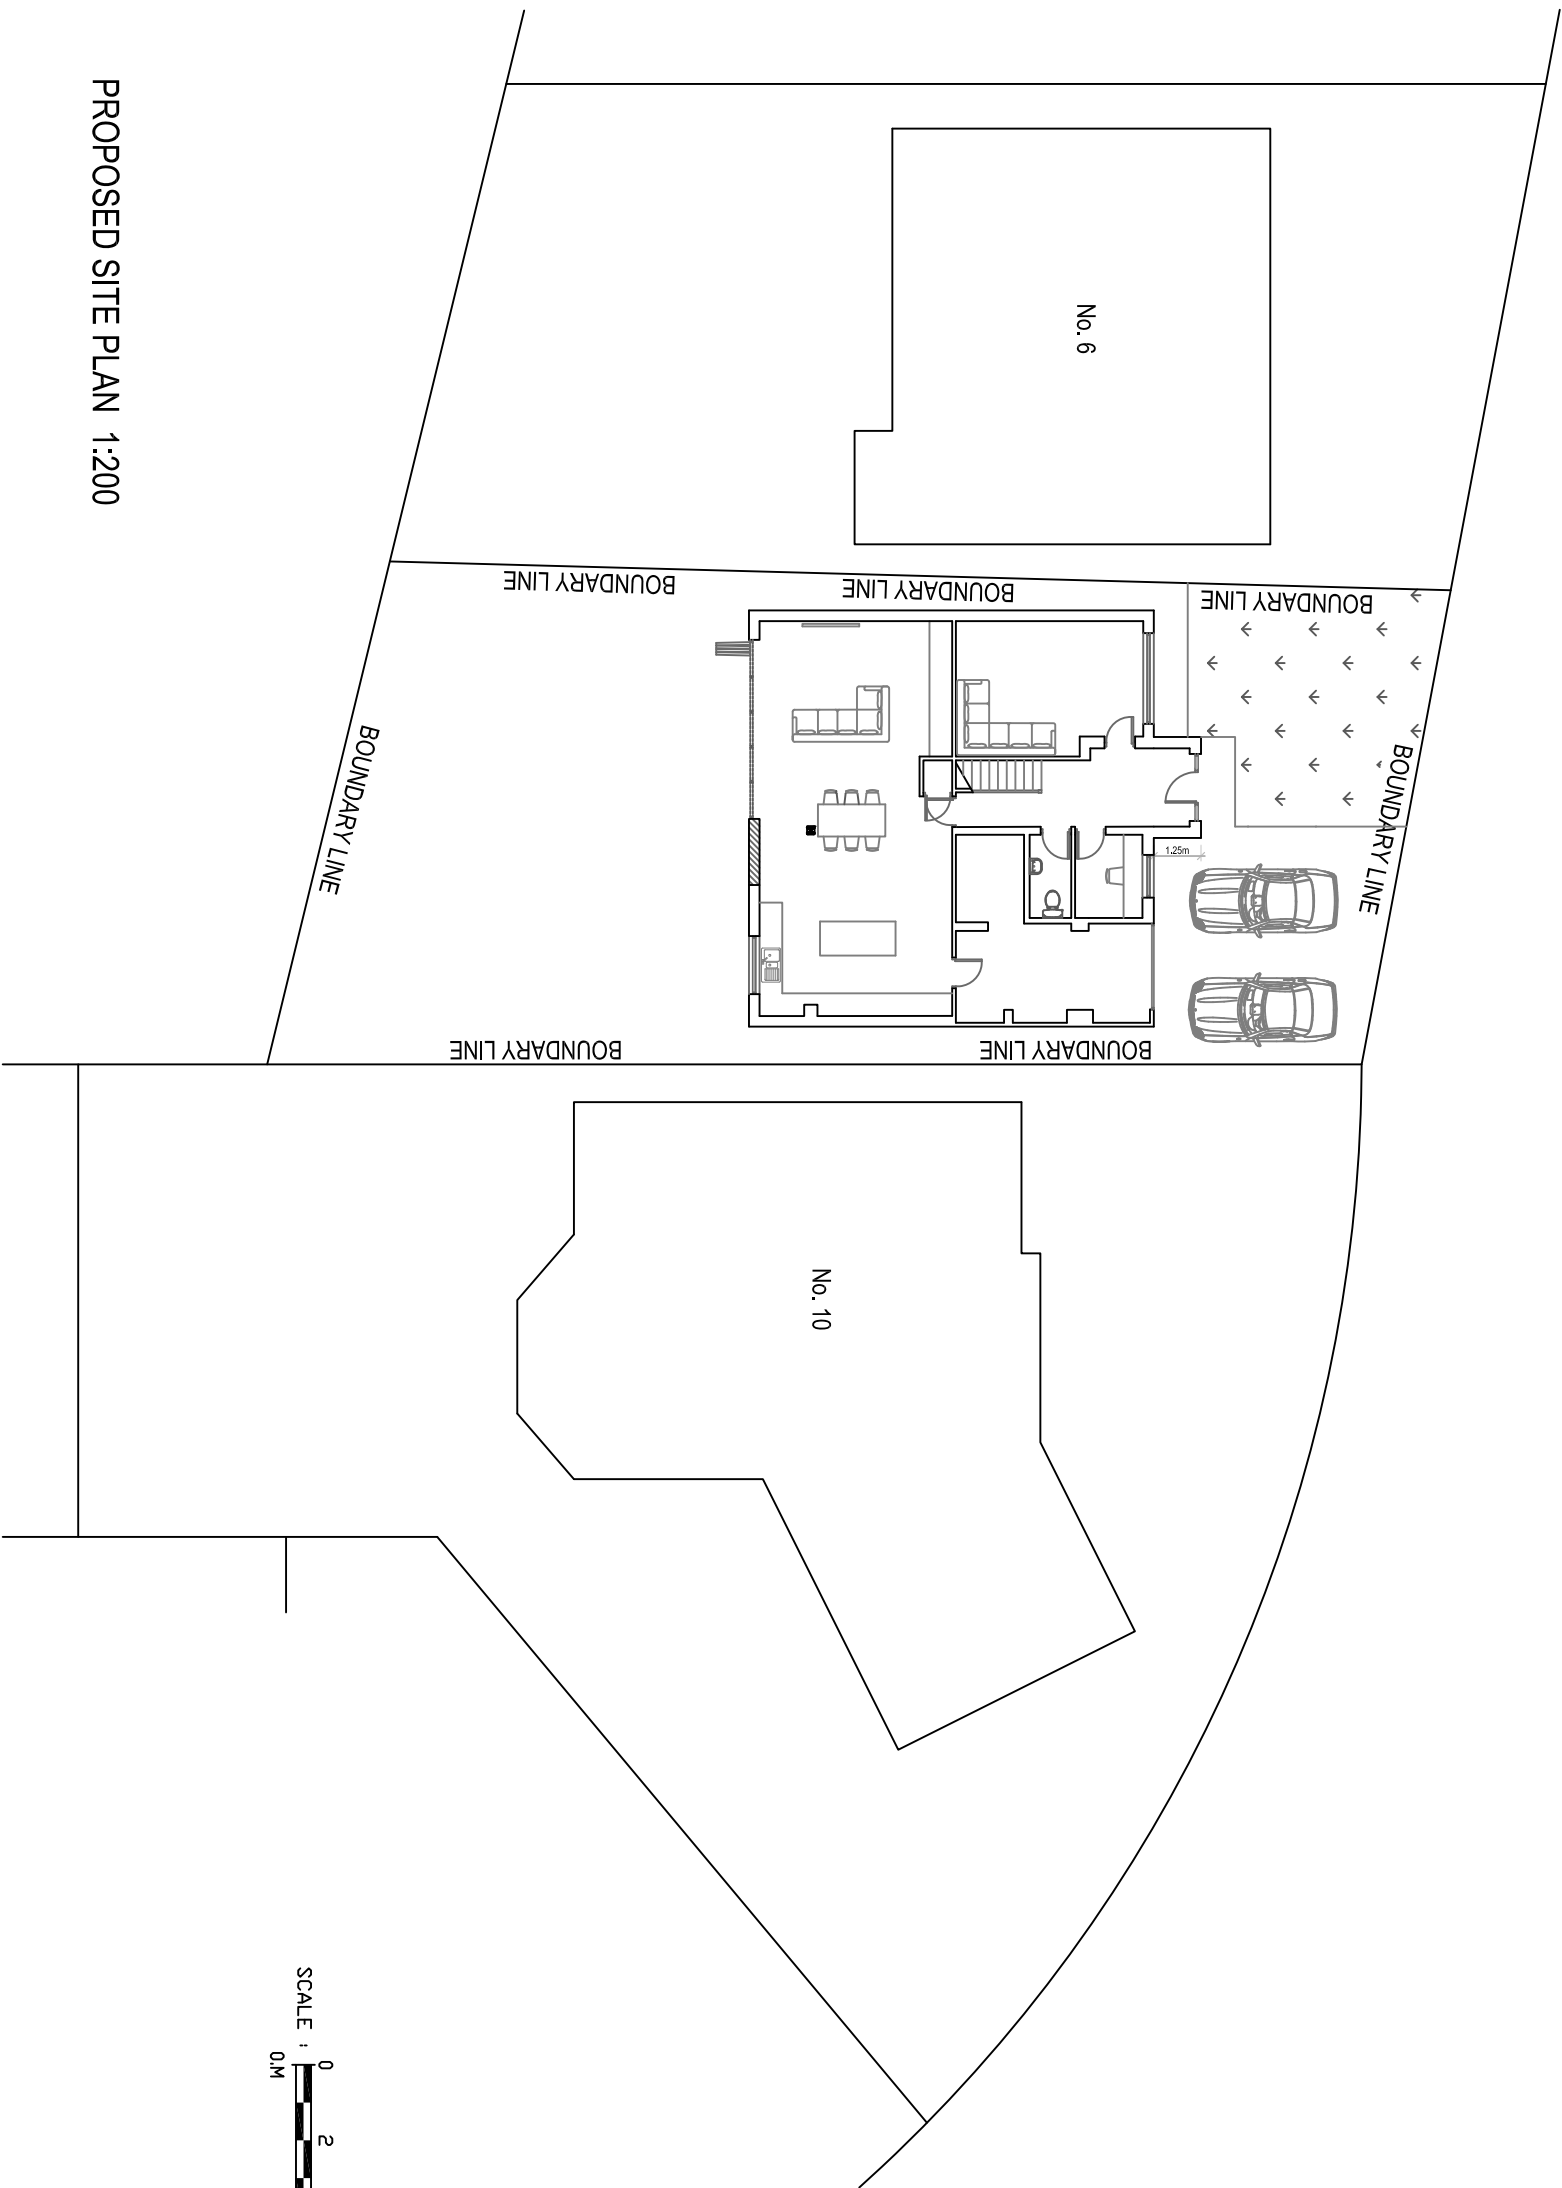

PROPOSED SITE PLAN 1:200

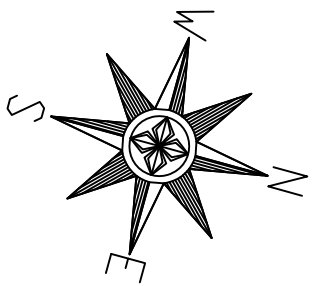

SCALE : 0 2 4 6 8 10
0M 10M

SCALE : 0 2 4 6 8 10
0M 10M

8 Sergeants Lane
Whitefield
M45 7TS

Existing & Proposed Plans
and Elevations
Drawn: CDW
Scale: 1:100 @ A1
Date: October 2022

2544_WH1_01_Planning

CDWP
CD Wilkinson Plans

tel: 07967 522401 email: chris@cdwilkinsonplans.co.uk
5 Highmeadow, Manchester, M26 1YN