



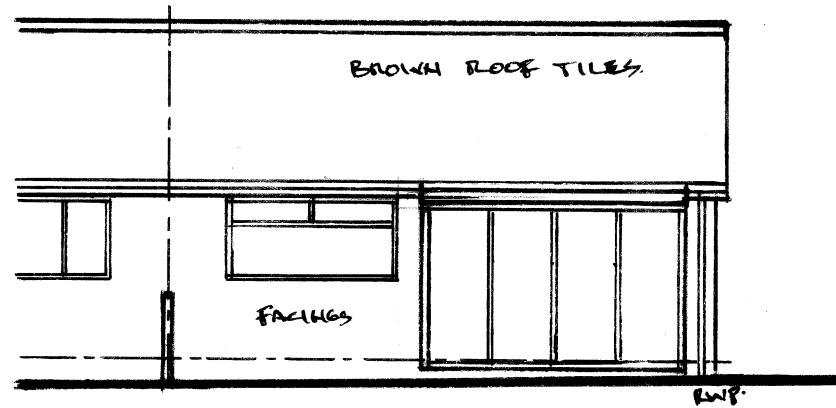


REAR ELEVATION. 1:100

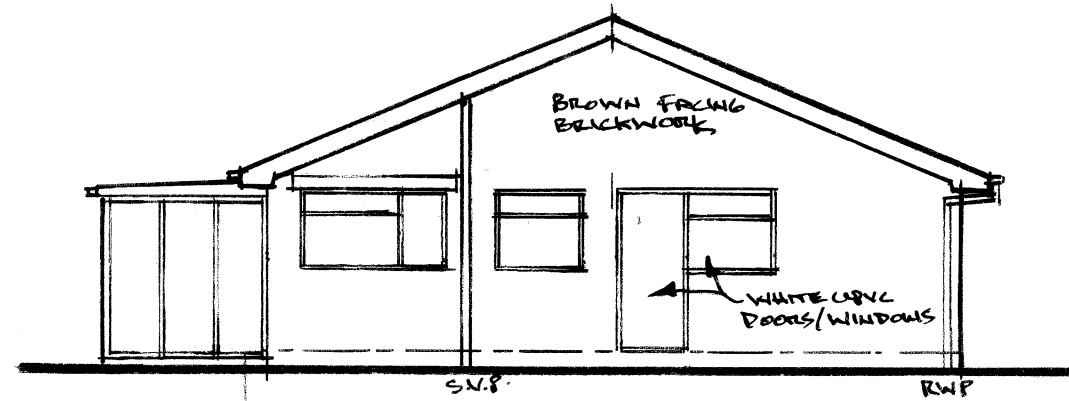

SIDE ELEVATION



FRONT ELEVATION.

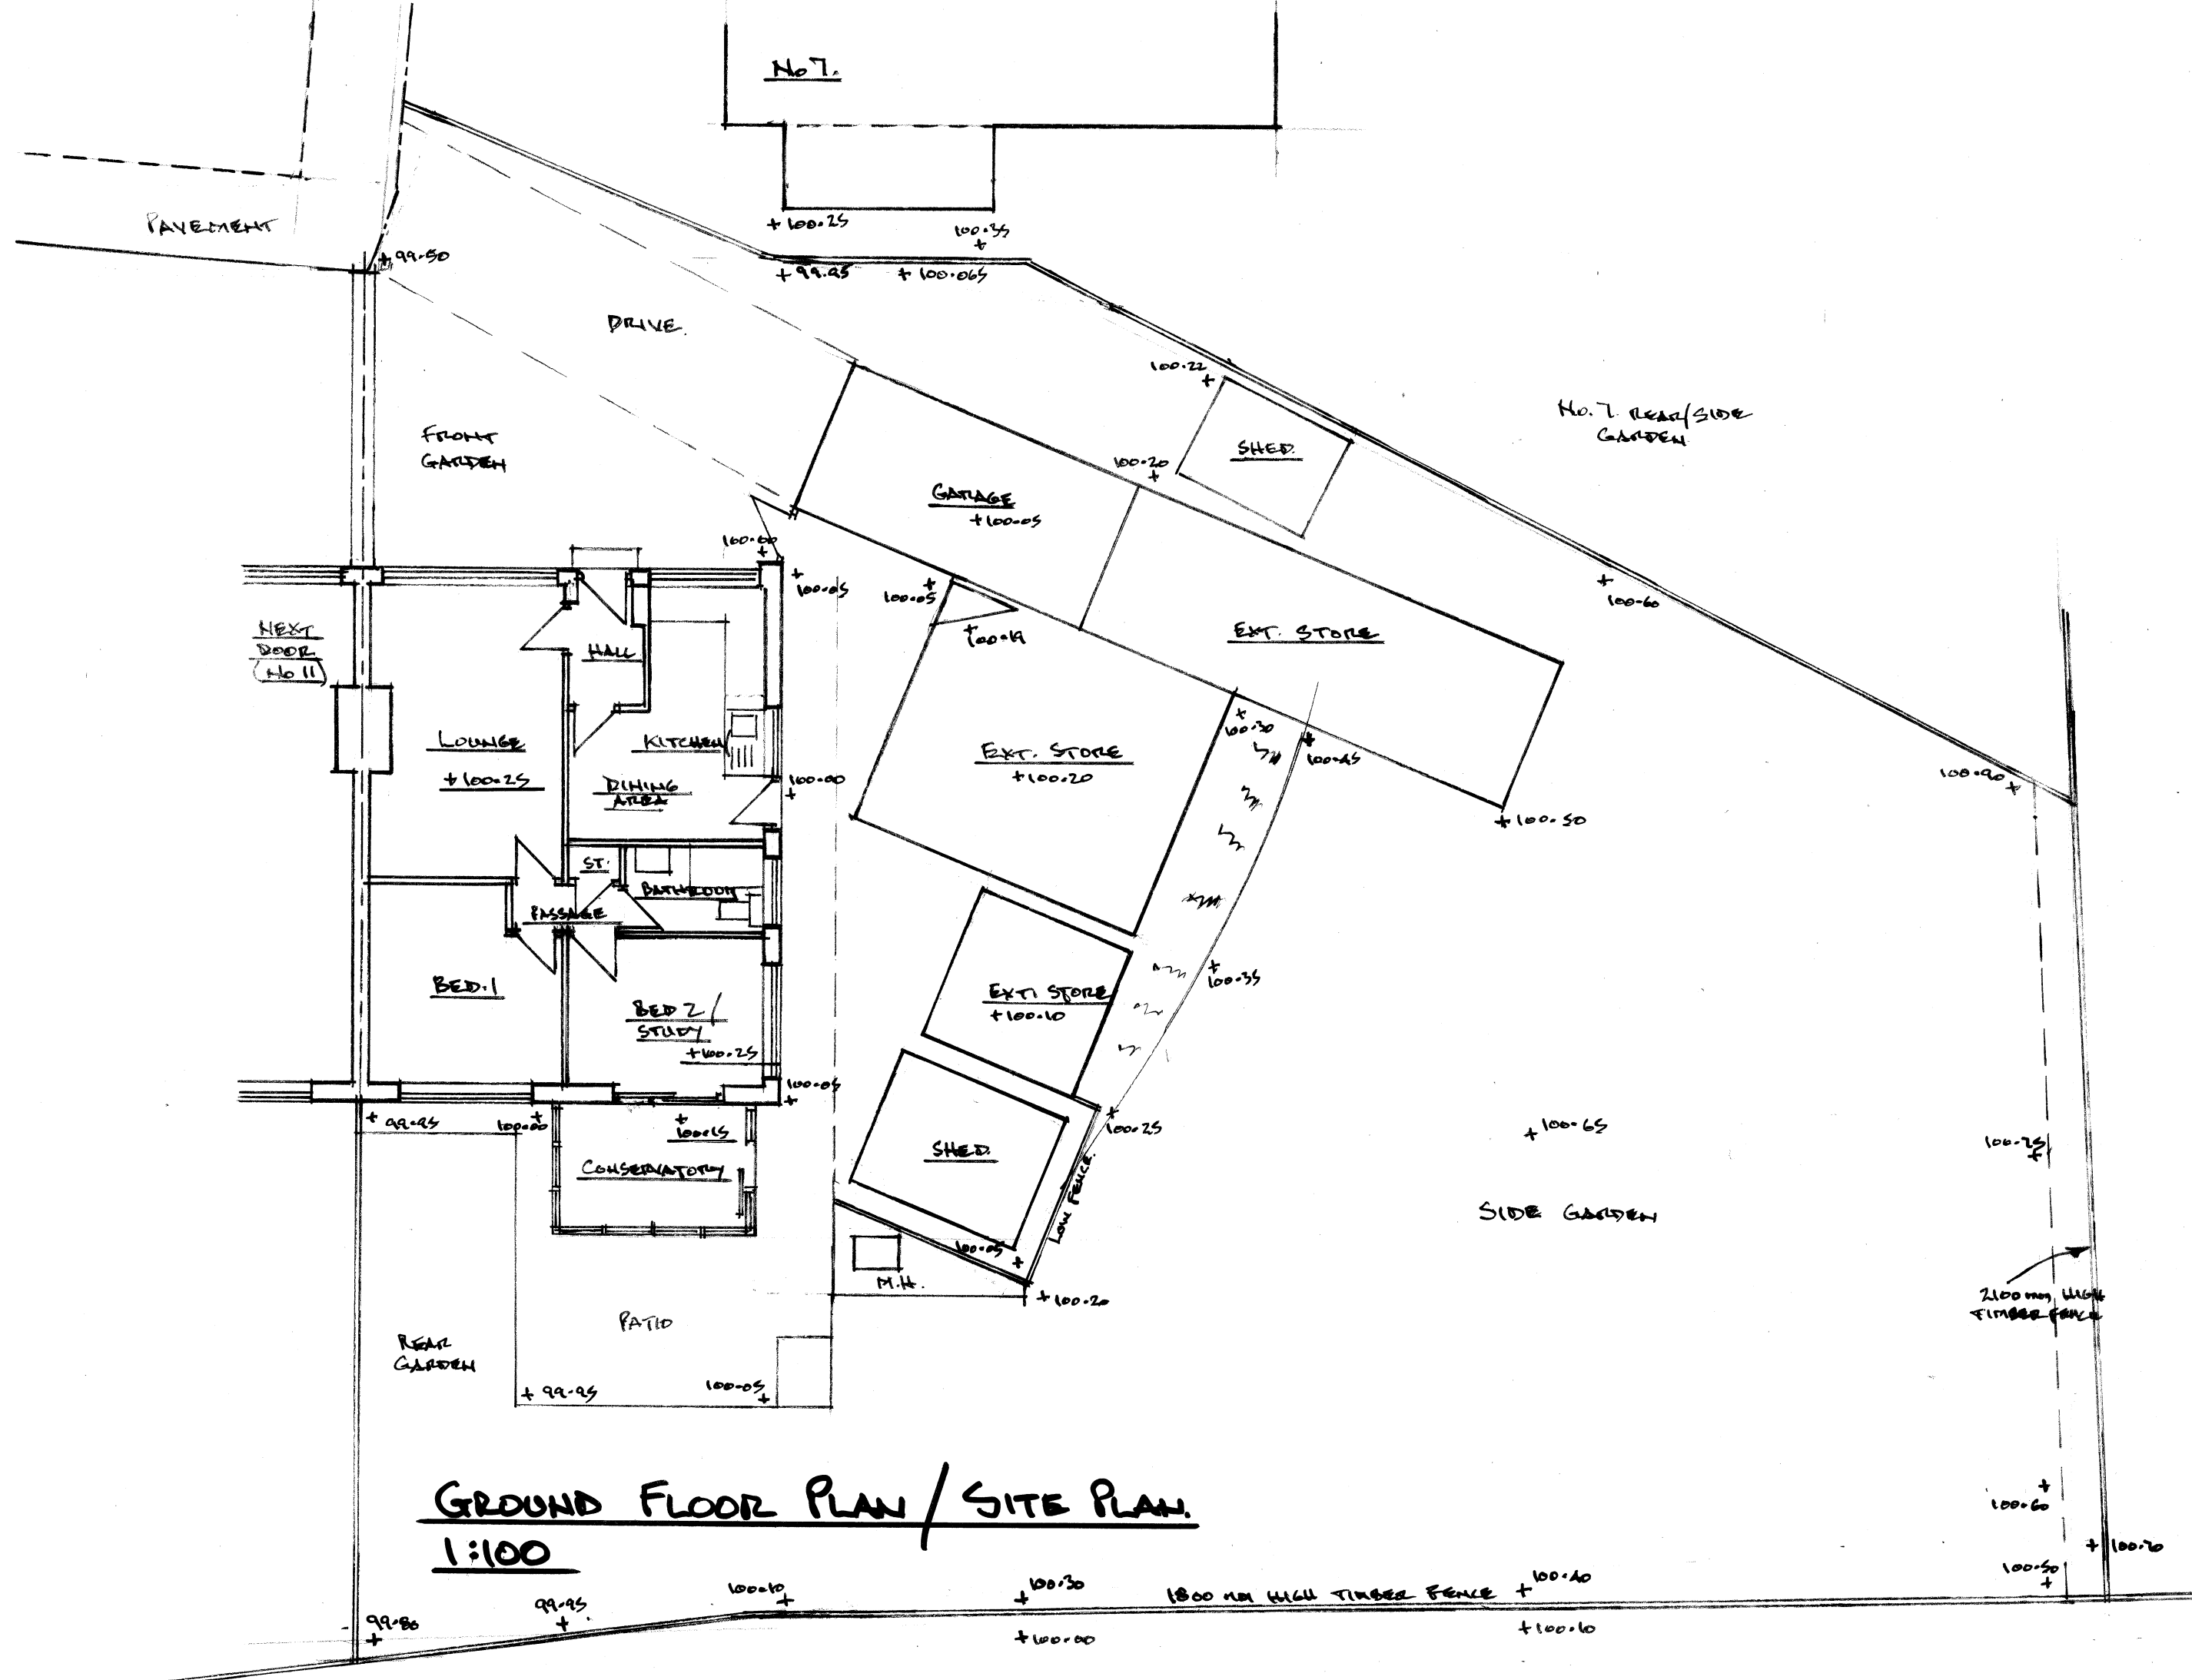

Architectural & Building Services NEIL BUTTERWORTH Tel: 07785 275483 89 Higher Ainsworth Road, Radcliffe, Manchester, M26 4JJ.			
Job Title PROPOSED NEW DETACHED BUNGALOW, IN SIDE GARDEN OF 9 ELLAND CLOSE, UNSWORTH, BURY.			
Drawing Title PLANS & ELEVATIONS (OF No 9) / EXISTING SITE PLAN.			
Scale 1:100	Date FEB. 23	Drawn by N.B.	Drawing No. 1