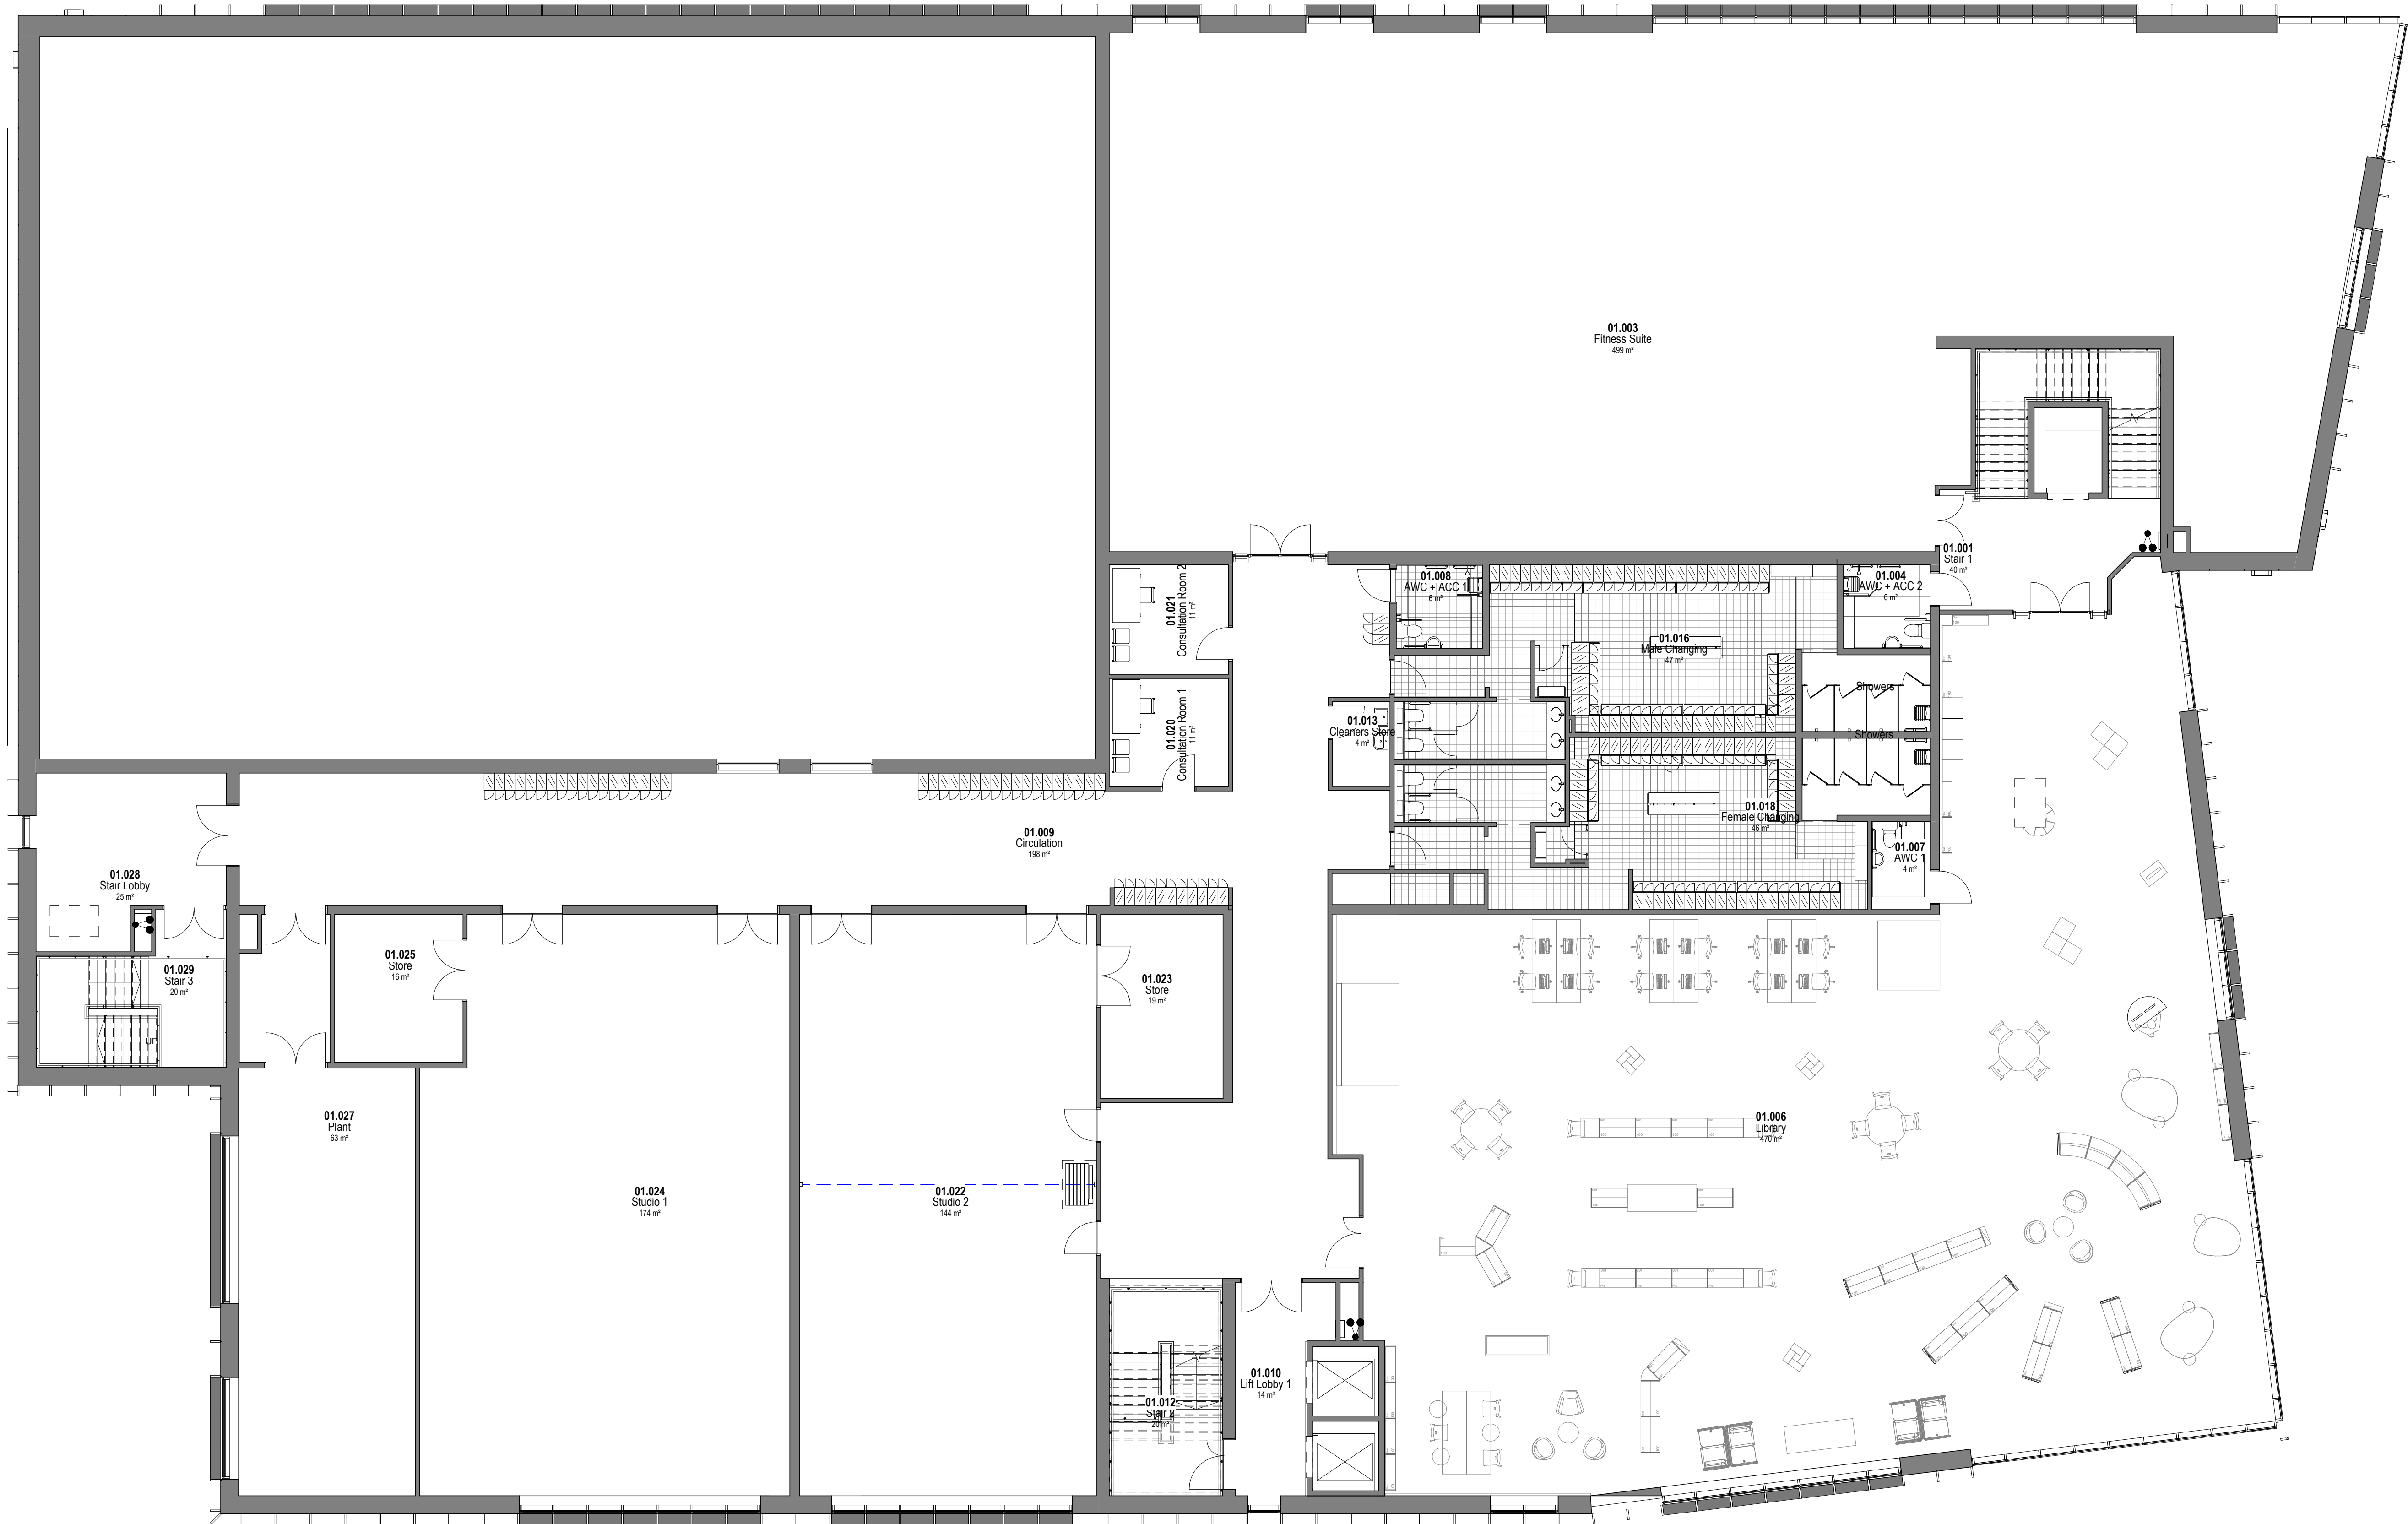


Notes
The Contractor is to check all dimensions and conditions on site before commencing. Do not scale from this drawing.
This drawing remains the copyright of POZZONI Architecture Ltd.

Scale Bars		TO BE USED ONLY AS GUIDANCE			
1:100	mm	0	1000	2000	3000
1:200	mm	0	1000	2000	3000
1:500	M	0	10	20	30
1:1250	M	0	10	20	30

P10	Stage 3 update.	JAW	01.02.23
P09	Stage 3 issue.	JAW	13.10.22
P08	Updated to suit structural coordination	RJF	04.08.22
P07	Stairs updated, risers incorporated with various minor amendments to suit coordination	RJF	19.07.22
P06	Updated to suit elevation changes.	DAS	21.04.22
P05	Updated following client comment. Building footprint updated + Stair 1 updated.	DAS	07.04.22
P04	Updated to suit client comment. Drawing reference updated.	DAS	21.01.22
P03	Updated following Design Review. Library reorientated. Male and Female Dry Change relocated.	DAS	16.12.21
P02	Updated to suit client comment - Leisure Staff Welfare added, Consultation Rooms repositioned, Cleaners Store added, moveable wall added to Studio 2, possible Library layout indicated.	DAS	30.11.21
P01	Further detail added.	DJ	16.11.21

Rev	Description	By	Date
-----	-------------	----	------

Client: VINCI Construction UK Ltd

Job: Radcliffe Hub

Drawing: First Floor Plan

Ref: P5860 1203 Rev: P10

Ref: RADHUB-POZ-V4-01-DR-A-1203

Date: 11/02/21 Scale: 1 : 100 @ A1

DM DAS DAS

Planning Tender Construction

Design Contract As Built

pozzoni

10-12 Emerald Street
London
WC1N 3QA

Woodville House
2 Woodville Road
Altrincham
WA14 2FH

+44 20 7078 0079
architects@pozzoni.co.uk

+44 161 928 7848
www.pozzoni.co.uk