

**SHEET ID:** 1 CAST  
**DATE:** 14/03/2023  
**SITE ADDRESS**  
1 Castle Hill Road  
Prestwich  
Manchester  
M25 0FR

**DRAWINGS LIST**  
Existing:  
East Elevation  
West Elevation  
North Elevation  
South Elevation  
Site Plan  
Roof Plan  
Ground Floor Plan  
First Floor Plan

**DESIGNER**  
Nasar Ishfaq  
JAAN Architects Ltd  
www.JAANarchitects.co.uk  
07817 086 944



**CLIENT**  
Atif Aftab

Proposed:  
East Elevation  
West Elevation  
North Elevation  
South Elevation  
Site Plan  
Roof Plan  
Ground Floor Plan  
First Floor Plan


Note: Materials to match existing where possible

0 2 4 6 8 10 12 14 16 18 20  
SCALE 1:100


ROOF PLAN  
SCALE 1:200  
EXISTING - E001

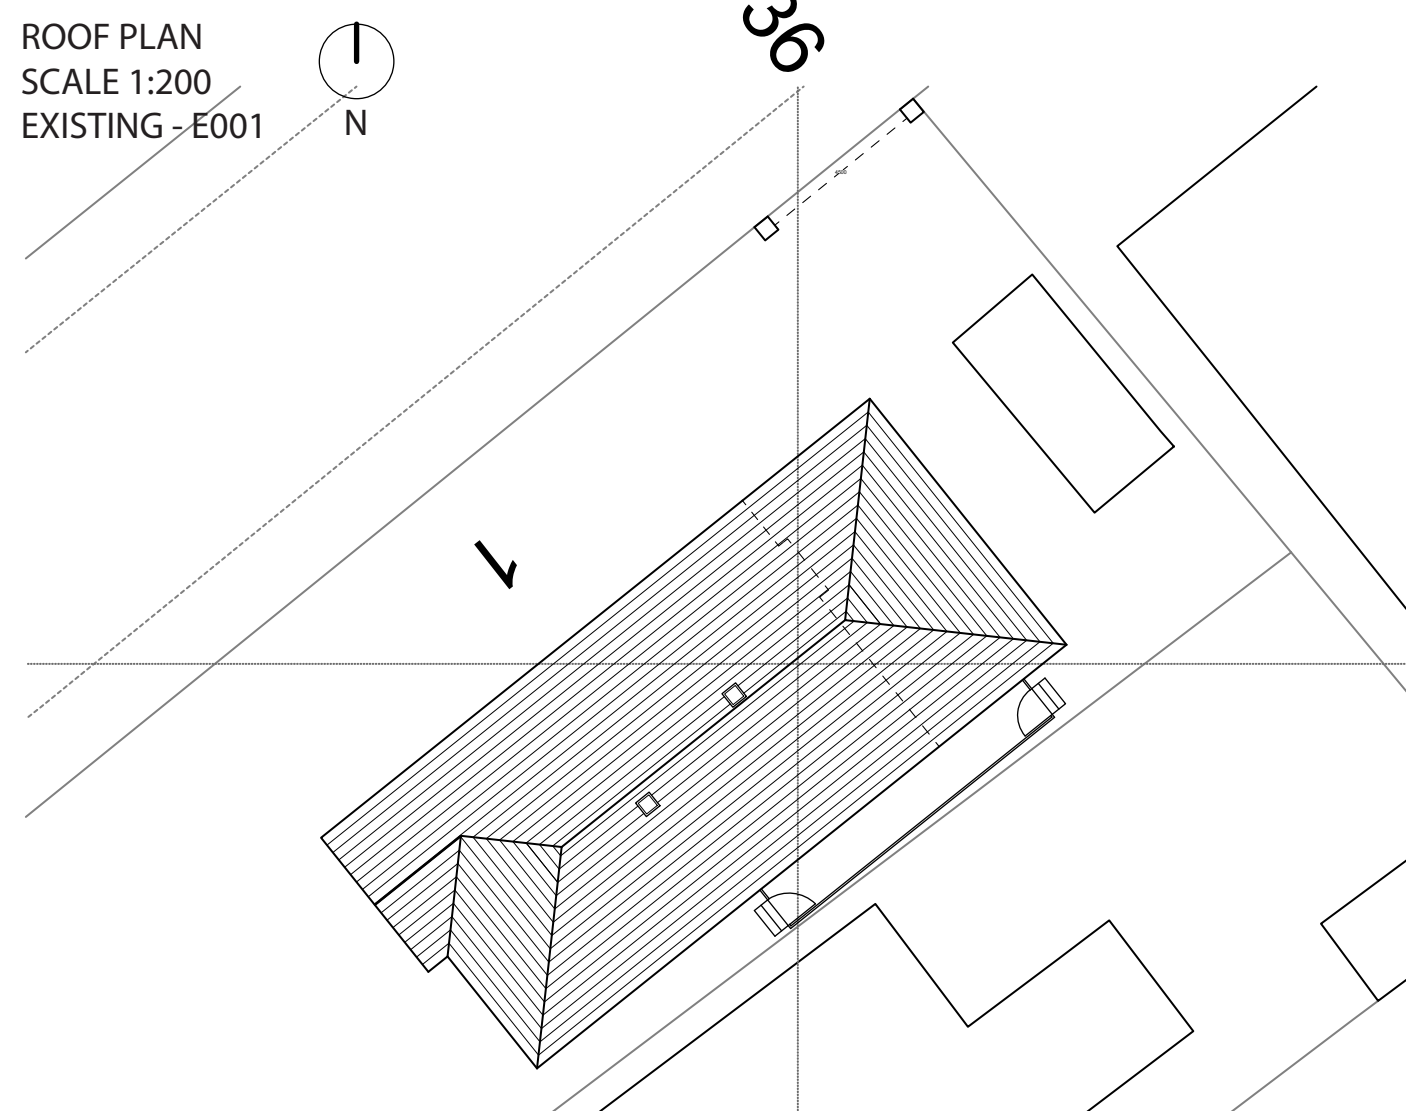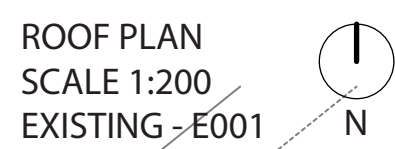


ROOF PLAN  
SCALE 1:200  
PROPOSED - P001

 


SITE PLAN  
SCALE 1:1250  
EXISTING - E002

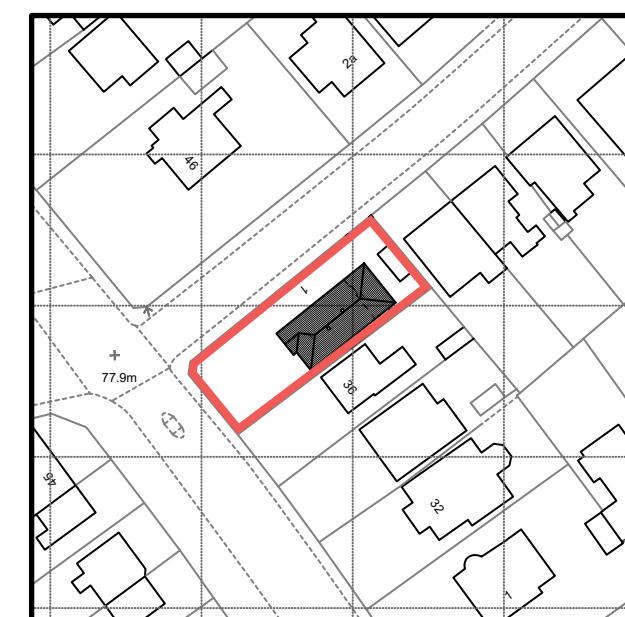


SITE PLAN  
SCALE 1:1250  
PROPOSED - P002

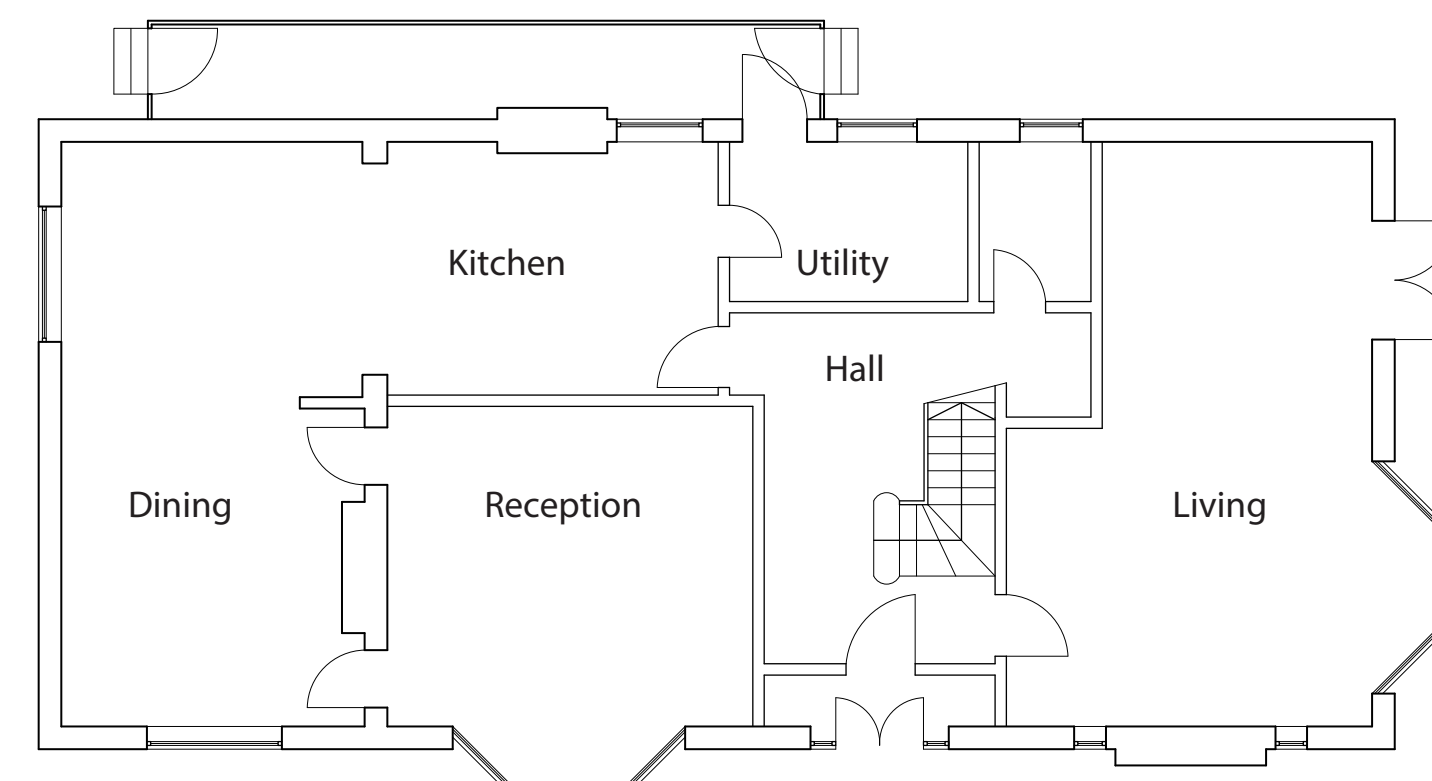


GROUND FLOOR  
SCALE 1:100  
EXISTING - E003

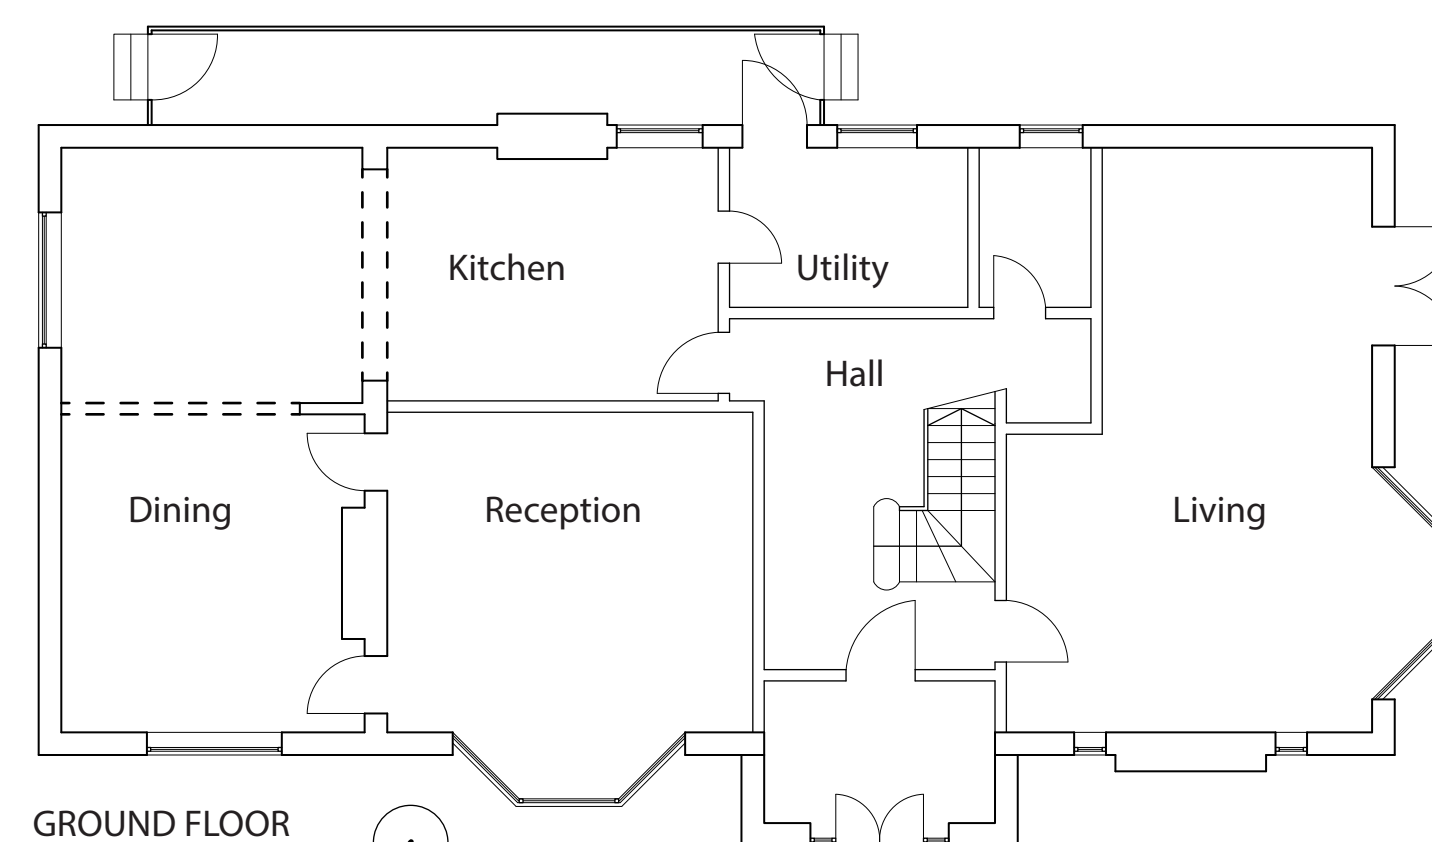

GROUND FLOOR  
SCALE 1:100  
PROPOSED - P003

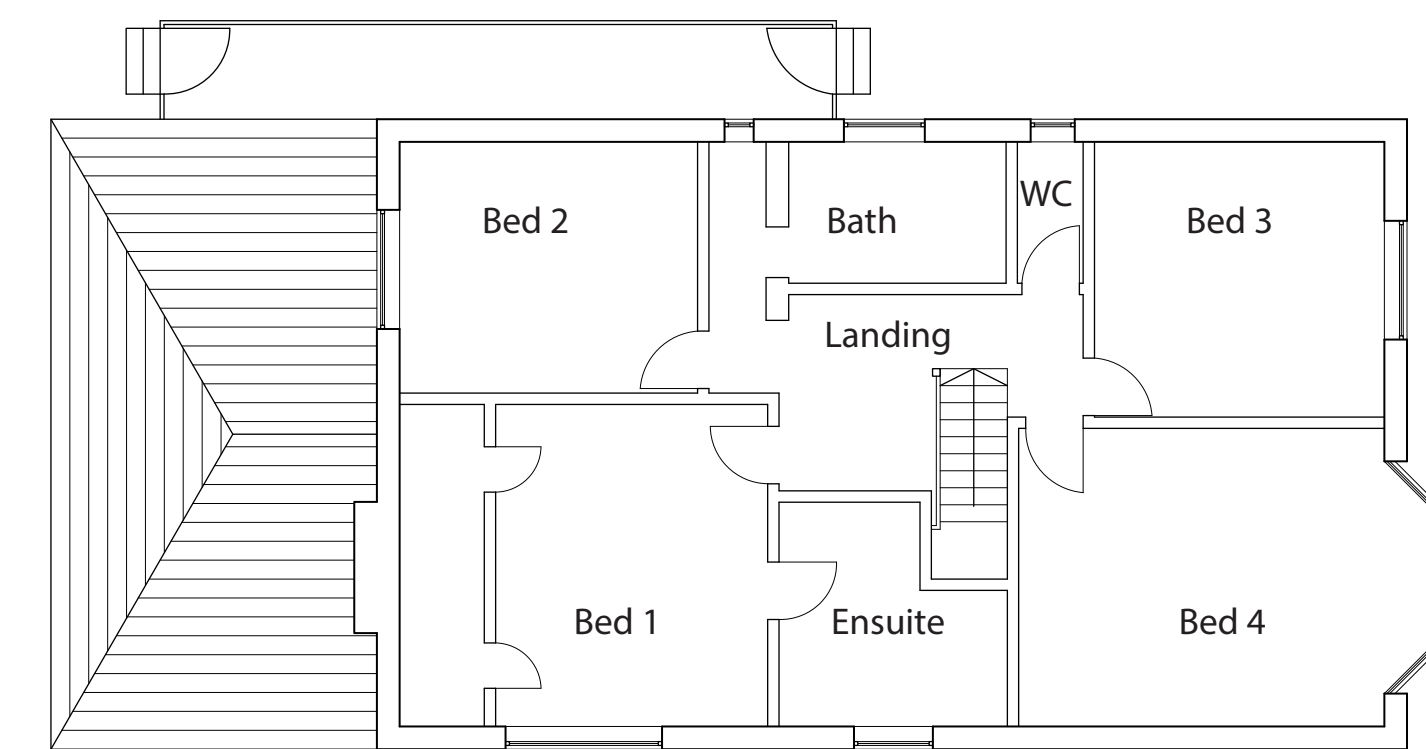


FIRST FLOOR  
SCALE 1:100  
EXISTING - E004

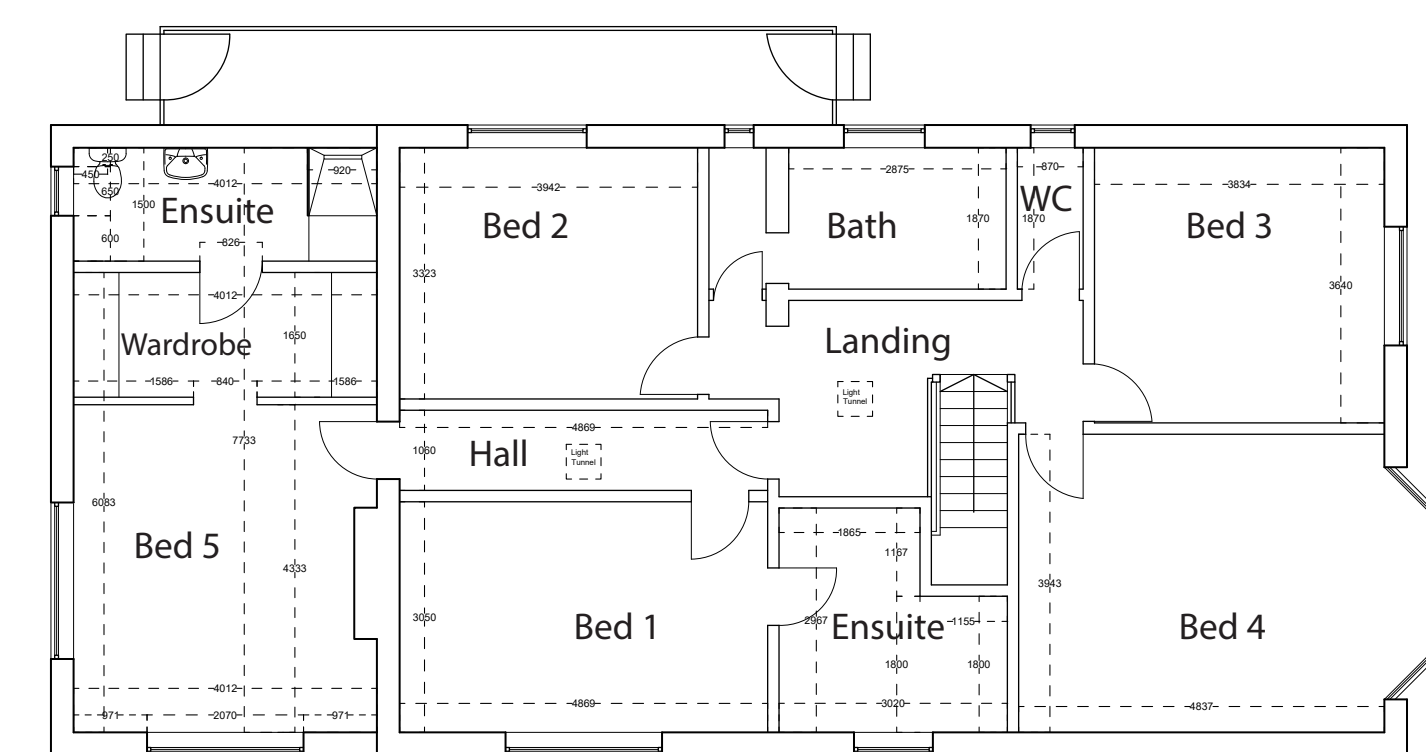

FIRST FLOOR  
SCALE 1:100  
PROPOSED - P004



NORTH WEST ELEVATION  
SCALE 1:100  
EXISTING - E005

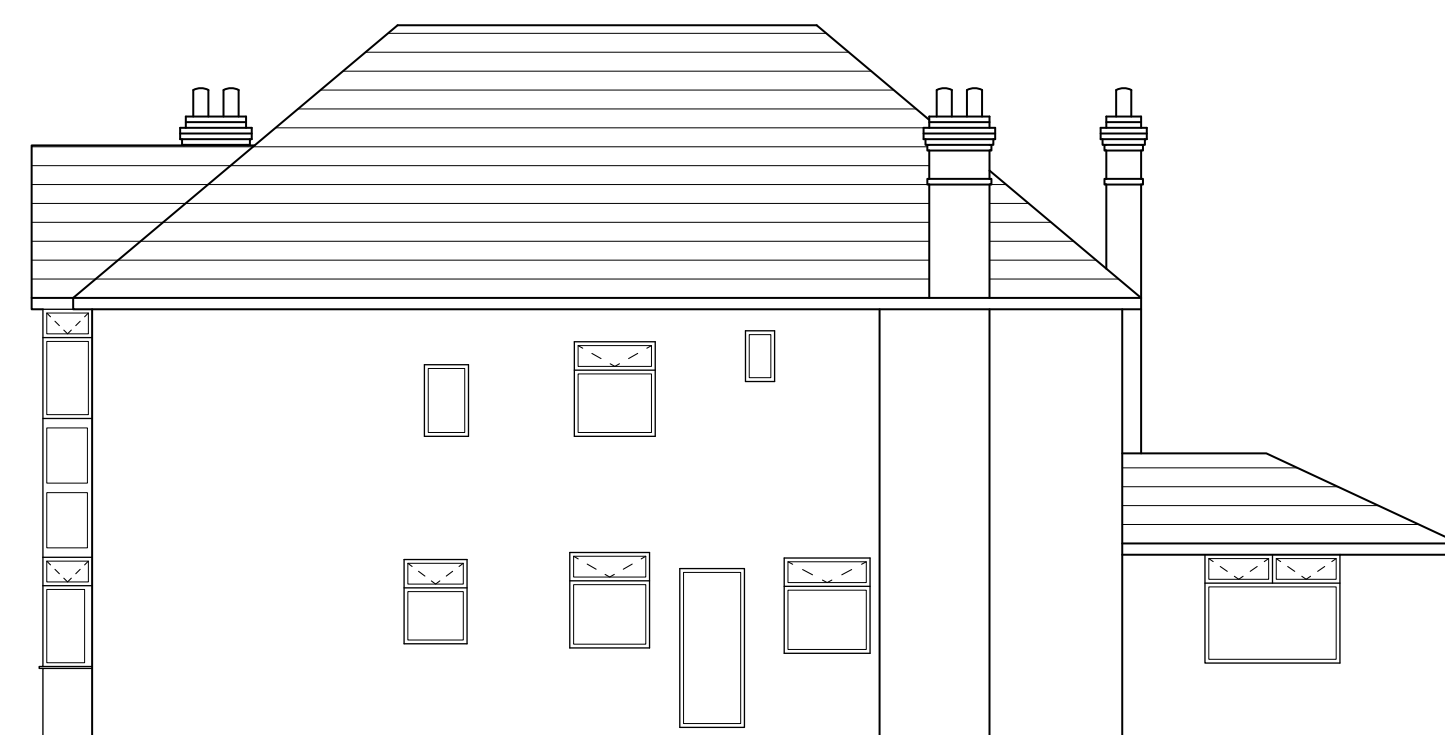

SOUTH EAST ELEVATION  
SCALE 1:100  
EXISTING - E006




SOUTH WEST ELEVATION  
SCALE 1:100  
EXISTING - E007



NORTH EAST ELEVATION  
SCALE 1:100  
EXISTING - E008




NORTH WEST ELEVATION  
SCALE 1:100  
PROPOSED - P005

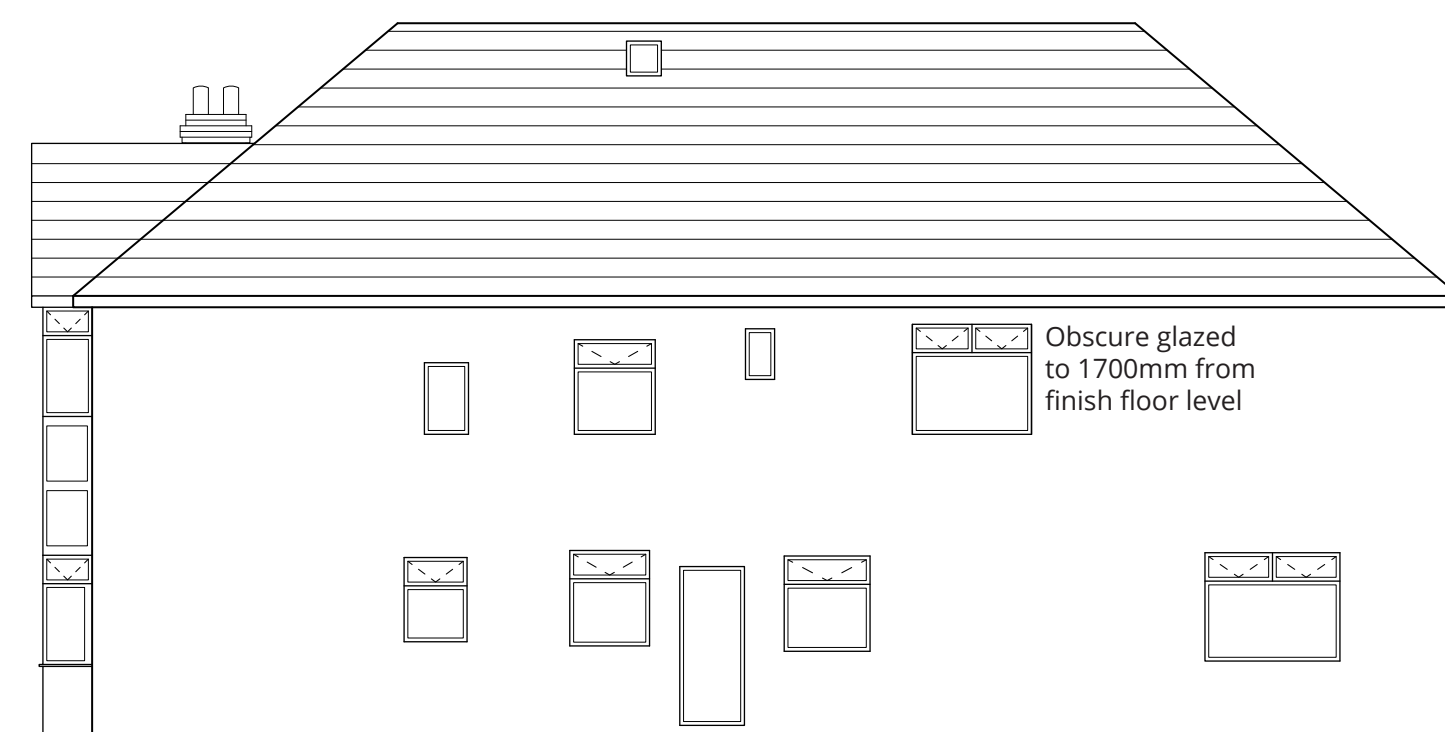

SOUTH EAST ELEVATION  
SCALE 1:100  
PROPOSED - P006



SOUTH WEST ELEVATION  
SCALE 1:100  
PROPOSED - P007

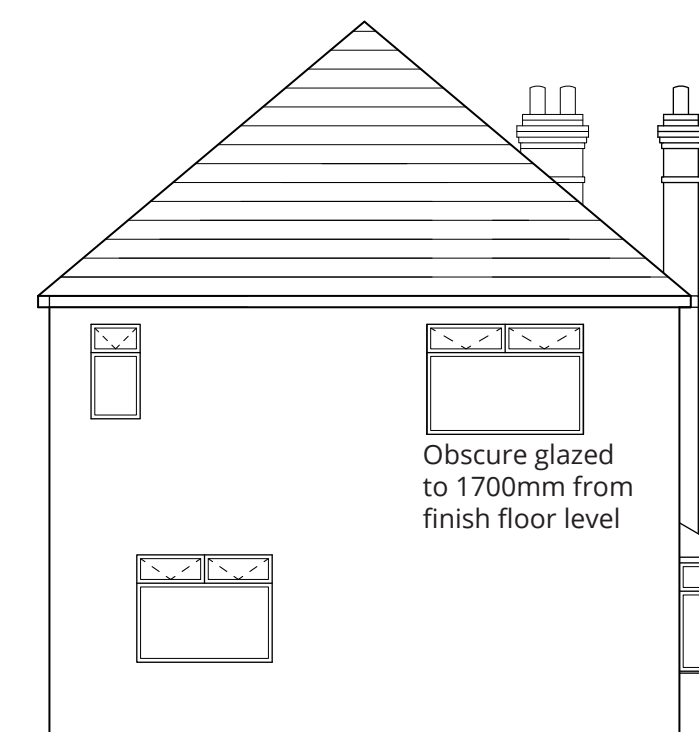

NORTH EAST ELEVATION  
SCALE 1:100  
PROPOSED - P008