




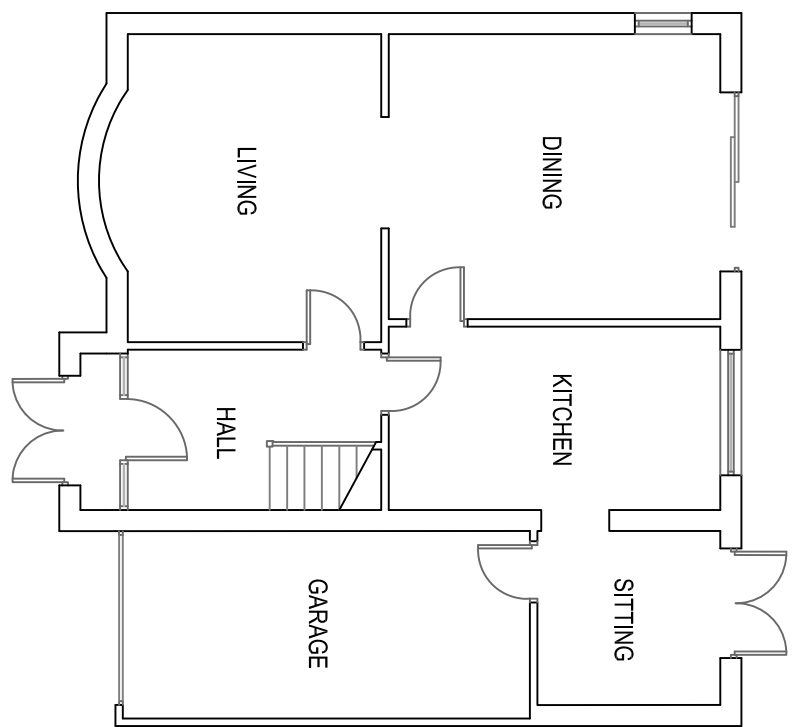


EXISTING GF PLAN 1:100

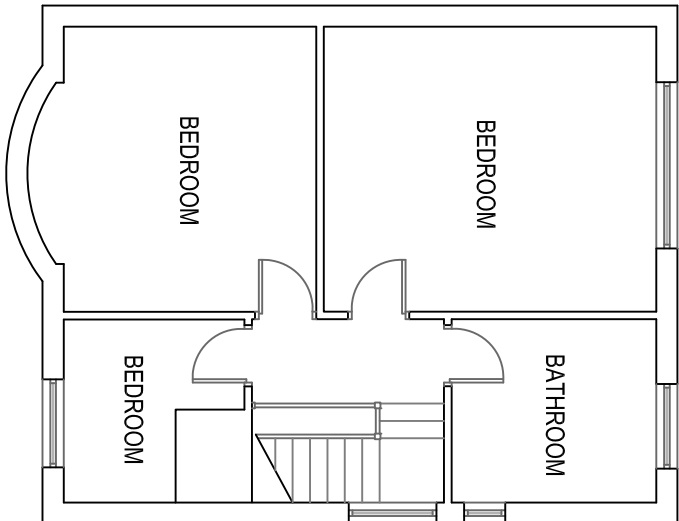


EXISTING FF PLAN 1:100

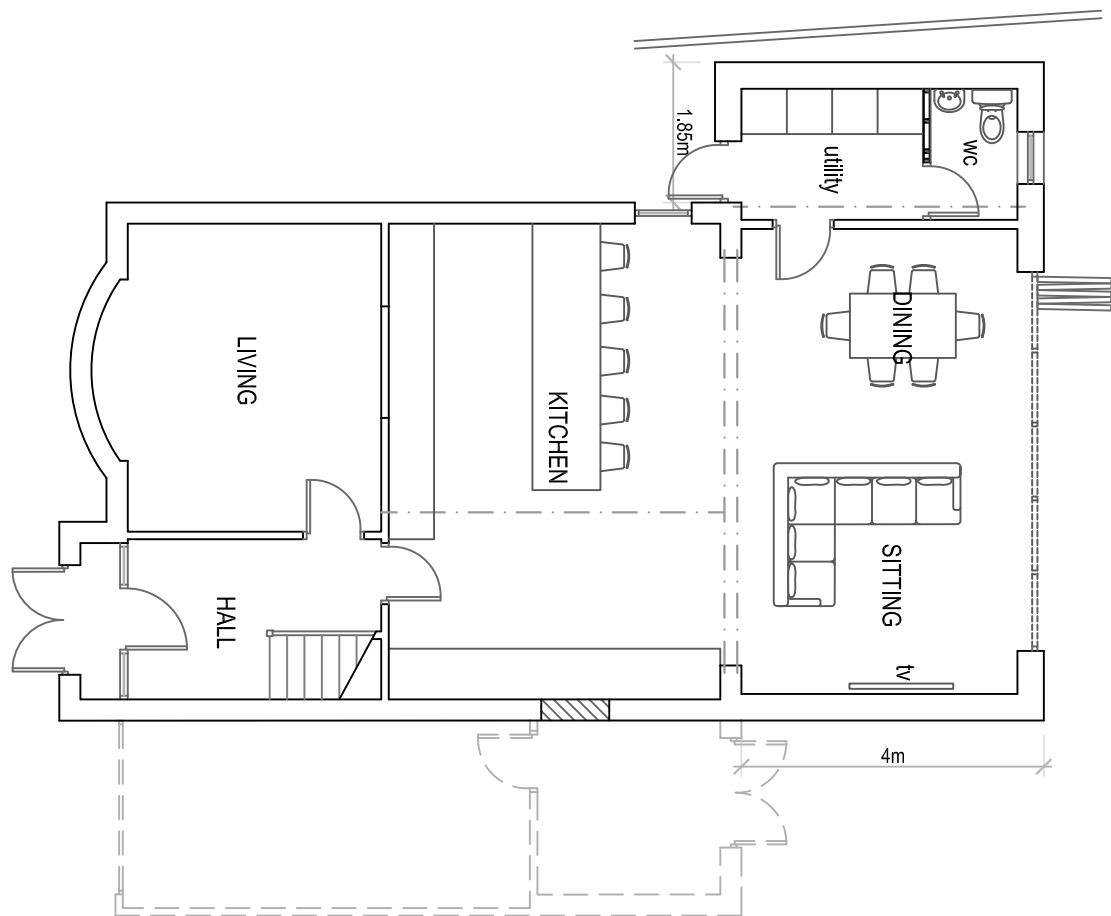


PROPOSED GF PLAN 1:100

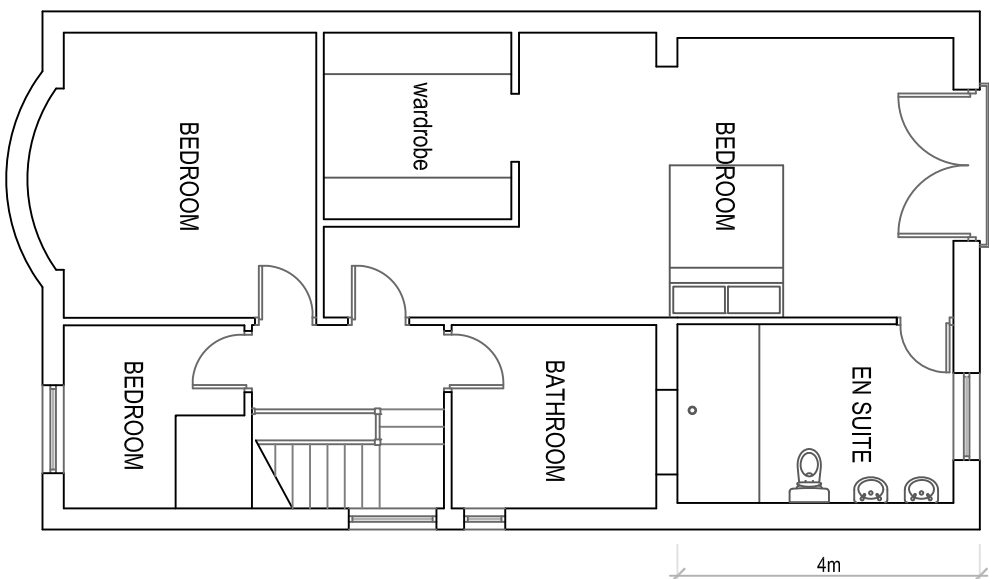


PROPOSED FF PLAN 1:100

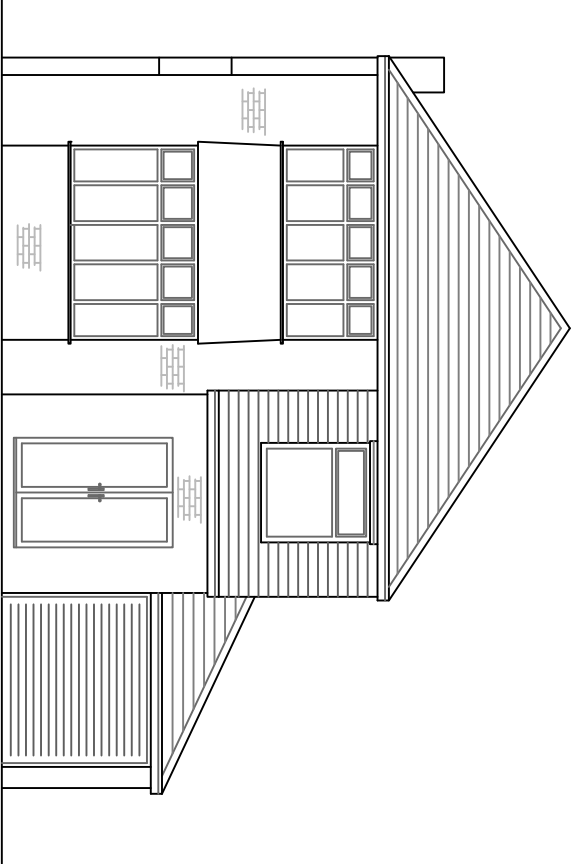


EXISTING FRONT ELEVATION 1:100

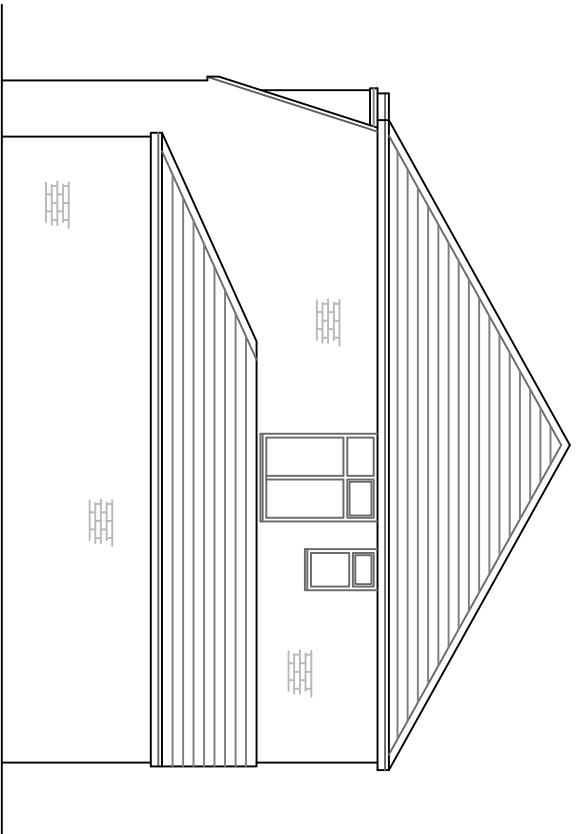


EXISTING SIDE ELEVATION 1:100

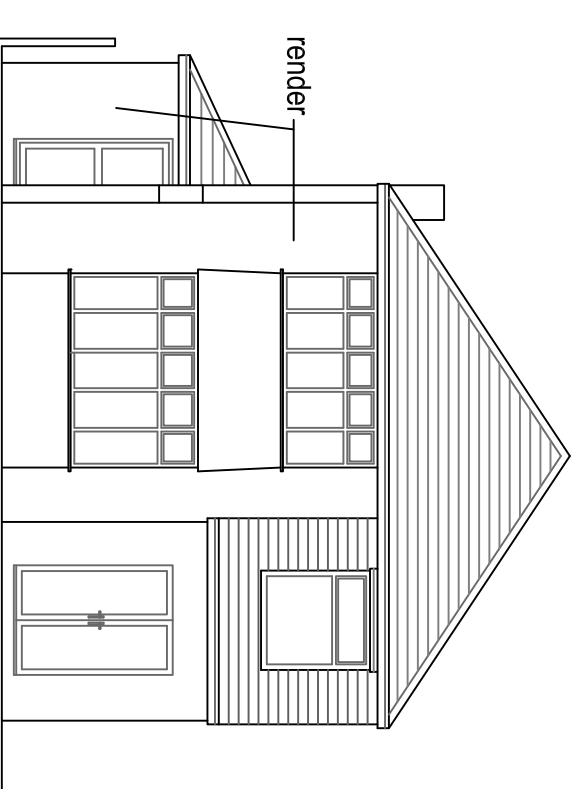


PROPOSED FRONT ELEVATION 1:100

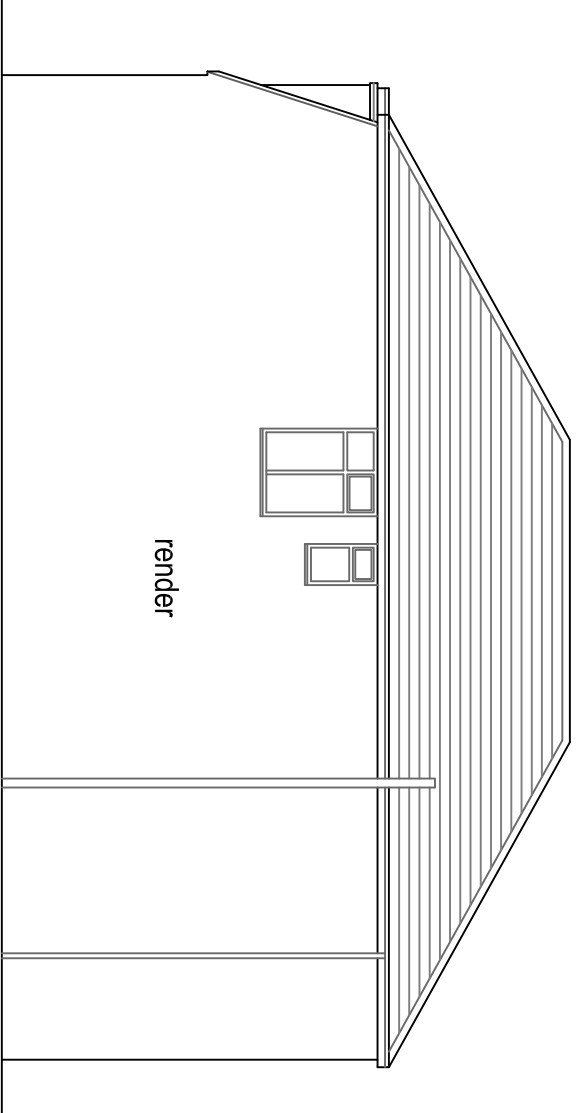


PROPOSED SIDE ELEVATION 1:100

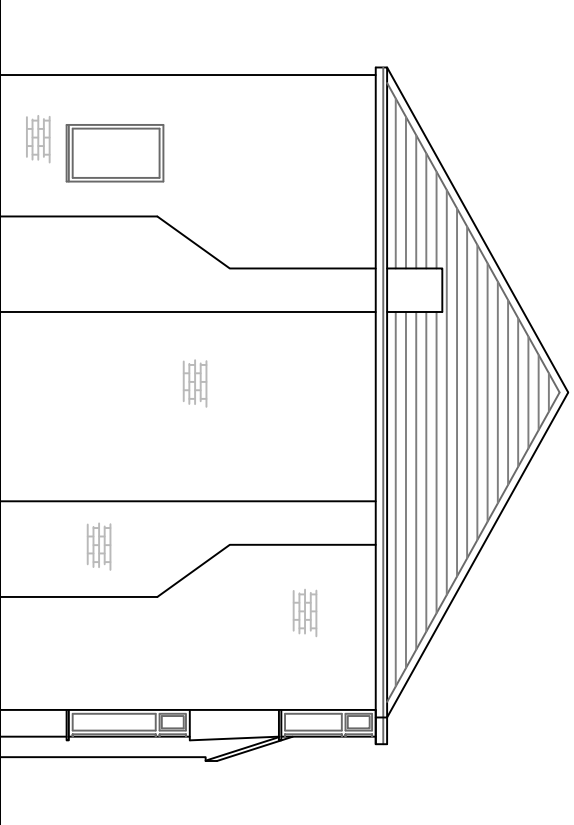


EXISTING SIDE ELEVATION 1:100

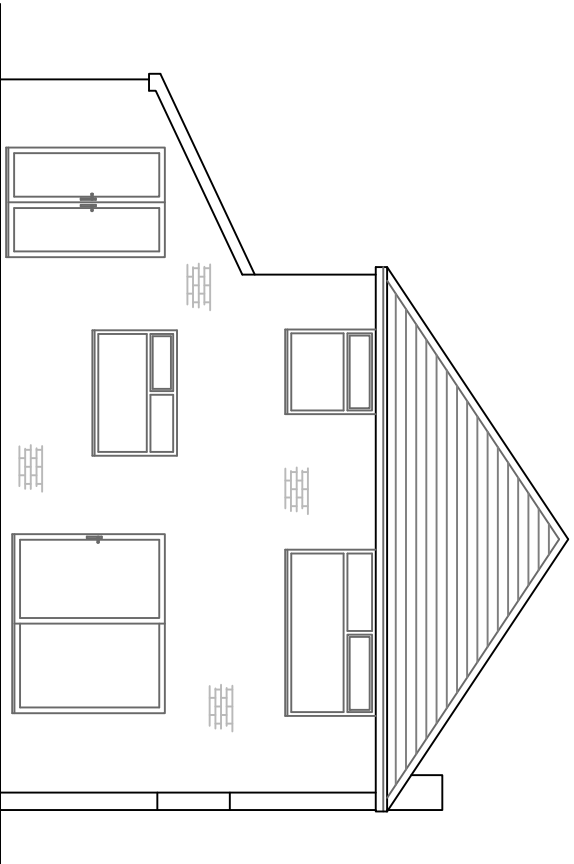


EXISTING REAR ELEVATION 1:100

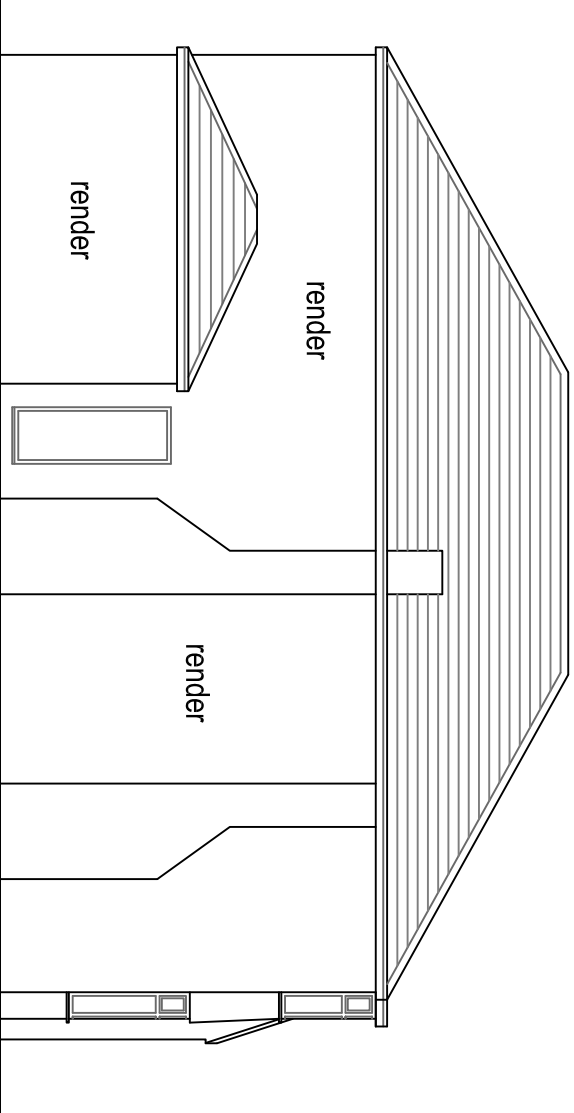


PROPOSED SIDE ELEVATION 1:100

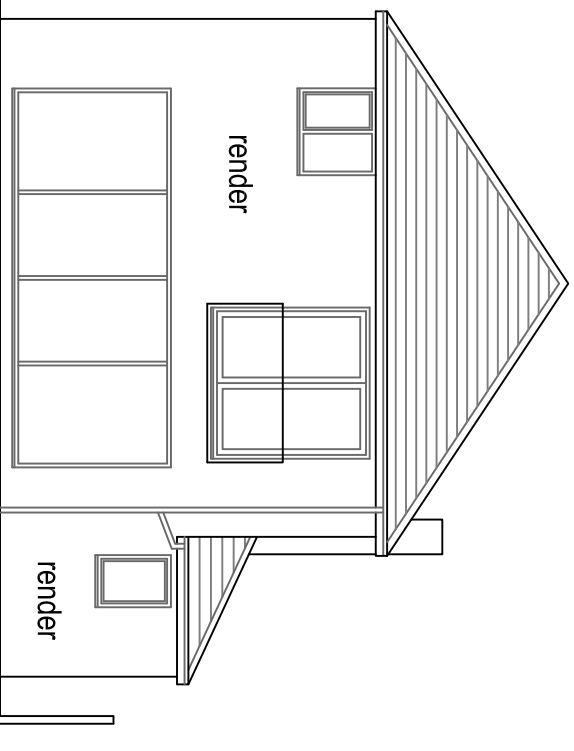


PROPOSED REAR ELEVATION 1:100

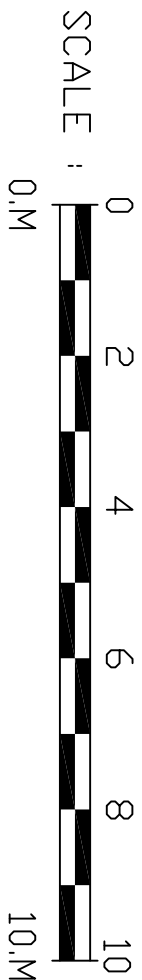


SCALE 1:100
0 2 4 6 8 10
0.M 10.M

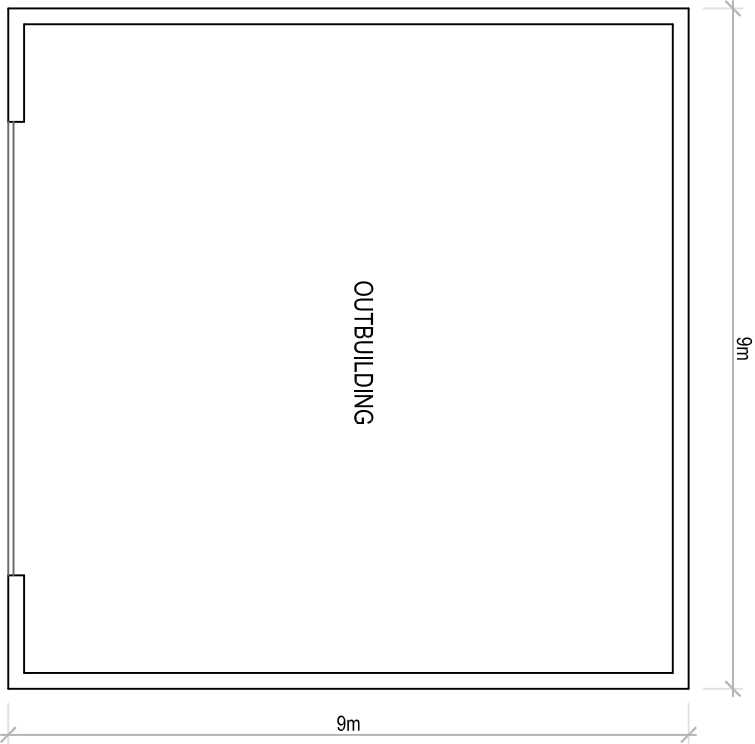


PROPOSED GF PLAN 1:100

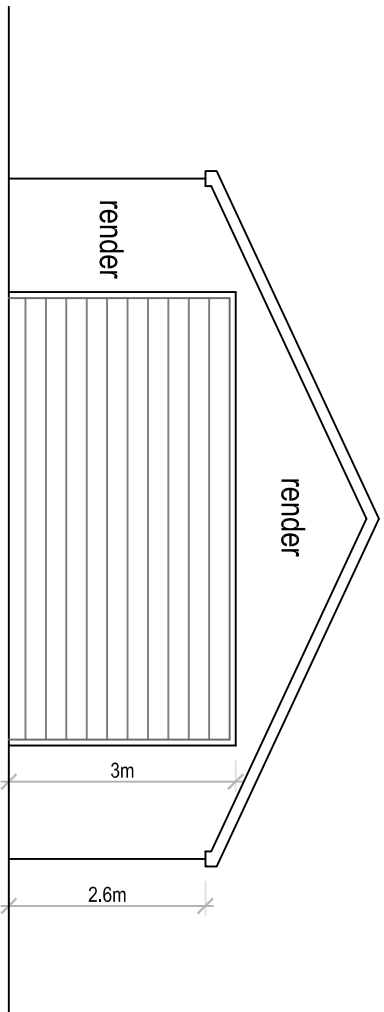


PROPOSED FRONT ELEVATION 1:100

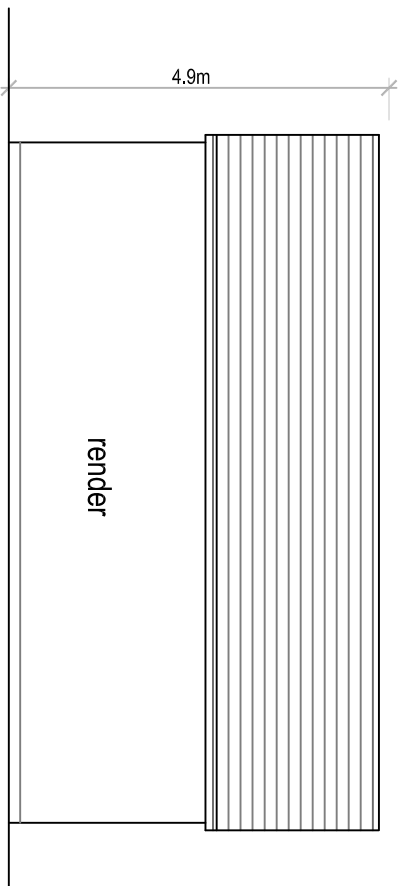

PROPOSED SIDE ELEVATION 1:100

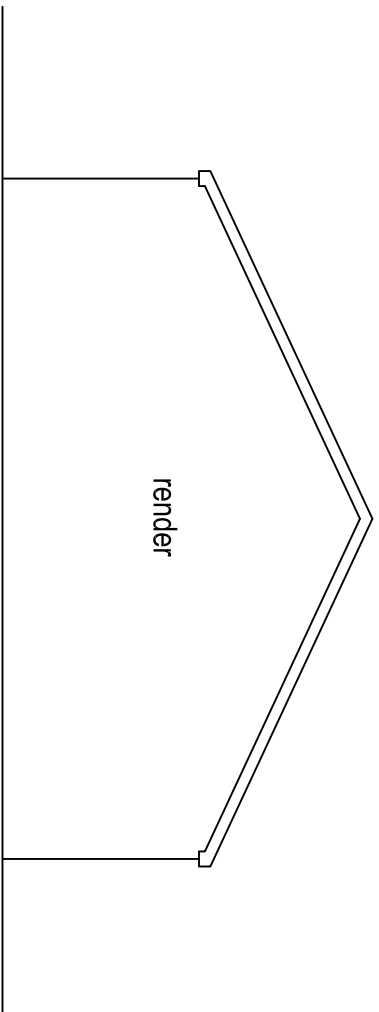

PROPOSED REAR ELEVATION 1:100

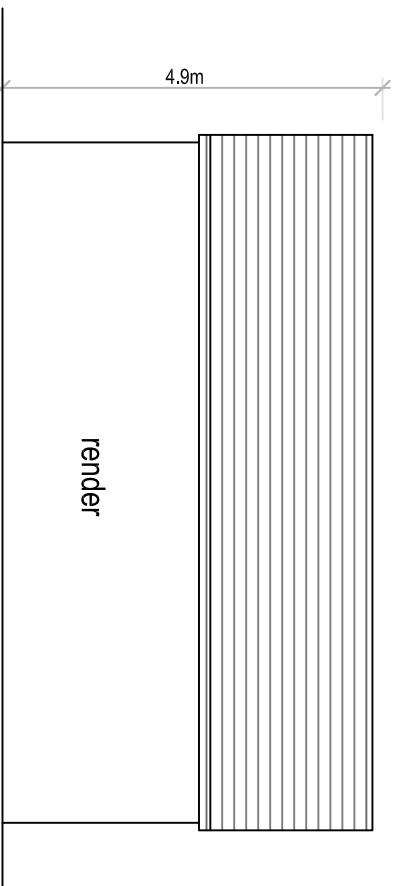

PROPOSED SIDE ELEVATION 1:100

REV A External finish changed to render

TWO STOREY & SINGLE STOREY REAR EXTENSIONS
& NEW OUTBUILDING

66 Hathaway Road
Bury
BL9 8EG

Existing & Proposed Plans
and Elevations

Drawn: CDW/
Scale: 1:100 @ A1
Date: September 2023

2680_BUR_01_Planning_Rev_A