


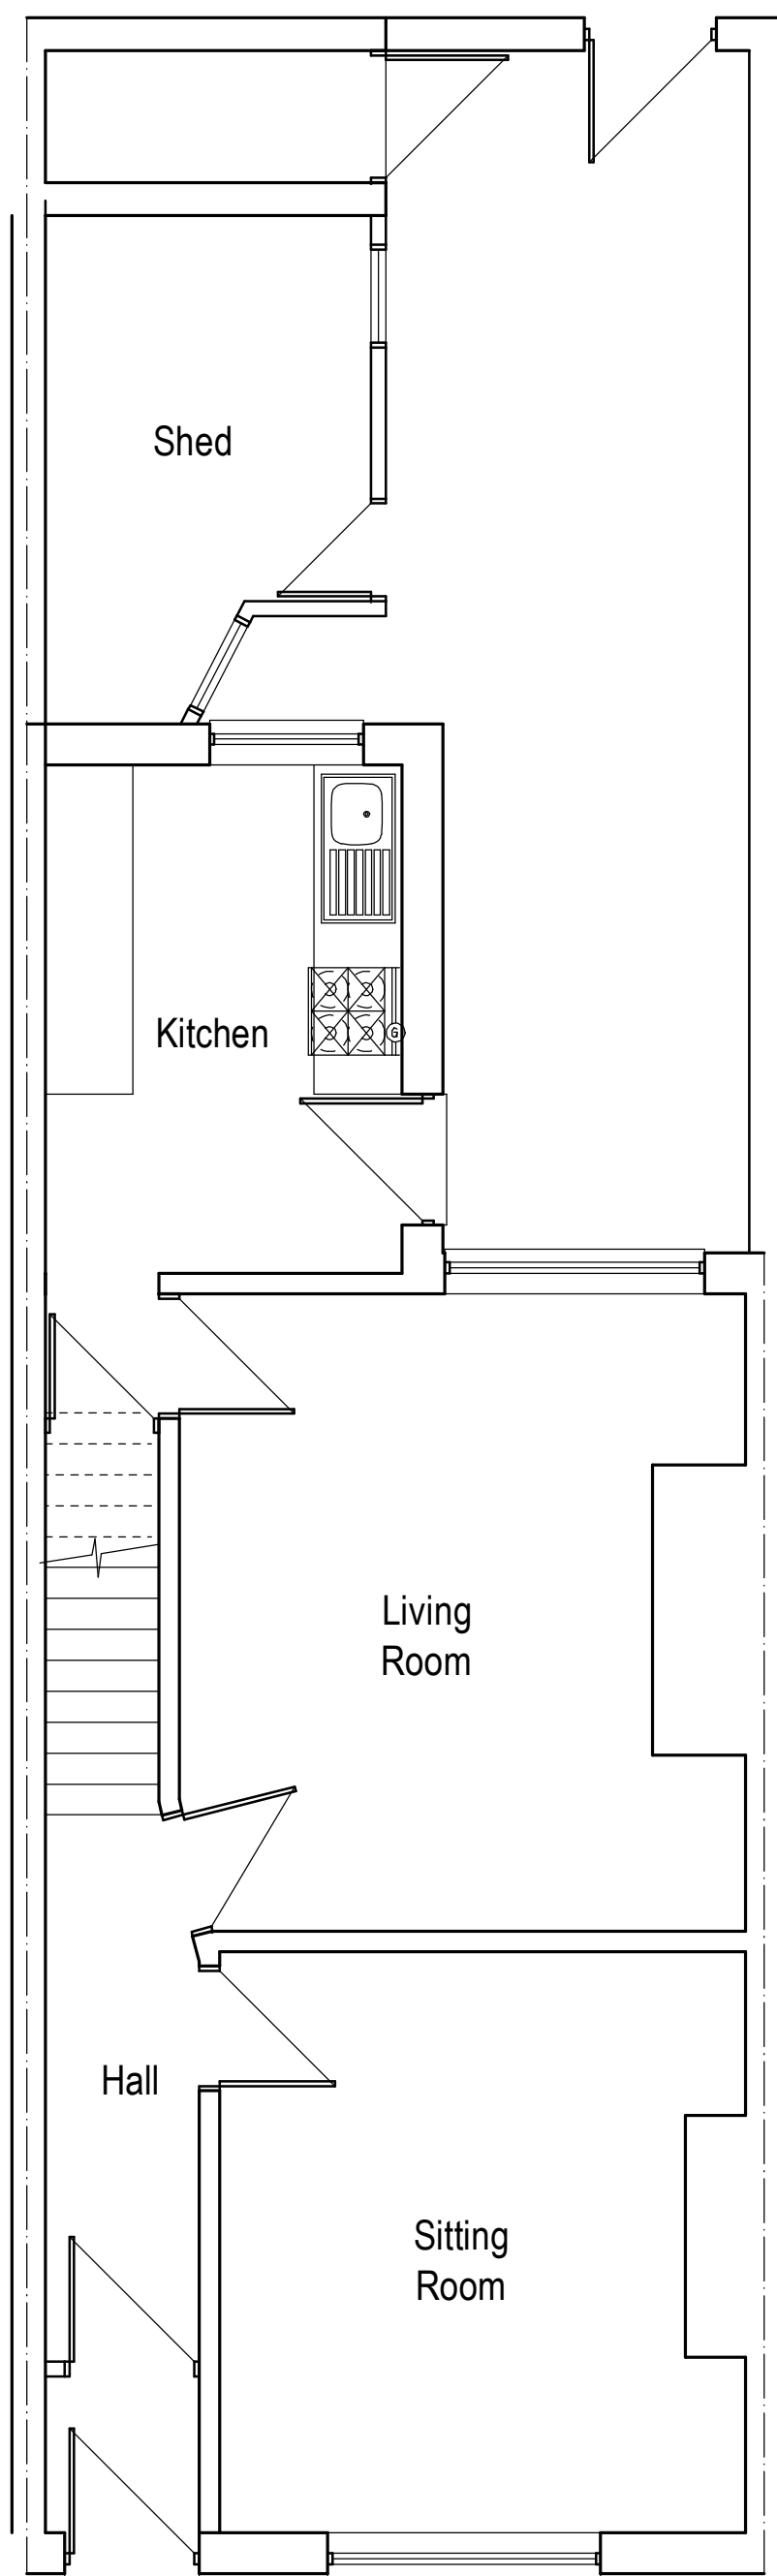


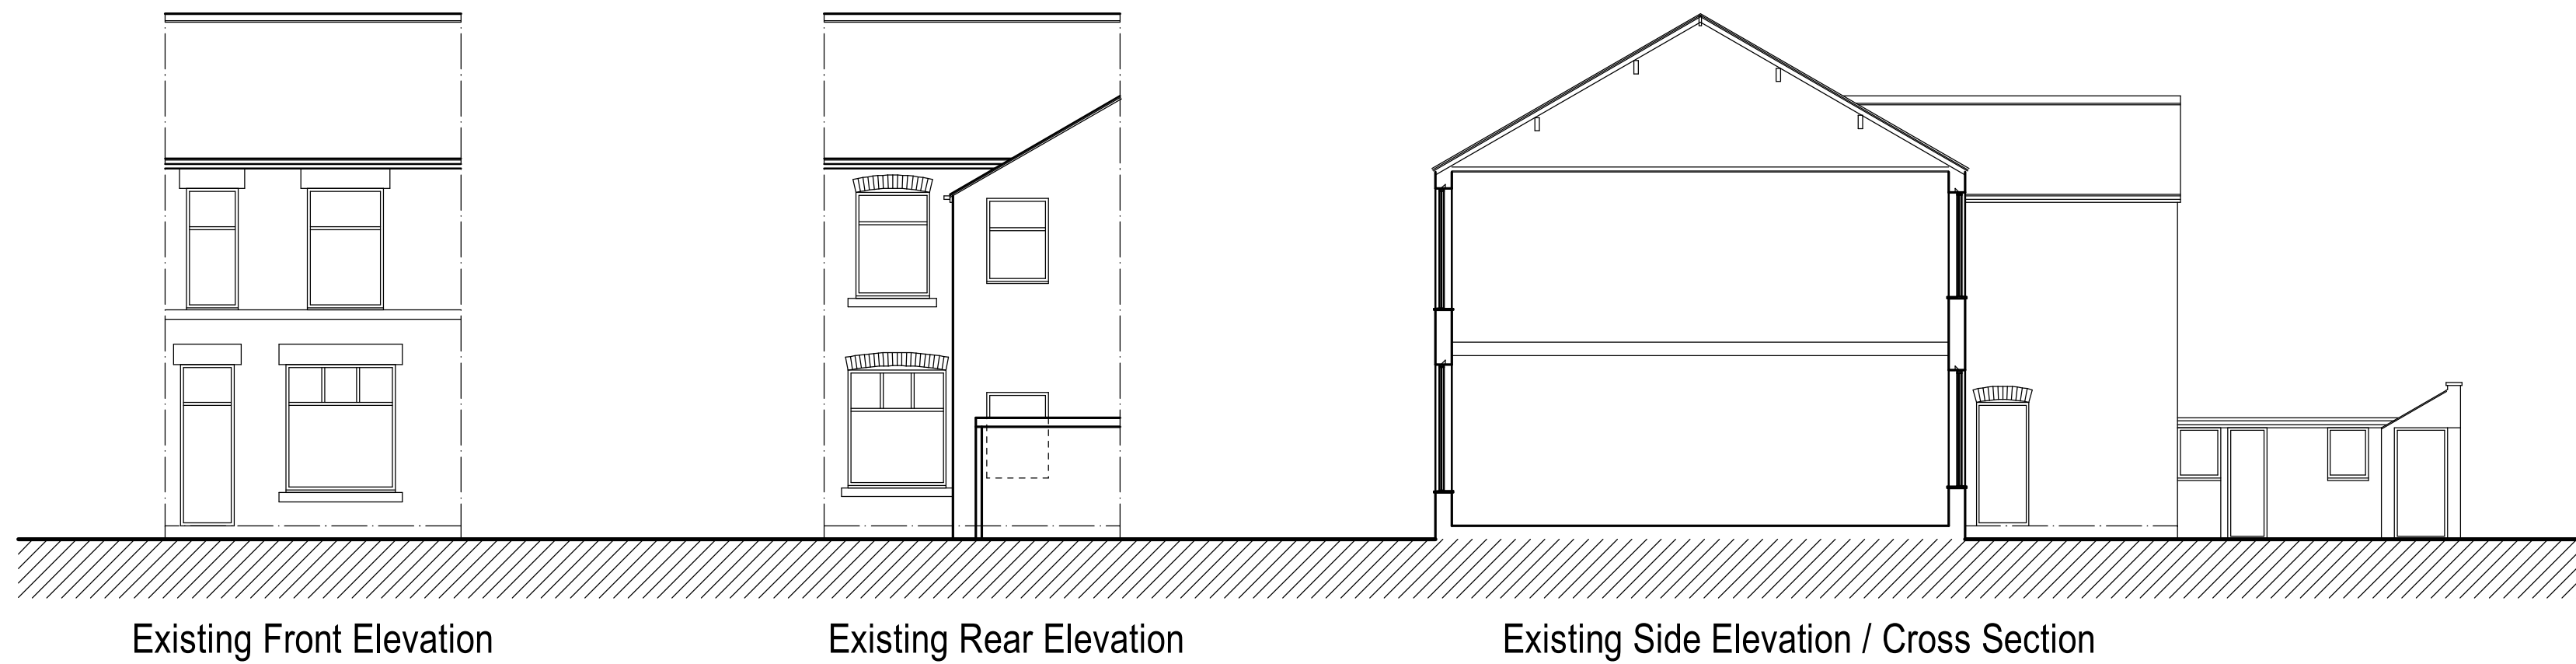


Existing Ground Floor Plan

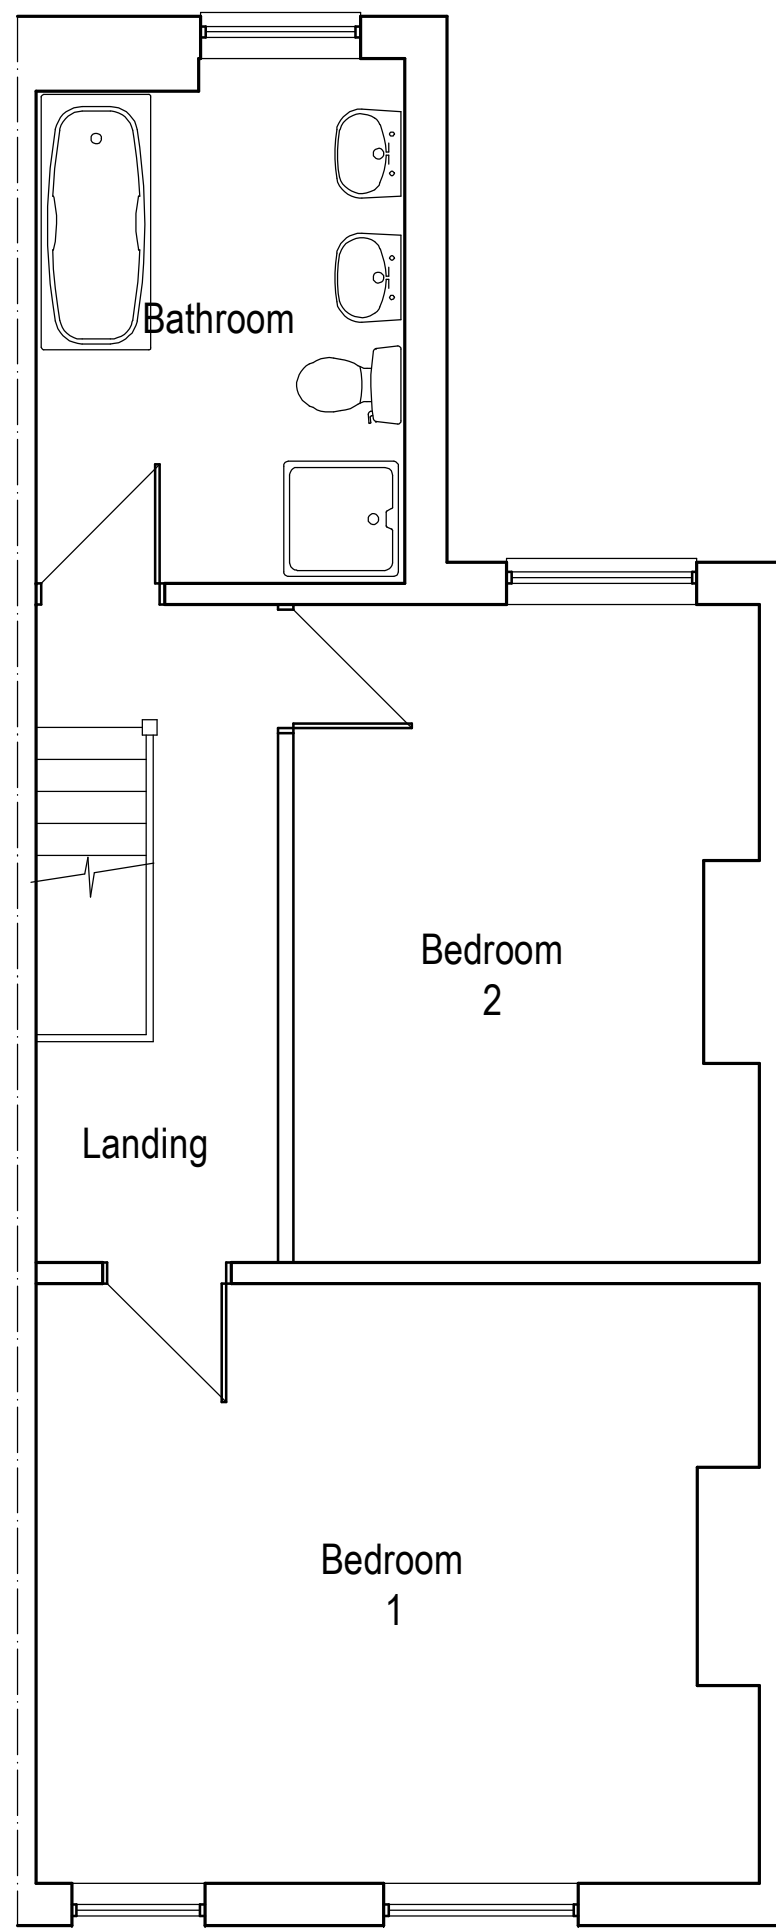

Existing First Floor Plan

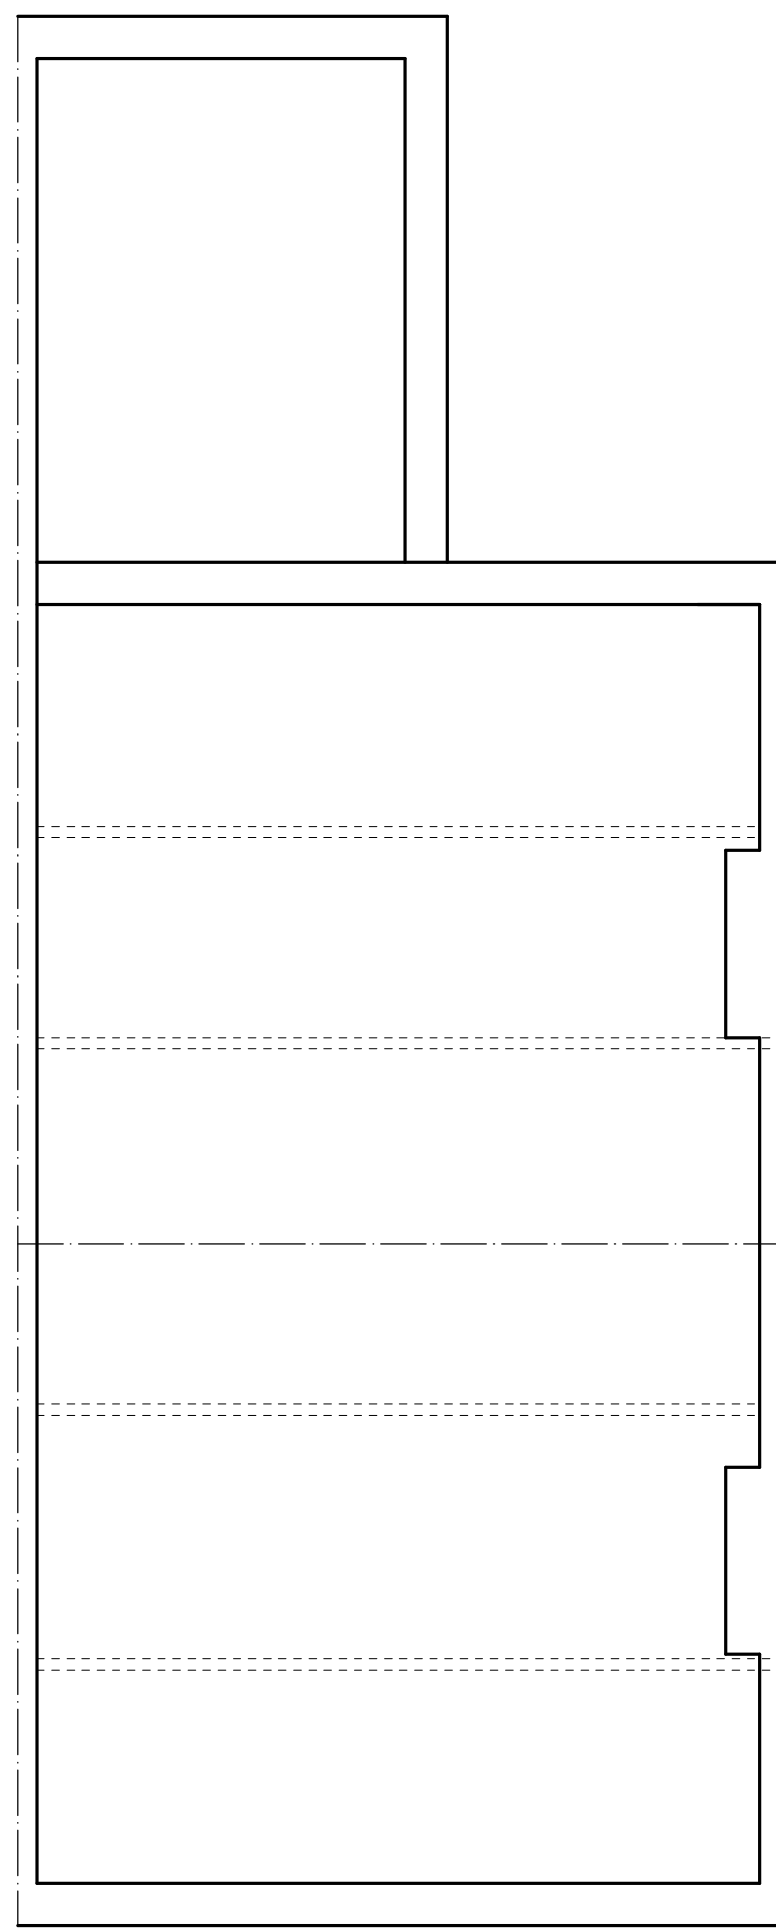

Existing Loft Plan

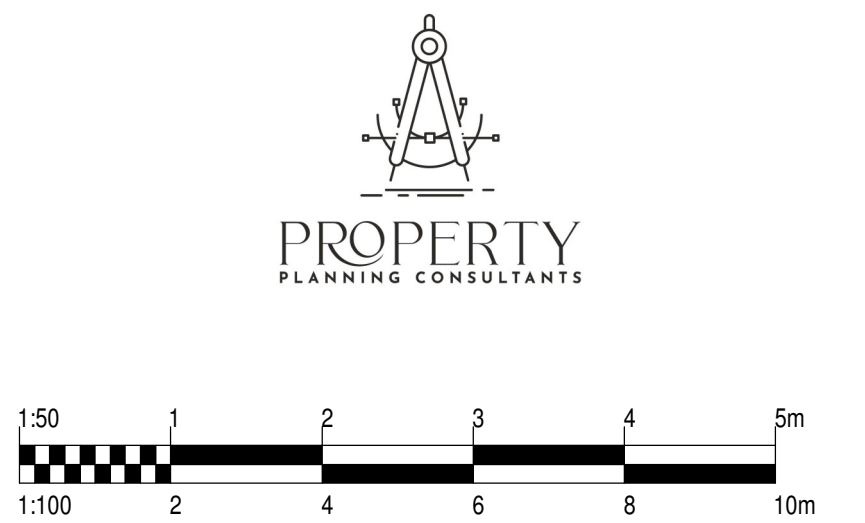

REV.	DATE	DESCRIPTION	BY
A	02.09.25	ELEVATIONS ADDED	GCD

GD Designs
Architectural Services

49, The Crescent,
Cradley Heath,
West Midlands.
B64 7JS
Tel 0121 602 6233
Mob 07939 436557

contract
PROPOSED HMO
10 IRWELL STREET,
BURY. BL9 0HE

drawing
EXISTING PLANS & ELEVATIONS

client

scale
1:50/1:100@A1

date
AUG 2025

drawn by
GCD

drawing no
GD2818/03

rev
A

plot
T.I.M.E.
D.A.T.E.
02/09/2025

cad lines