


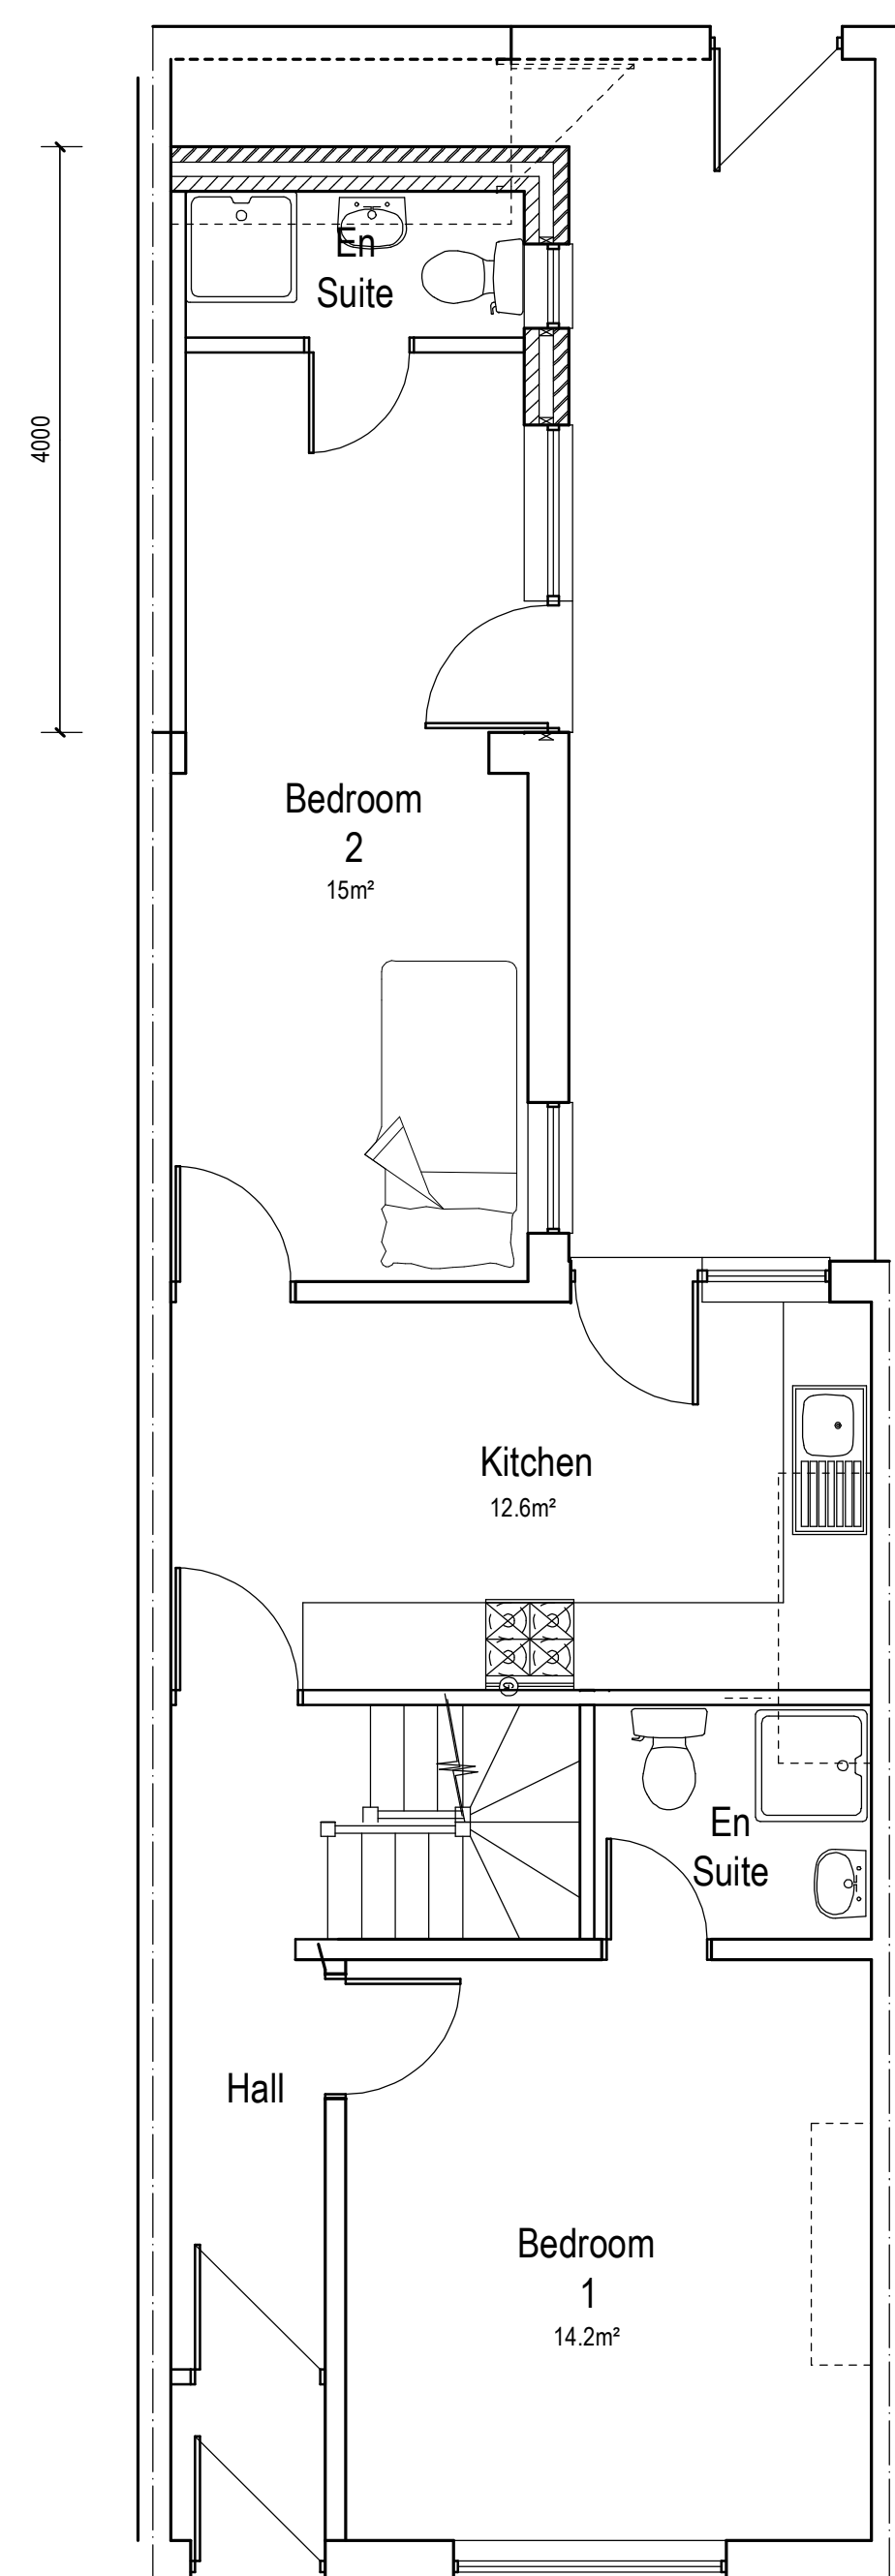


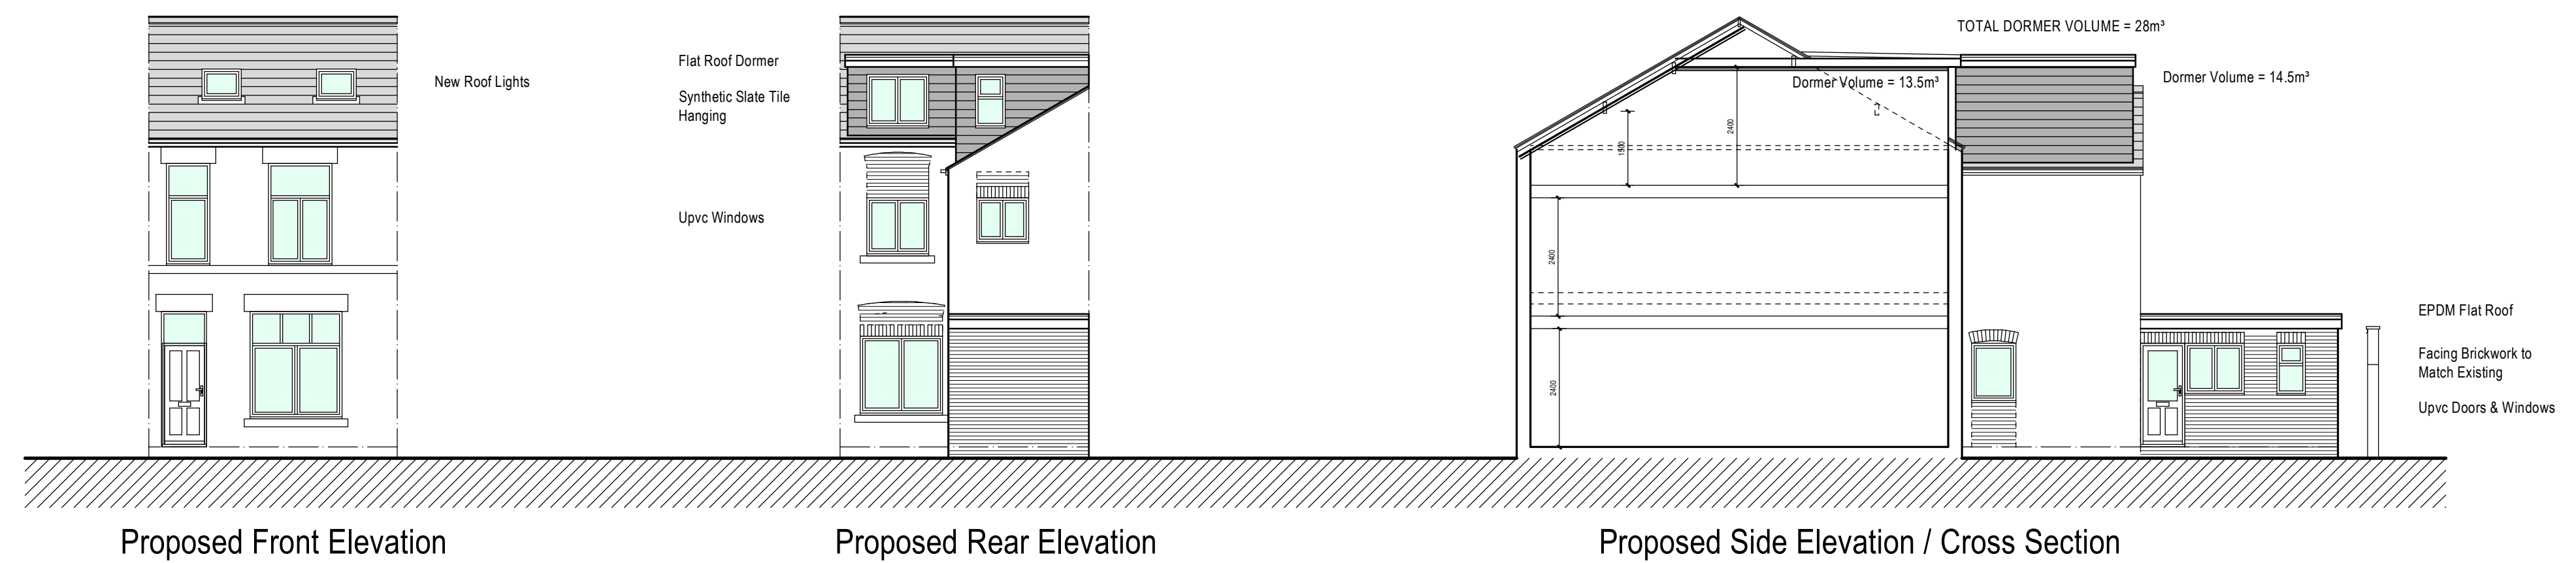


Proposed Ground Floor Plan

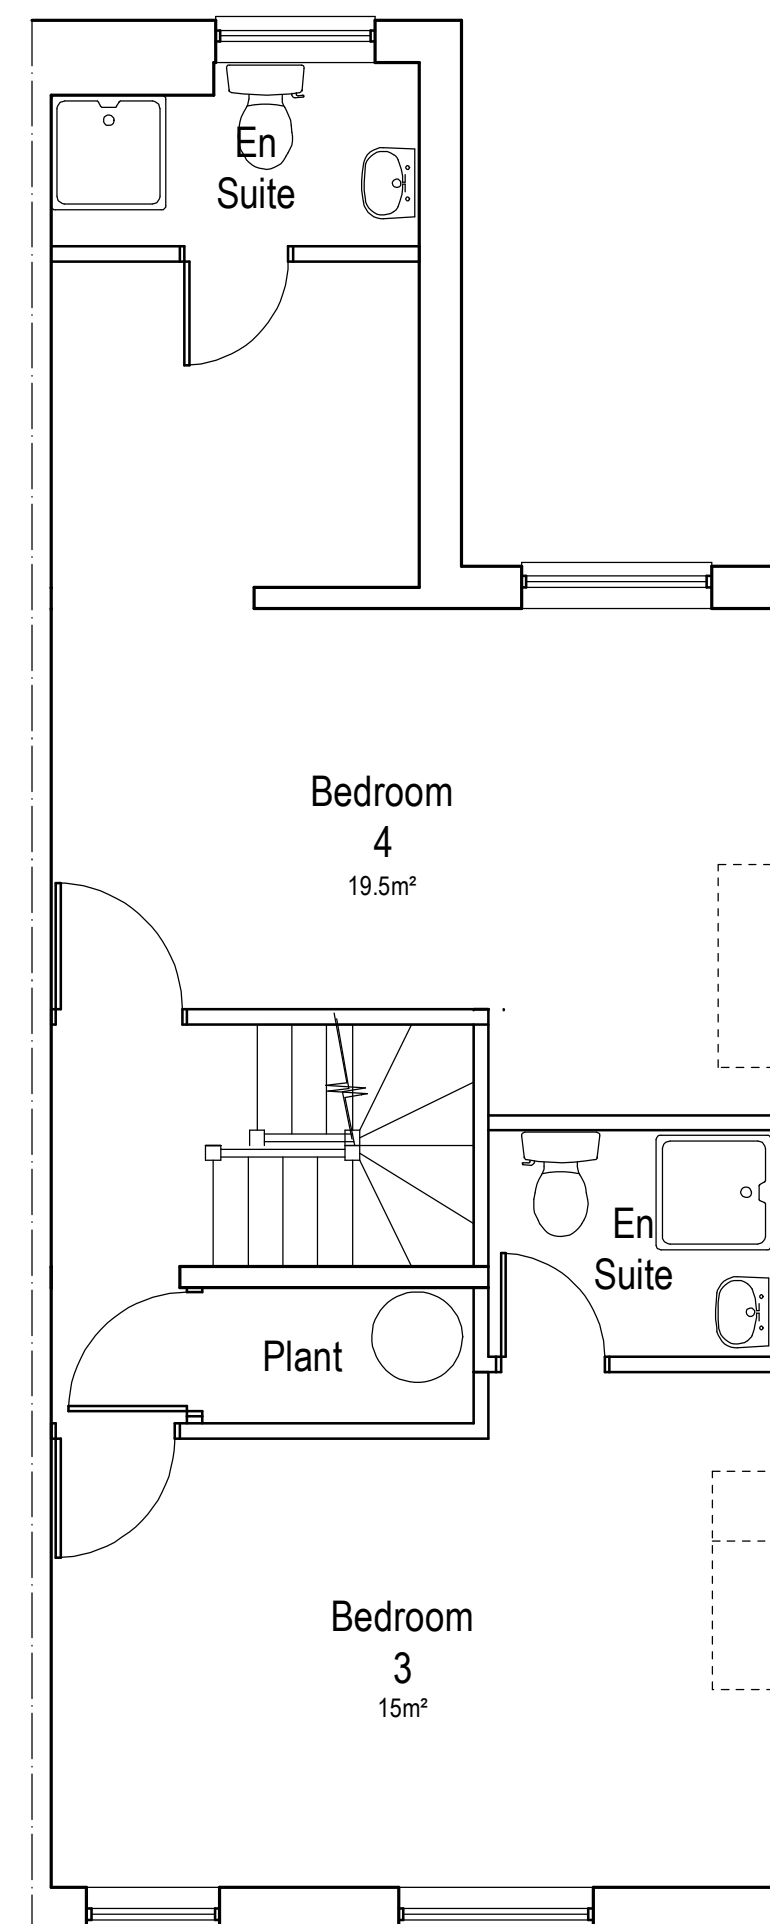

Proposed First Floor Plan

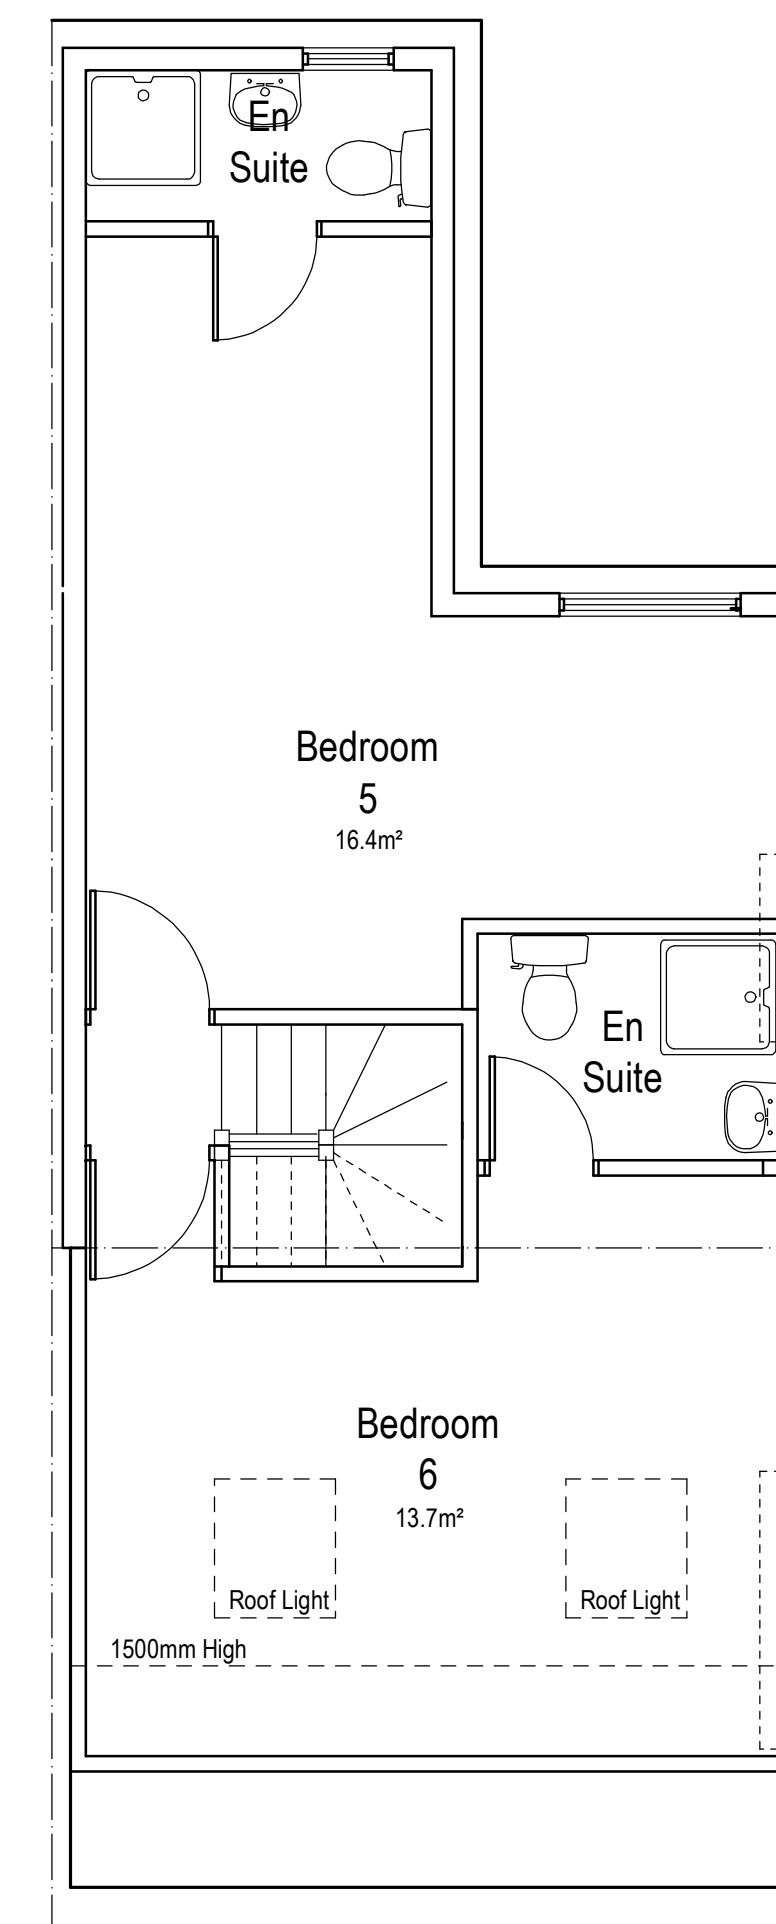

Proposed Loft Plan

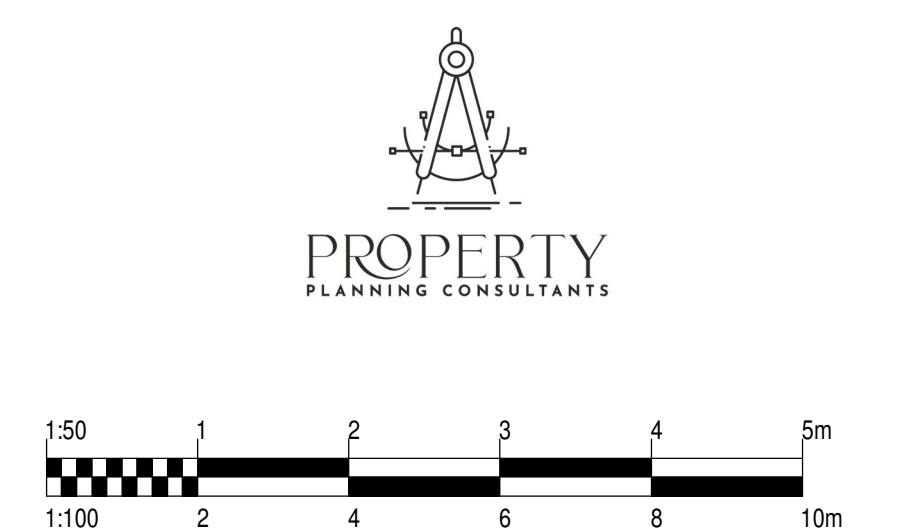

B	02.09.25	ELEVATIONS ADDED	GCD
A	20.08.25	EXTENSION INCREASED TO 4M DEEP	GCD
REV.	DATE	DESCRIPTION	BY

GD <i>Designs</i> Architectural Services	49, The Crescent, Cradley Heath, West Midlands. B64 7JS Tel 0121 602 6233 Mob 07939 436557
	contract PROPOSED HMO 10 IRWELL STREET, BURY. BL9 0HE drawing PROPOSED PLANS & ELEVATIONS client ---
scale 1:50/1:100 @ A1 drawing no GD2818/04 B	date AUG 2025 rev plot 1 of 1 11/08/2025 02/09/2025
drawn by GCD cad lines 1 01 2 02 