


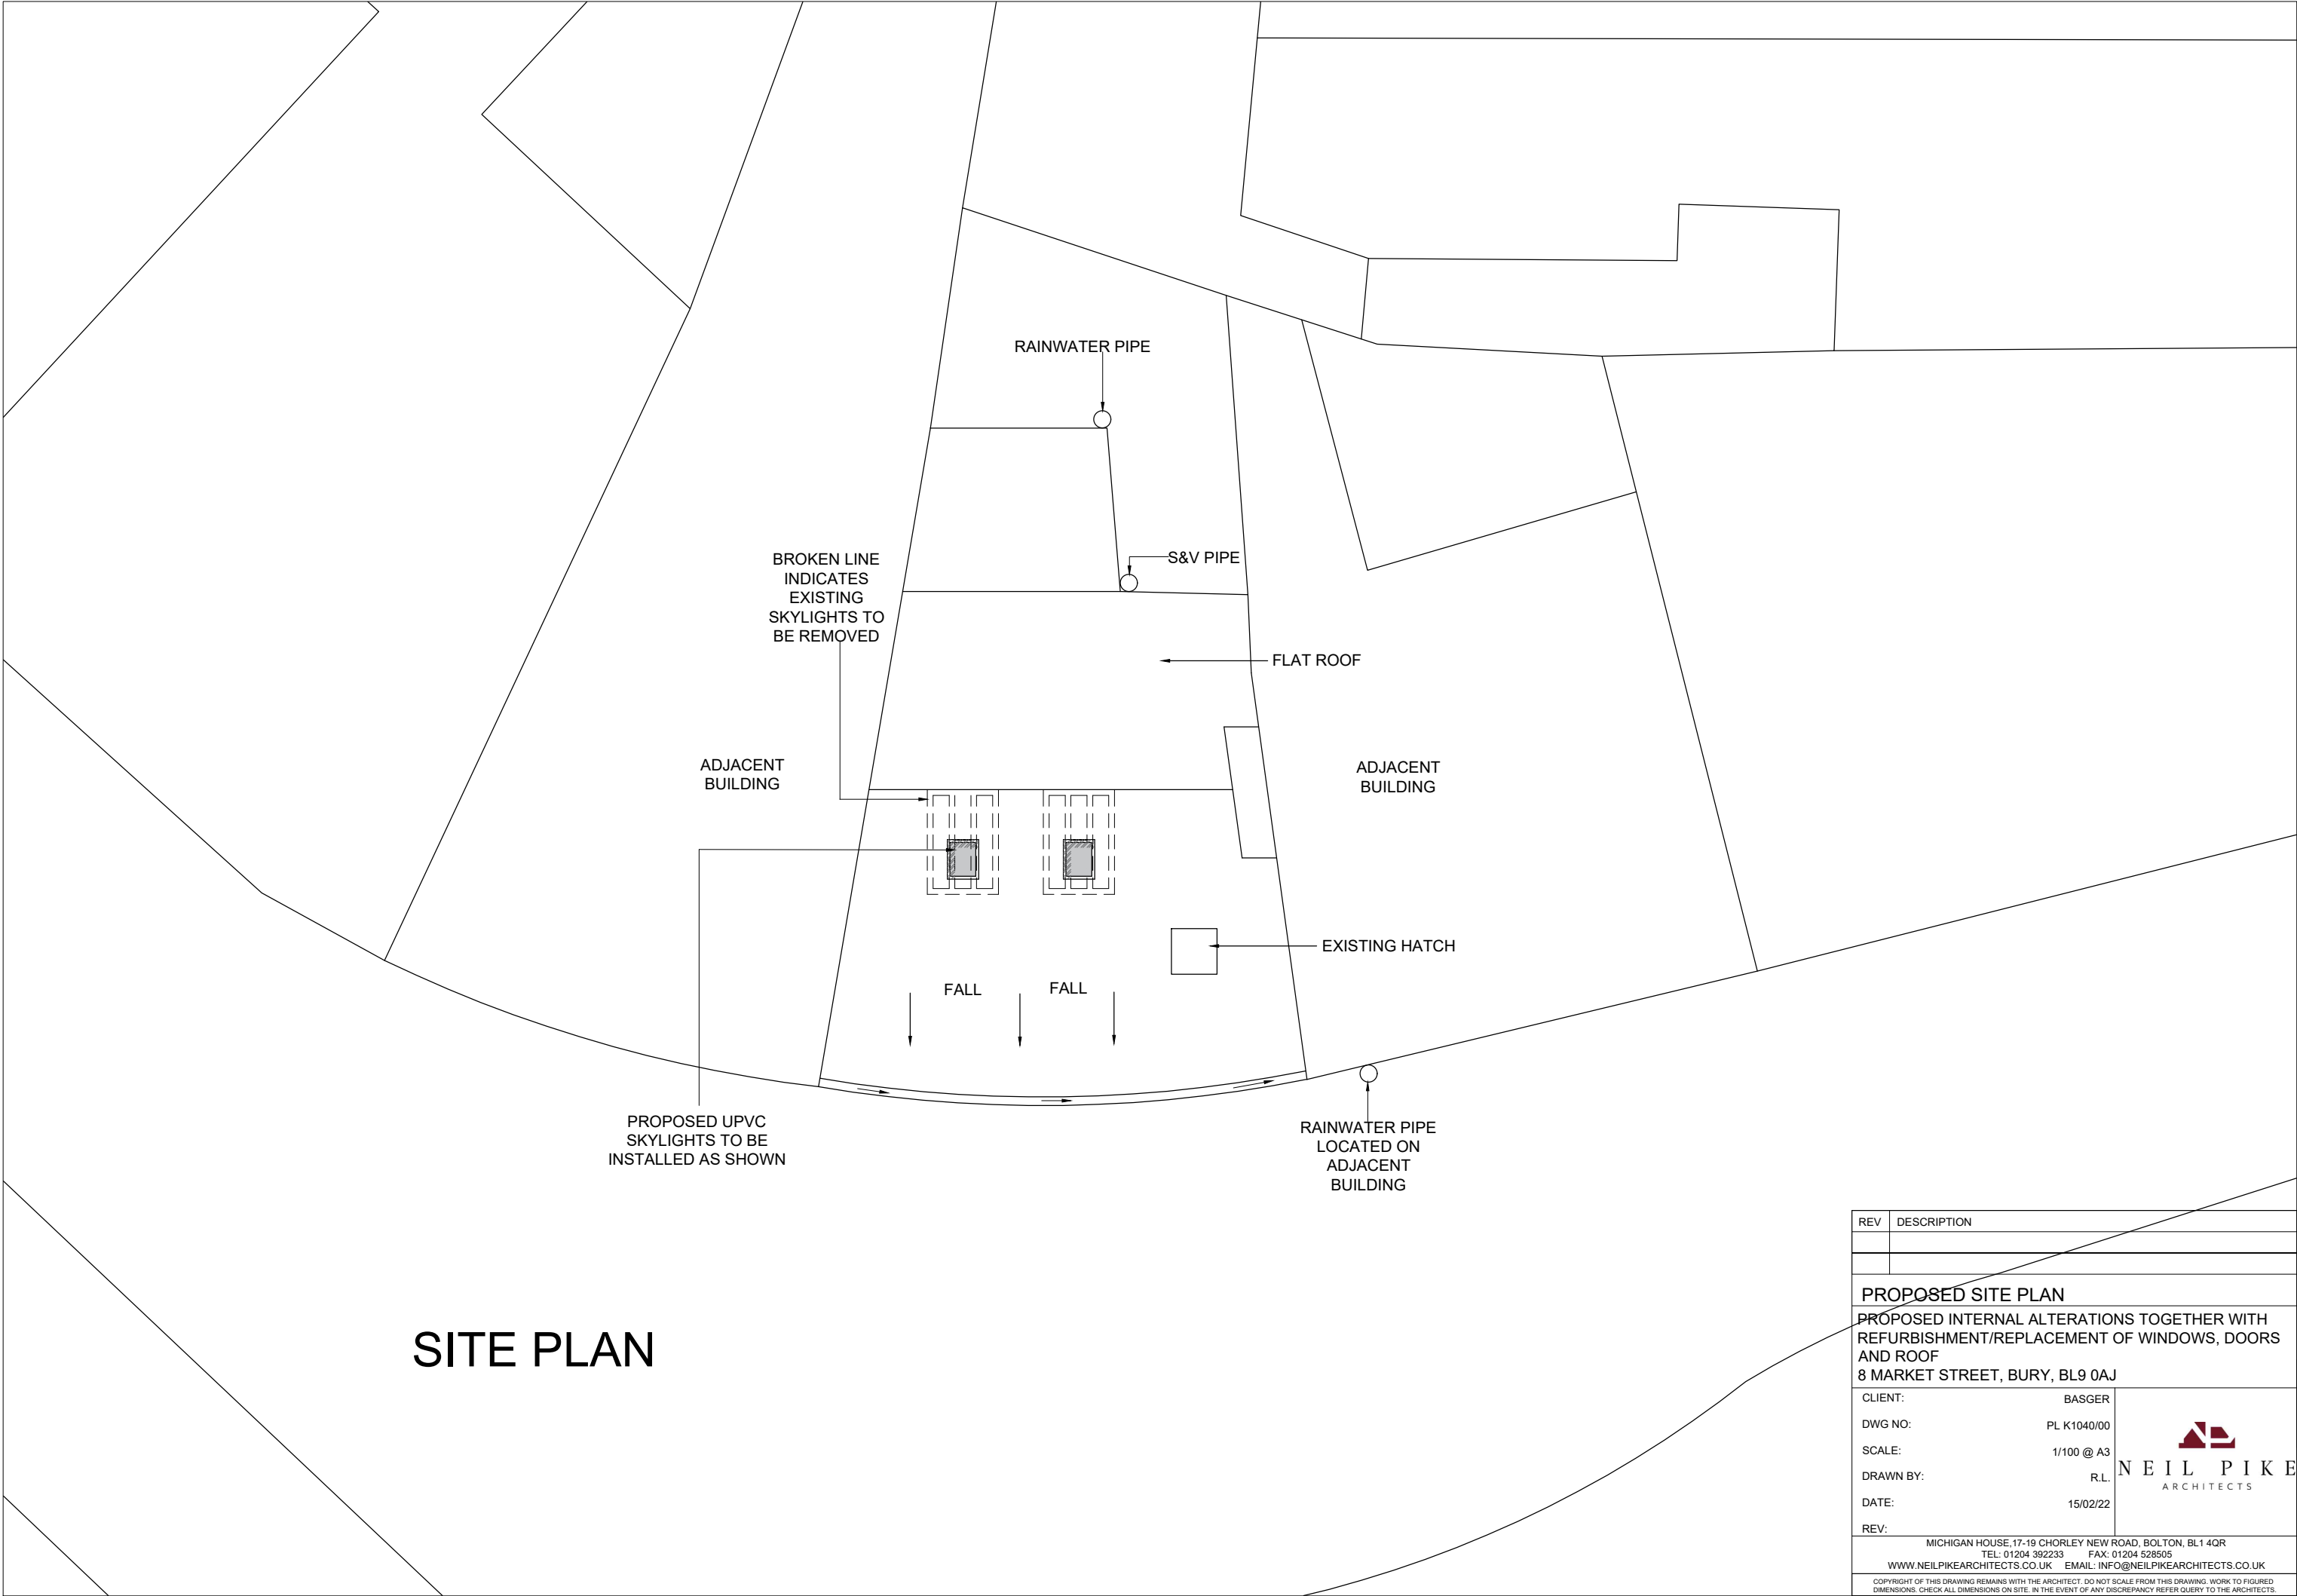

REV	DESCRIPTION
PROPOSED SITE PLAN	
PROPOSED INTERNAL ALTERATIONS TOGETHER WITH REFURBISHMENT/REPLACEMENT OF WINDOWS, DOORS AND ROOF 8 MARKET STREET, BURY, BL9 0AJ	
CLIENT:	BASGER
DWG NO:	PL K1040/00
SCALE:	1/100 @ A3
DRAWN BY:	R.L.
DATE:	15/02/22
REV:	
MICHIGAN HOUSE, 17-19 CHORLEY NEW ROAD, BOLTON, BL1 4QR TEL: 01204 392233 FAX: 01204 528505 WWW.NEILPIKEARCHITECTS.CO.UK EMAIL: INFO@NEILPIKEARCHITECTS.CO.UK	
COPYRIGHT OF THIS DRAWING REMAINS WITH THE ARCHITECT. DO NOT SCALE FROM THIS DRAWING. WORK TO FIGURED DIMENSIONS. CHECK ALL DIMENSIONS ON SITE. IN THE EVENT OF ANY DISCREPANCY REFER QUERY TO THE ARCHITECTS.	

