



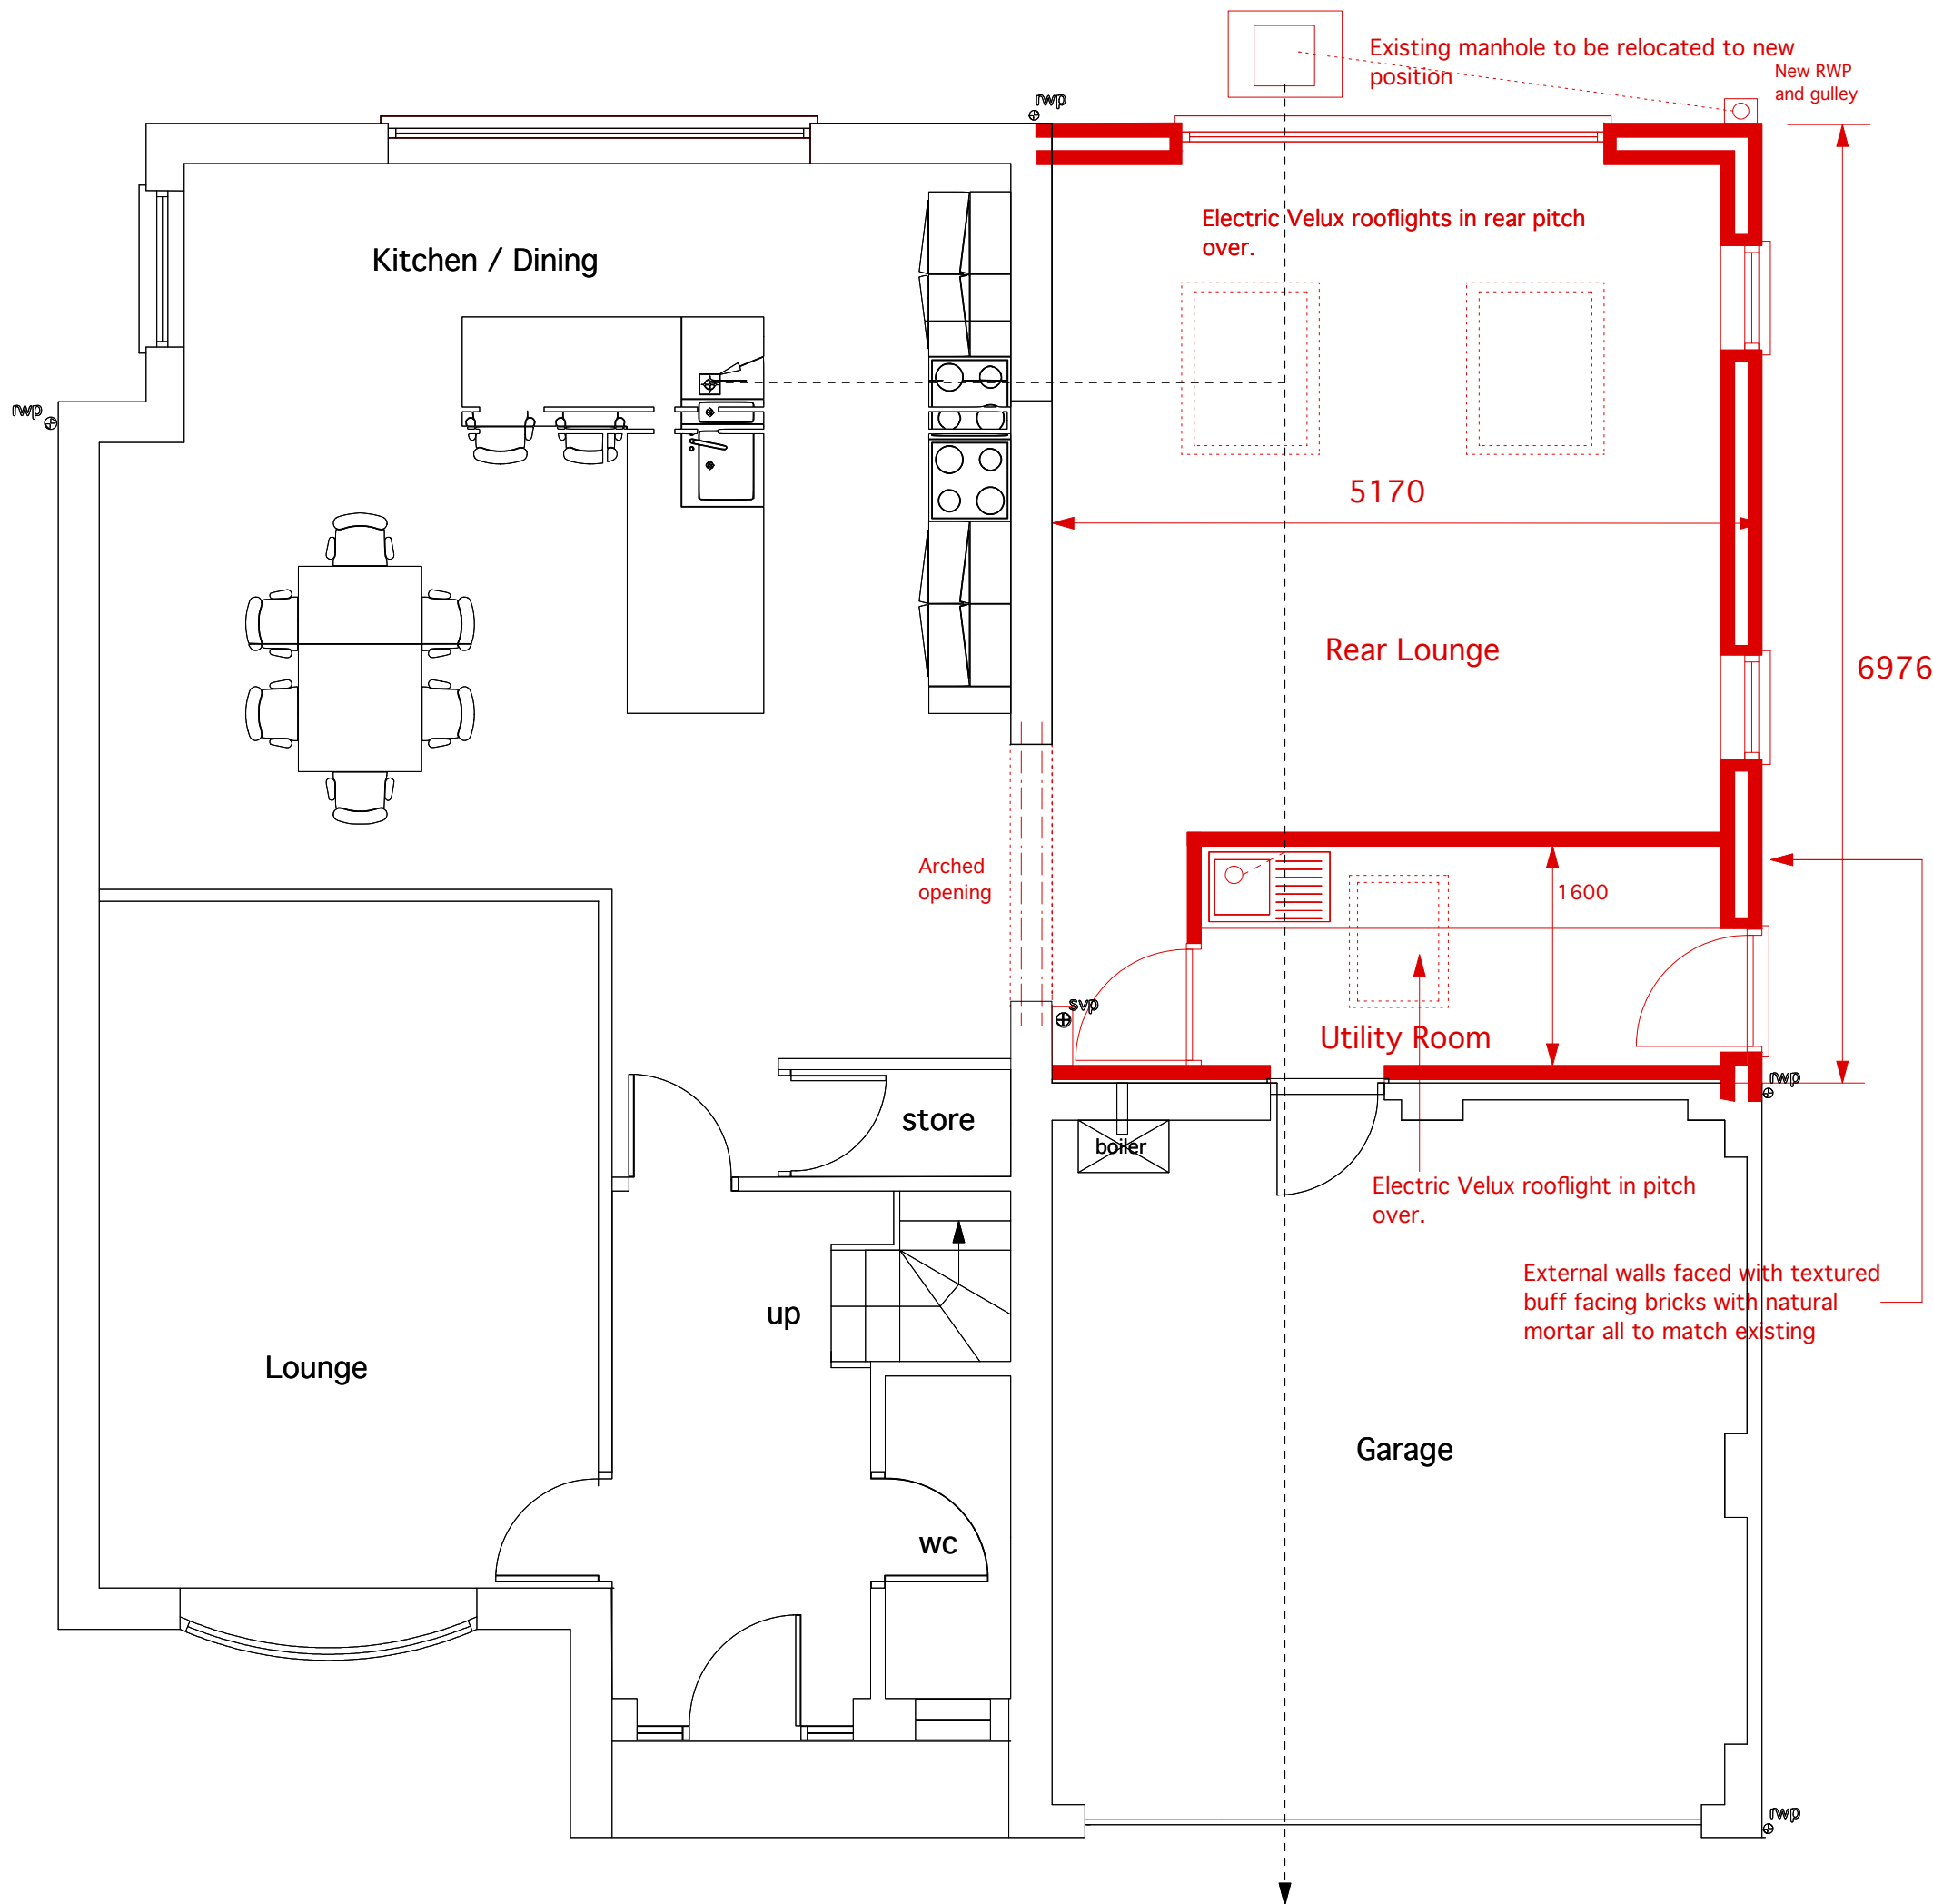

GROUND FLOOR PLAN AS PROPOSED

 

Rev A
22 / 06 / 23 Client comments

project 36 Larkfield Close Bury			
drawing Ground floor Plan as Proposed			
dwg no. 458/05/ A	scale 1.50 @ A3		
date June 2023	drawn by Peter		
preliminary	approval	planning	X
tender	construction	as built	
Speakmans Construction Ltd Unit 8 Quest Park Moss Hall Road Bury BL9 7JZ Tel 0845-500-5003 Direct Dial 0161-447-9012 Fax 0161-447-9099 Mobile 07702 957550			

under the B147 conditions of engagement the copyright in all drawings specifications and documents
prepared by the designer and in the work executed from them shall remain the property of the
designer unless otherwise agreed. Do not scale from the drawing. Work to figured dimensions.
Check all dimensions on site. In event of any discrepancy, refer to the designer.