



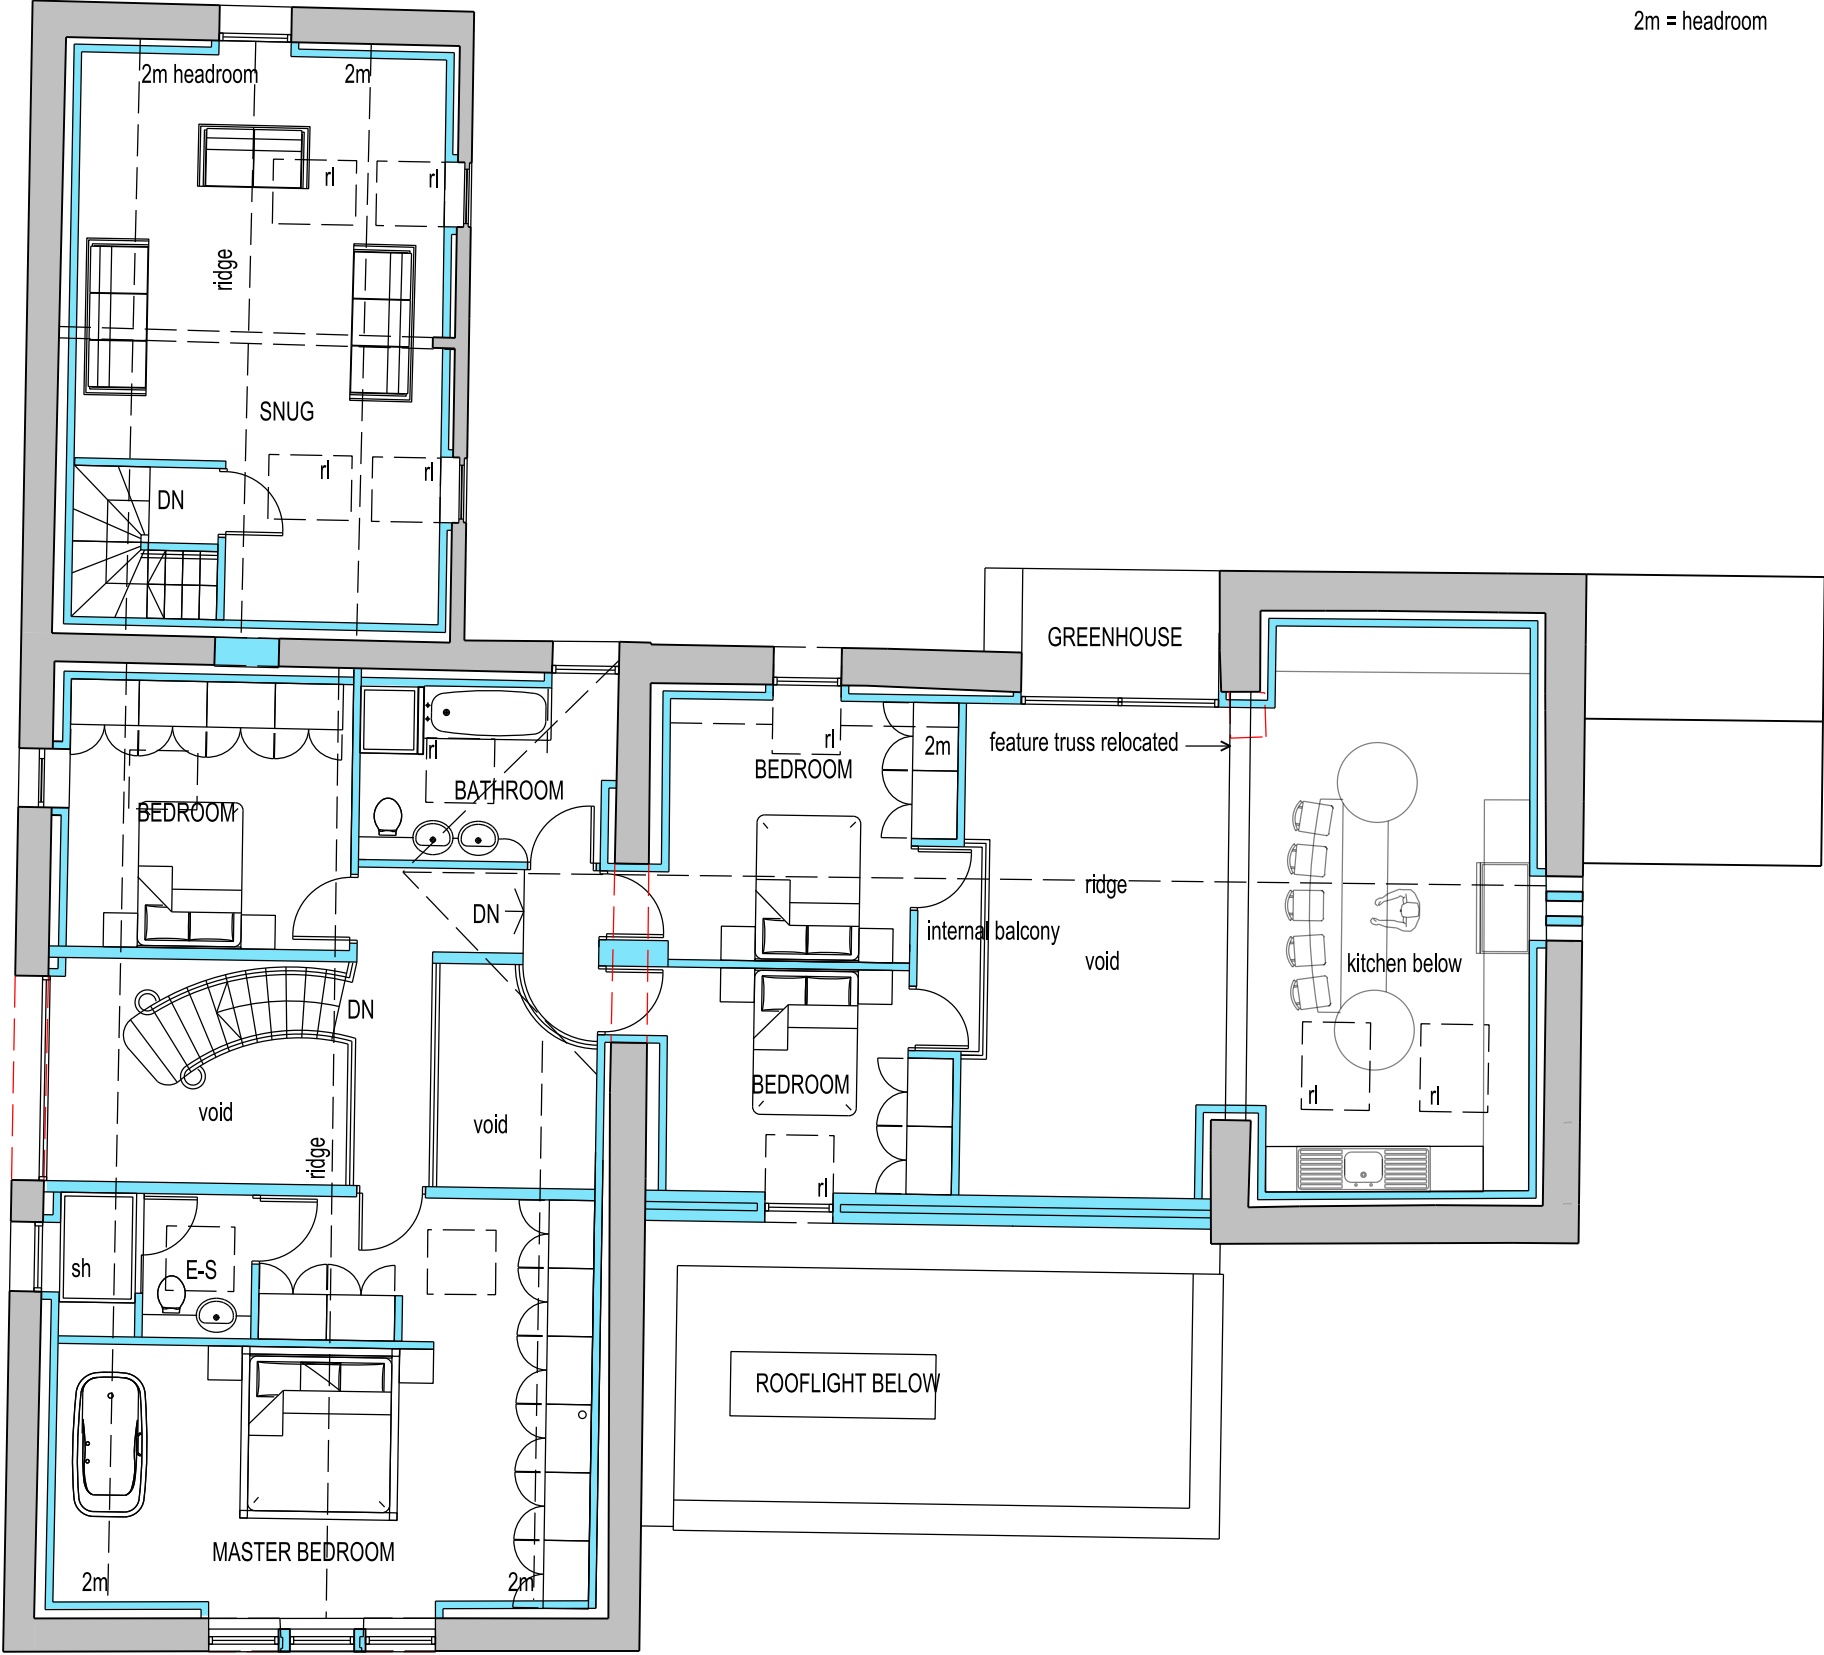

FIRST FLOOR PLAN

 

PROPOSAL BASED UPON SURVEY PROVIDED BY AG DESIGN

REV.B 190920 UPDATED TO CLIENT COMMENTS
REV.A 140920 UPDATED TO CLIENT COMMENTS

REV. DATE NOTES

CLIENT / PROJECT
MR & MRS J. PACKUN
HIGHER ASH BARN
HAWKSHAW

DRAWING TITLE
PROPOSED FIRST FLOOR PLAN

STATUS
PLANNING

DATE	SCALE @ A3
SEPT 20	1:100

PROJECT NUMBER	DRAWING NO. JP-PROP-07	REVISION B
----------------	------------------------	------------