




location plan 1:1250


5000.0 5000.0
10000.0
scale 1:500

5000.0 5000.0
10000.0
scale 1:200

5000.0 5000.0
10000.0
scale 1:100

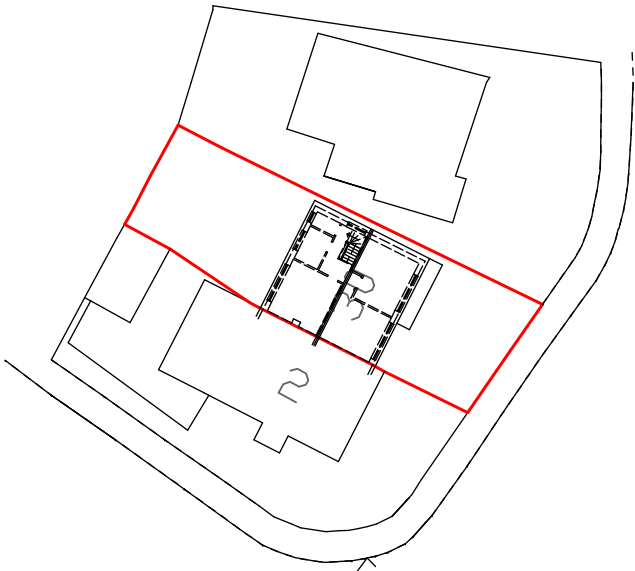

existing block
plan 1:500

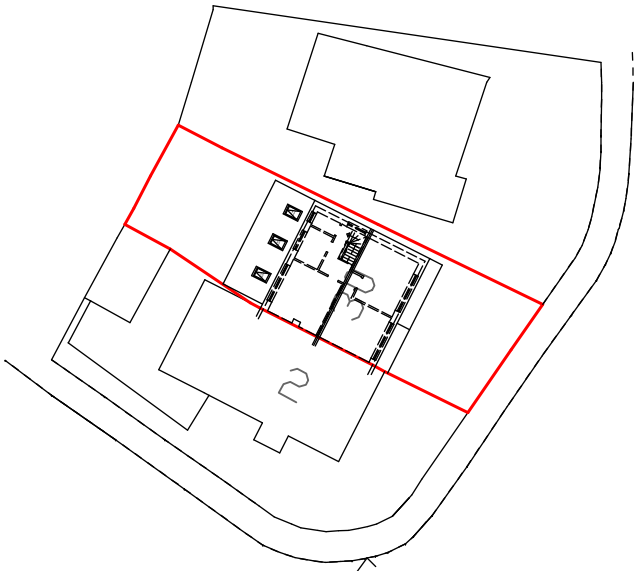

proposed block
plan 1:500



site plan 1:200

Revision	Date	Details

Only Planning Officers may scale from this drawing.
All dimensions must be checked and verified before preparing production drawings or commencing works.
This drawing and its design is copyright and may not be reproduced in any form whatsoever without prior express written consent.

clear Architectural Services
Mark Herring, Clear Architectural Services, 50 Rectory Street, Middleton, Manchester. M24 5TY.
T. 0161 653 7128 M. 07968 748606 E. mark@clear-architecture.co.uk W. www.clear-architecture.co.uk



Date January 2022.
Drawn MLH.
Scale As Indicated at A3.
Checked MLH.

Client Ryan Mulligan & Chelsea Caine.
Job title Proposed Extension and Alterations.
30 Brookdene Road, Whitefield,
Bury BL9 8ND.

Drawing title Proposed Site and Location Plan.
PLANNING.
Drawing No. CM291 PL 03a.