



This drawing is © TECH:D Ltd and is not to be copied, reproduced or re-distributed either in whole or in part without the prior permission of the originator. The originator shall have no responsibility for any liability, loss, cost, damage or expense arising from or relating to any use of this document other than for its intended purpose on this project. This drawing shall be read in conjunction with all other relevant drawings, specifications and associated documentation. Any discrepancies, errors or omissions are to be reported to the originator before proceeding with work. This drawing is for Local Authority submission only. The client is to seek approval from the land freeholder and all parties who may have an interest in the land. All materials shall be suitable for their purpose and installed in strict accordance with the manufacturer's instructions. All workmanship and materials to comply with Building regulations, British standards, Codes of practice and NHBC requirements where relevant. The contractor is to comply with the CDM regulations. All dimensions are to be checked on site by the contractor prior to proceeding with any work.

Indicates bi-fold doors to clients choice.

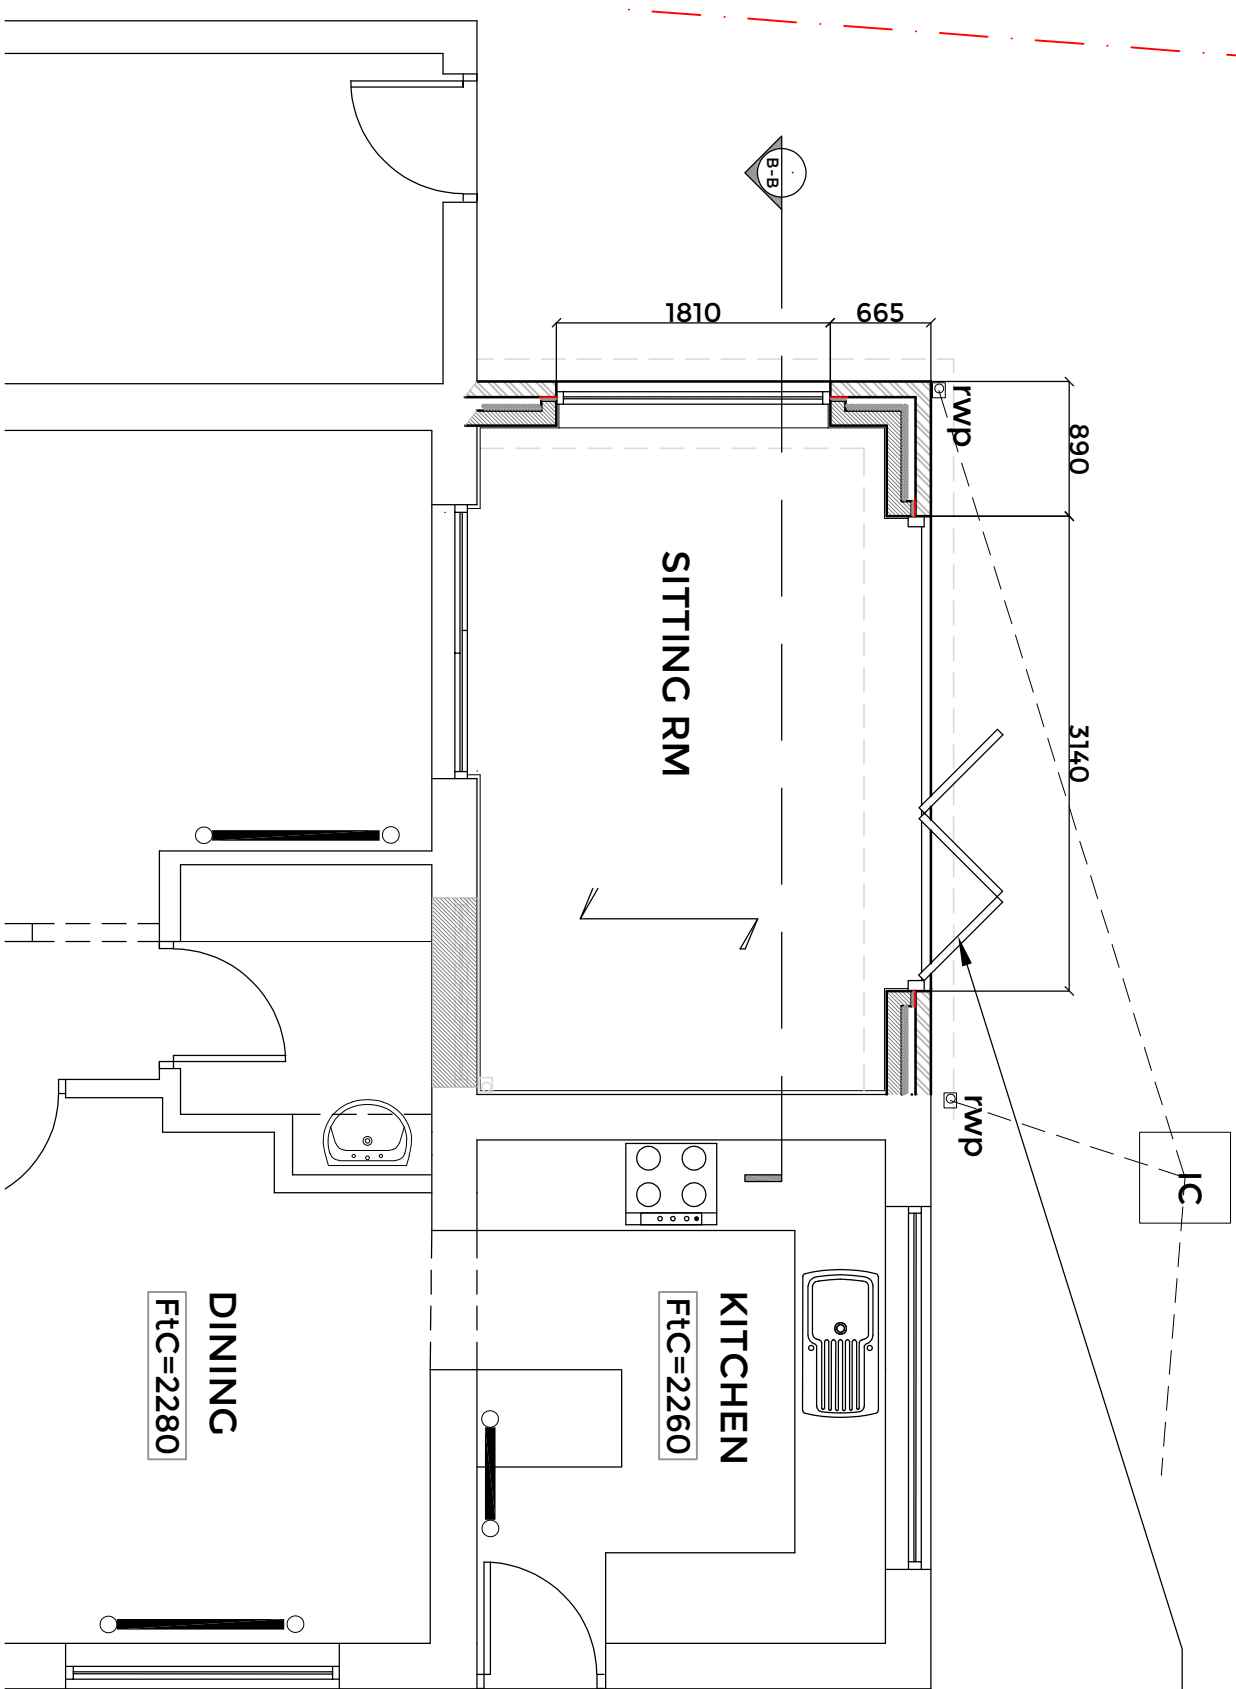


PROPOSED GROUND FLOOR PLAN 1:50


Proposed floor area=11.8m².

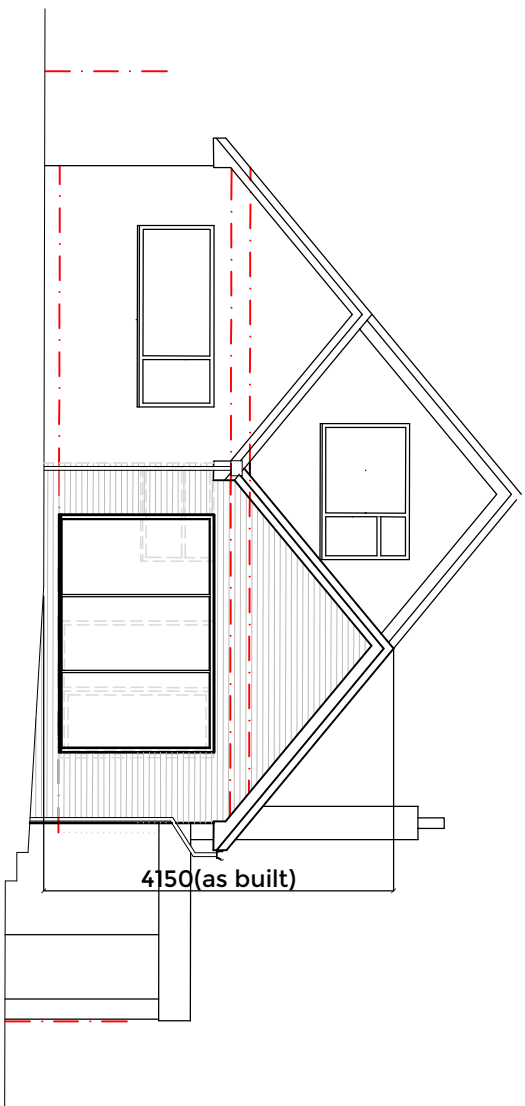

PROPOSED REAR ELEVATION 1:100

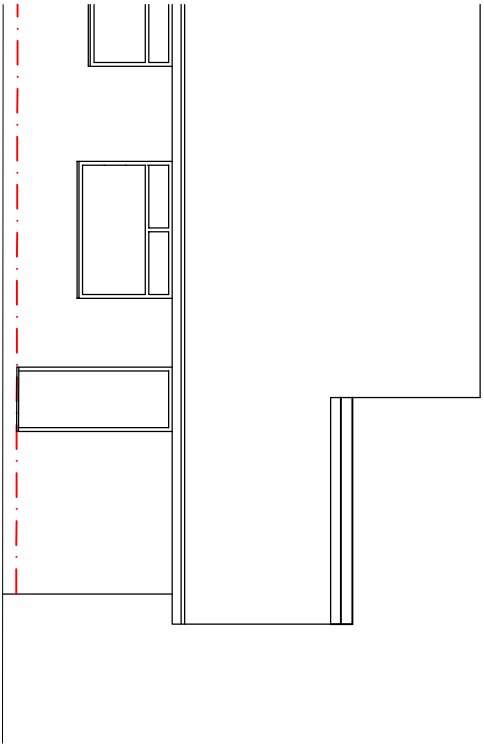

PROPOSED SIDE ELEVATION 1:100

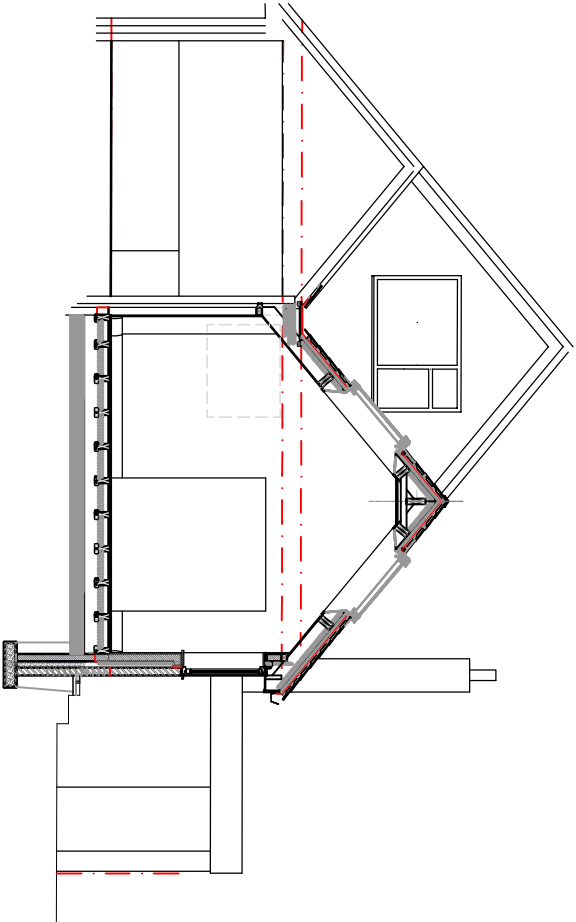

PROPOSED SECTION 1:100

NOTES / KEY:



Radiator.



Rainwater pipe. Cu=Cully




soil & vent pipe.

FtC=2760

Floor to ceiling.



Boiler.

 

Manhole/ inspection chamber.



Elec meter+ dist board.



Gas meter



Fire

Timber floor joists span.
If known.
sf=solid floor

b	Overall height added	DD	270122
A	Steel beam onlt	DD	270122



Architectural Designer
L. 07889776428
www.techd.co.uk

client
MRS V V ARLEY / MR T. BROOKS,
12 CLIFF AVE, S/SEAT, BURY,
BL95NT.

Project
REAR SINGLE STOREY
EXTENSION
status: Planning
drawing
PROPOSED PLANS &
ELEVATIONS

L.A. Bury MBC date JAN 22
drawn by DD scale 1:100 @ A3
dwg no 22-01 03. rev B

TECH:D LTD

