




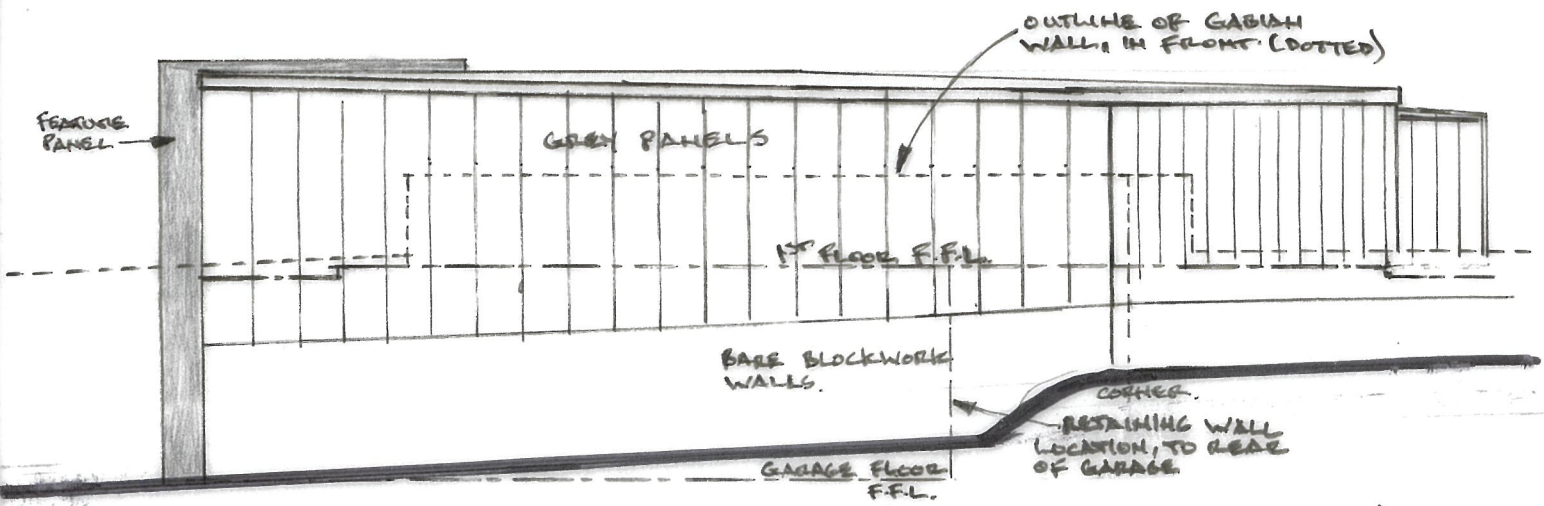

PROPOSED R.H. SIDE ELEVATION (WITHOUT GABIAN WALL) 1:100

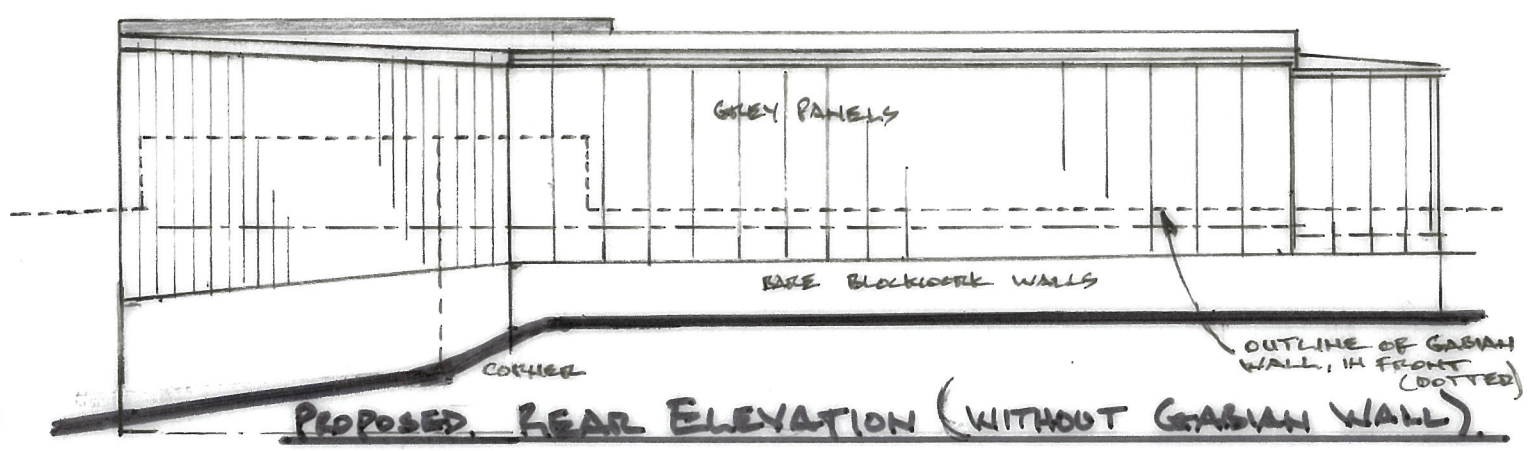

PROPOSED REAR ELEVATION (WITHOUT GABIAN WALL) 1:100

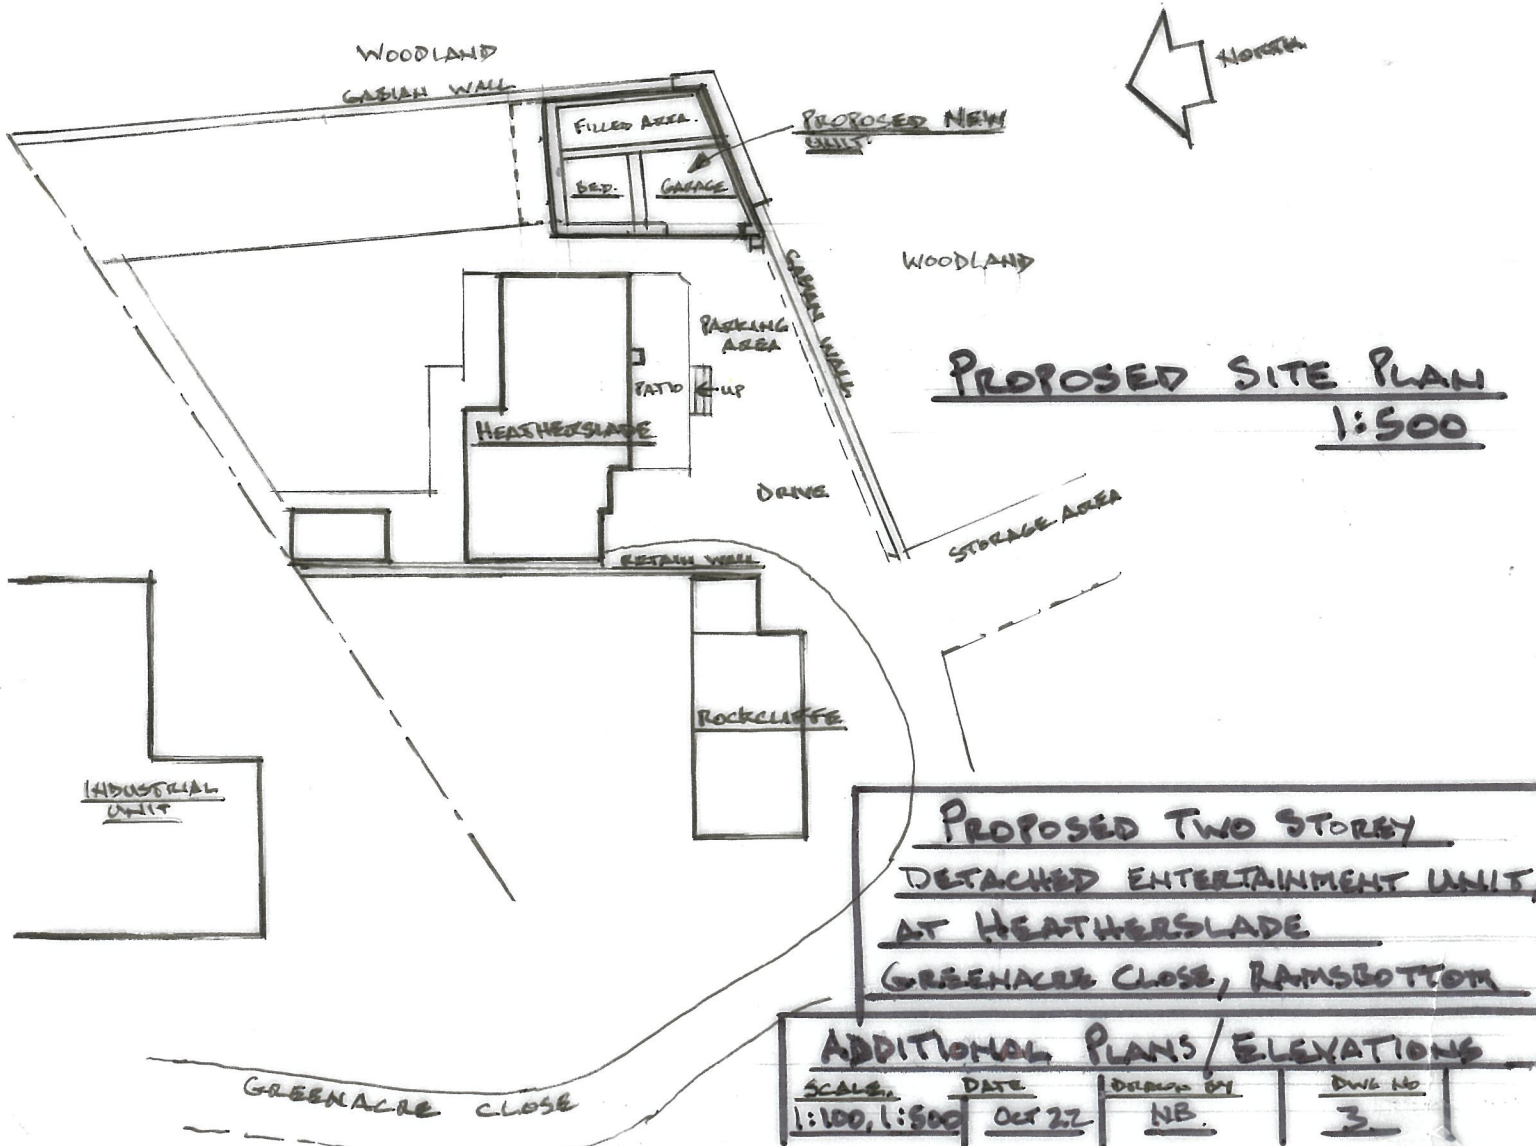

PROPOSED SITE PLAN 1:500

**PROPOSED TWO STOREY
DETACHED ENTERTAINMENT UNIT,
AT HEATHERSLADE
GREENACRE CLOSE, RAMSBOTTOM**

ADDITIONAL PLANS/ELEVATIONS			
SCALE	DATE	DESIGNED BY	DWG NO.
1:100, 1:500	OCT 22	NB.	3