




Proposed Front Elevation 1:100

Apartments
Primary Entrance


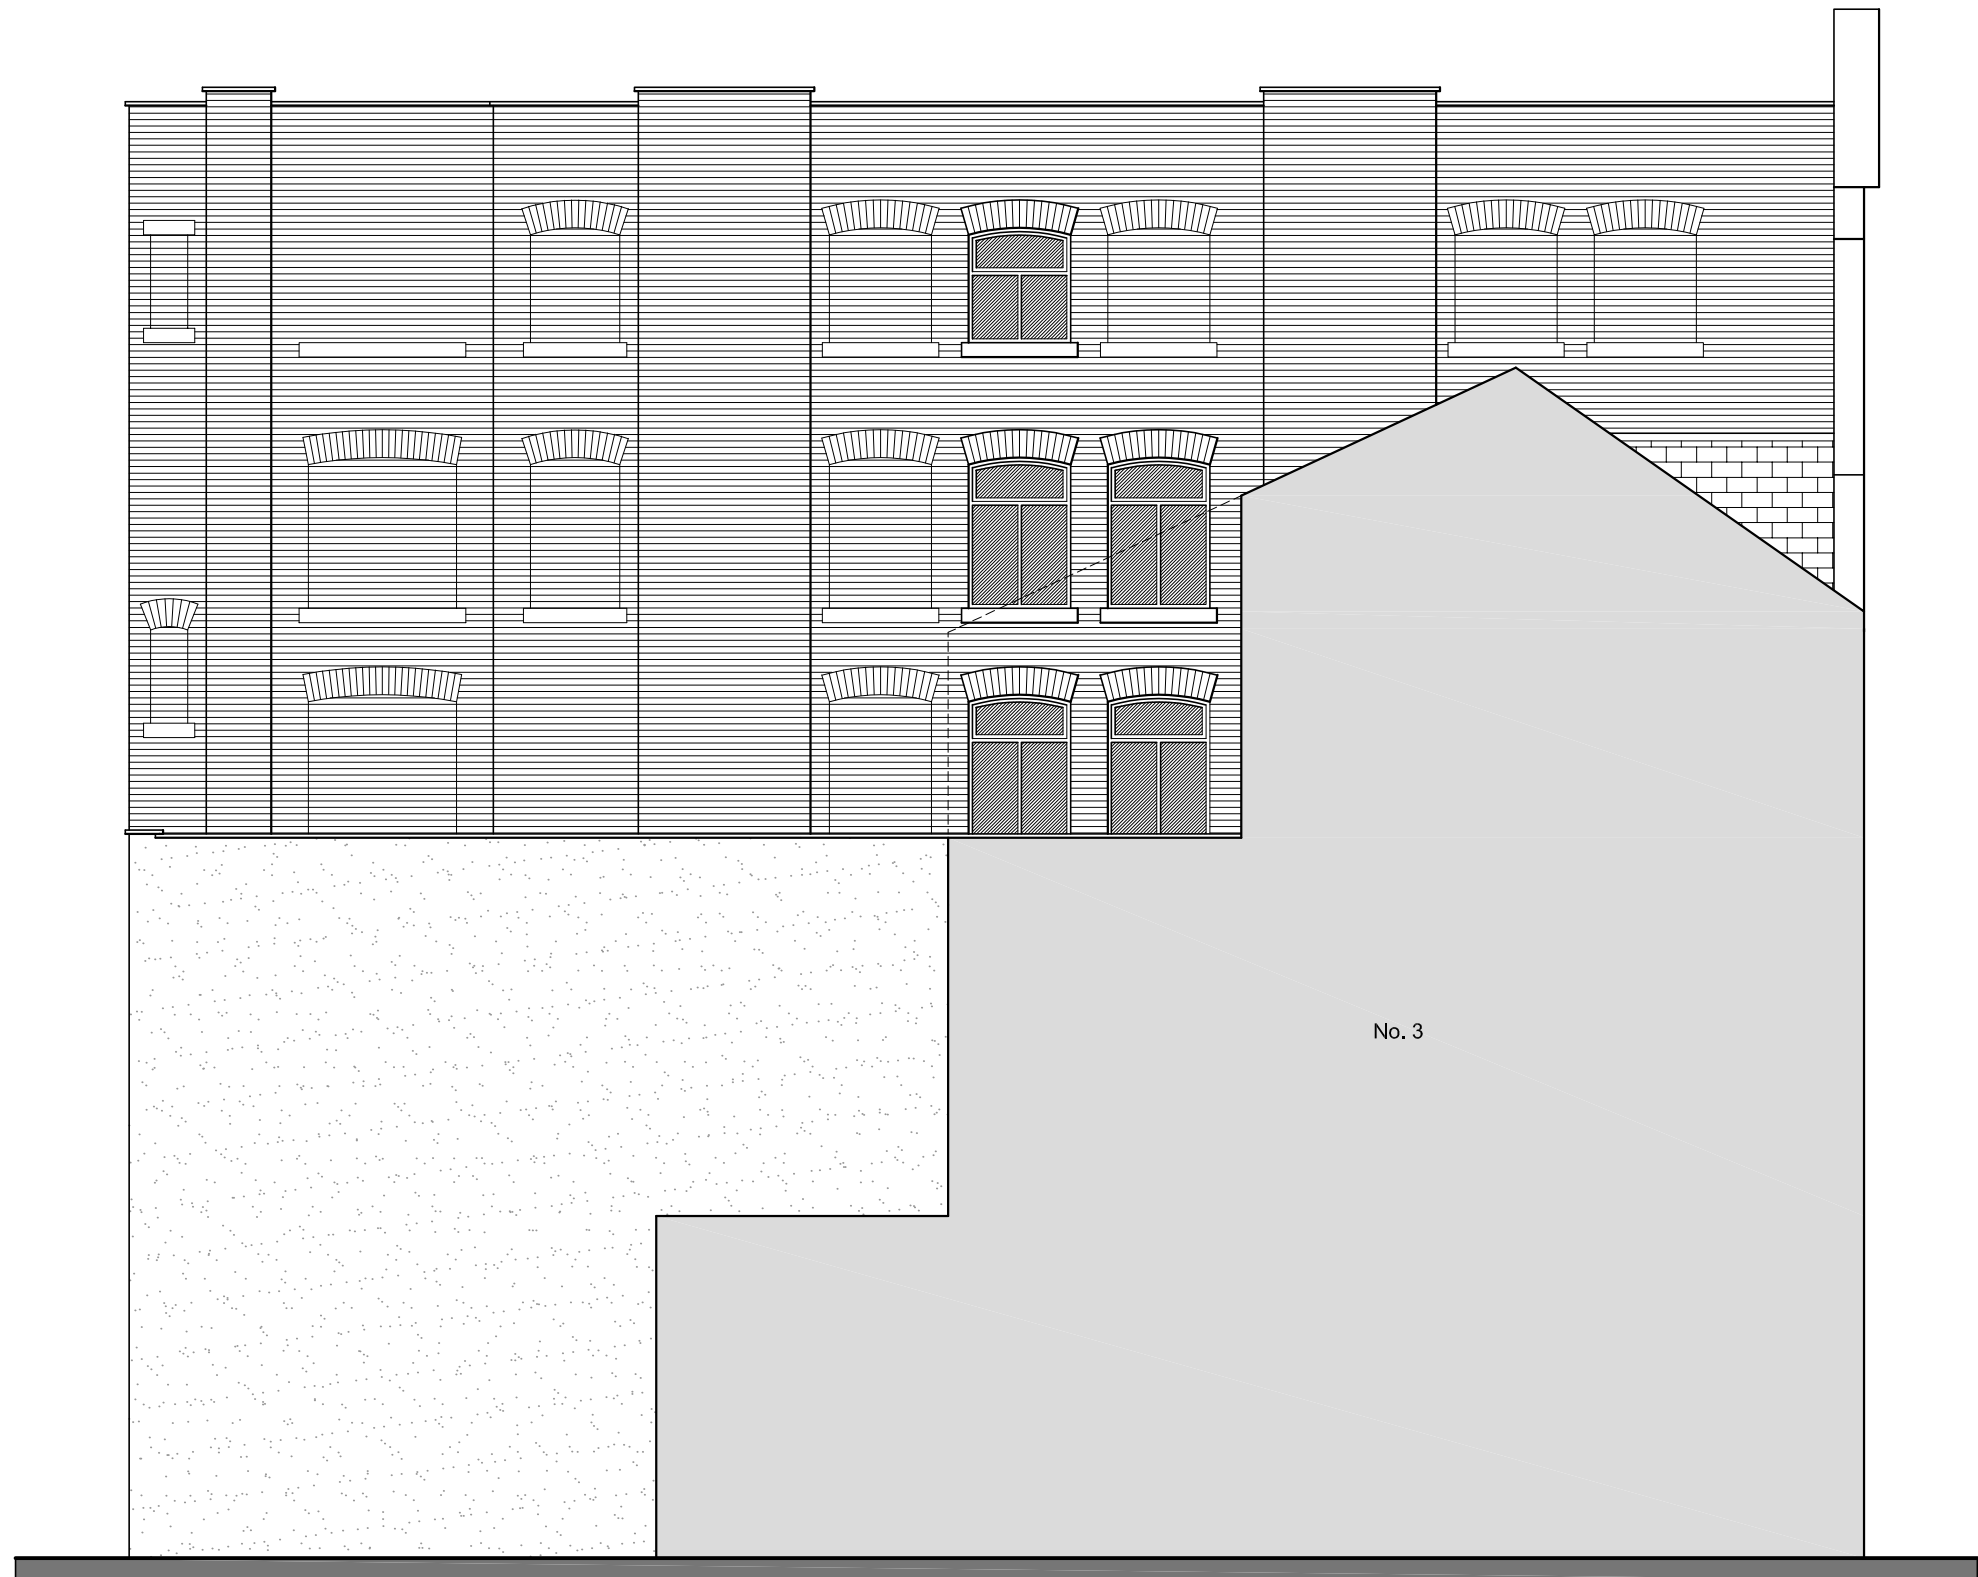


Proposed Side Elevation 1:100
2021-10-19



Existing Front Elevation 1:100

Scale Bar 1:100

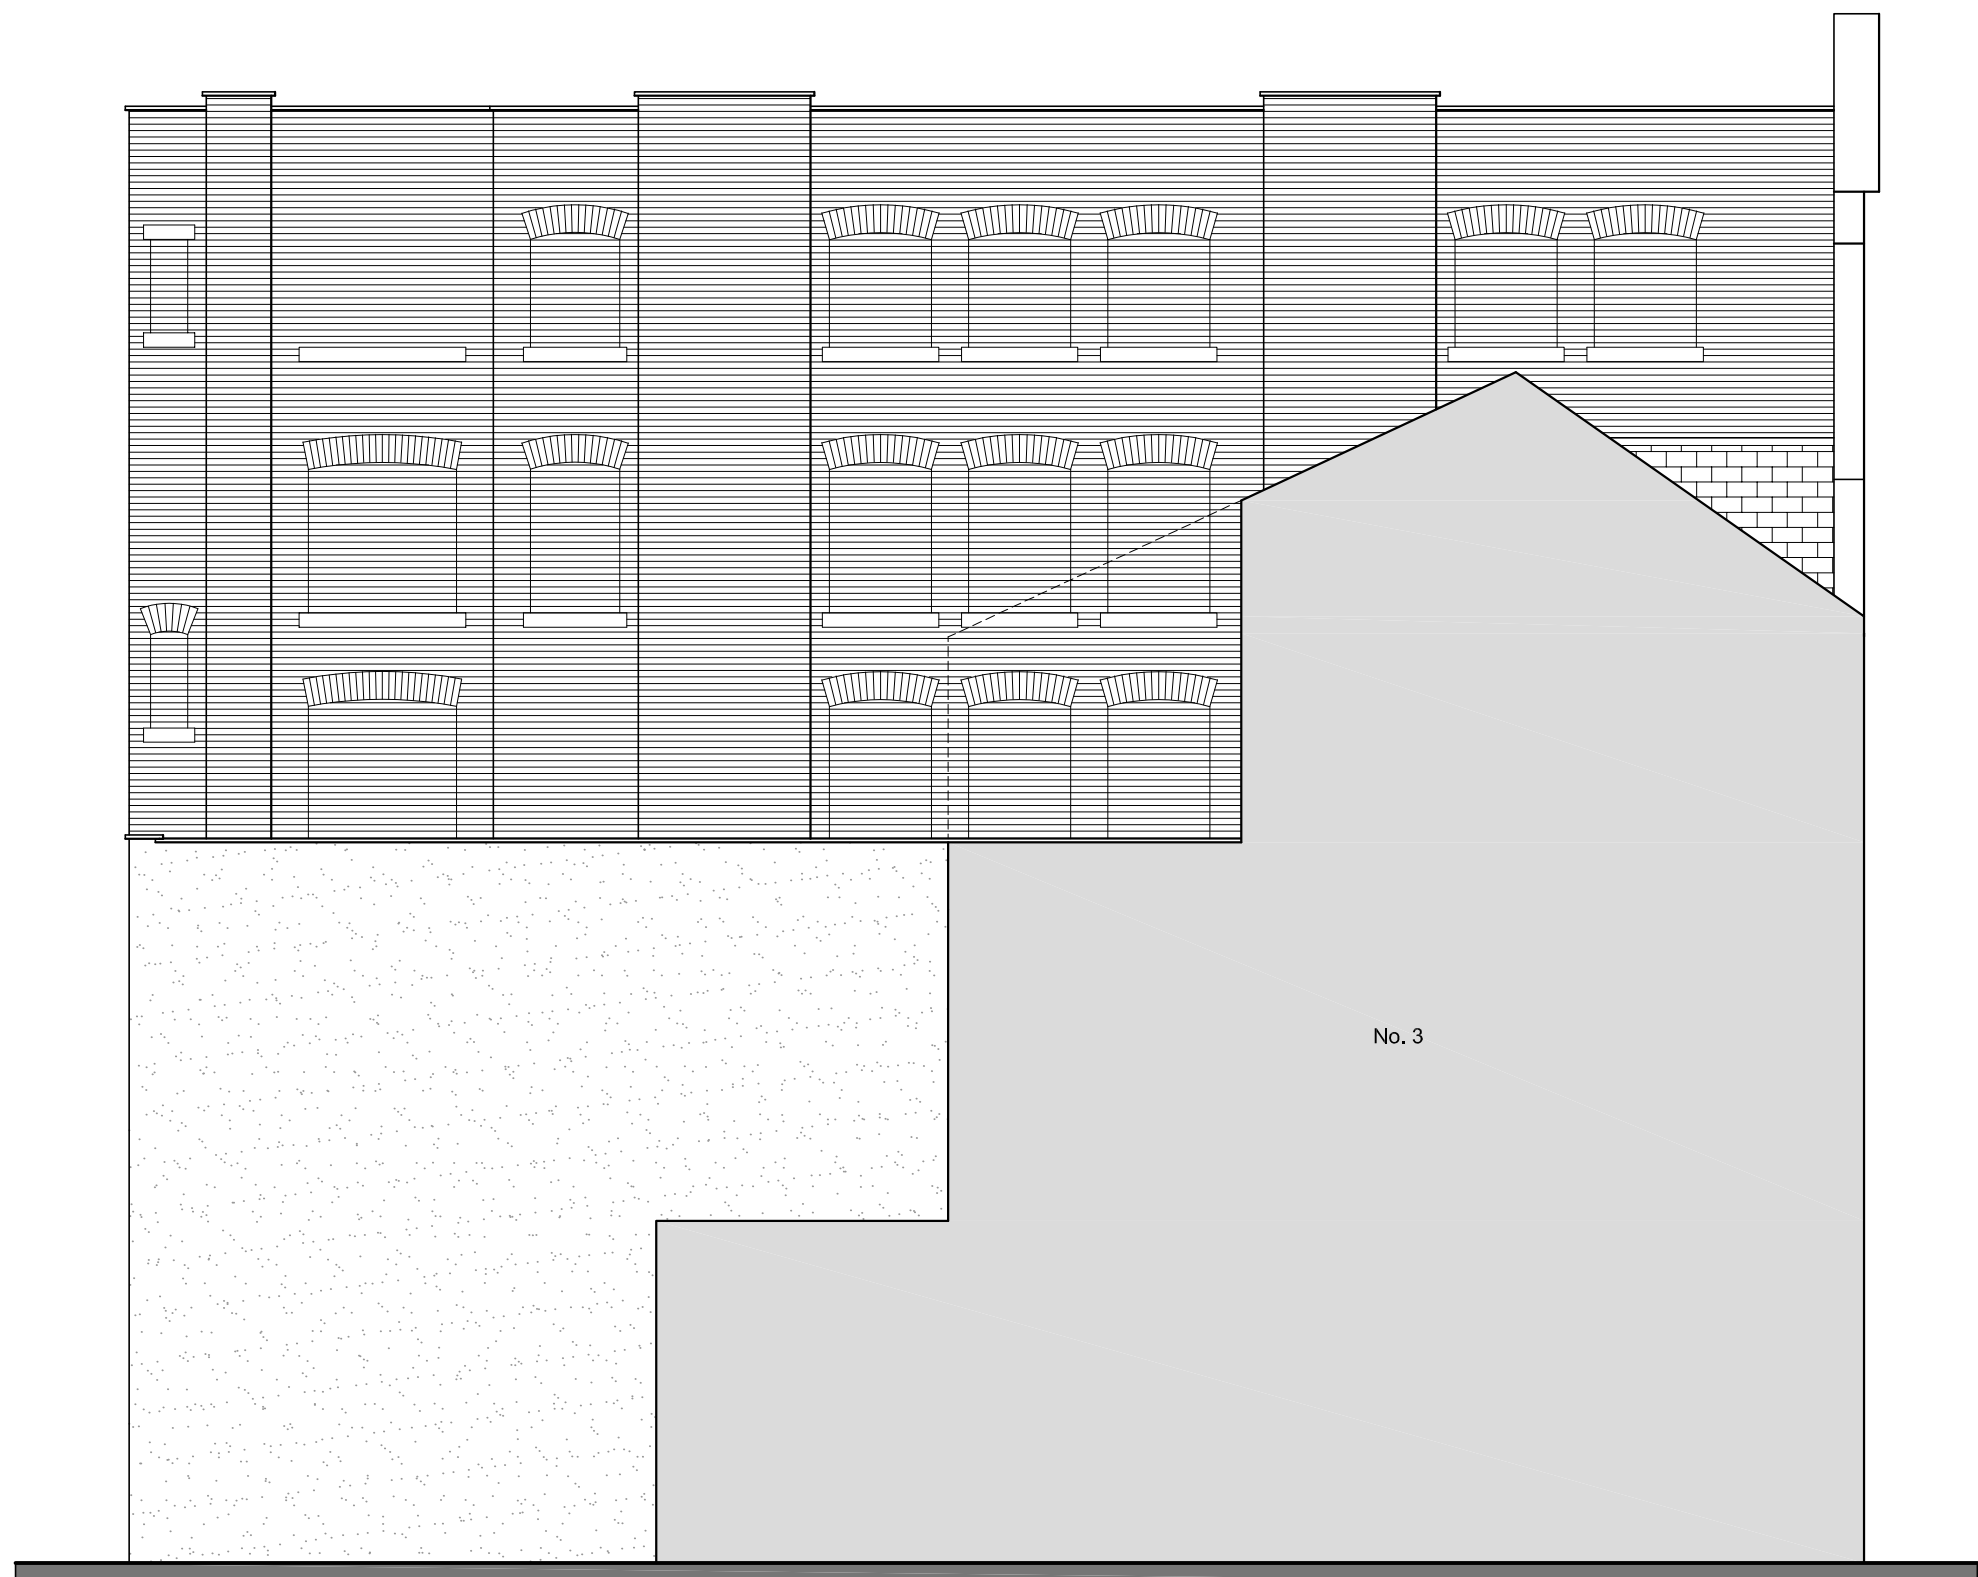 

Existing Side Elevation 1:100

All dimensions are to be checked on site, any discrepancies are to be reported to the Architect before work commences. Do not scale from this drawing.

This drawing is to be read in conjunction with all relevant consultants and specialists drawings / documents, any discrepancies are to be reported to the Architect before the affected work commences.

All structural components shown are indicative only. Details / calculations of structural members are to be provided by the Structural Engineer.

This drawing is copyright.

A	First Issue	29/07/2021
B	Amendment Following Comments Received From Heritage Consultant	12/10/2021
C	Amendment Following Comments Received From Heritage Consultant	19/10/2021
D	Amendment Following Comments Received From GIS	22/10/2021
E	Amendment Following Comments Received From GIS	02/11/2021
F	Amendment Following Comments Received From LPA	18/11/2022
G	Amendment Following Comments Received From LPA	20/01/2022

T+A Tang & Associates Ltd
Chartered Architects

Tel : 0161 877 8587 10/F, 1 City Approach, Albert Street,
Eccles, Manchester, M30 0BS, UK
e-mail: barrytang@tangassociates.co.uk

Client:

Landa Corporation Ltd

Project:

5-9 The Rock, Bury BL9 0YB

Drawing Title:

Existing & Proposed Front & Side Elevations

Scale:

1:100 @ A1

Date:

July 2021

Drawing No:

9694/121

Revision:

G