
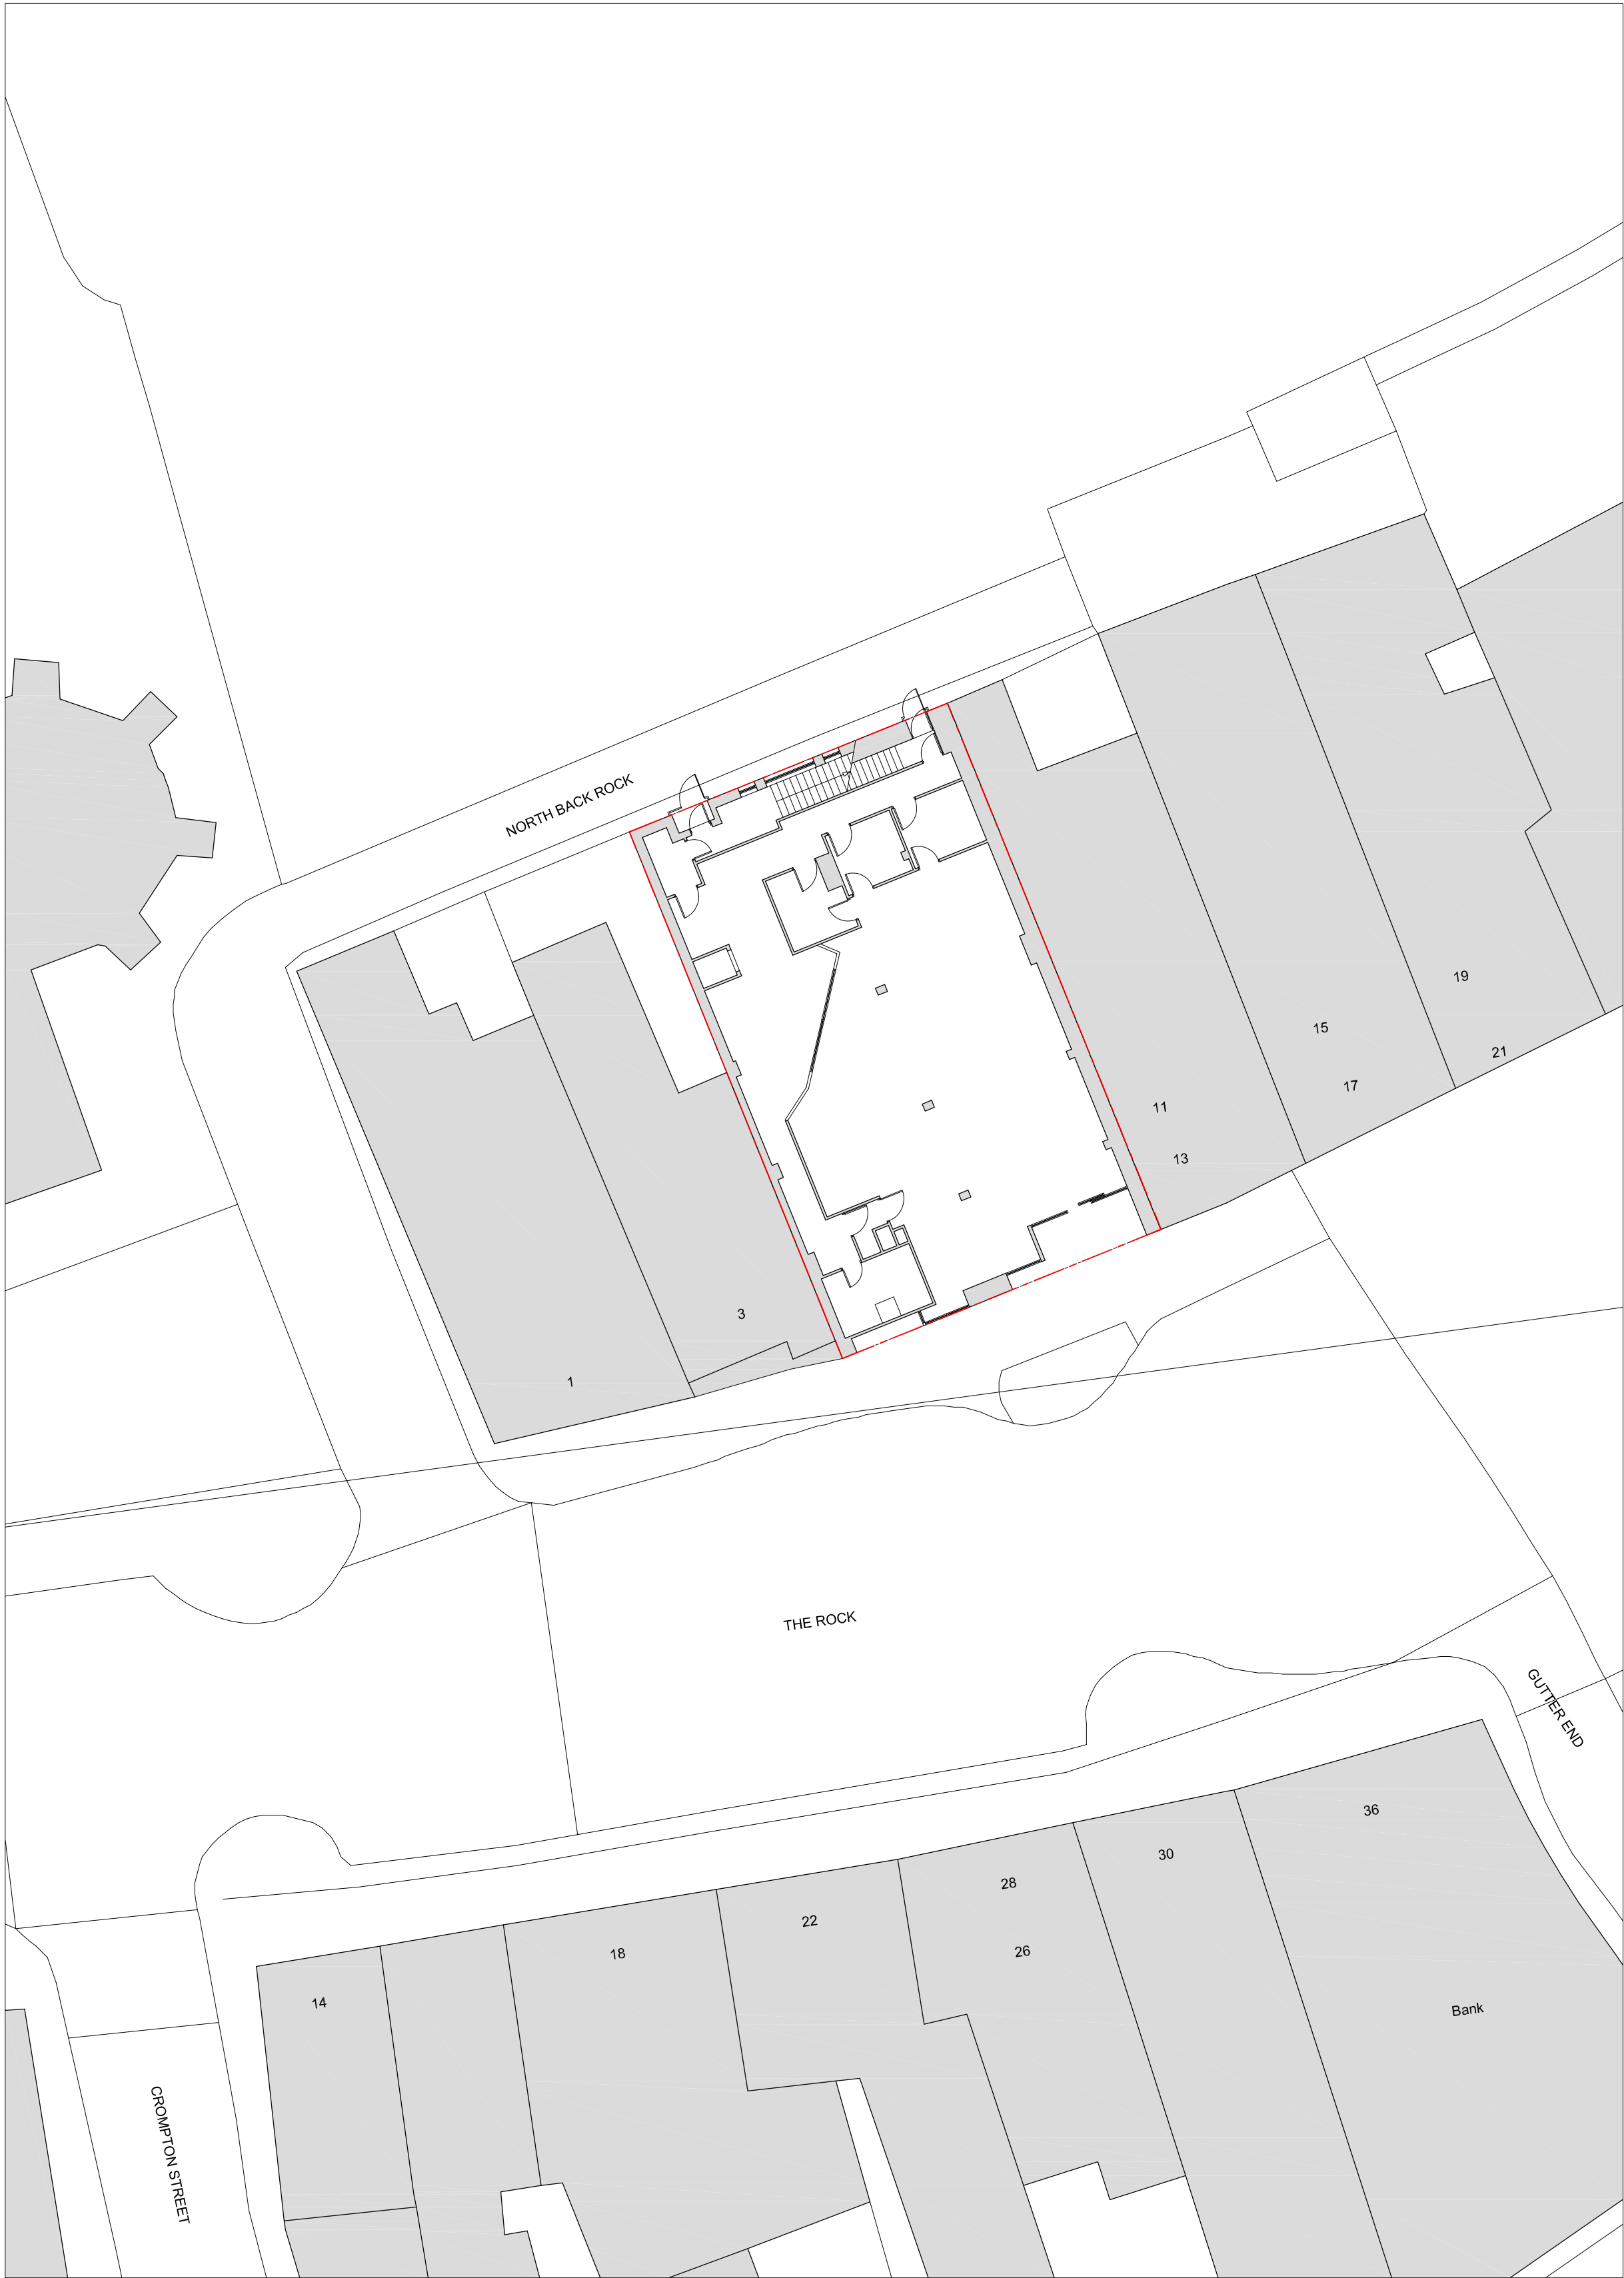


Existing Site Plan 1:200

Scale Bar 1:200

0 10 20m

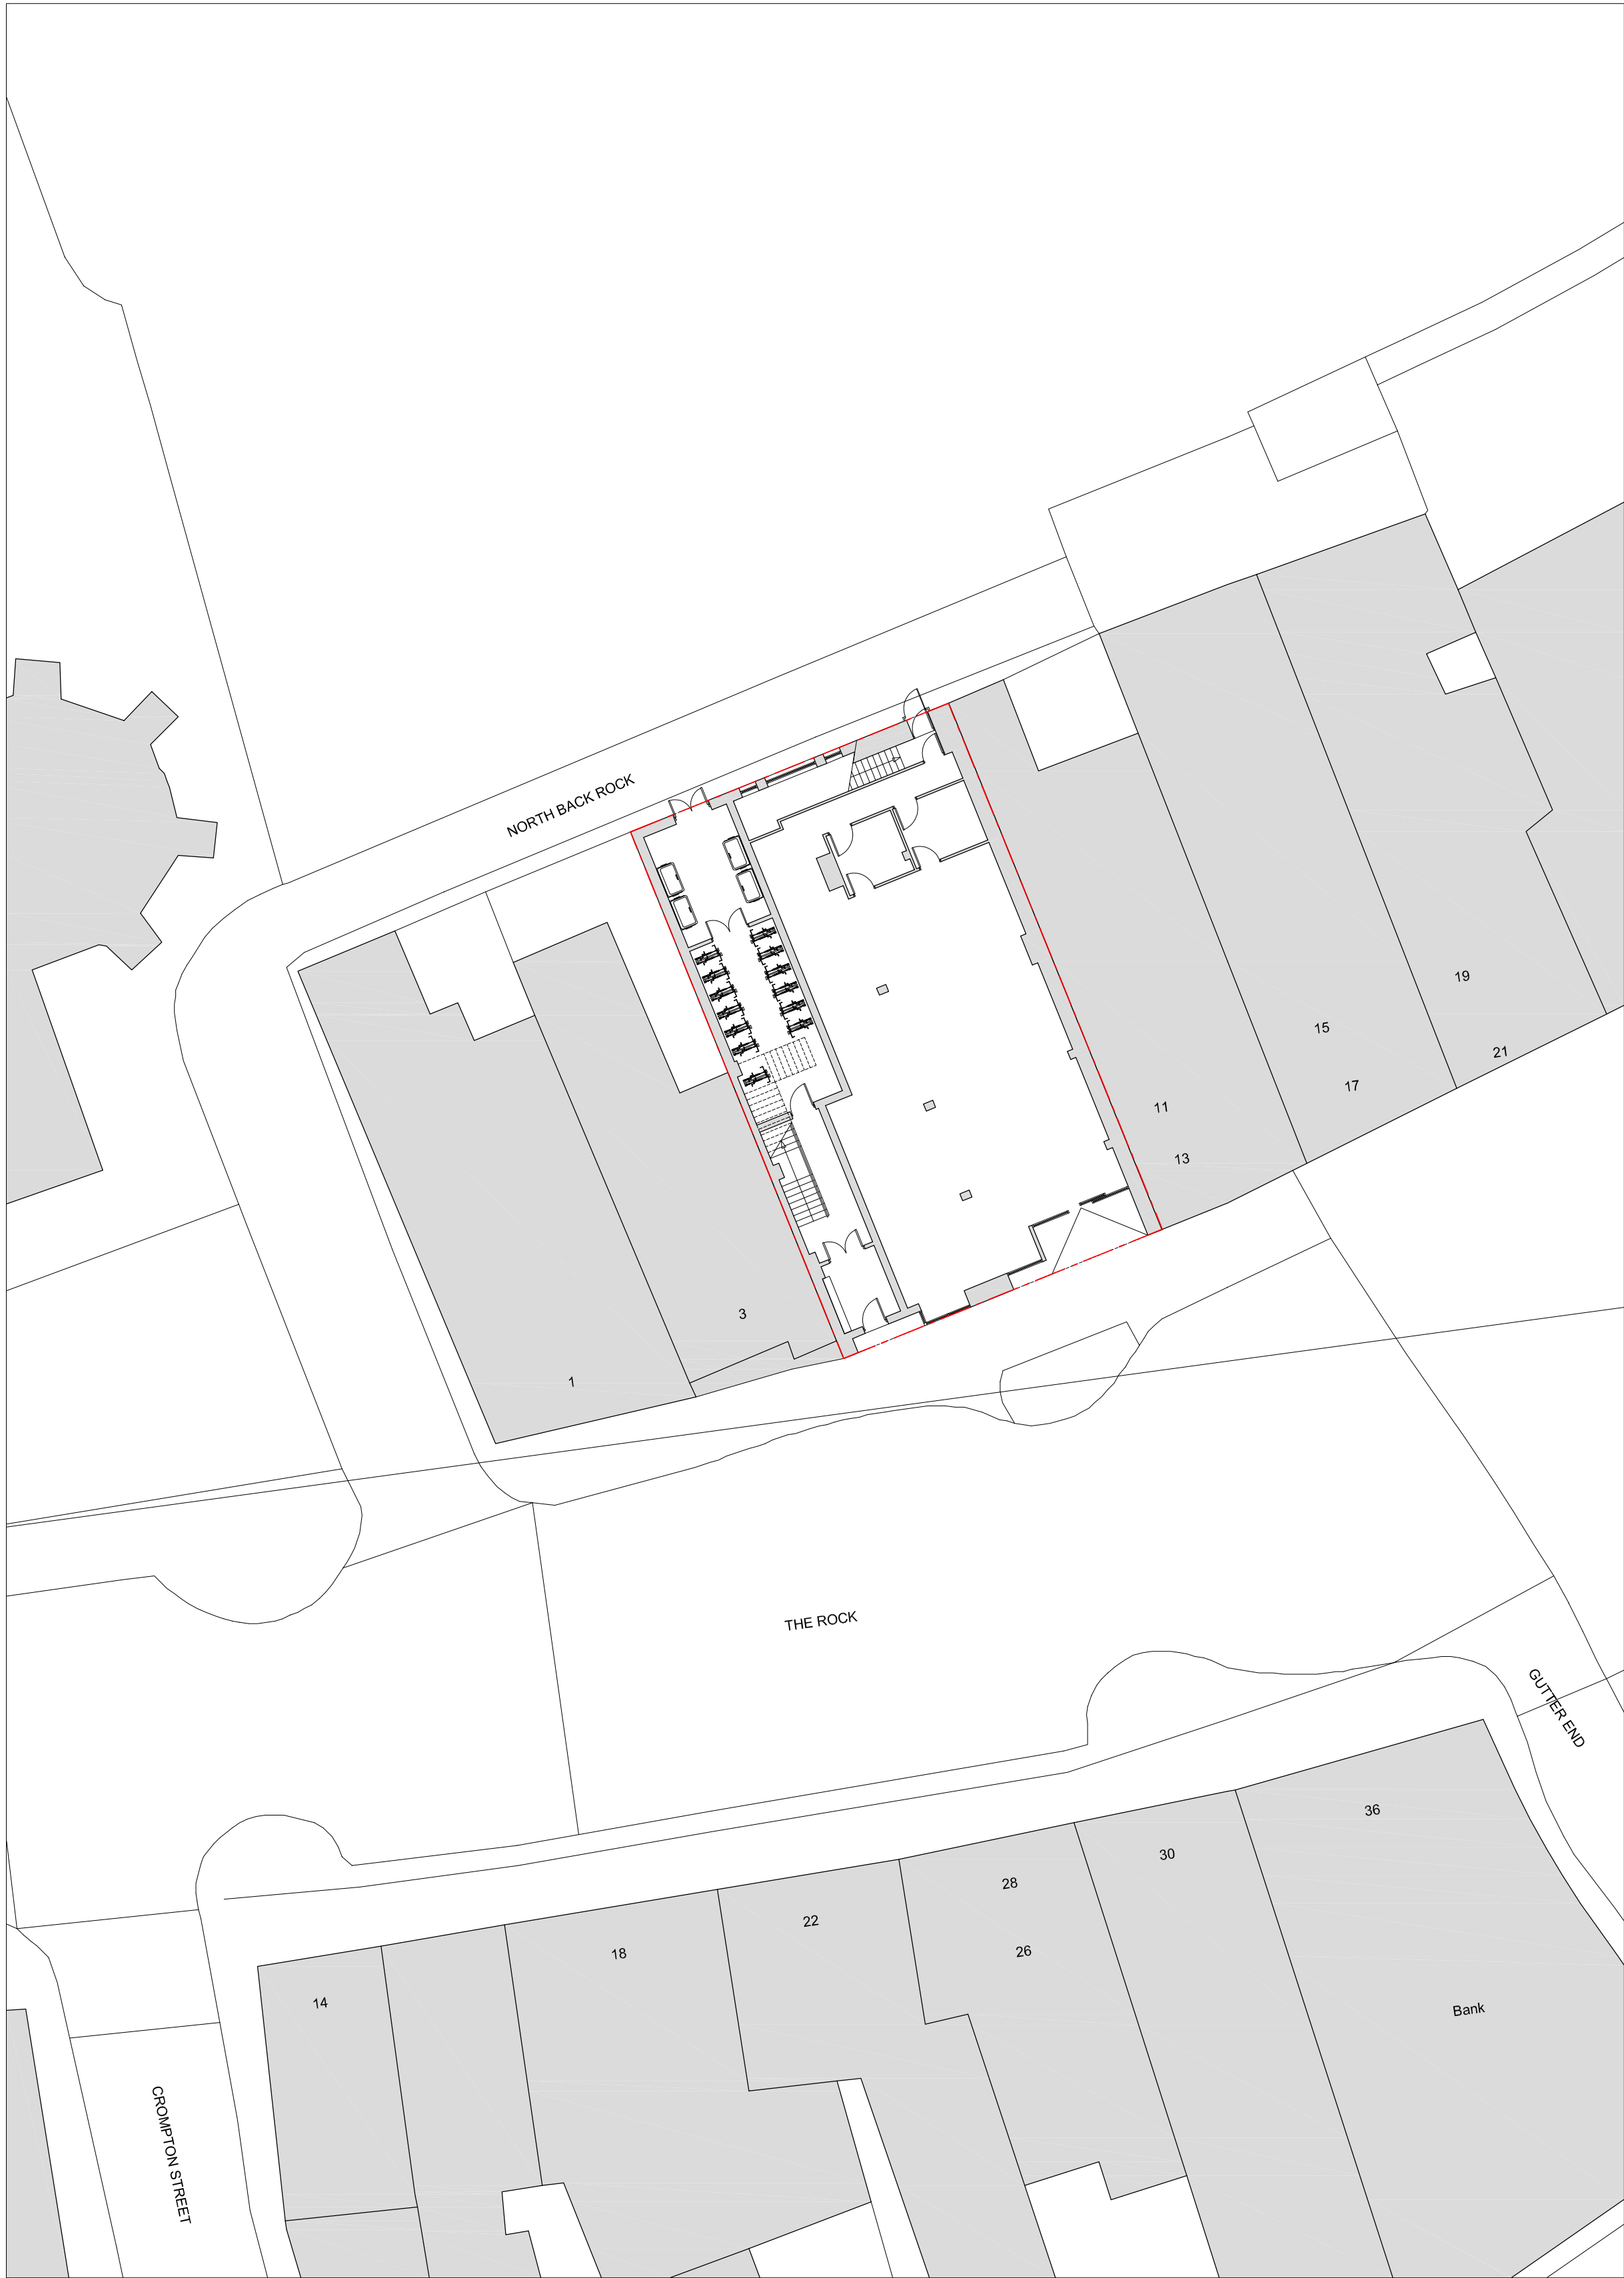

Proposed Site Plan 1:200

All dimensions are to be checked on site, any discrepancies are to be reported to the Architect before work commences. Do not scale from this drawing.

This drawing is to be read in conjunction with all relevant consultants and specialists drawings / documents, any discrepancies are to be reported to the Architect before the affected work commences.

All structural components shown are indicative only. Details / calculations of structural members are to be provided by the Structural Engineer.

This drawing is copyright.

|   |                                                        |            |
|---|--------------------------------------------------------|------------|
| A | First Issue                                            | 30/07/2021 |
| B | Drawing amendment following comments received from CBS | 12/10/2021 |
| C | Drawing amendment following comments received from CBS | 02/11/2021 |
| D | General amendment                                      | 18/01/2021 |
| E | General amendment                                      | 20/01/2021 |

**T+A** Tang & Associates Ltd  
Chartered Architects

Tel : 0161 877 8587 10/F, 1 City Approach, Albert Street,  
e-mail: barrytang@tangassociates.co.uk Eccles,  
Manchester, M30 0BS, UK

Client:

Landa Corporation Ltd

Project:

5-9 The Rock, Bury BL9 0YB

Drawing Title:

Existing & Proposed Site Plans

Scale:

1:200 @ A1

Date:

July 2021

Drawing No:

9694/110

Revision:

E