




PLANTING SCHEDULE

- T1 Betula pendula (siver birch)
T2 Prunus avium (wild cherry)
T3 Prunus domestica 'Opal' (plum)
T4 Maus domestica 'scrumptios' (apple)

 

Wildflower under-storey

Naturescape N10 Woodland Meadow Mixture
Sowing rate 5g per square metre.

Flowering Native Shrubs

Area 1 adjacent to parking area and retaining structure;

Rosa canina (dog rose)
Rosa arvensis (field rose)
Wild Privet
Yew

Area 2

Cornus sanguinea 'Winter Flame' (dogwood)
Skimmia japonica 'Rubella'
Photinia x fraseri 'Red Robin'

Area 3


Symphoricarpos albus
Spiraea billardii
Weigela rosea
Ribes sanguineum
Forsythia intermedia
Deutzia scabra

Scented Shrubs

[suggestion only - clients choice]

Lavender
Deutzia gracilis
Rosemary
Camellia '1001 Summer Nights' Jasmine
Rose rugosa 'Rubra' (shrub rose)

Recommended planting density
2L pots 3-4 (or 6 if staggered) per metre.
Bare root plants - medium (1.2m-1.5m) 3-5 plants per metre

 

Erosaweb Geocell to improve
ground stabilization




Lawn




Beech Hedge with internal post and wire fence



Stone Walls

 

paving slabs

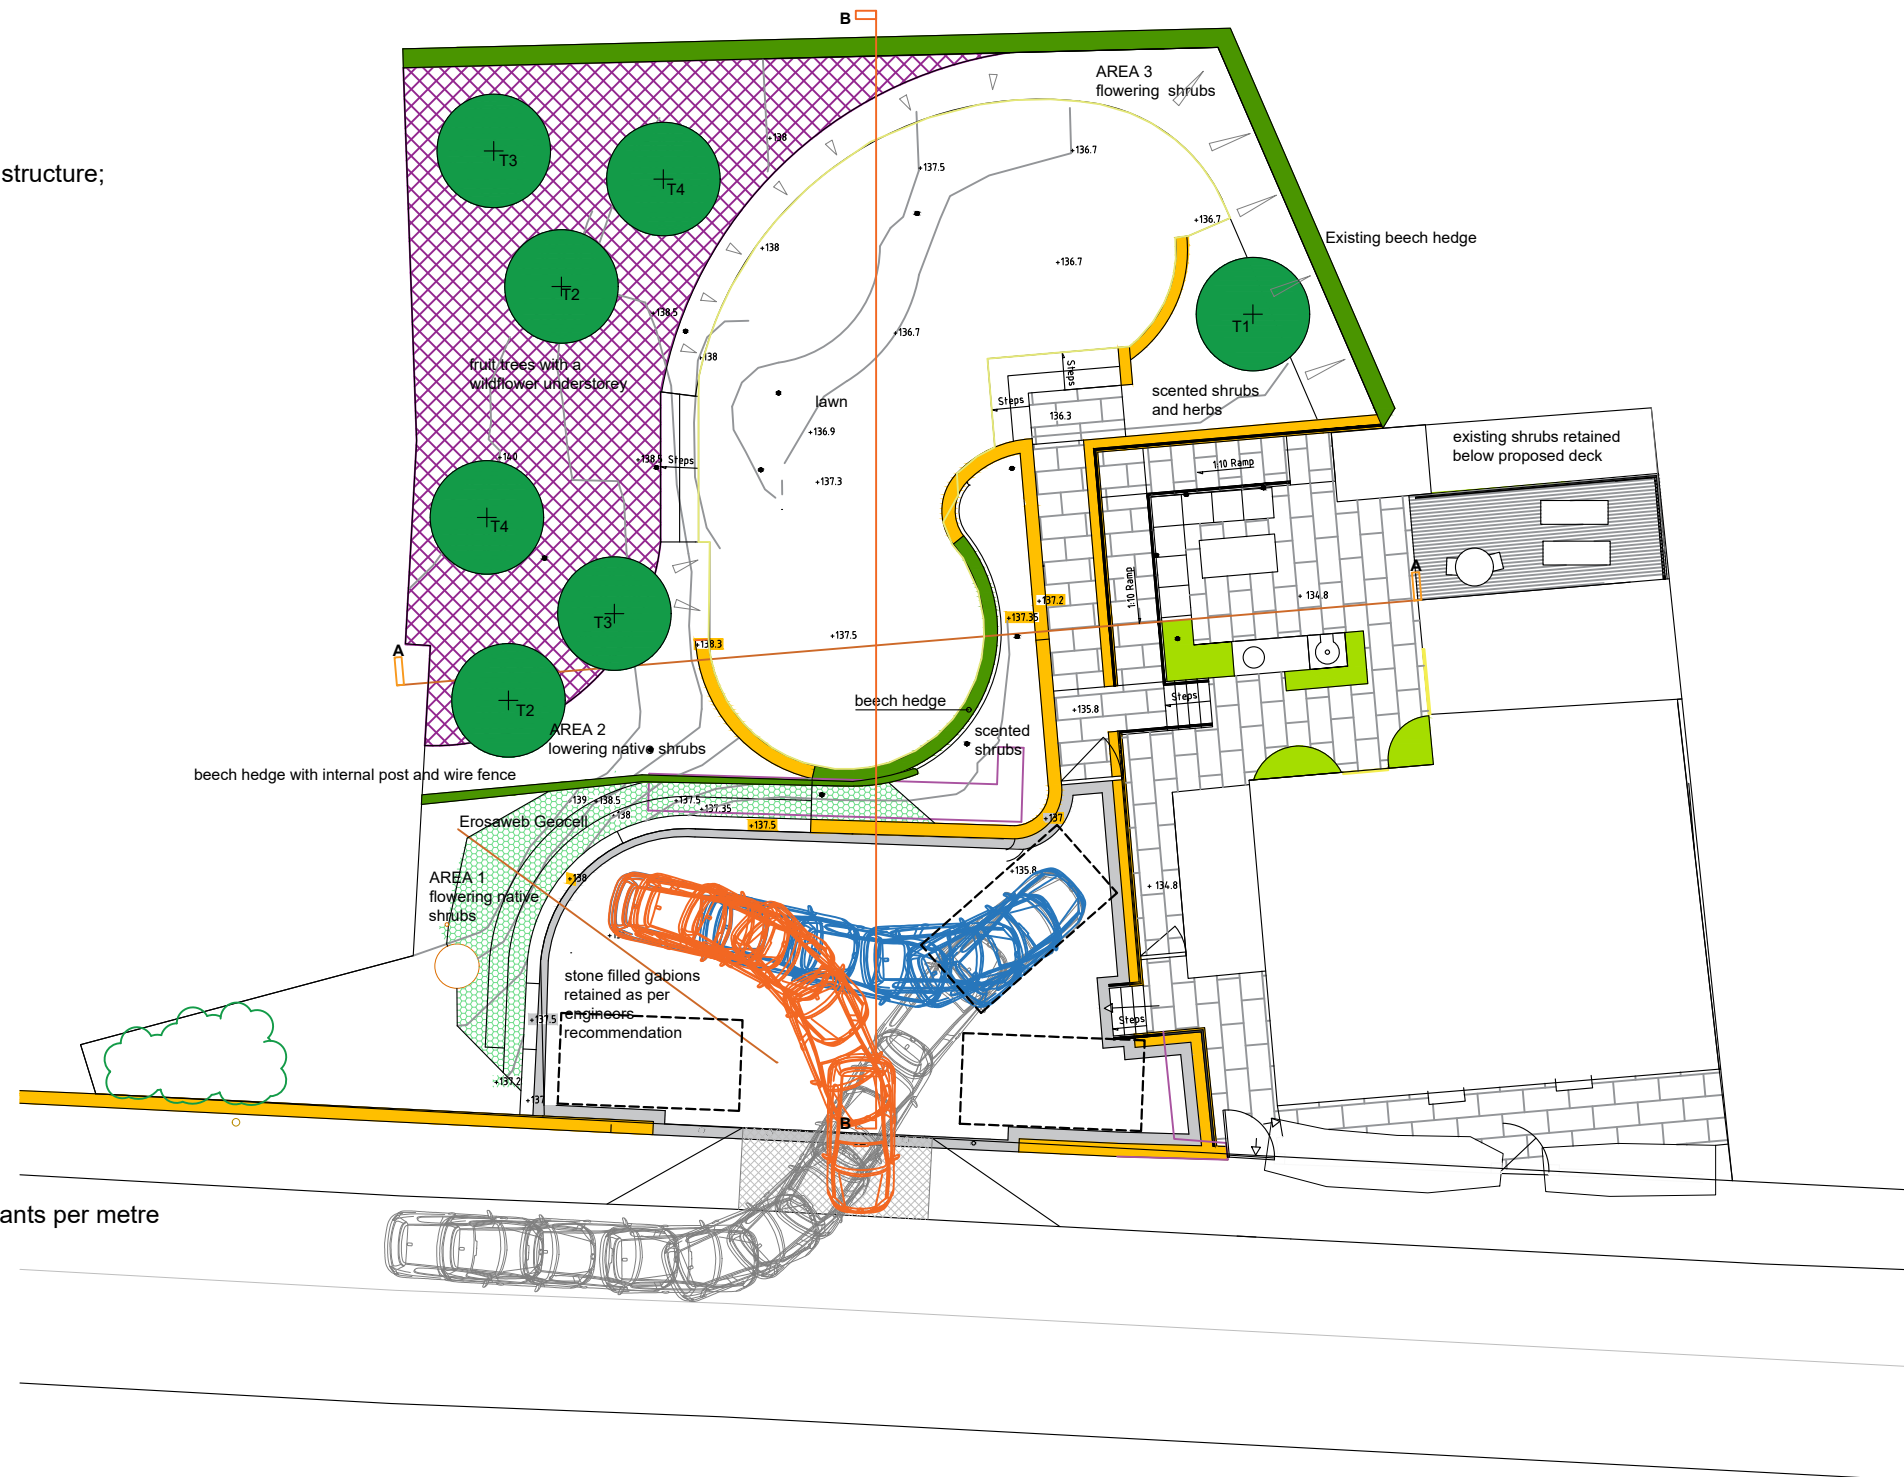

ARCHITECTURAL DESIGN

The Old Dairy, Meifod, Powys SY22 6DW

07900 244622

studio@chrysalis-architecture.co.uk

Client

Mrs S Miller

Project

Proposed Works to Rear and
Side Garden

Address

131-133 Holcombe Road
Greenmount
Bury
BL8 4AY

Drawing Title

Proposed Site Plan
overview

Scale

1:200 @ A3

Drawing No.

MLR02.1.3.07

Revision

Date

December 2022

Signature

JEE

INSPIRED • SPACES