

 
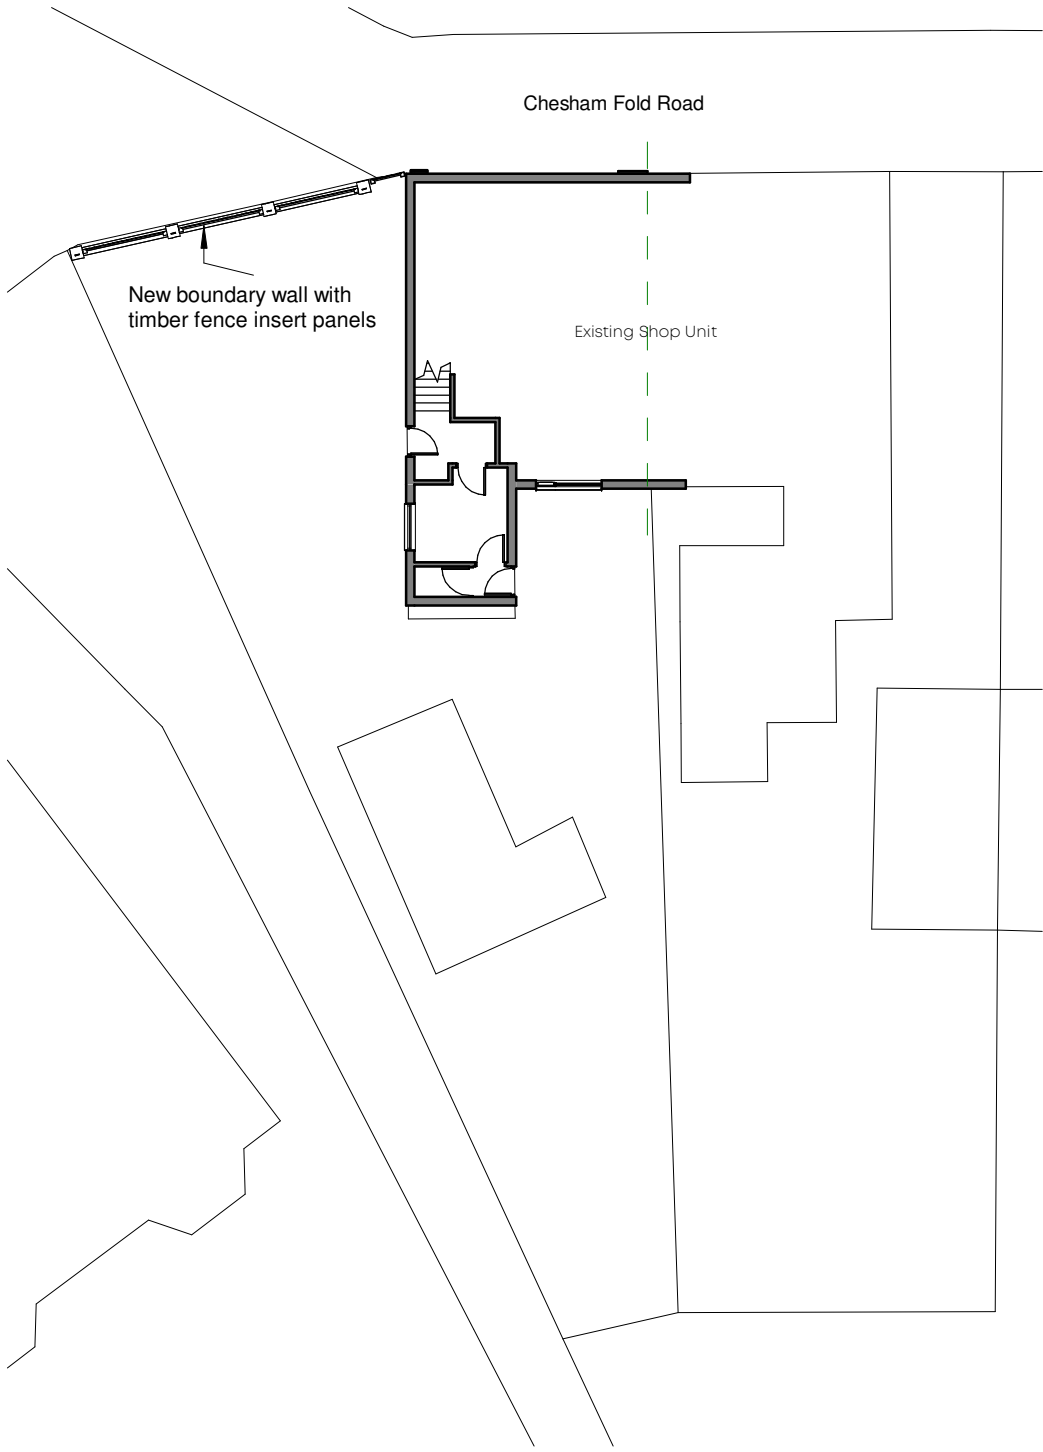


Notes: This drawing is the copyright Paddock Johnson Partnership Limited and may not be used without their prior written consent.
Written dimensions to be taken in preference to scaled dimensions.
Due to the inaccuracies of scanning, scanned images should not be scaled.

REV:	DATE:	DESCRIPTION:	BY:
A	15.12.22	Boundary Amended	GR

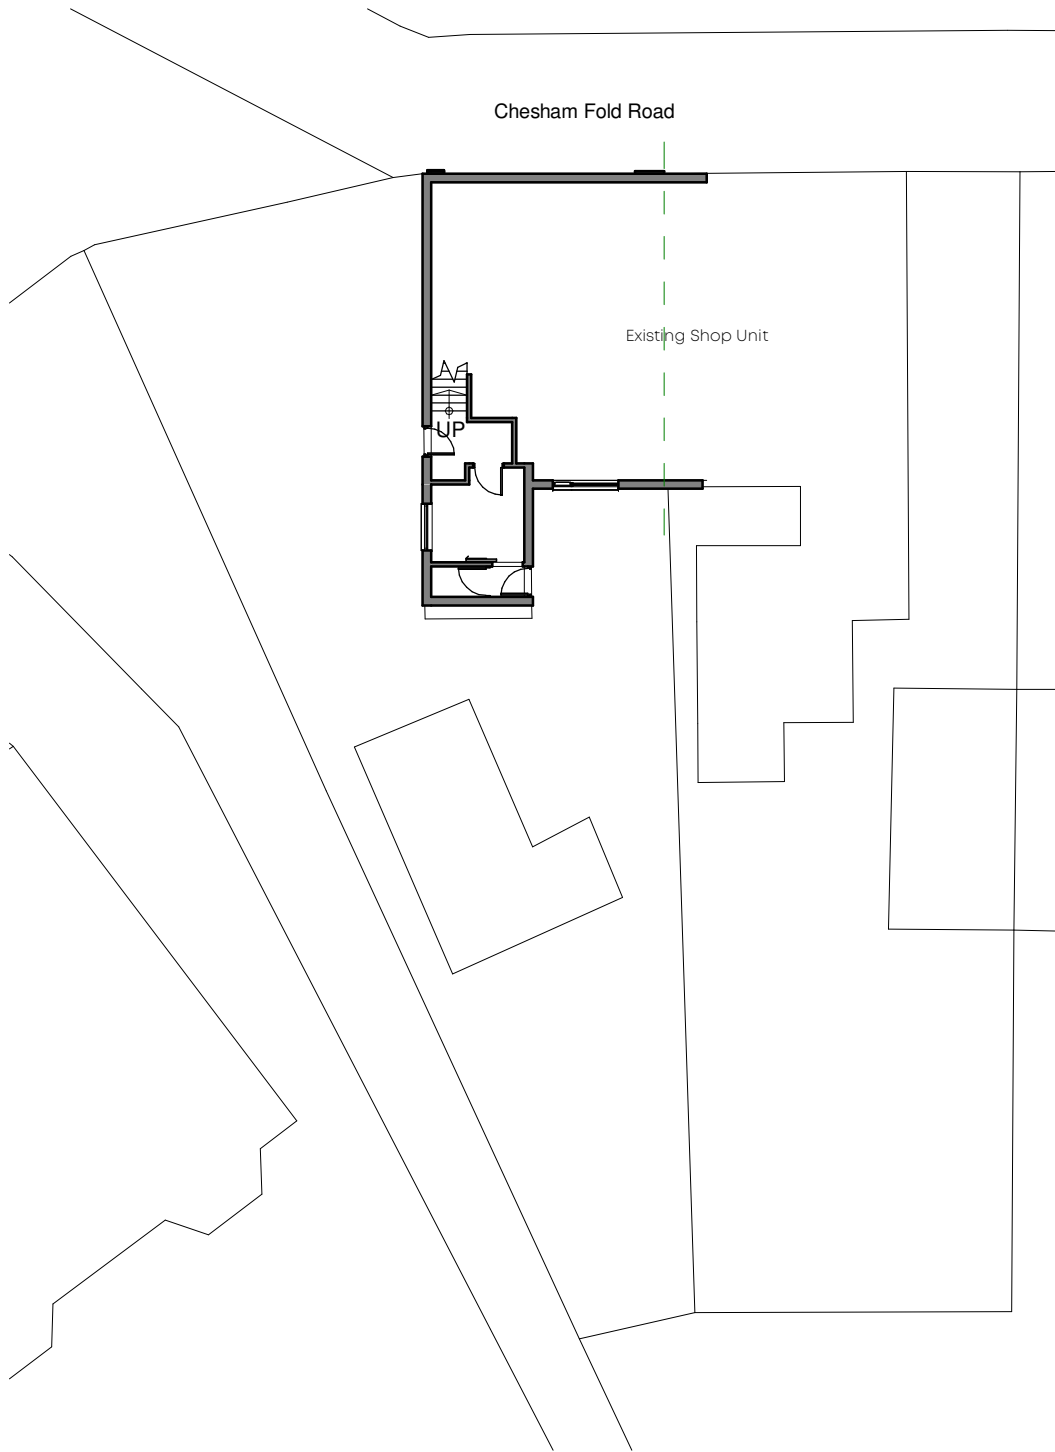

© Crown copyright and database rights 2022 OS 1000060149

 

CLIENT:	PROJECT:
Bury Council	Flat Conversion 101A Chesham Fold Road, Bury BL9 6JZ

DRAWING TITLE:
Existing and Proposed Site Plan

DRAWING NUMBER:	SCALE:	DATE:
22115-PJA-00-ZZ-DR-A-1102-A	1 : 200@A3	03/11/22

STATUS:	BY:	CHECKED:
PLANNING	GR	MK

\\pjpgc01\Cubefiles\Generated Docs\22115\Drawings\PJA-00-ZZ-DR-A-9000\22115-PJA-00-ZZ-DR-A-9000.rvt

PADDOCK
JOHNSON

Studio 2, The Lyceum,
Bath Street, Port Sunlight,
Merseyside, CH62 4UJ
0151 643 1234
admin@paddockjohnson.com
www.paddockjohnson.com
Paddock Johnson Partnership
Limited. Registered in England
and Wales. No. 06684275