



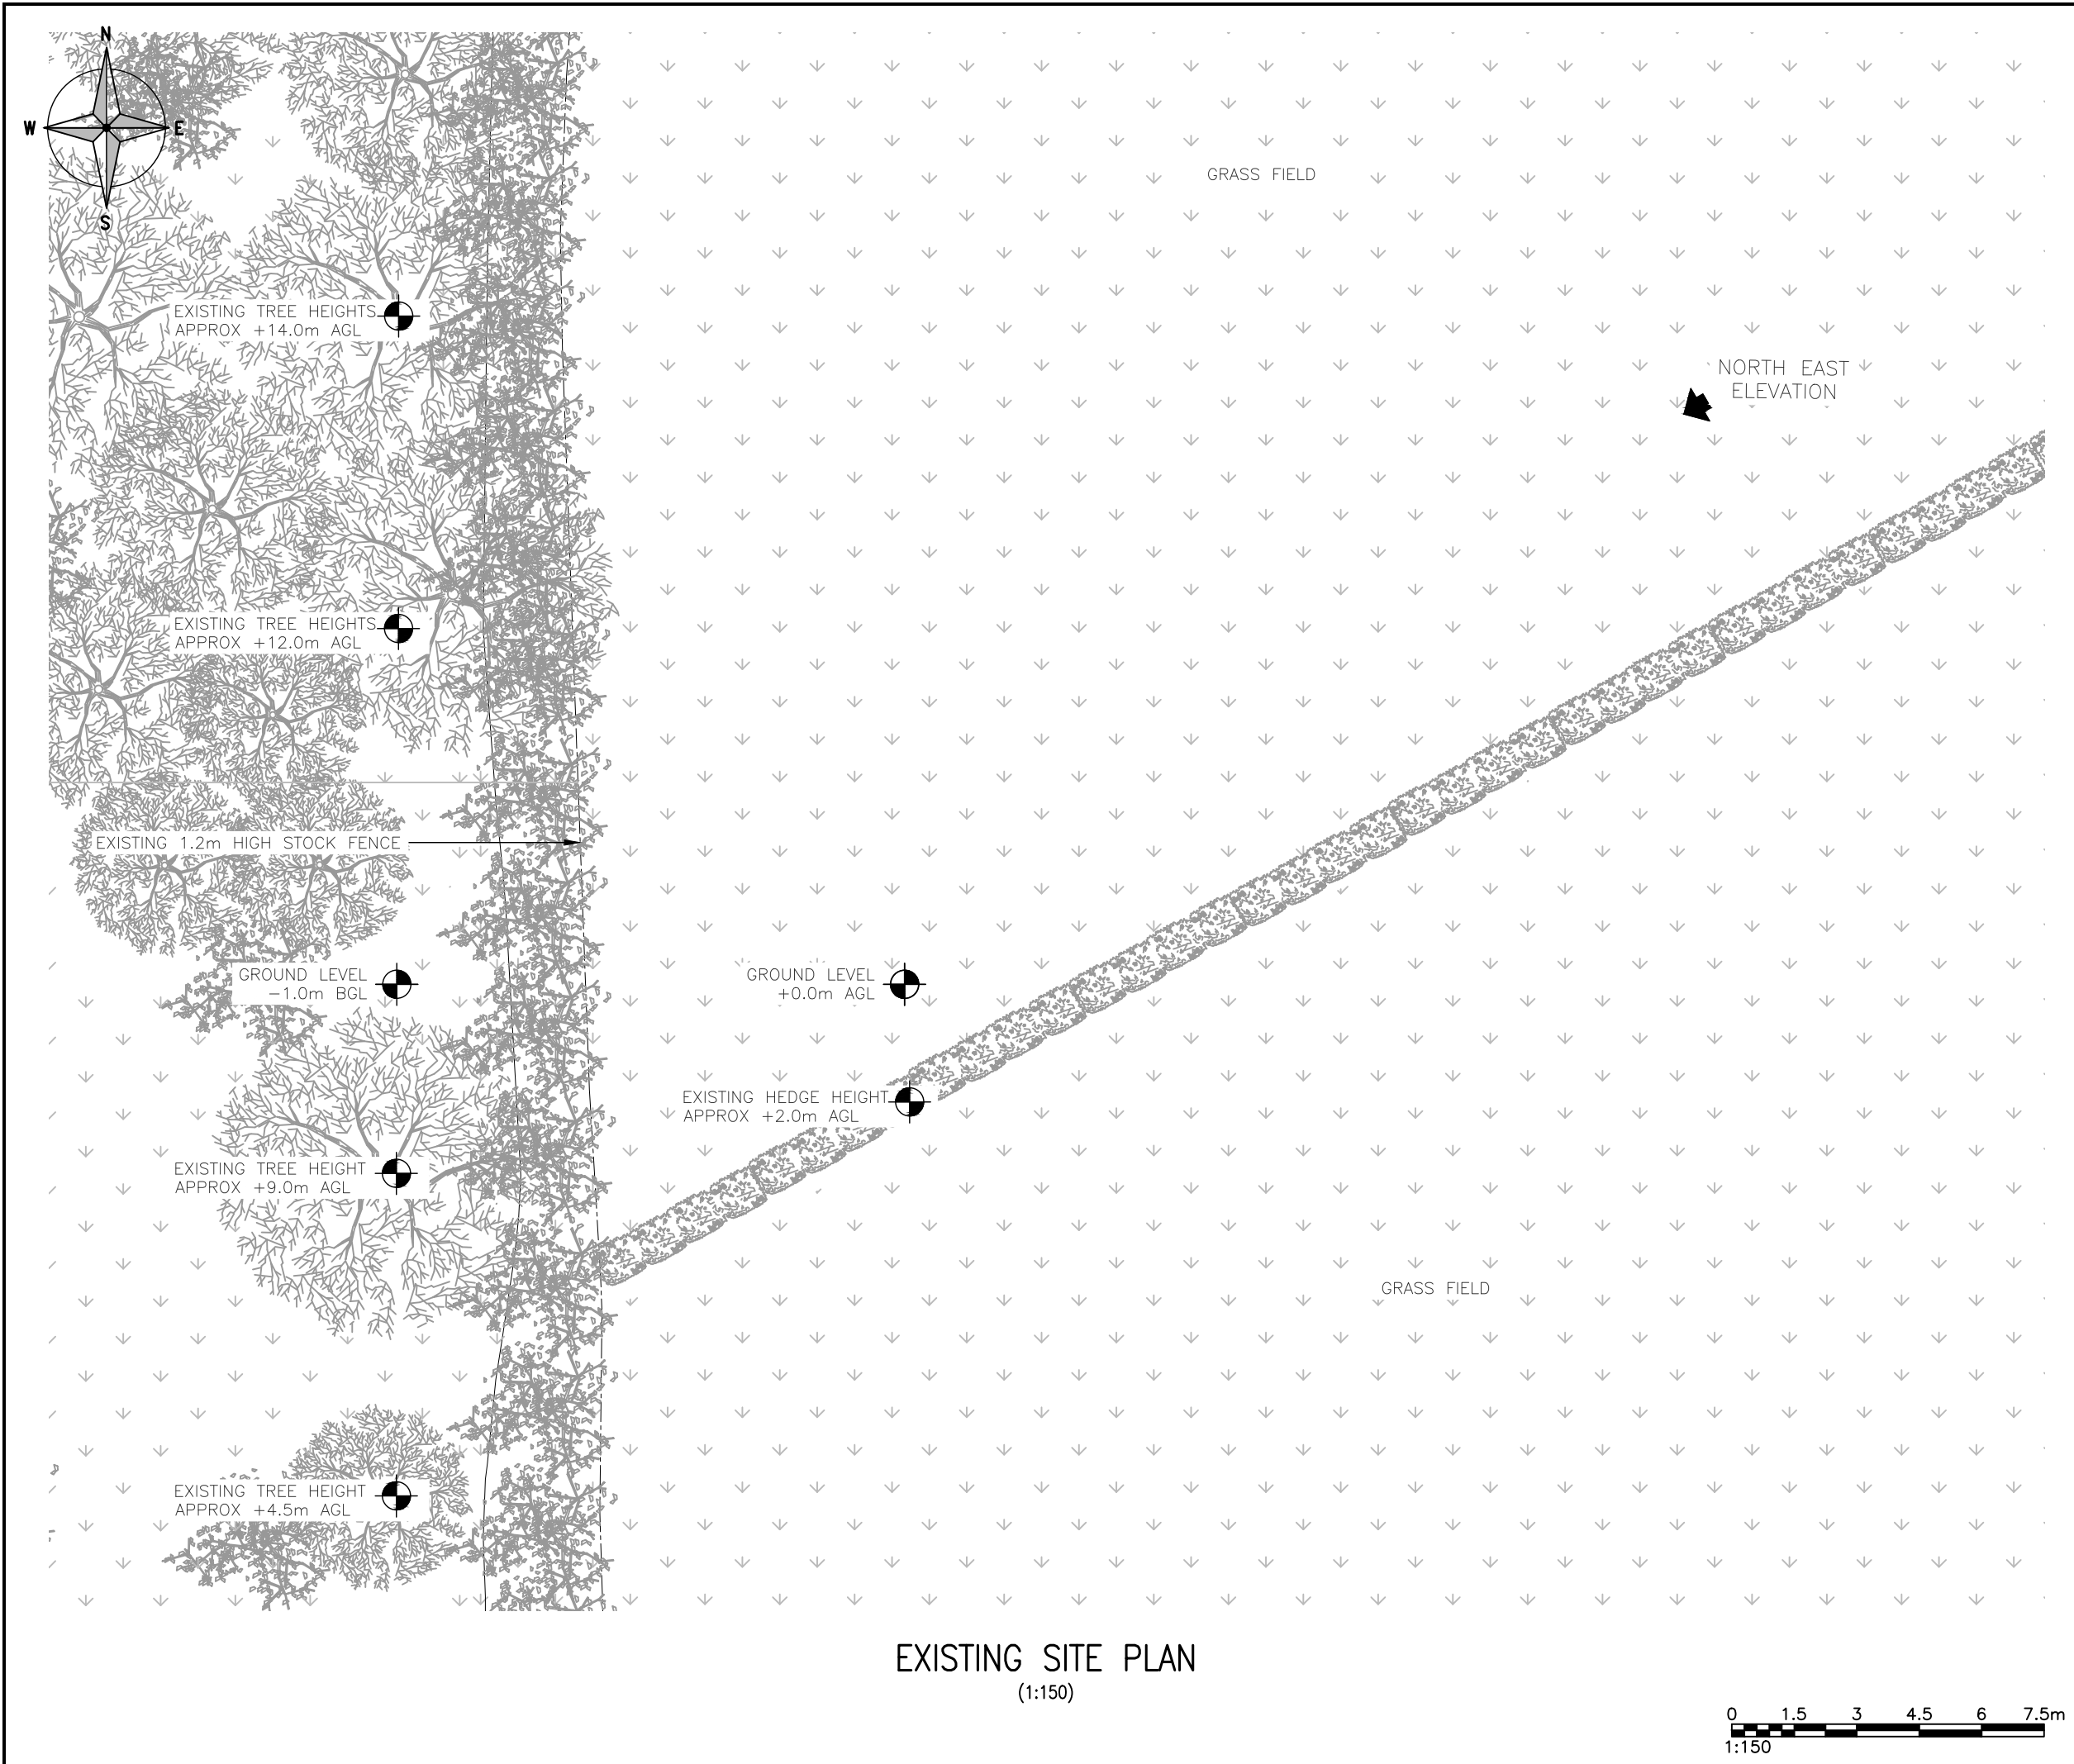

EXISTING SITE PLAN
(1:150)

 

ALL DIMENSIONS ARE IN mm UNLESS NOTED OTHERWISE

N.G.R

E: 382241

N: 407781

NOTES:


B	MINOR AMENDS	DC	WHP	20.03.25
A	PLANNING ISSUE	CAS	DC	12.02.25
REV	MODIFICATION	BY	CH	DATE



WHP Telecoms Ltd
Faraday Court
401 Faraday Street
Birchwood Park
Warrington WA3 6GA
Tel: 01925 424100 Fax: 01925 424101
e-mail: info@whptelecoms.com



Cell Name				Opt.
CASTLE ROAD FARM GF				—
Cell ID No				
CSID	✓	VF	✓	VMO2
30870200		29089		24802
Project No.	—	N/A	—	N/A
371628		—		—
Site Address / Contact Details				
CASTLE ROAD FARM UNSWORTH BURY BL9 8QR				
Drawing Title: EXISTING SITE PLAN				
Purpose of issue: PLANNING				Dwg Rev: B
Drawing Number: 200				B
Surveyed By: PB		Original Sheet Size: A3		Pack Issue:
Drawn: CAS	Date: 12.02.25	Checked: DC	Date: 12.02.25	B

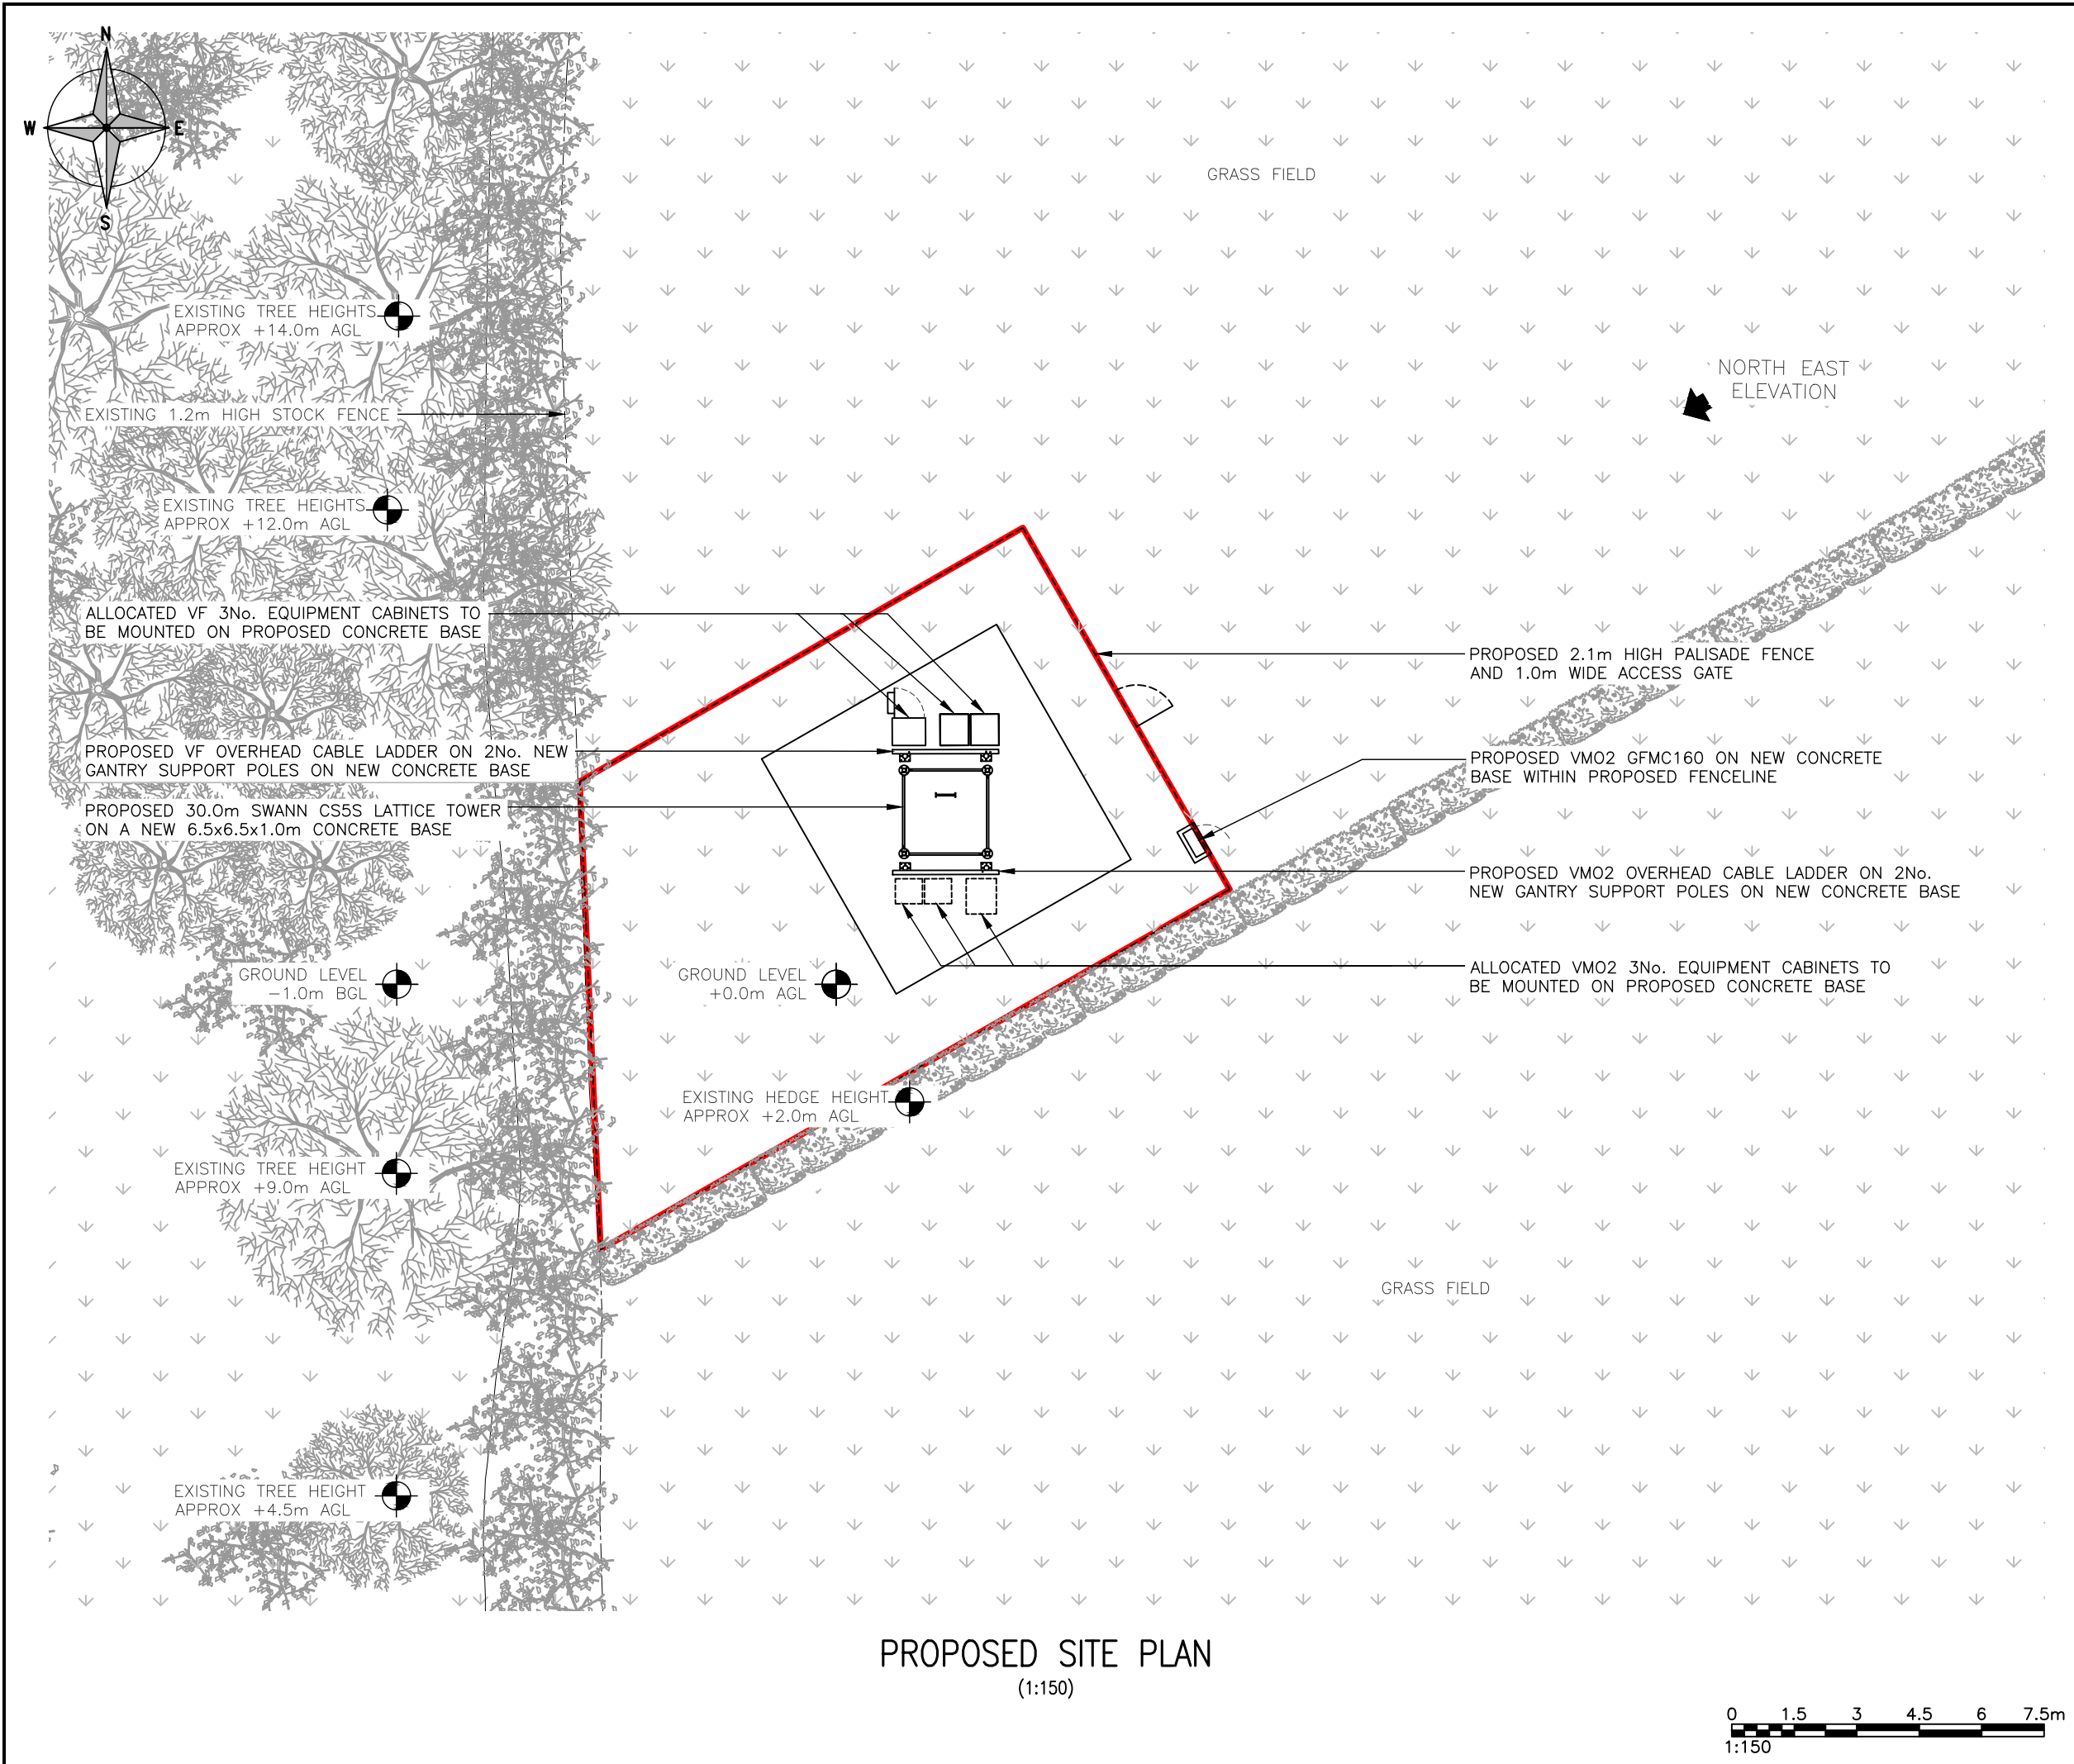

PROPOSED SITE PLAN
(1:150)

ALL DIMENSIONS ARE IN mm UNLESS NOTED OTHERWISE

N.G.R

E: 382241

N: 407781

NOTES:


B	MINOR AMENDS	DC	WHP	20.03.25
A	PLANNING ISSUE	CAS	DC	12.02.25
REV	MODIFICATION	BY	CH	DATE




WHP Telecoms Ltd
Faraday Court
401 Faraday Street
Birchwood Park
Warrington WA3 6GA
Tel: 01925 424100 Fax: 01925 424101
e-mail: info@whptelecoms.com



Cell Name				Opt.
CASTLE ROAD FARM GF				—
Cell ID No				
CSID	✓	VF	✓	VMO2
30870200		29089		24802
Project No.	—	N/A	—	N/A
371628		—		—
Site Address / Contact Details				
CASTLE ROAD FARM UNSWORTH BURY BL9 8QR				
Drawing Title: PROPOSED SITE PLAN				
Purpose of issue: PLANNING				Dwg Rev: B
Drawing Number: 201				B
Surveyed By: PB		Original Sheet Size: A3		Pack Issue:
Drawn: CAS	Date: 12.02.25	Checked: DC	Date: 12.02.25	B

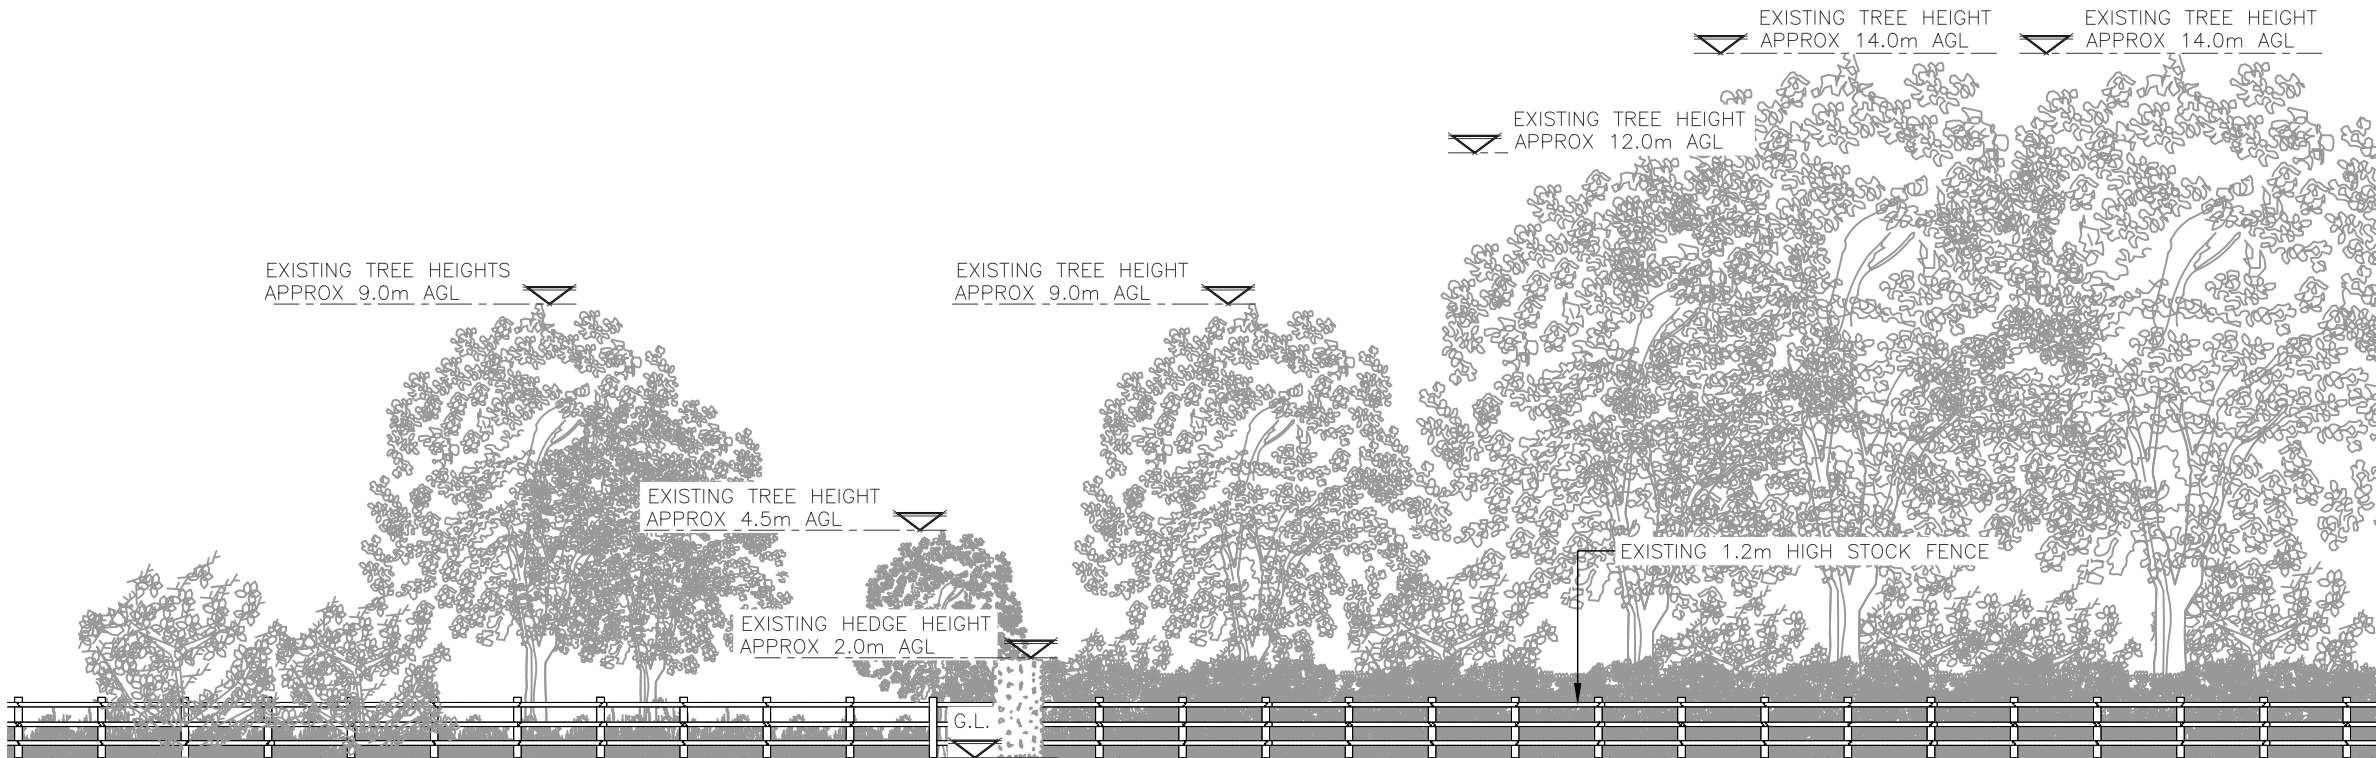

EXISTING NORTH EAST ELEVATION
(1:150)

 


ALL DIMENSIONS ARE IN mm UNLESS NOTED OTHERWISE

N.G.R E: 382241 N: 407781

NOTES:

B	MINOR AMENDS	DC	WHP	20.03.25
A	PLANNING ISSUE	CAS	DC	12.02.25
REV	MODIFICATION	BY	CH	DATE

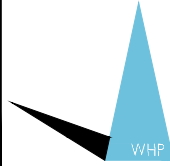

WHP Telecoms Ltd
Faraday Court
401 Faraday Street
Birchwood Park
Warrington WA3 6GA
Tel: 01925 424100 Fax: 01925 424101
e-mail: info@whptelecoms.com




Cell Name	Opt.
CASTLE ROAD FARM GF	—


Cell ID No				
CSID	✓	VF	✓	VMO2
30870200		29089		24802
Project No.	—	N/A	—	N/A
371628		—		—

Site Address / Contact Details
CASTLE ROAD FARM UNSWORTH BURY BL9 8QR

Drawing Title: EXISTING SITE ELEVATION				
Purpose of issue: PLANNING				Dwg Rev:
Drawing Number: 300				B
Surveyed By: PB		Original Sheet Size: A3		Pack Issue:
Drawn: CAS	Date: 12.02.25	Checked: DC	Date: 12.02.25	B

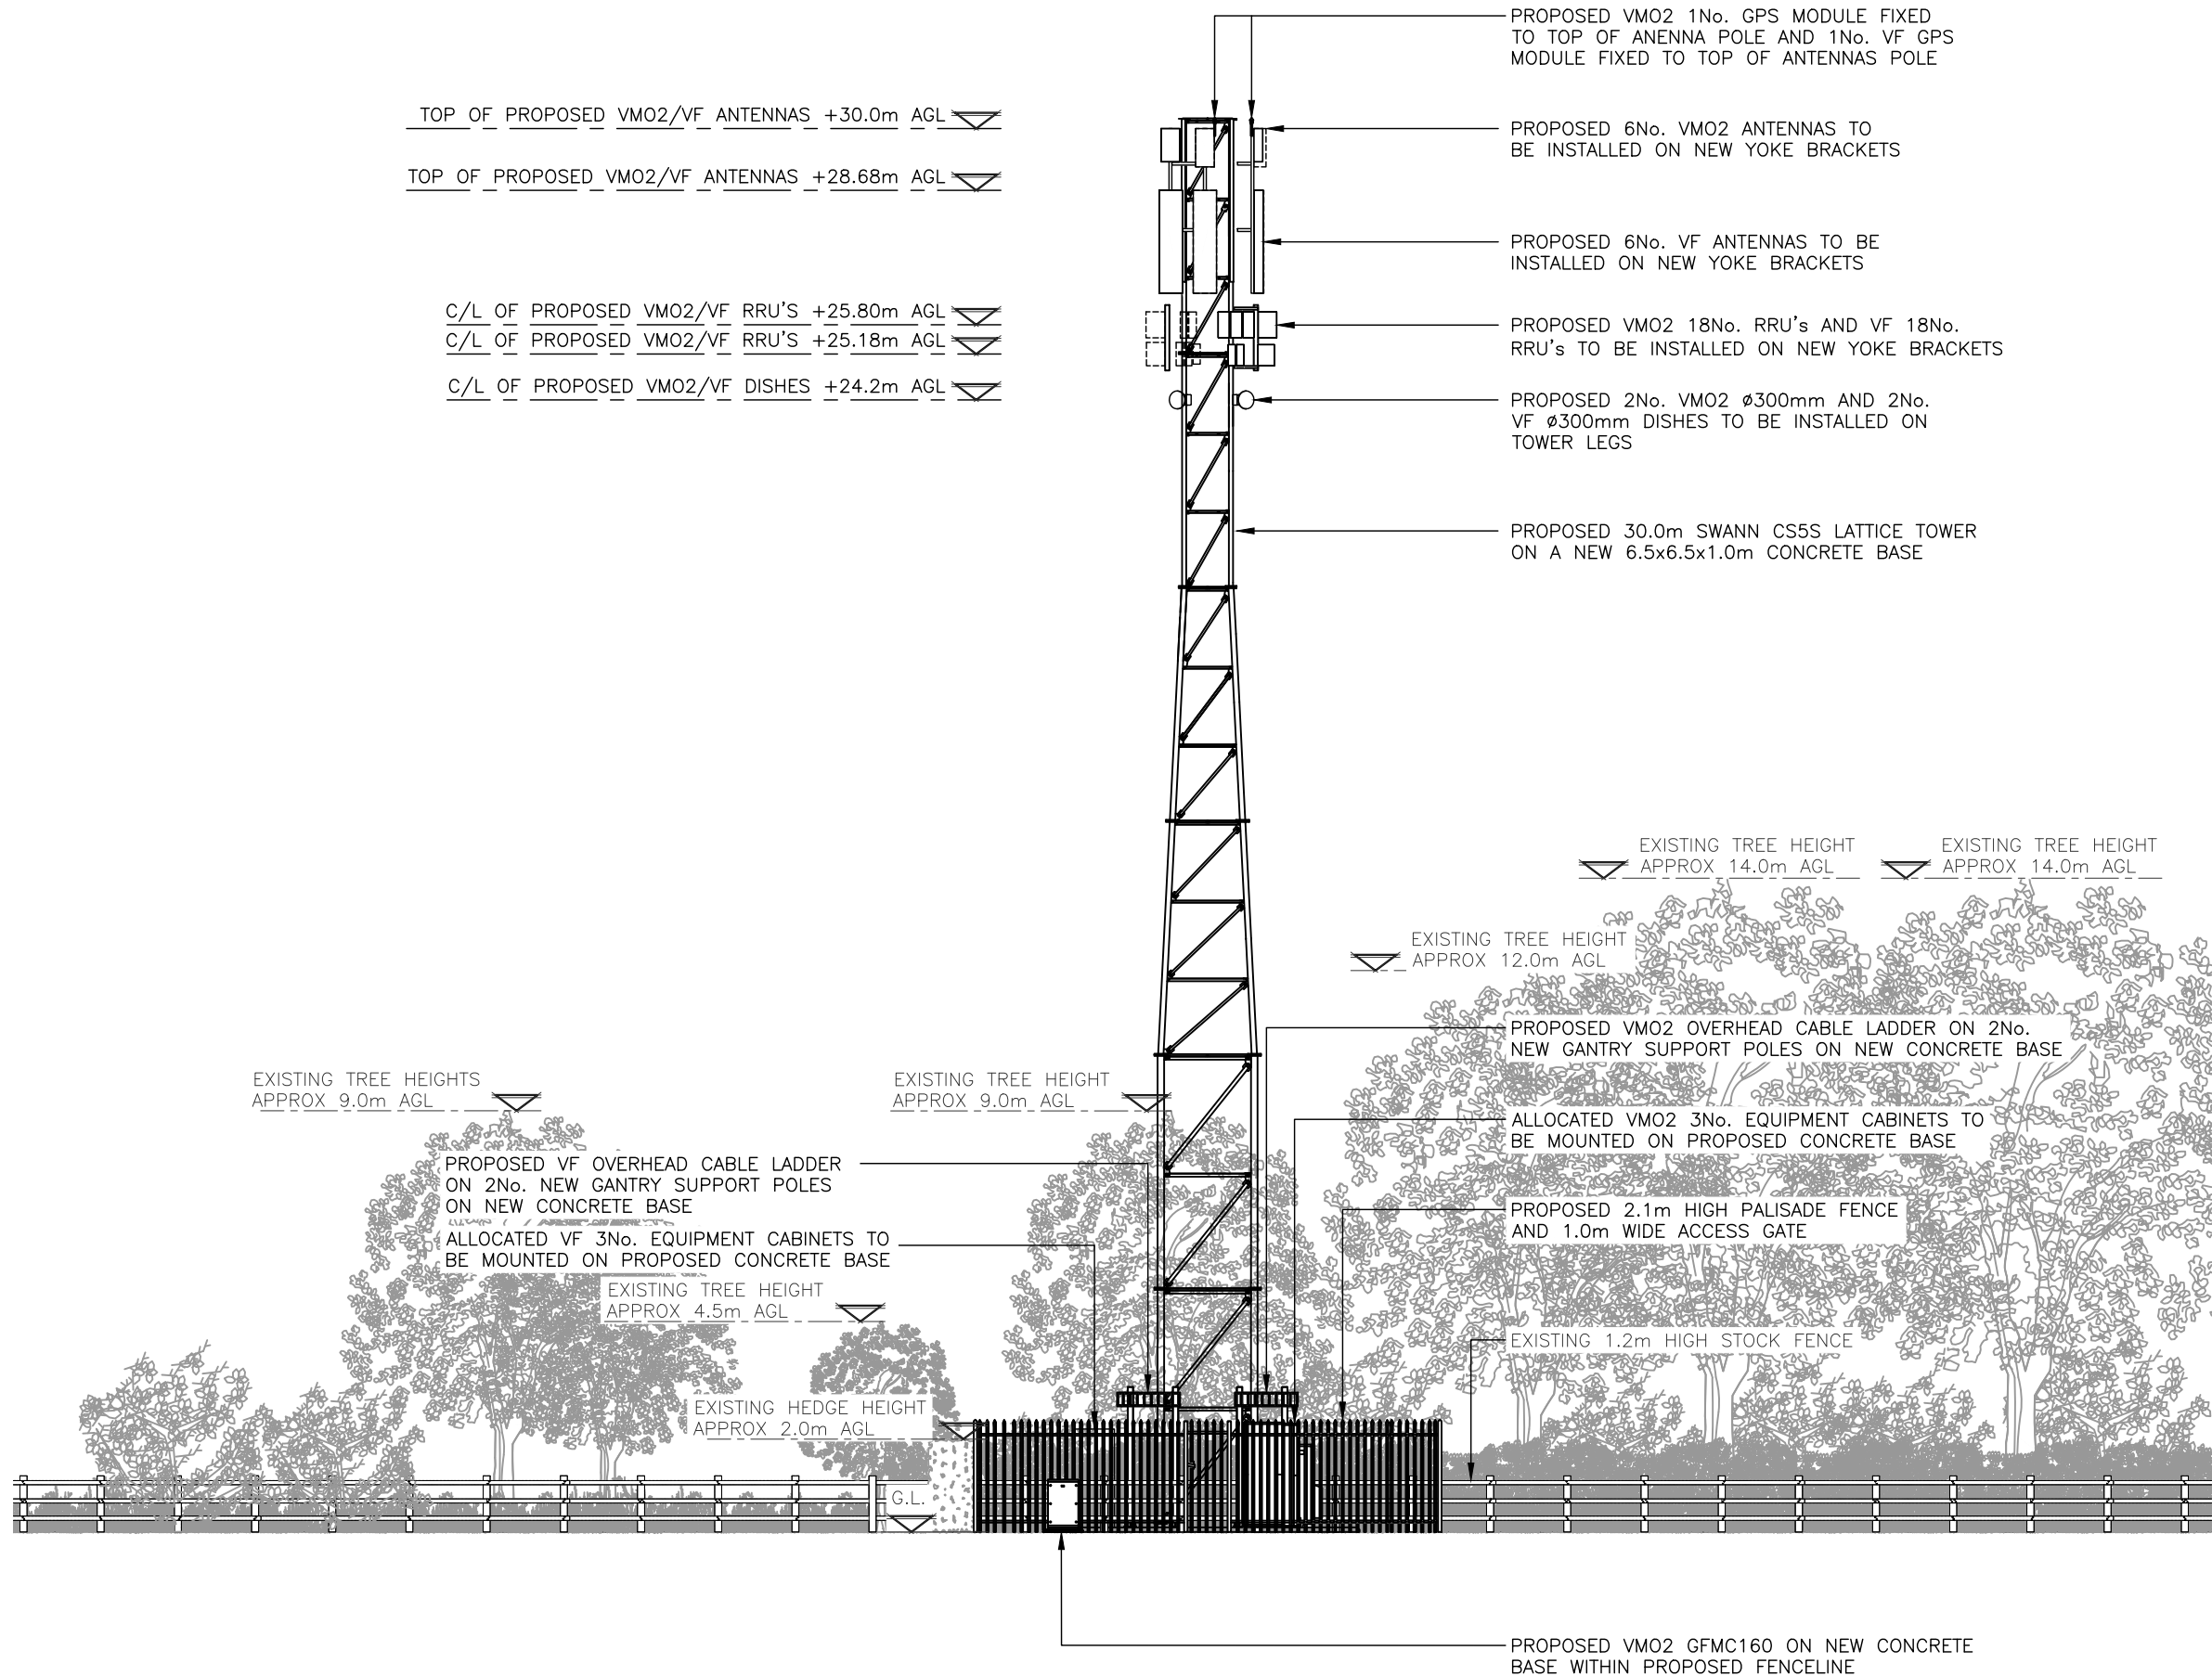

PROPOSED NORTH EAST ELEVATION
(1:100)

 


ALL DIMENSIONS ARE IN mm UNLESS NOTED OTHERWISE

N.G.R E: 382241 N: 407781

NOTES:

B	MINOR AMENDS	DC	WHP	20.03.25
A	PLANNING ISSUE	CAS	DC	12.02.25
REV	MODIFICATION	BY	CH	DATE

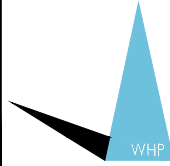

WHP Telecoms Ltd
Faraday Court
401 Faraday Street
Birchwood Park
Warrington WA3 6GA
Tel: 01925 424100 Fax: 01925 424101
e-mail: info@whptelecoms.com



Cell Name	Opt.
CASTLE ROAD FARM GF	—

Cell ID No				
CSID	✓	VF	✓	VMO2
30870200		29089		24802
Project No.	—	N/A	—	N/A
371628		—		—

Site Address / Contact Details
CASTLE ROAD FARM UNSWORTH BURY BL9 8QR

Drawing Title: PROPOSED SITE ELEVATION

Purpose of issue:	PLANNING	Dwg Rev:
Drawing Number:	301	B

Drawing Number:	301	B
-----------------	-----	---