

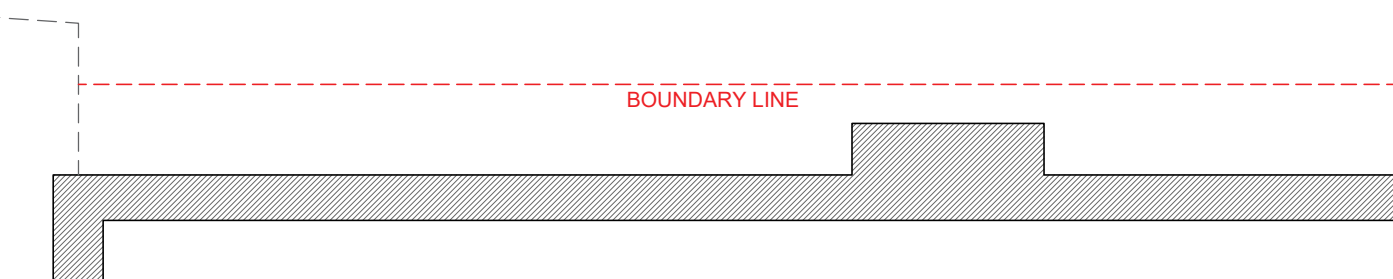
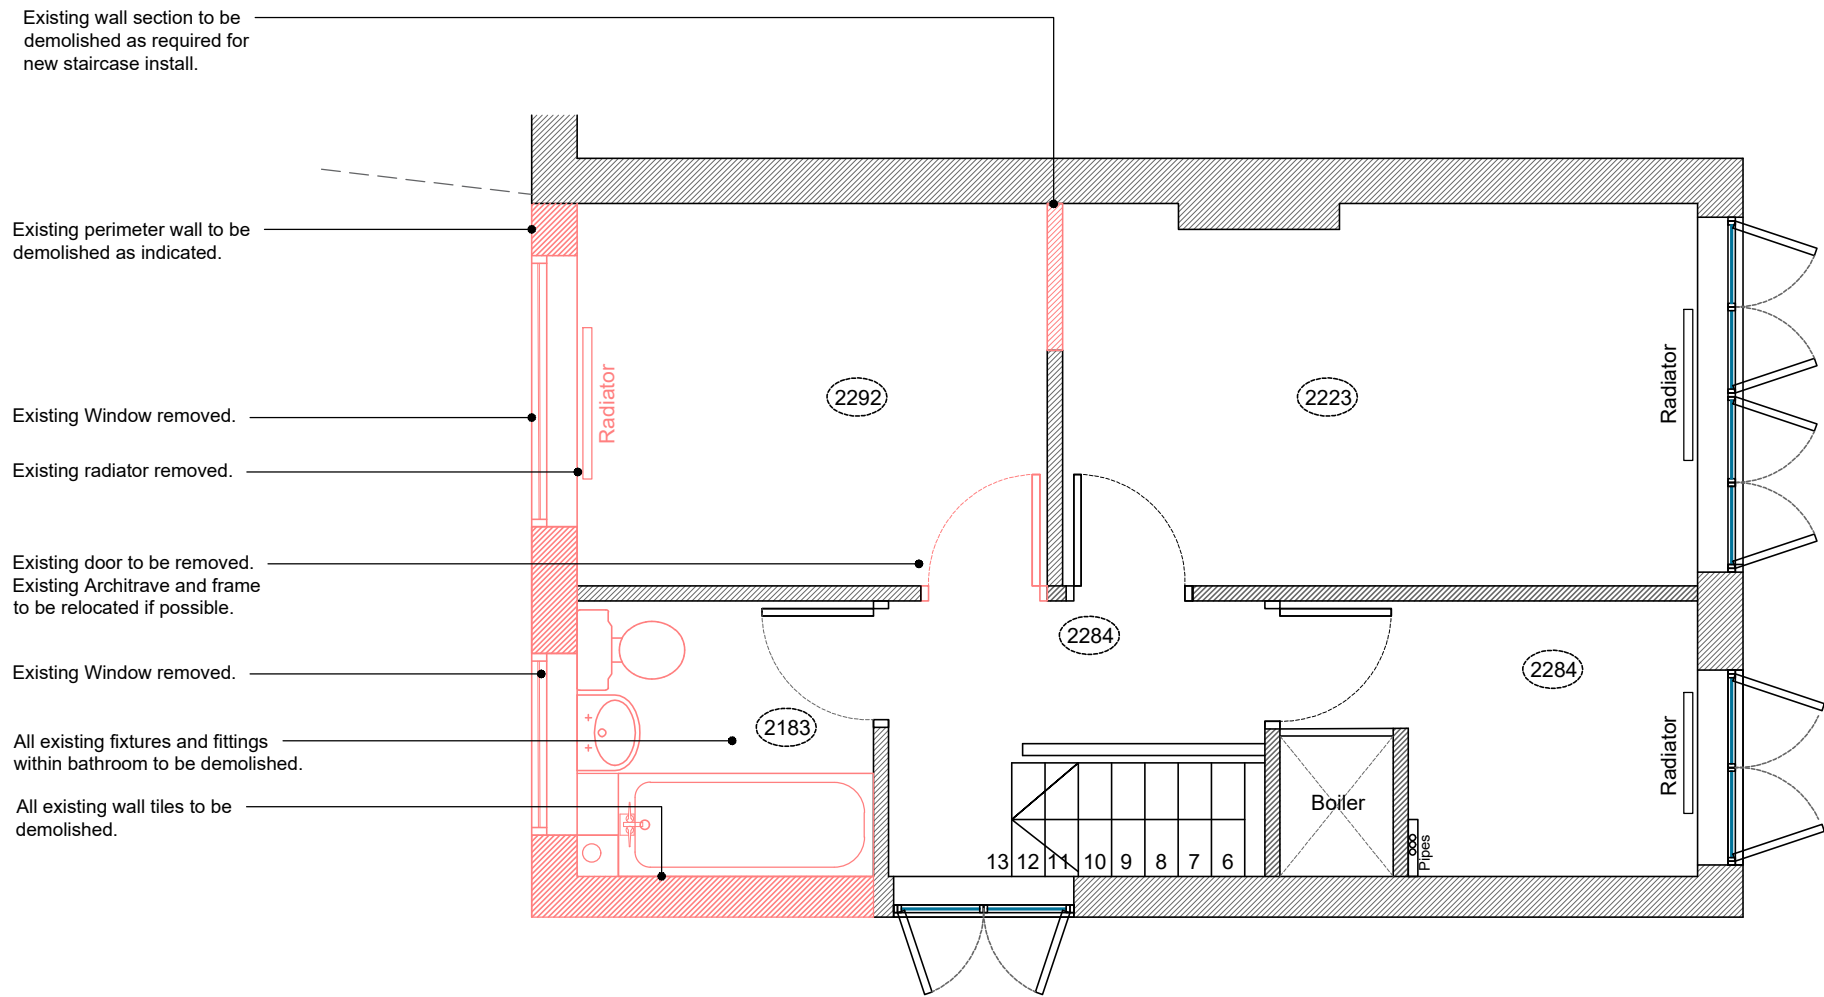




KEY	
	Existing Walls
	Demolitions

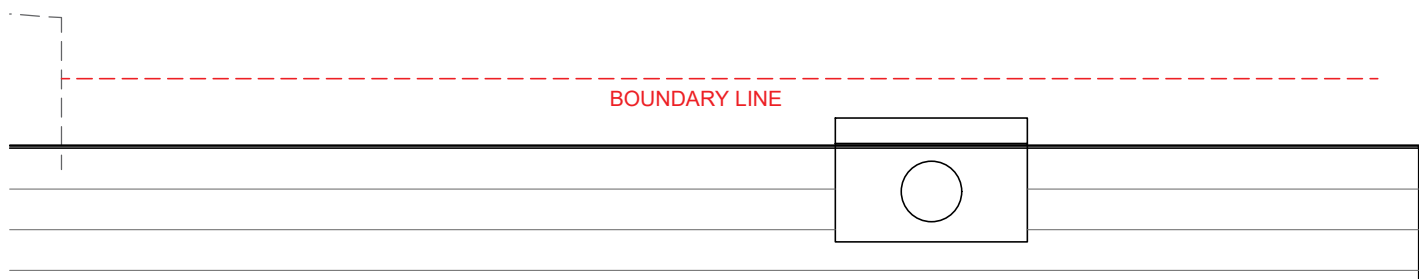



FIRST FLOOR PLAN
SCALE 1:50 @ A3

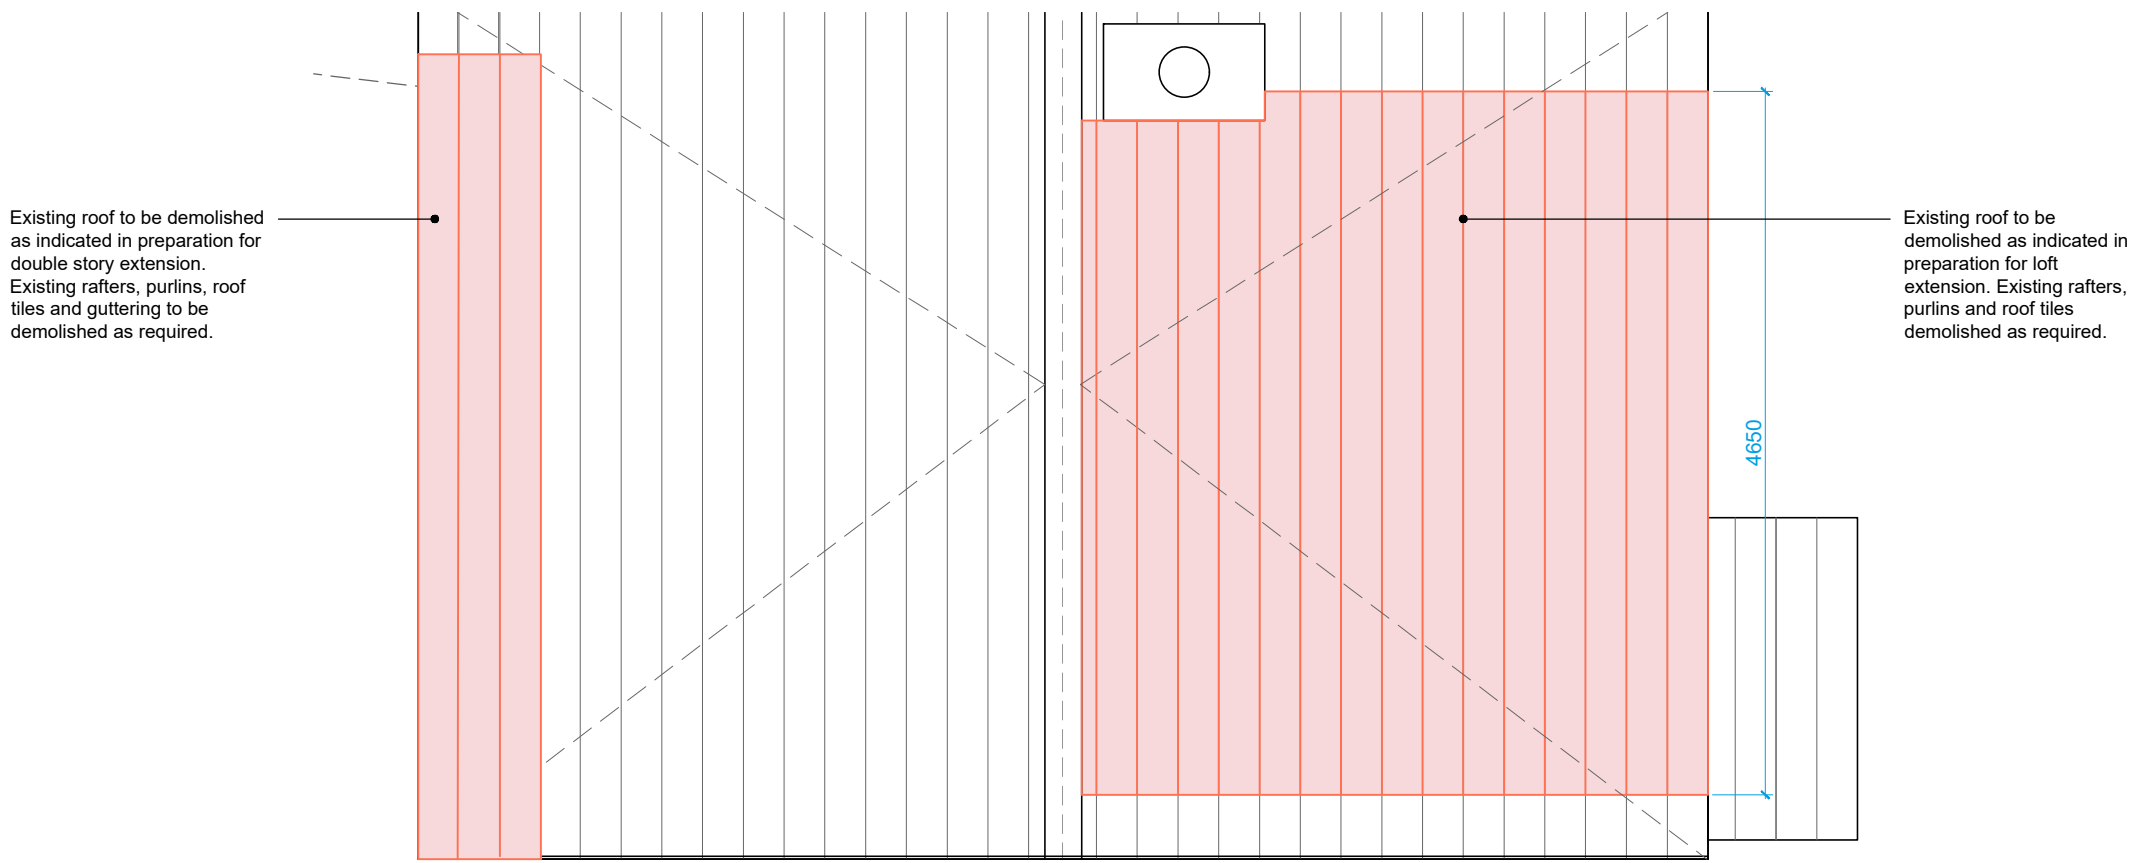

ROOF PLAN
SCALE 1:50 @ A3

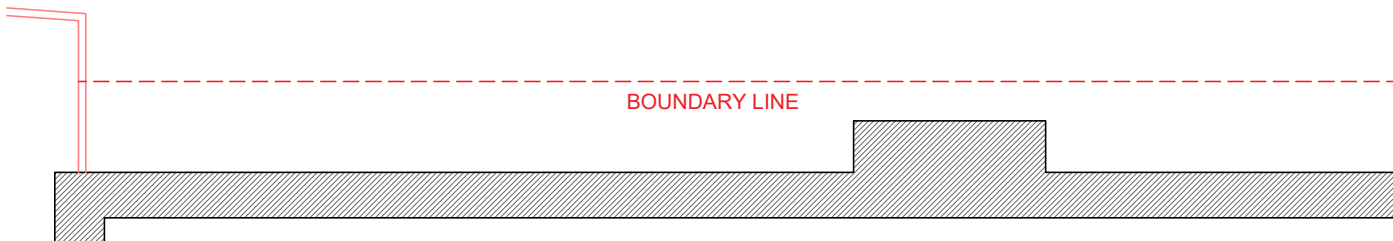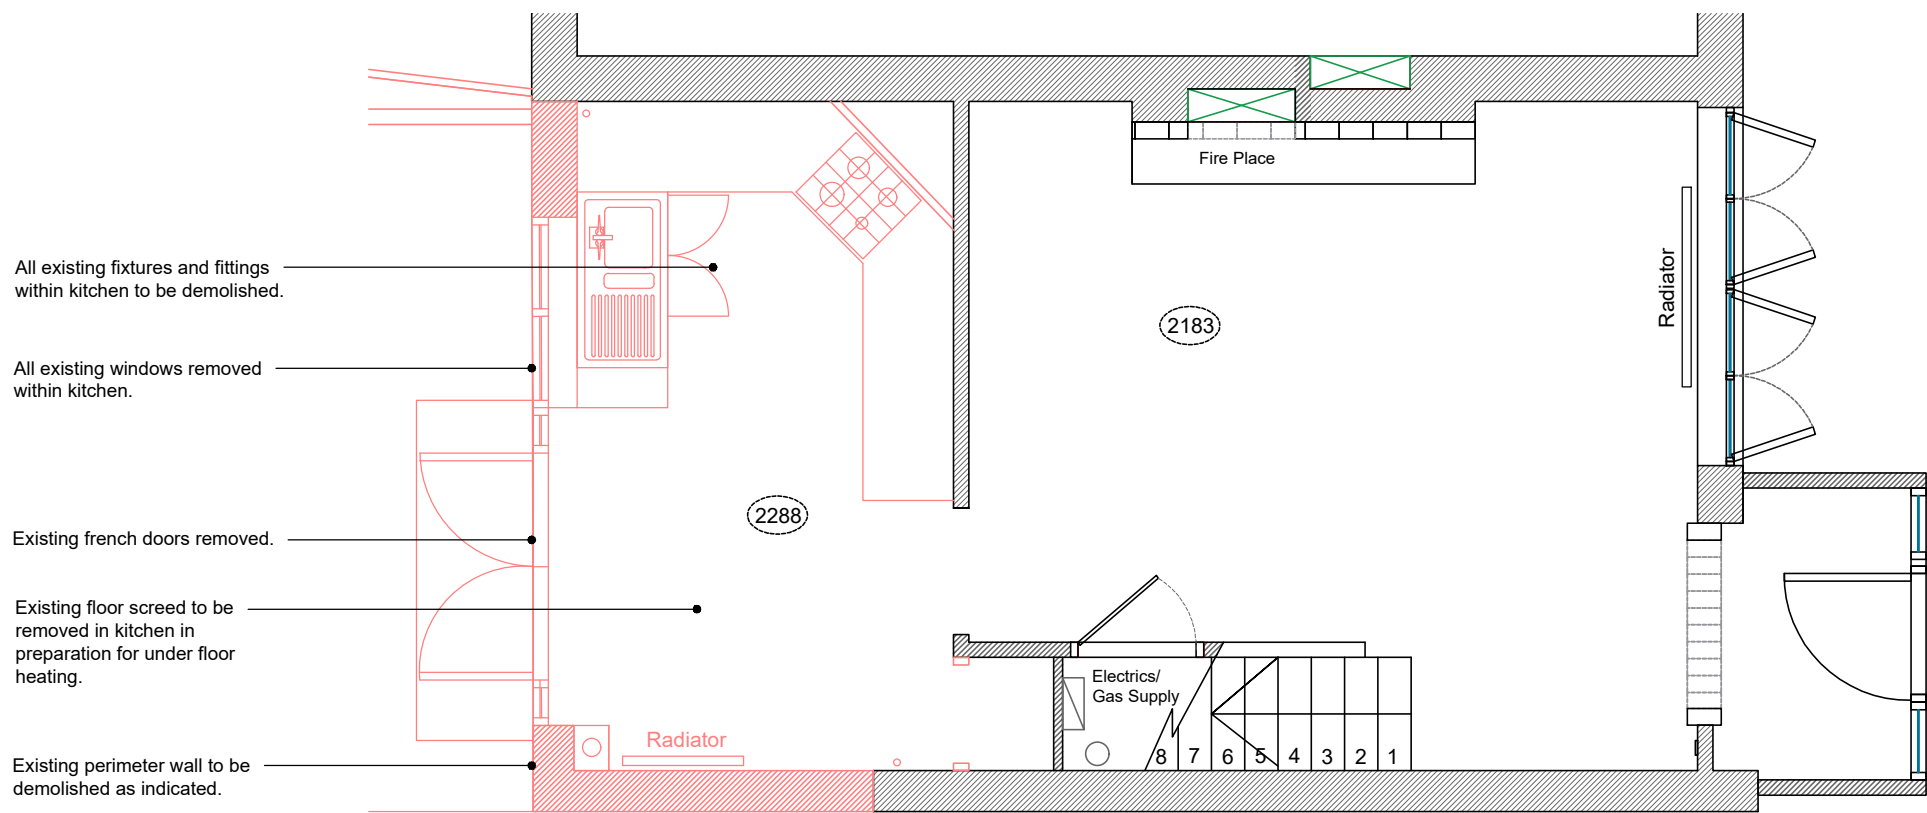

GROUND FLOOR PLAN
SCALE 1:50 @ A3

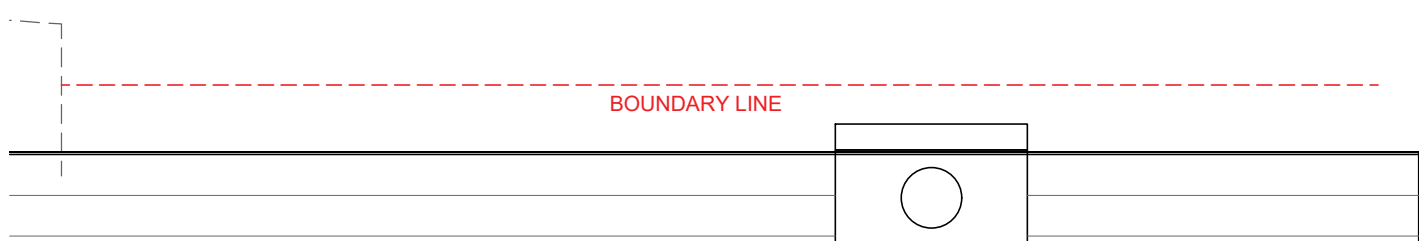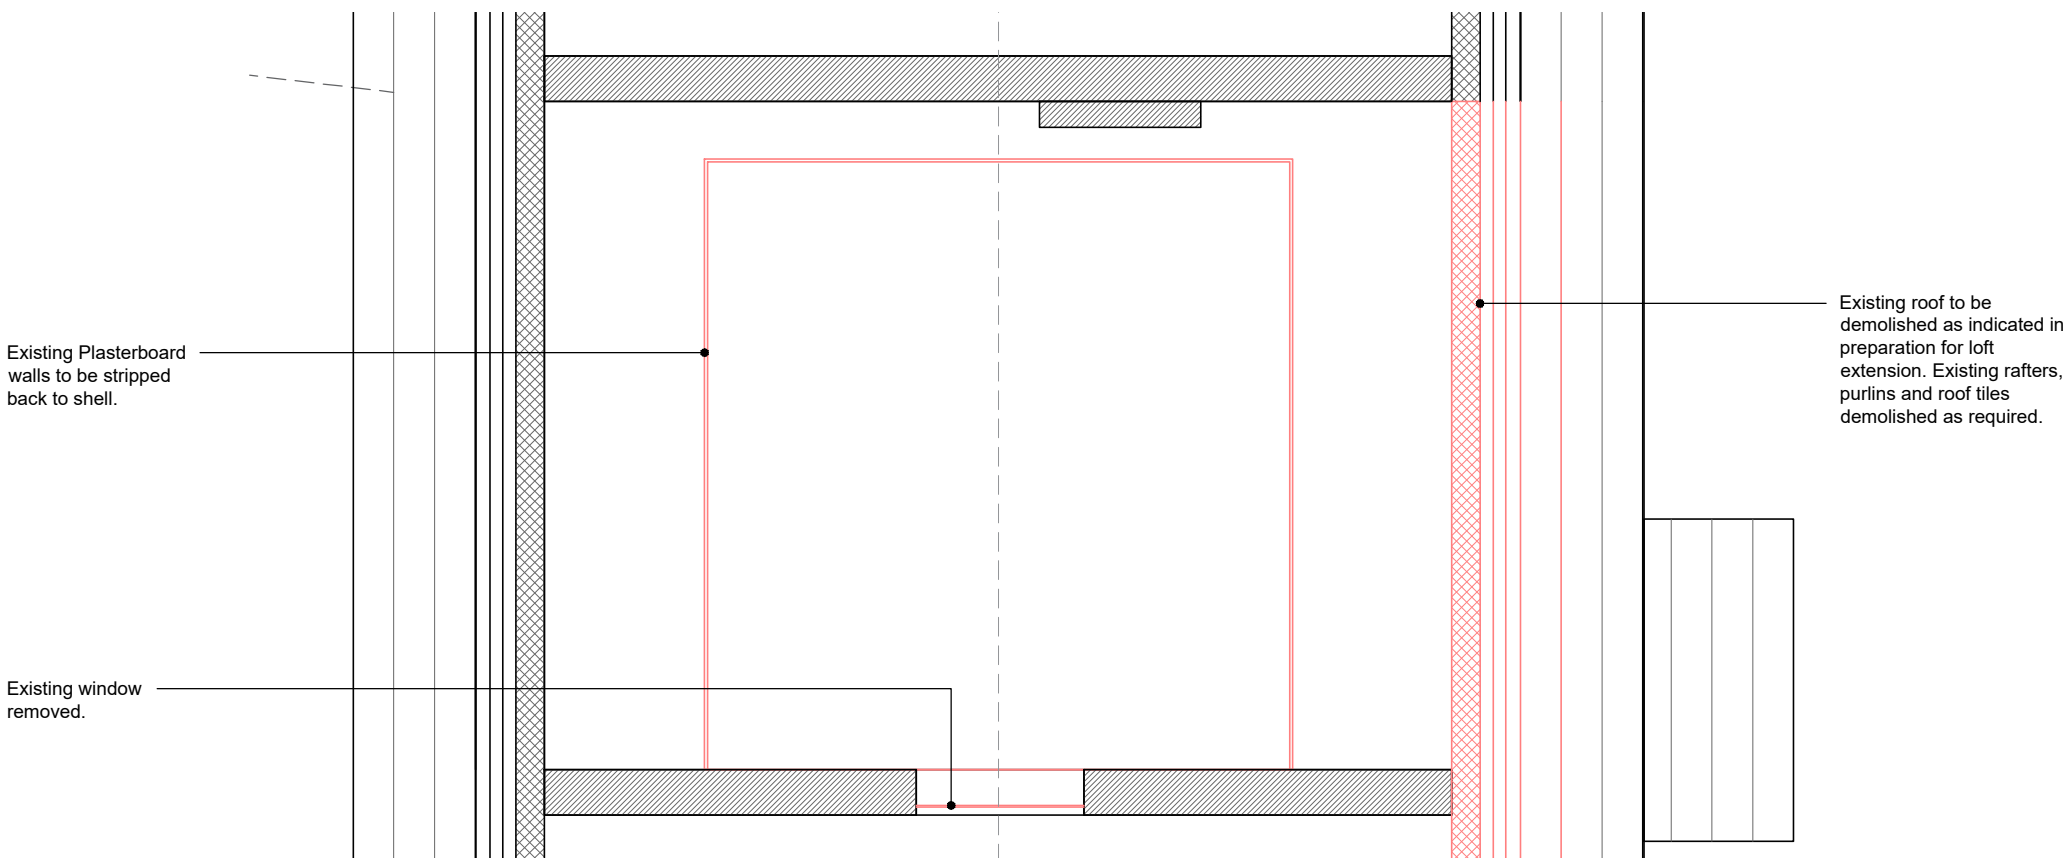

LOFT PLAN
SCALE 1:50 @ A3

Rev	Date	Description	Initial
Project 32 Thornfield Road, Bury			
Territory UK			
Title Demolitions			
Stage PLANNING			
Date	21/08/2022	Drawn J.F	Checked ---
Scale 1:50 @A1			
Drg. No.	JF_100_01	Rev	0.0