


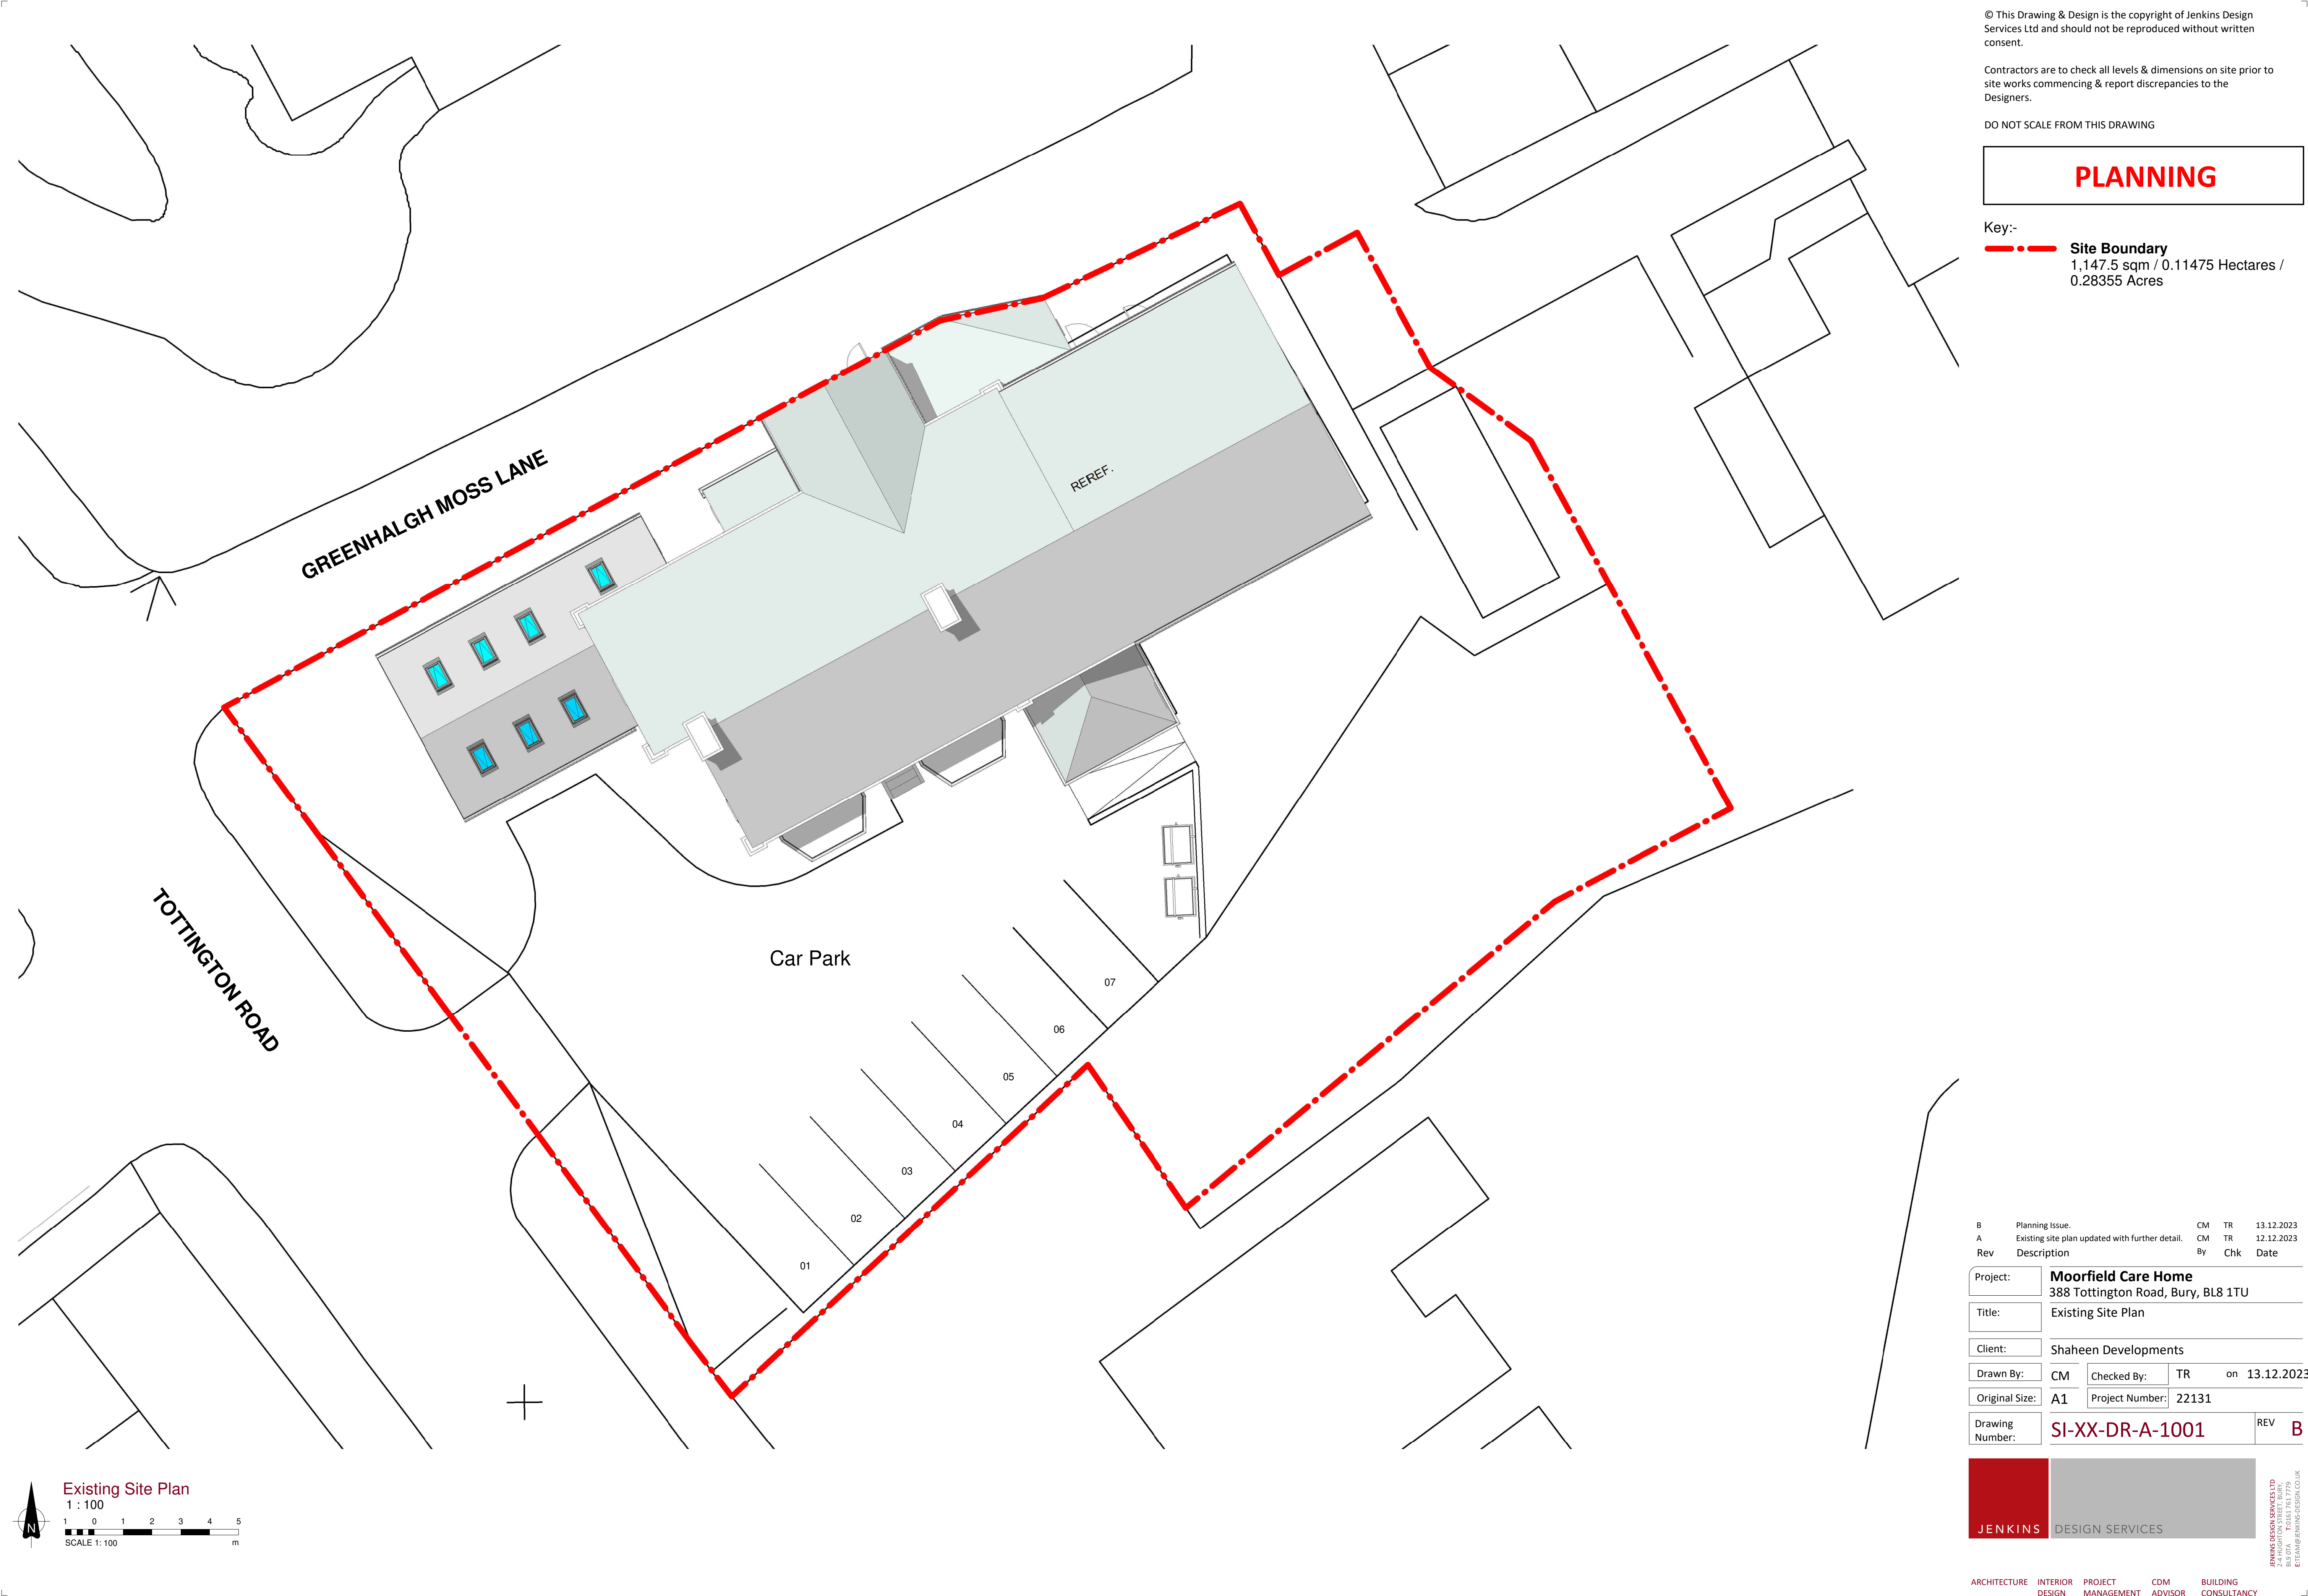

© This Drawing & Design is the copyright of Jenkins Design Services Ltd and should not be reproduced without written consent.

Contractors are to check all levels & dimensions on site prior to site works commencing & report discrepancies to the Designers.

DO NOT SCALE FROM THIS DRAWING

PLANNING

Key:-
Site Boundary
1,147.5 sqm / 0.11475 Hectares /
0.28355 Acres

B	Planning Issue.	CM	TR	13.12.2023
A	Existing site plan updated with further detail.	CM	TR	12.12.2023
Rev	Description	By	Chk	Date

Project:	Moorfield Care Home 388 Tottington Road, Bury, BL8 1TU			
Title:	Existing Site Plan			
Client:	Shaheen Developments			
Drawn By:	CM	Checked By:	TR	on 13.12.2023
Original Size:	A1	Project Number:	22131	
Drawing Number:	SI-XX-DR-A-1001			REV B

JENKINS DESIGN SERVICES

JENKINS DESIGN SERVICES LTD
100 TOTTINGTON ROAD, BURY, BL8 1TU
0161 254 7779
E:TEAM@JENKINSDESIGN.CO.UK