


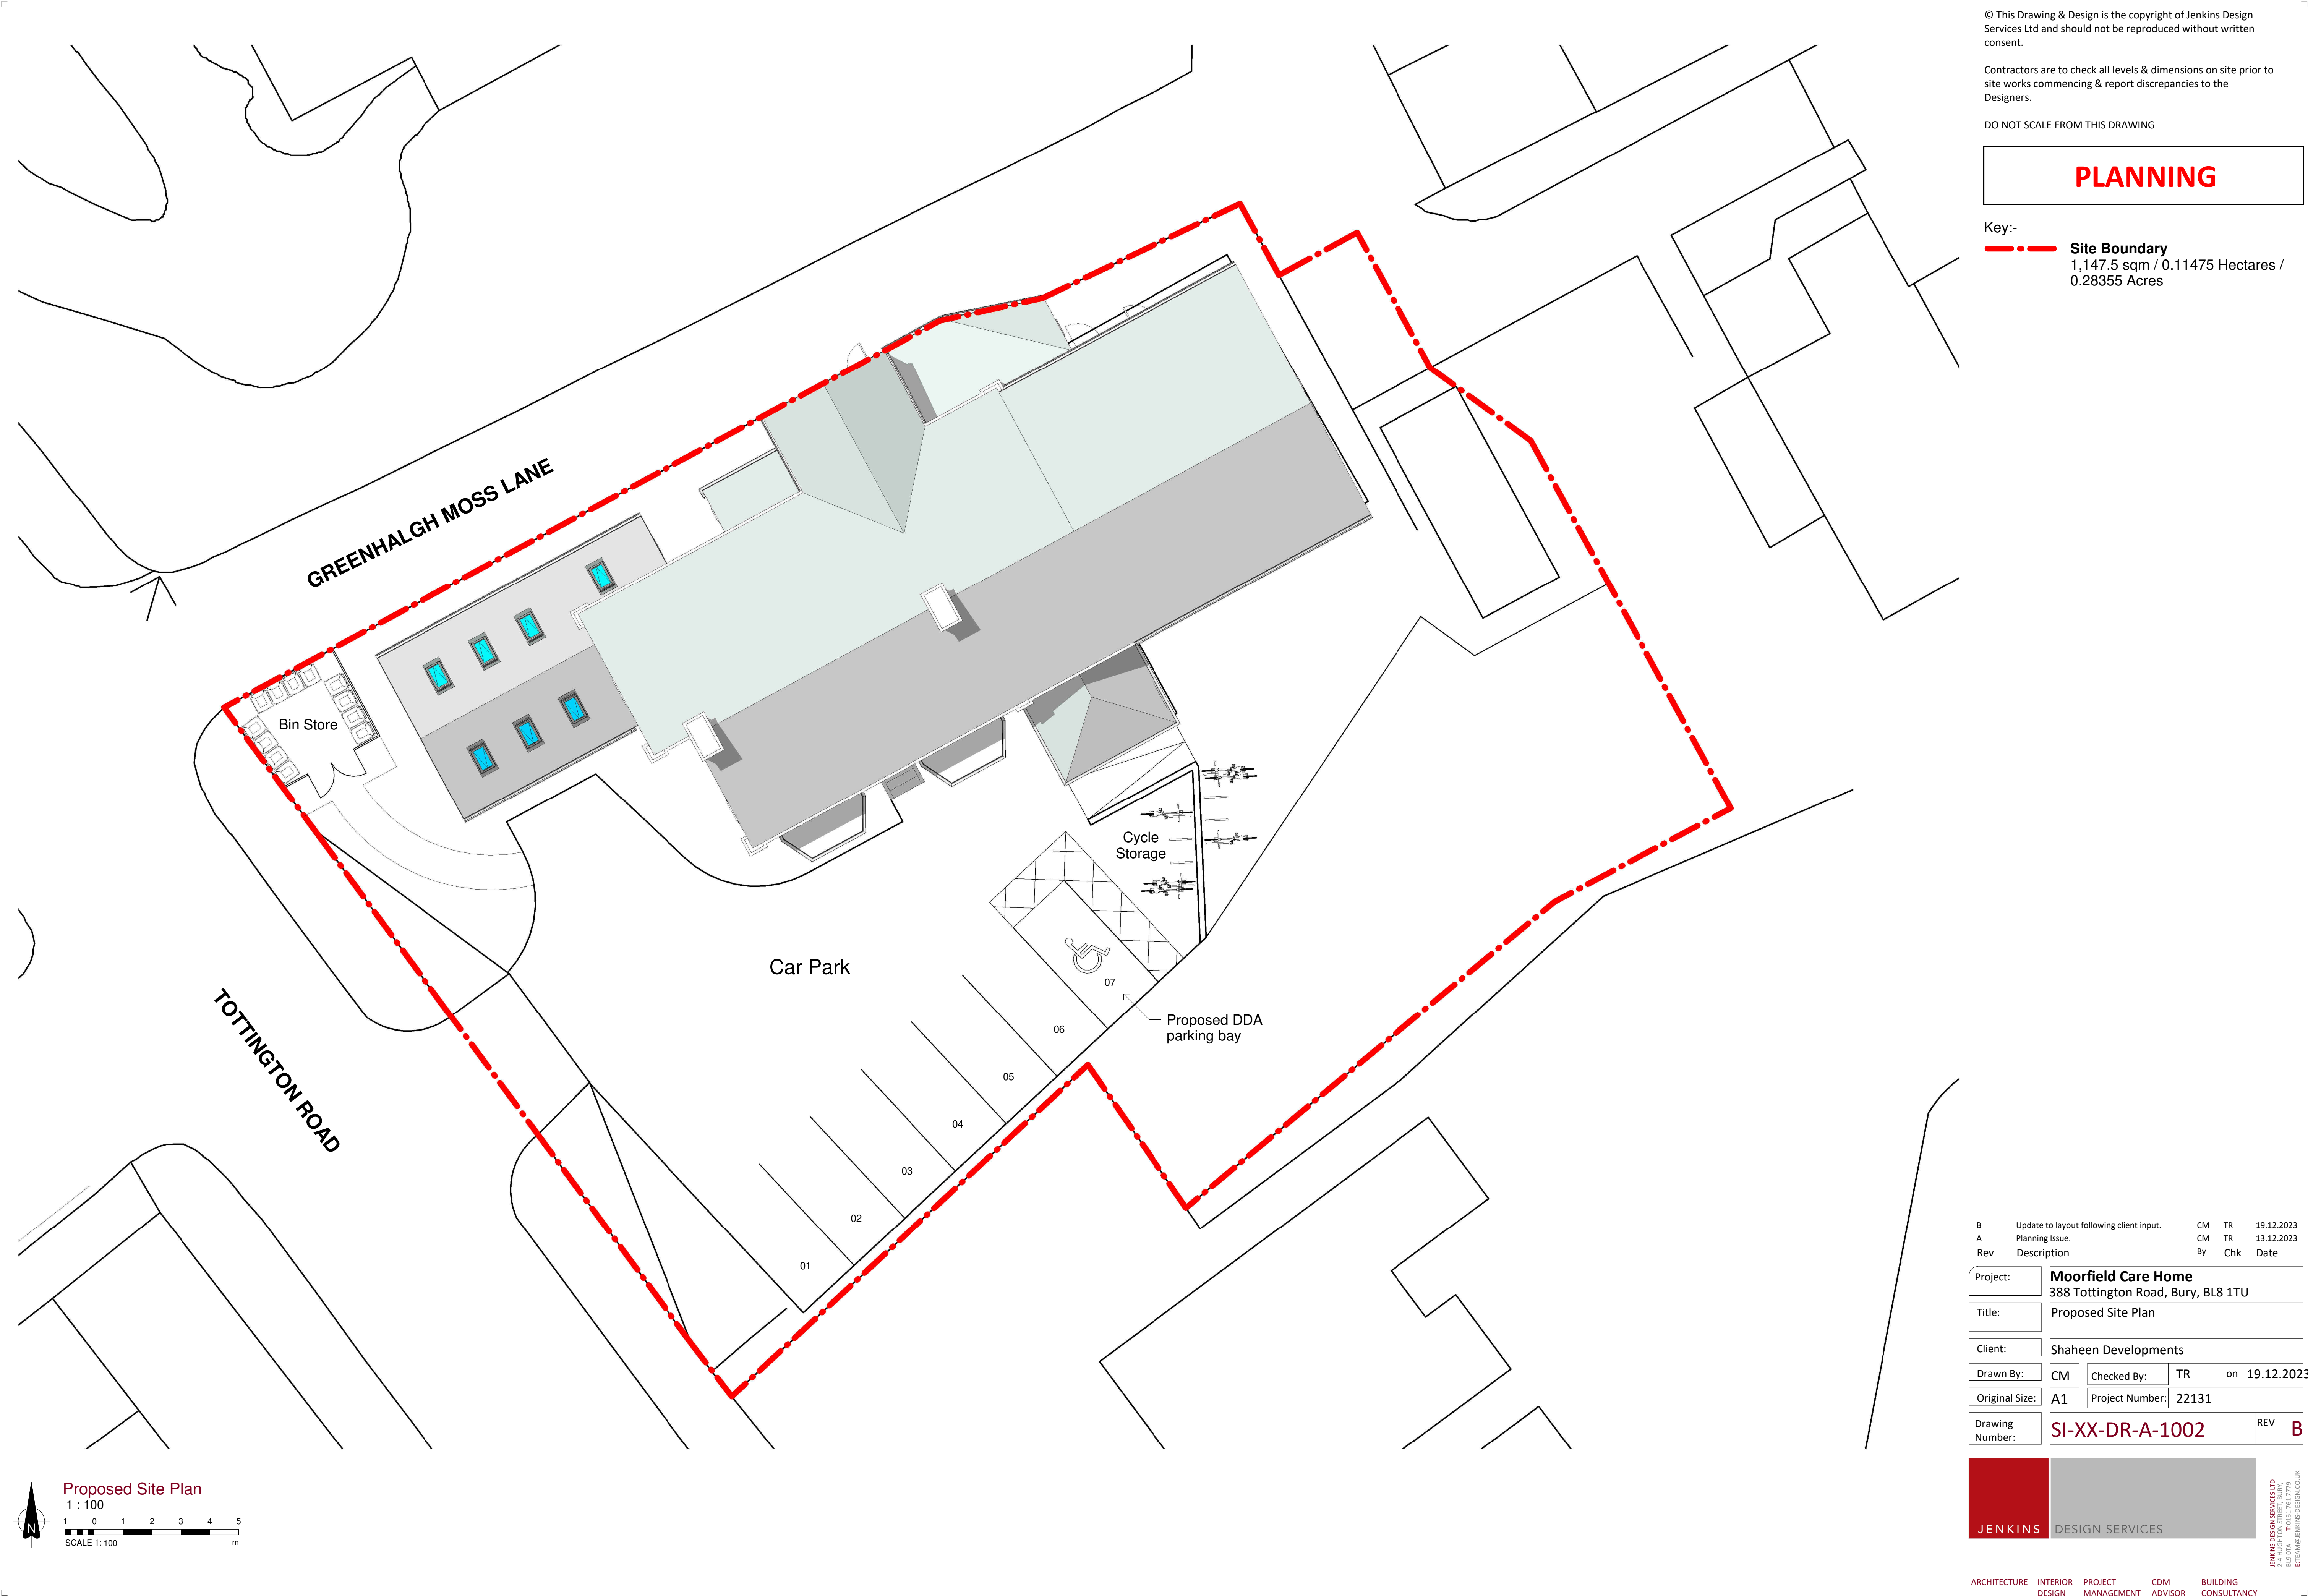

© This Drawing & Design is the copyright of Jenkins Design Services Ltd and should not be reproduced without written consent.

Contractors are to check all levels & dimensions on site prior to site works commencing & report discrepancies to the Designers.

DO NOT SCALE FROM THIS DRAWING

PLANNING

Key:-
Site Boundary
1,147.5 sqm / 0.11475 Hectares /
0.28355 Acres

B	Update to layout following client input.	CM	TR	19.12.2023
A	Planning Issue.	CM	TR	13.12.2023
Rev	Description	By	Chk	Date

Project: Moorfield Care Home
388 Tottington Road, Bury, BL8 1TU

Title: Proposed Site Plan

Client: Shaheen Developments

Drawn By: CM Checked By: TR on 19.12.2023

Original Size: A1 Project Number: 22131

Drawing Number: SI-XX-DR-A-1002 REV B



ARCHITECTURE INTERIOR PROJECT CDM BUILDING
DESIGN DESIGN MANAGEMENT ADVISOR CONSULTANCY