


© This Drawing & Design is the copyright of Jenkins Design Services Ltd and should not be reproduced without written consent.

Contractors are to check all levels & dimensions on site prior to site works commencing & report discrepancies to the Designers.

DO NOT SCALE FROM THIS DRAWING

PLANNING

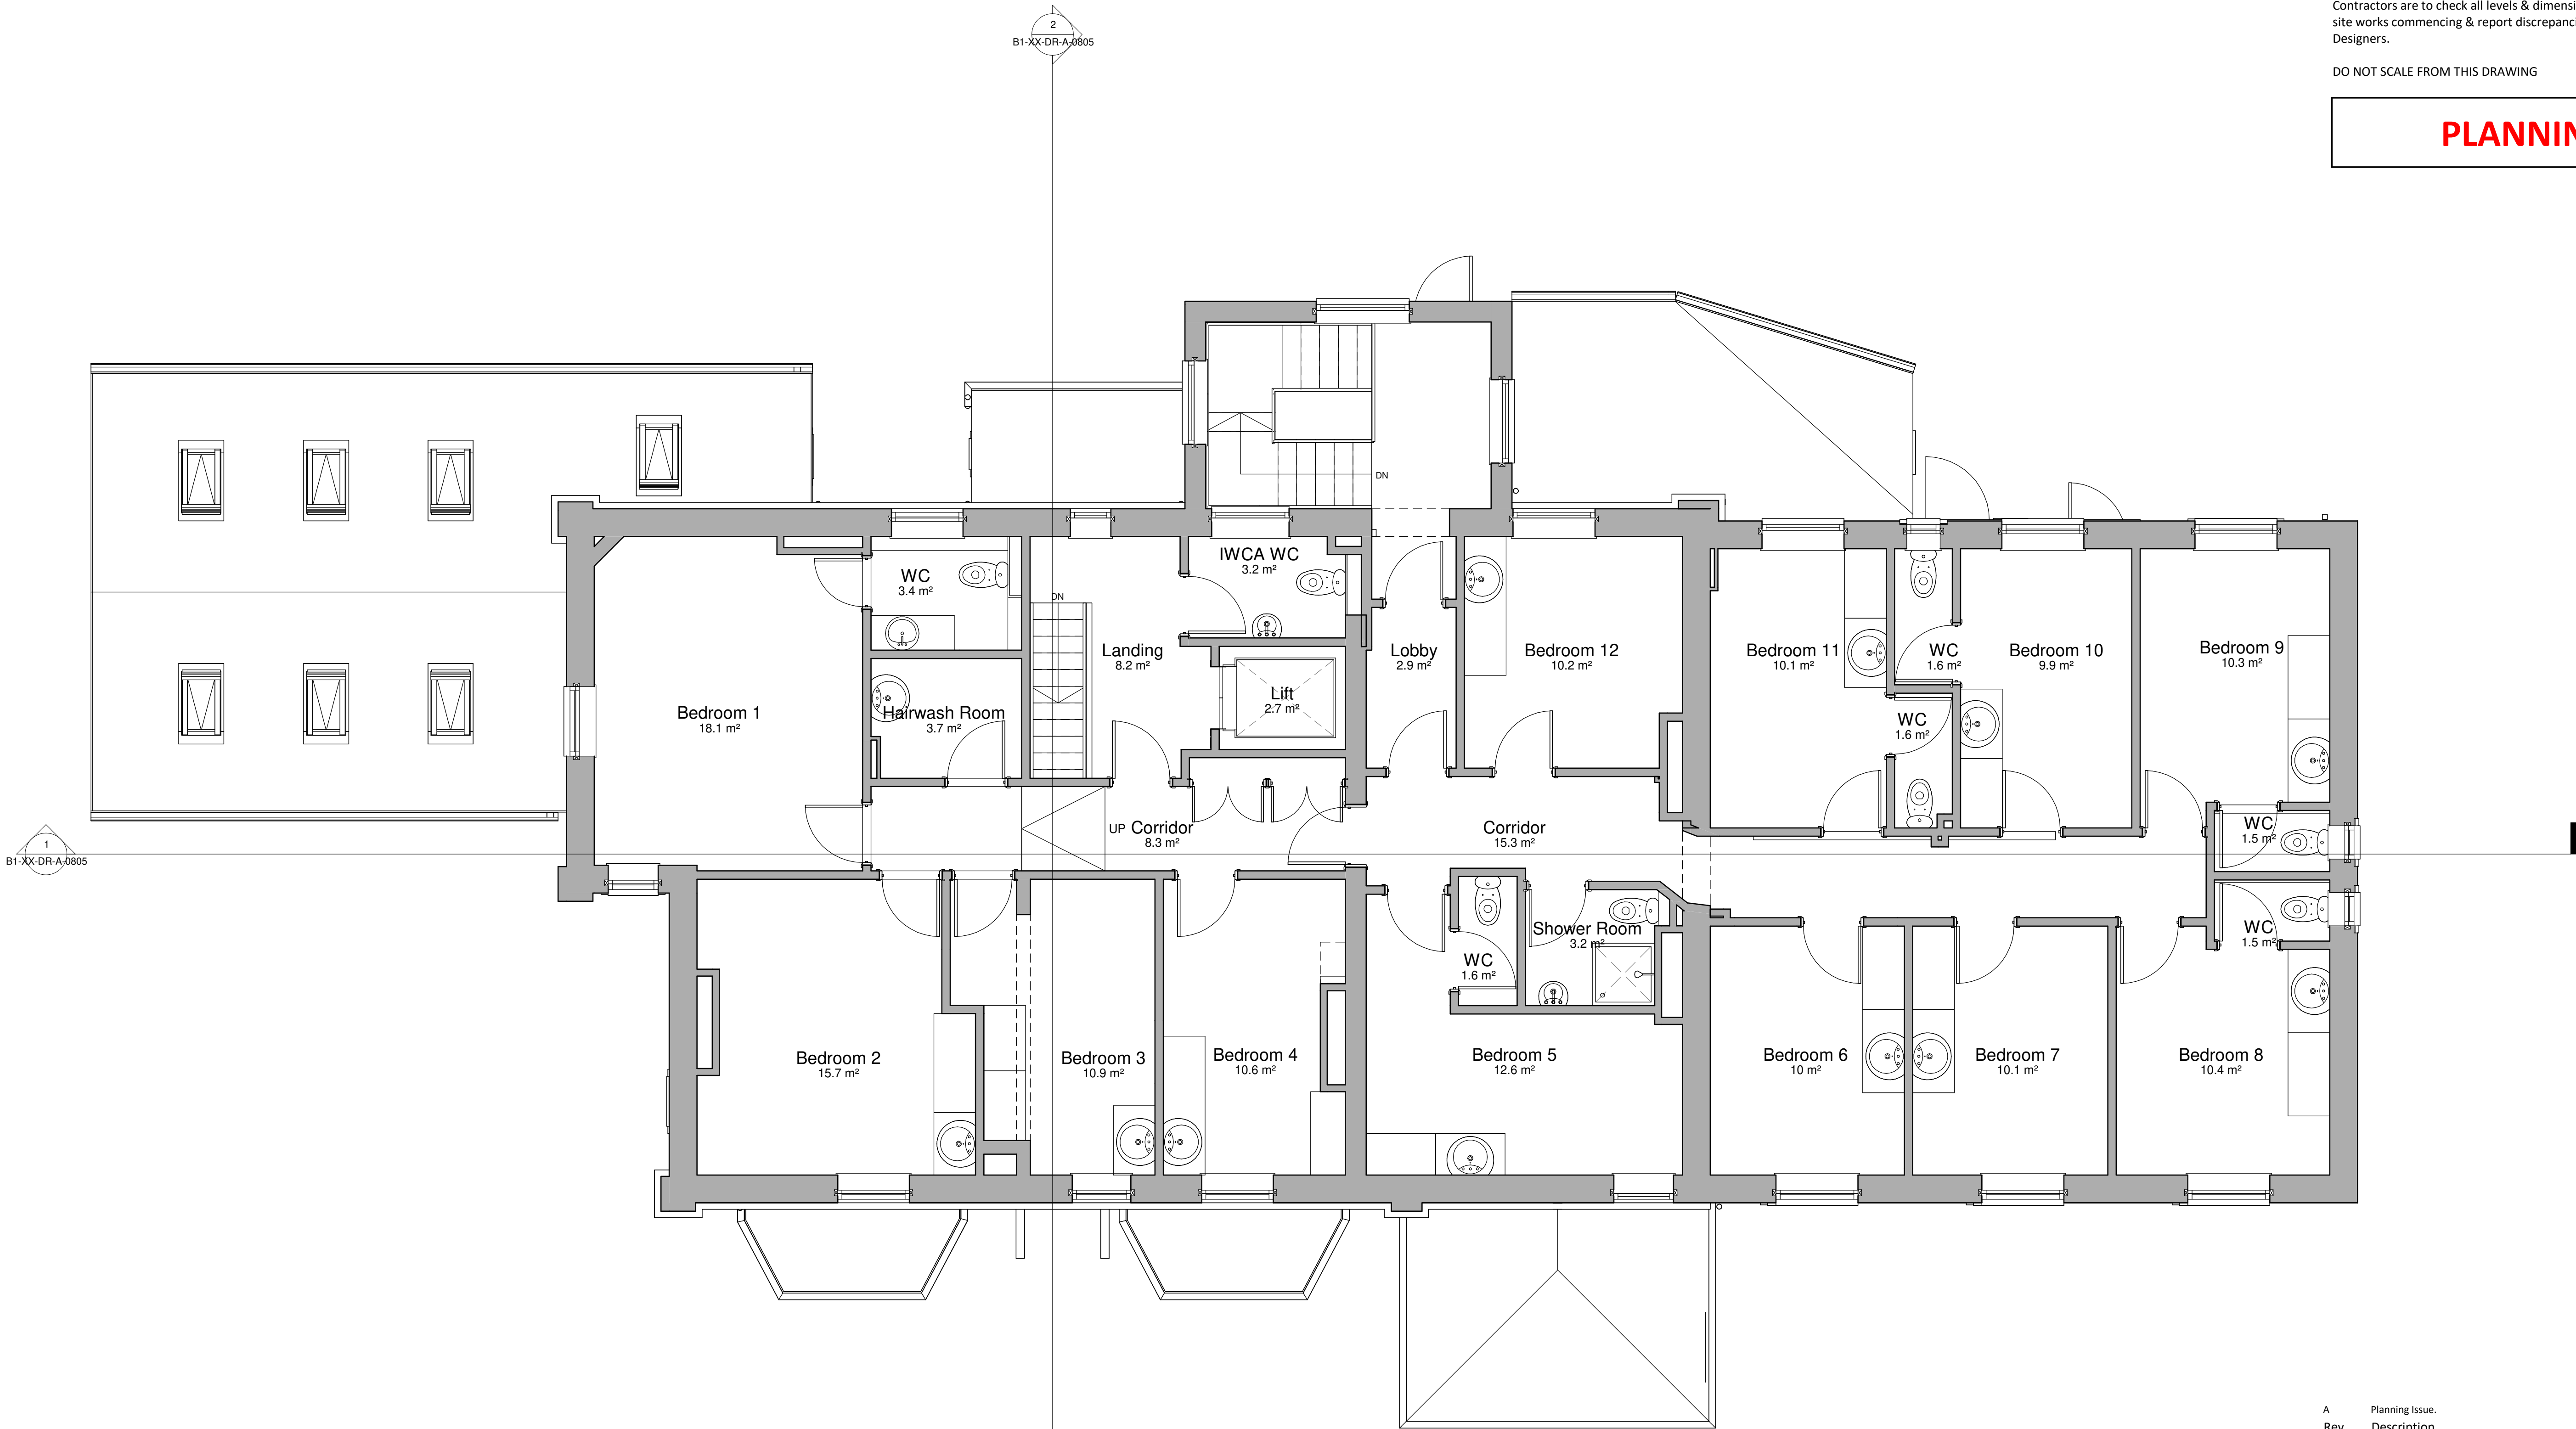

Existing First Floor Plan
1 : 50



A	Planning Issue.	CM	TR	13.12.2023
Rev	Description	By	Chk	Date
Project:	Moorfield Care Home 388 Tottington Road, Bury, BL8 1TU			
Title:	Existing First Floor Plan			
Client:	Shaheen Developments			
Drawn By:	CM	Checked By:	TR	on 13.12.2023
Original Size:	A1	Project Number:	22131	
Drawing Number:	B1-01-DR-A-0802			REV A