




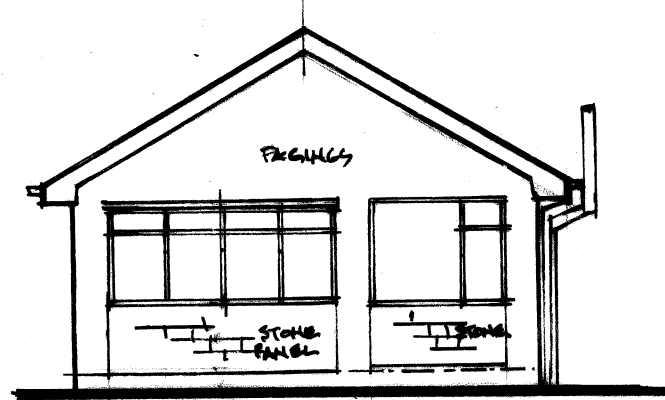


EXISTING FRONT ELEVATION
1:100

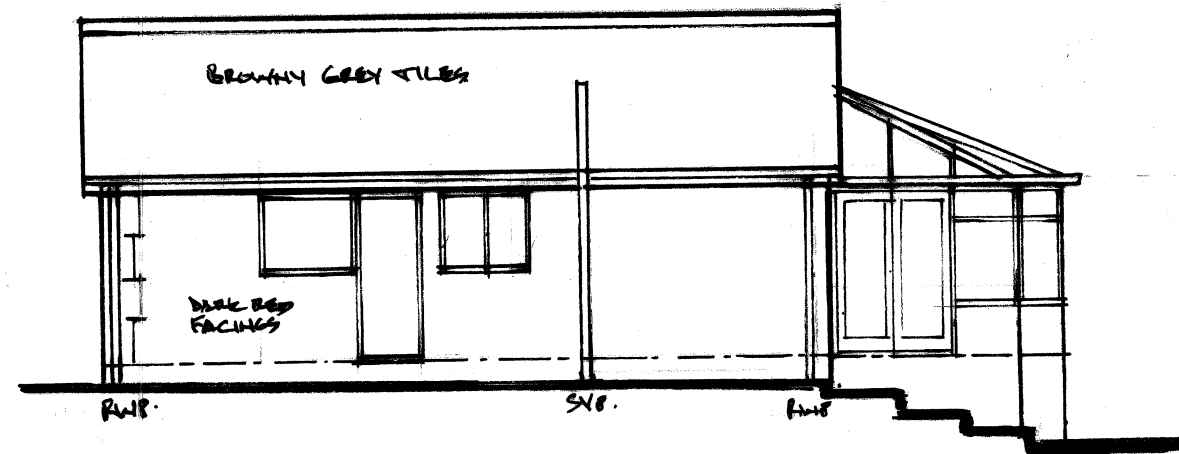


EXISTING R.H. SIDE ELEVATION

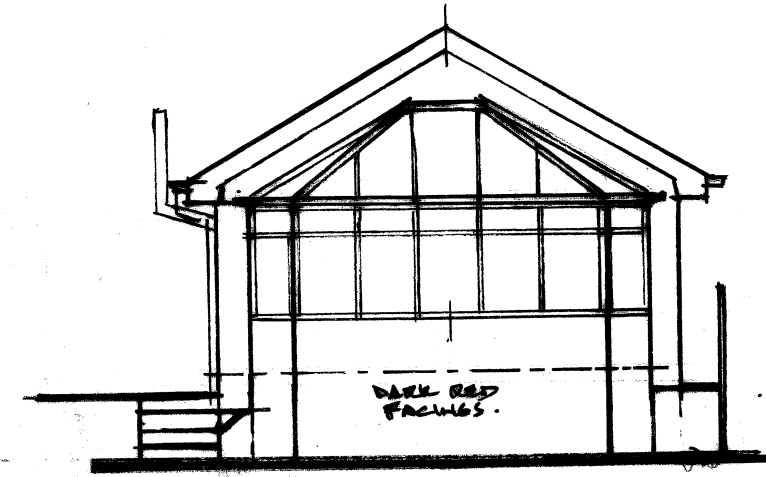


EXISTING REAR ELEVATION

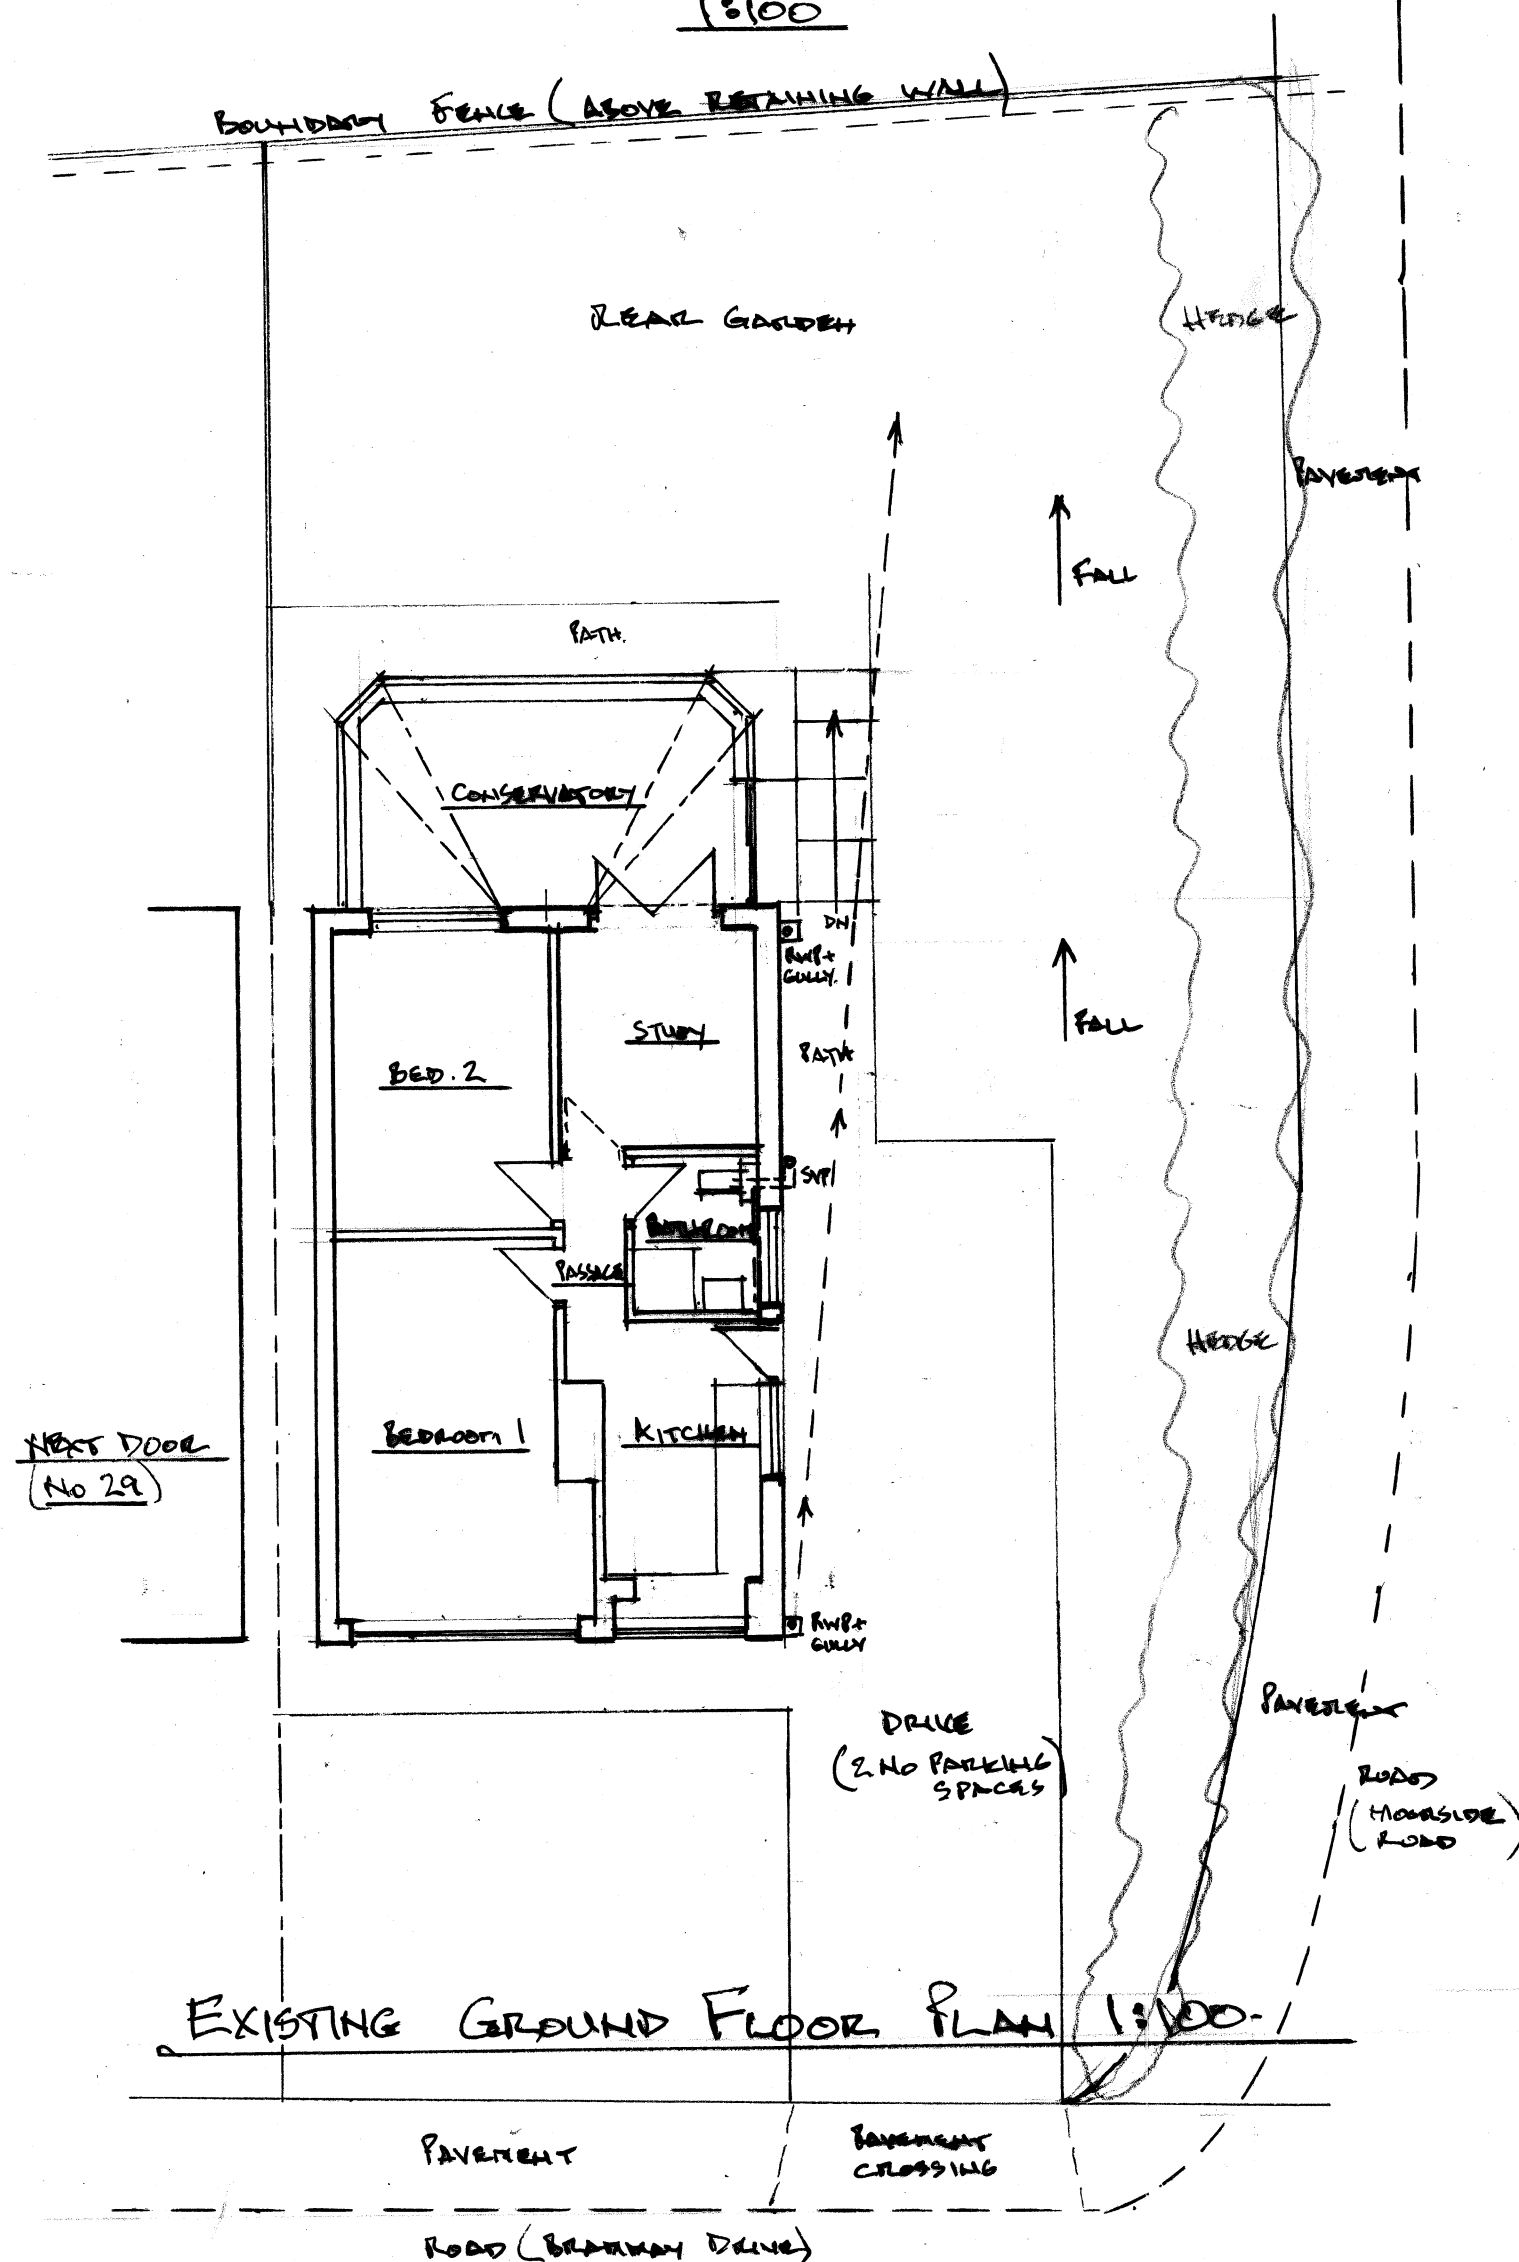

EXISTING GROUND FLOOR PLAN 1:100

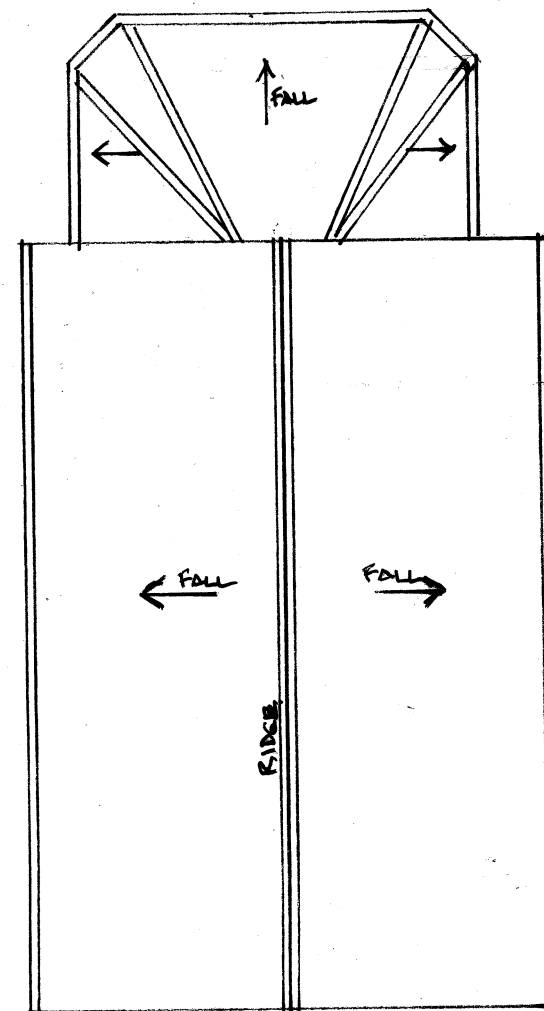

EXISTING ROOF PLAN 1:100

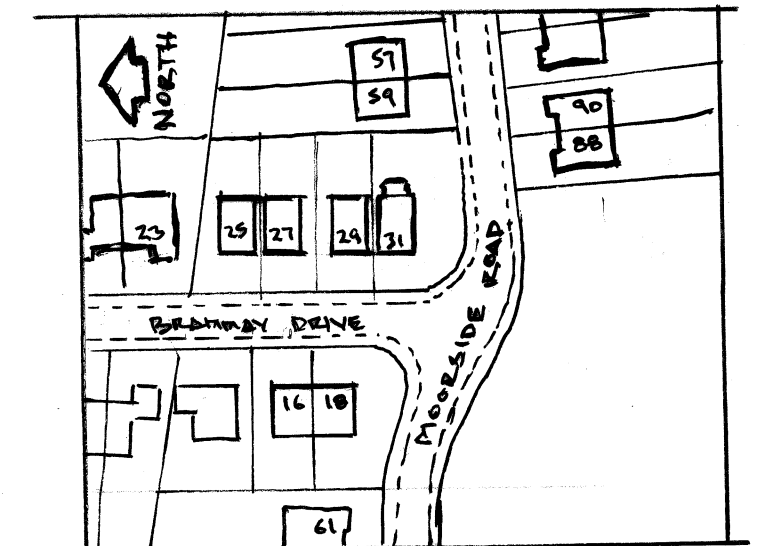

LOCATION PLAN 1:1250



Architectural & Building Services

NEIL BUTTERWORTH

Tel:
Mobile: 07785 275483

89 Higher Ainsworth Road,
Radcliffe, Manchester, M26 4JJ.

Job Title PROPOSED SINGLE STOREY SIDE EXTENSION,
AT 31 BRAMMAY DRIVE, TOTTINGTON, BURY,
FOR MR & MRS T. LOMAS.

Drawing Title EXISTING PLANS & ELEVATIONS.

Scale <u>1:100</u>	Date <u>JULY 26</u>	Drawn by <u>N.B.</u>	Drawing No <u>1</u>
-----------------------	------------------------	-------------------------	------------------------

Copyright