



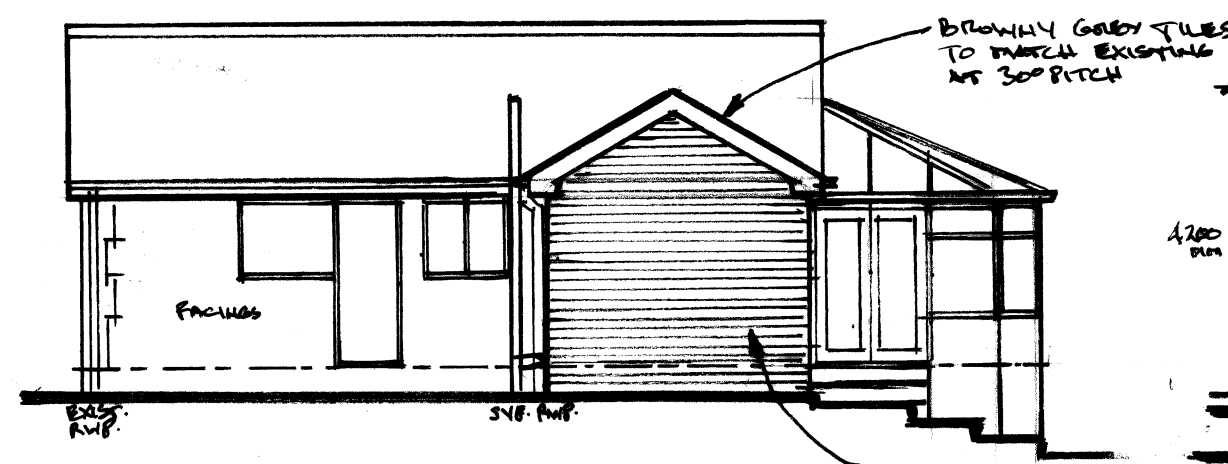


PROPOSED FRONT ELEVATION 1:100.

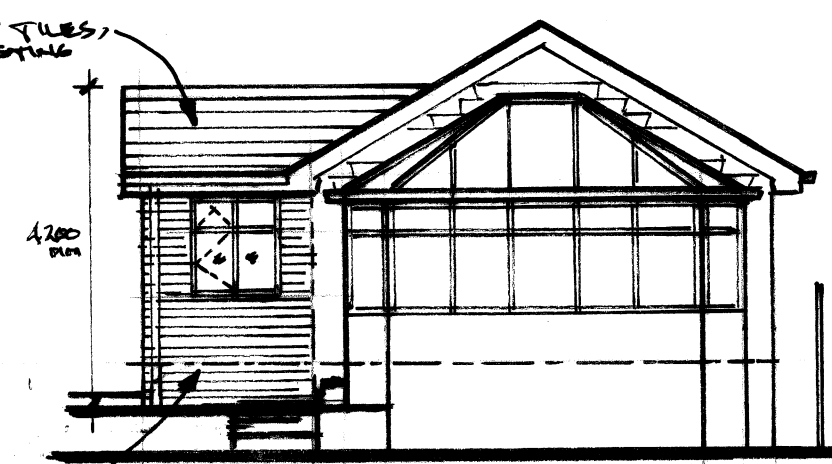


PROPOSED R.H. SIDE ELEVATION



PROPOSED REAR ELEVATION

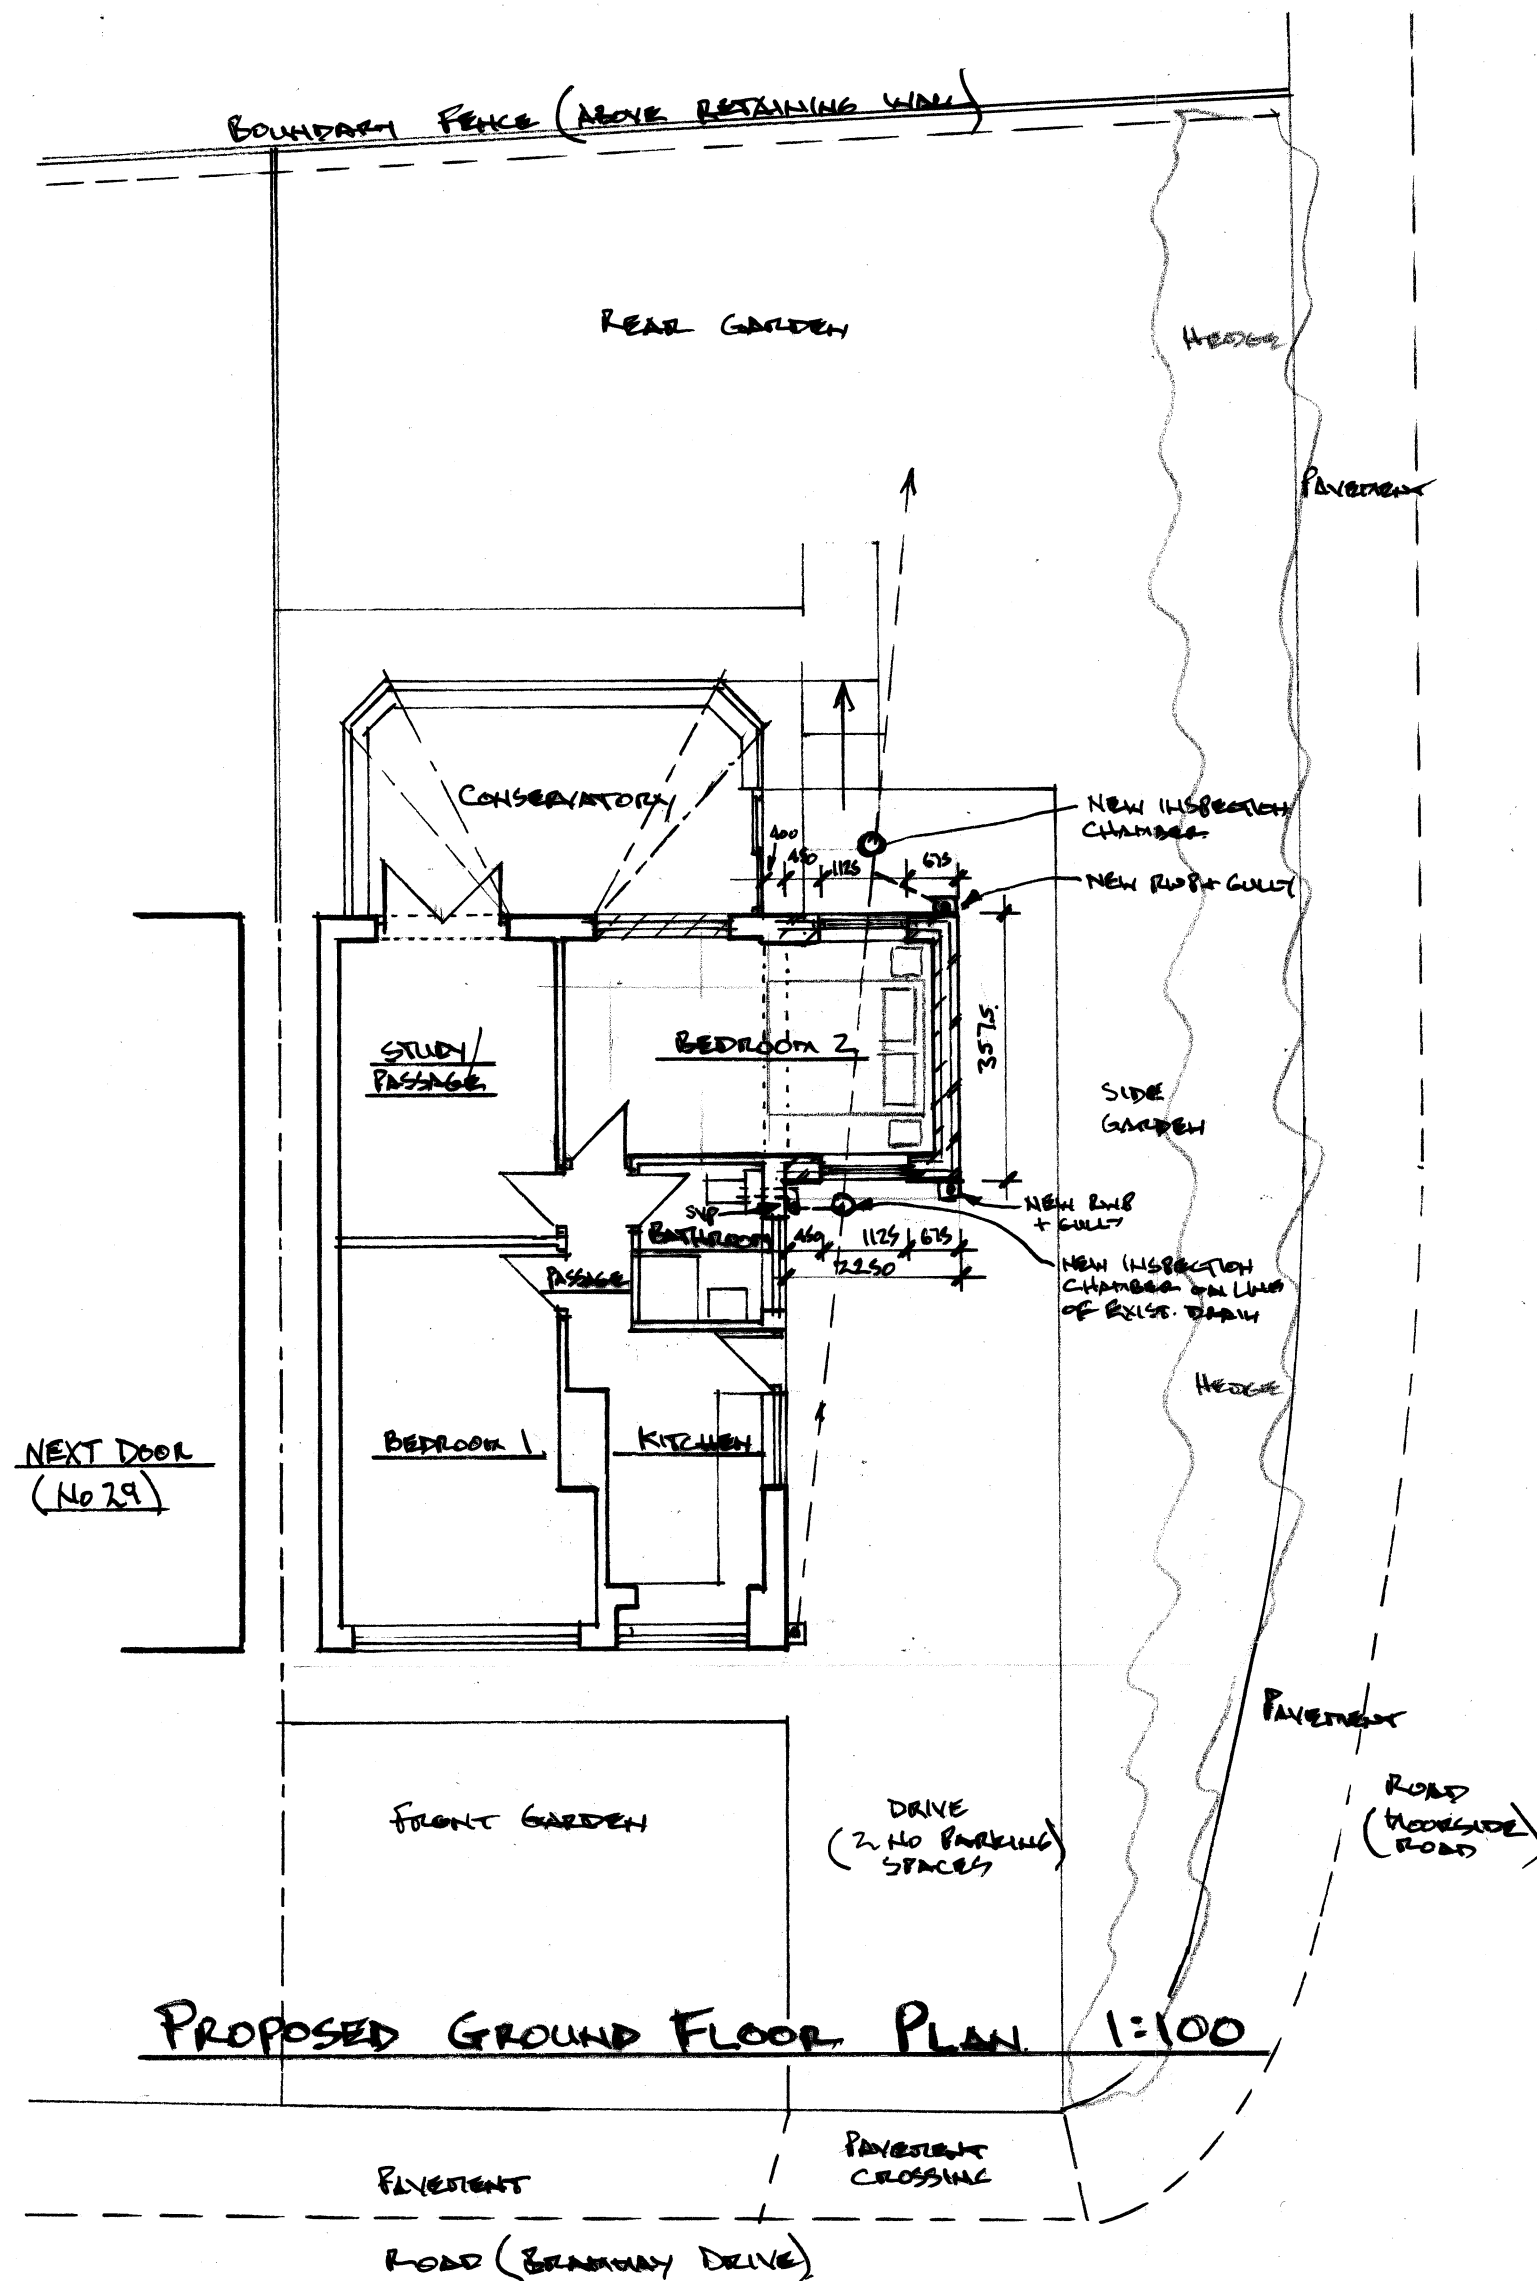

PROPOSED GROUND FLOOR PLAN 1:100

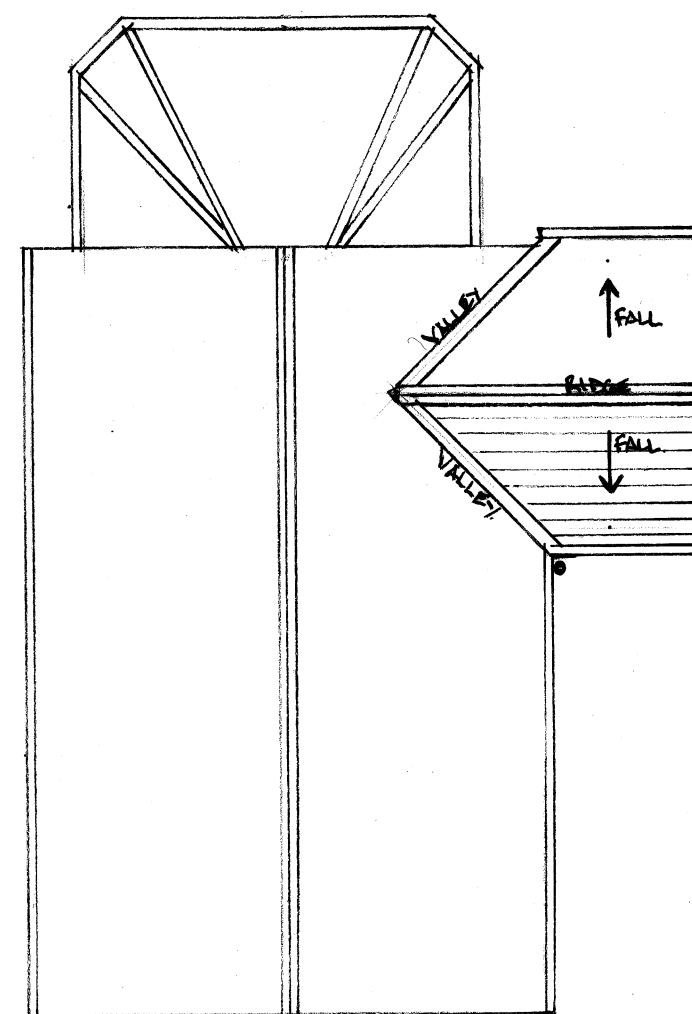

PROPOSED ROOF PLAN 1:100.

Architectural & Building Services			
NEIL BUTTERWORTH			
Tel: 07785 275483			
89 Higher Ainsworth Road, Radcliffe, Manchester, M26 4JJ.			
Job Title <u>PROPOSED SINGLE STOREY SIDE EXTENSION, AT 31 BRAMMAY DRIVE, TOTTINGTON, BURY, FOR MR & MRS T. LOMAS.</u>			
Drawing Title <u>PROPOSED PLANS & ELEVATIONS.</u>			
Scale	Date	Drawn by	Drawing No
1:100	JULY 26	N.B.	2