




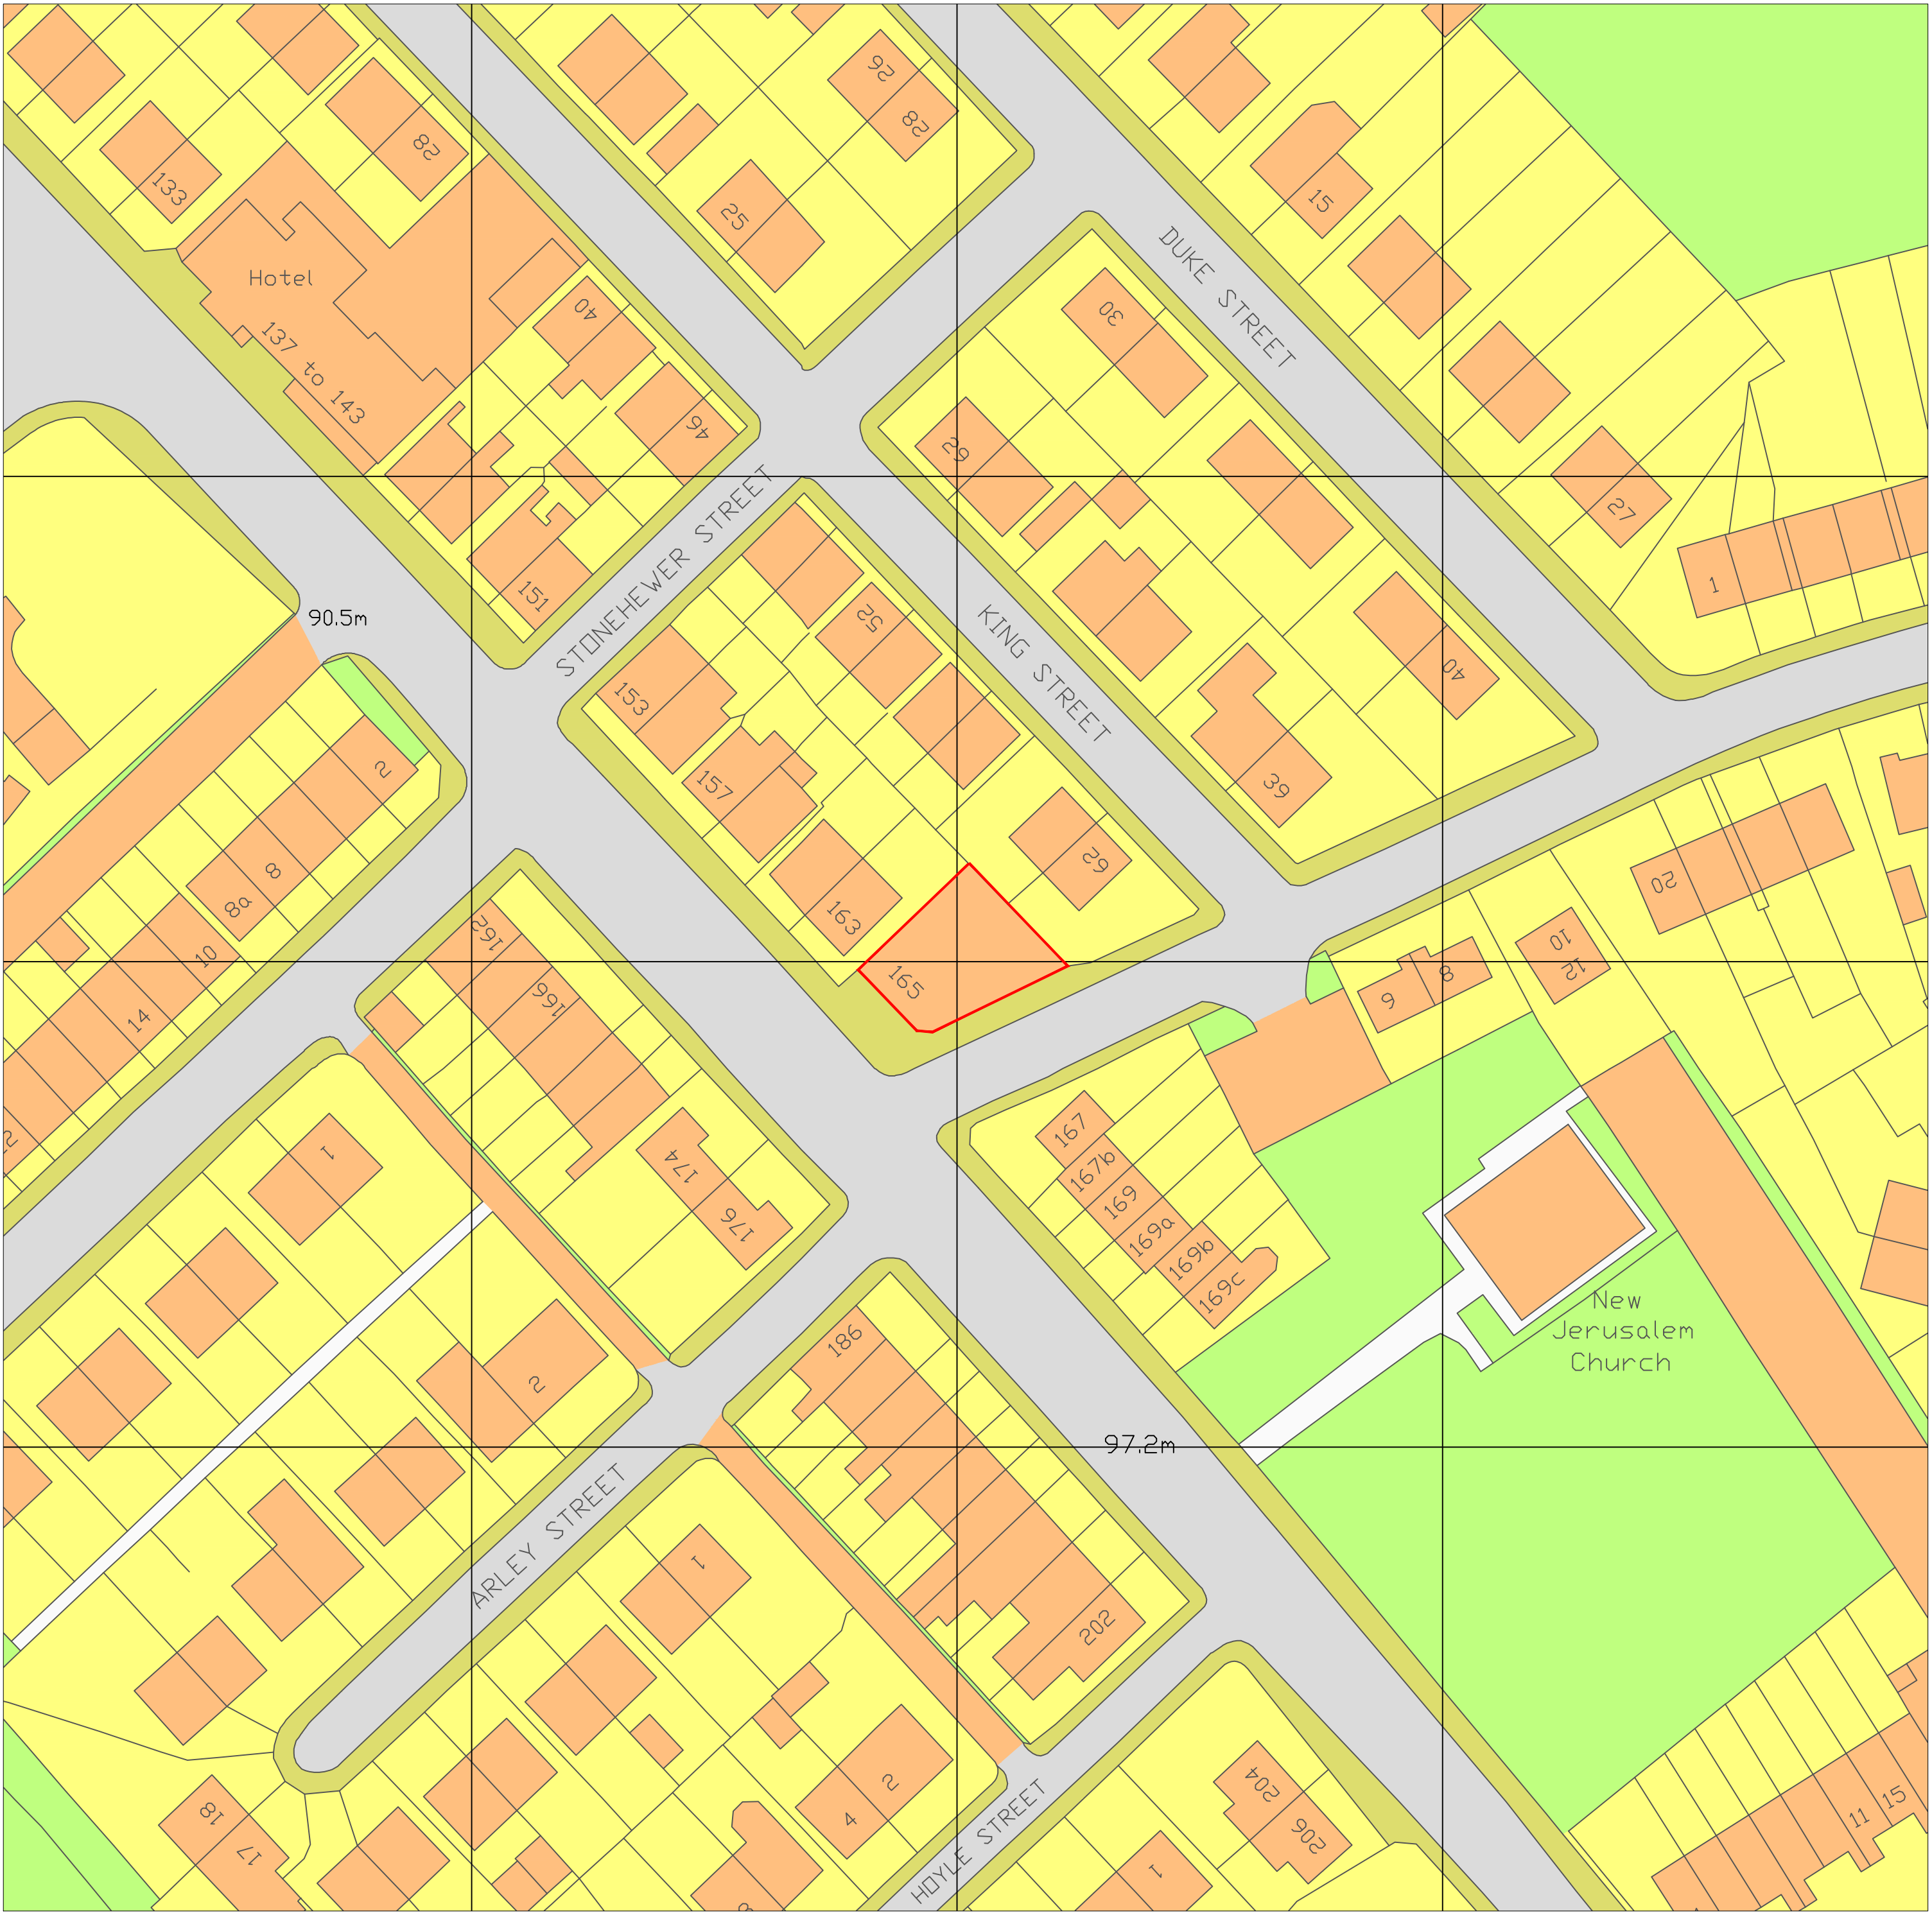

Site plan @1:500

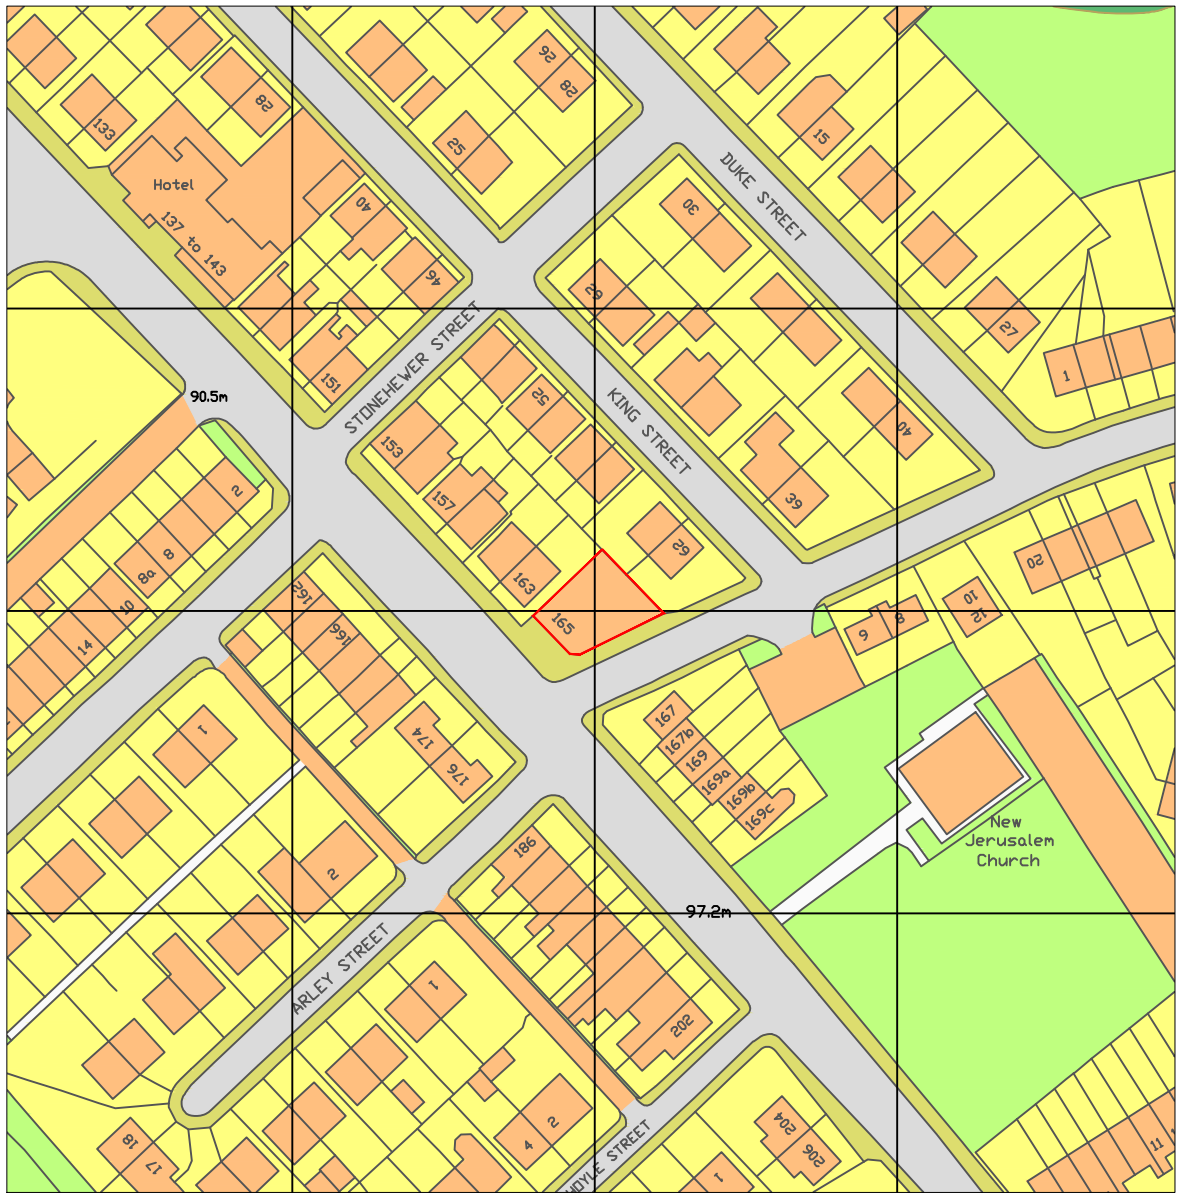

Site plan @1:1250

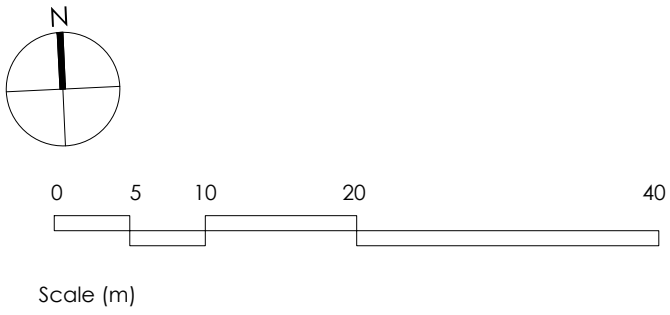

Client Mr Rajakulasingam			
Project Title 165-167 Stand Lane, Radcliffe, Manchester M26 1JR			
Drawing Title Architectural Layouts Site plan			
scale	1:500 and 1:1250 at A1		
date	OCT 2021		
drawn			
checked			
job no.			
drawing no.	AL-10-001	rev	P