



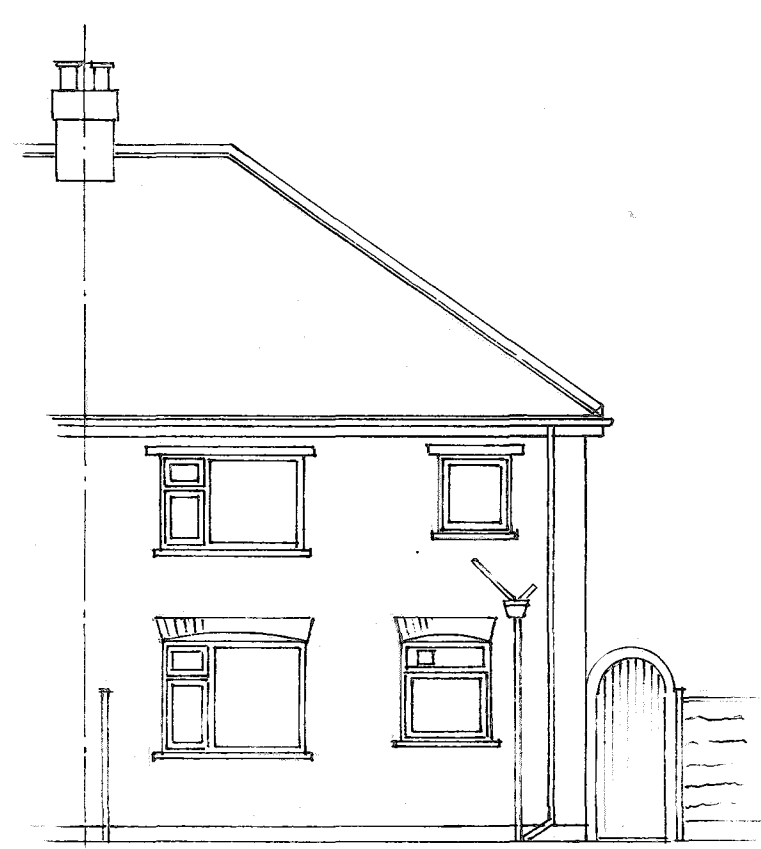

REAR ELEVATION AS EXISTING




SIDE ELEVATION AS EXISTING

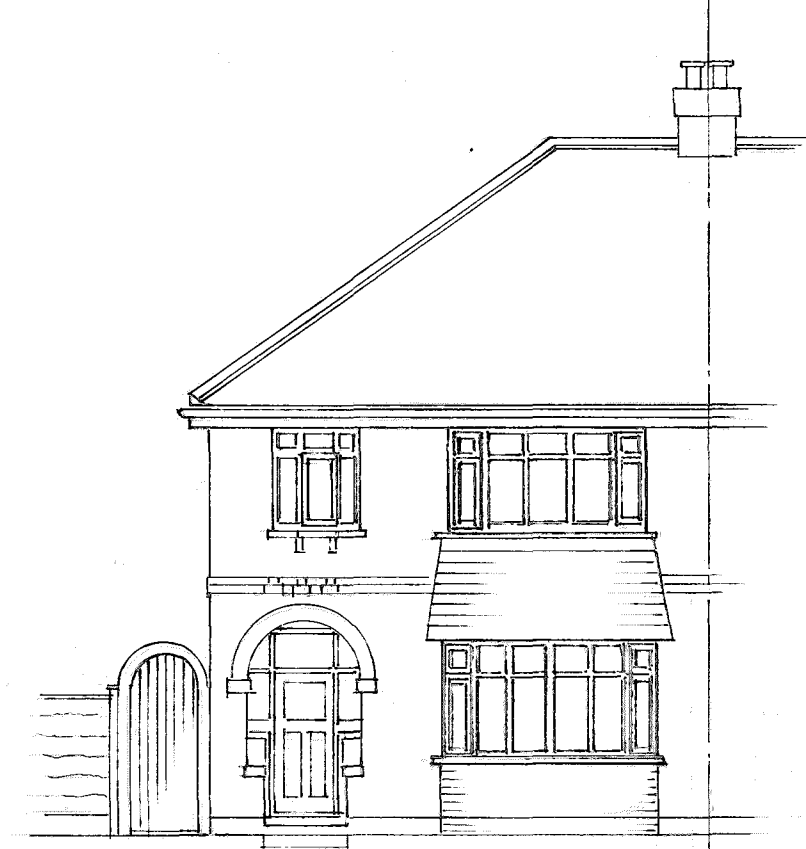

FRONT ELEVATION AS EXISTING




SIDE ELEVATION AS PROPOSED

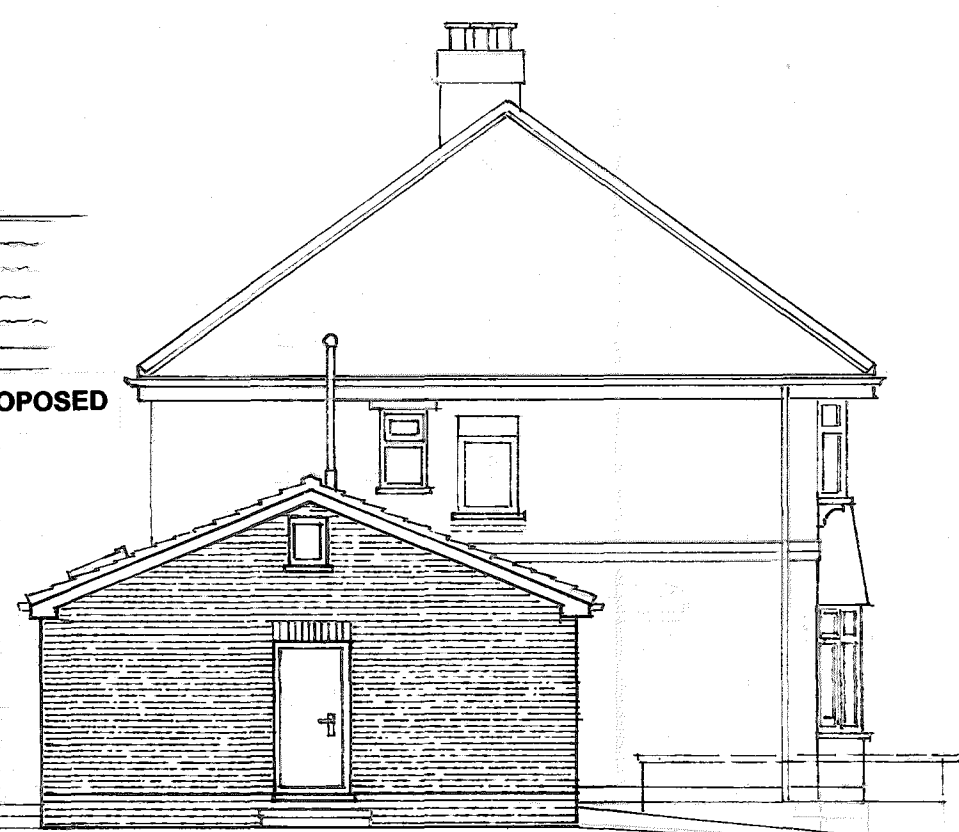

SIDE ELEVATION AS PROPOSED



FRONT ELEVATION AS PROPOSED

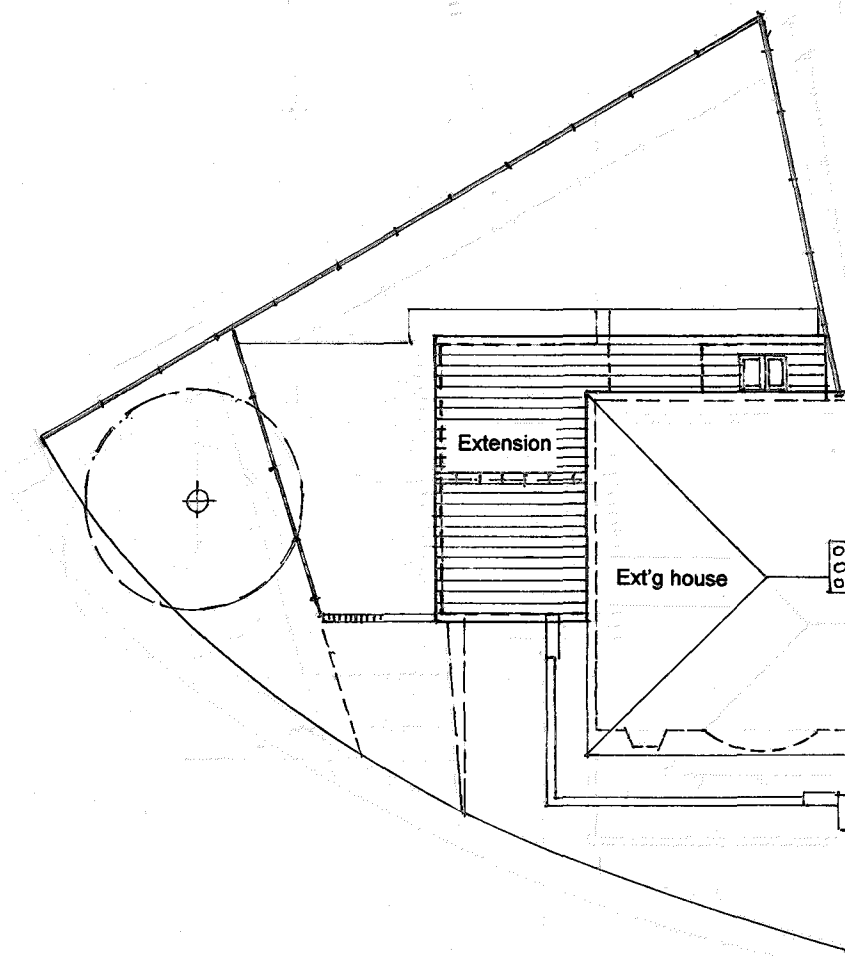


SITE LAYOUT AS PROPOSED Scale 1:200

Materials


Roof
Replica grey composite slate by Britme/Tapco or equivalent, to match existing.

Walls
Dark reddish brown textured brickwork to match existing


Doors and windows
White or grey, various materials; double glazed and energy efficient.

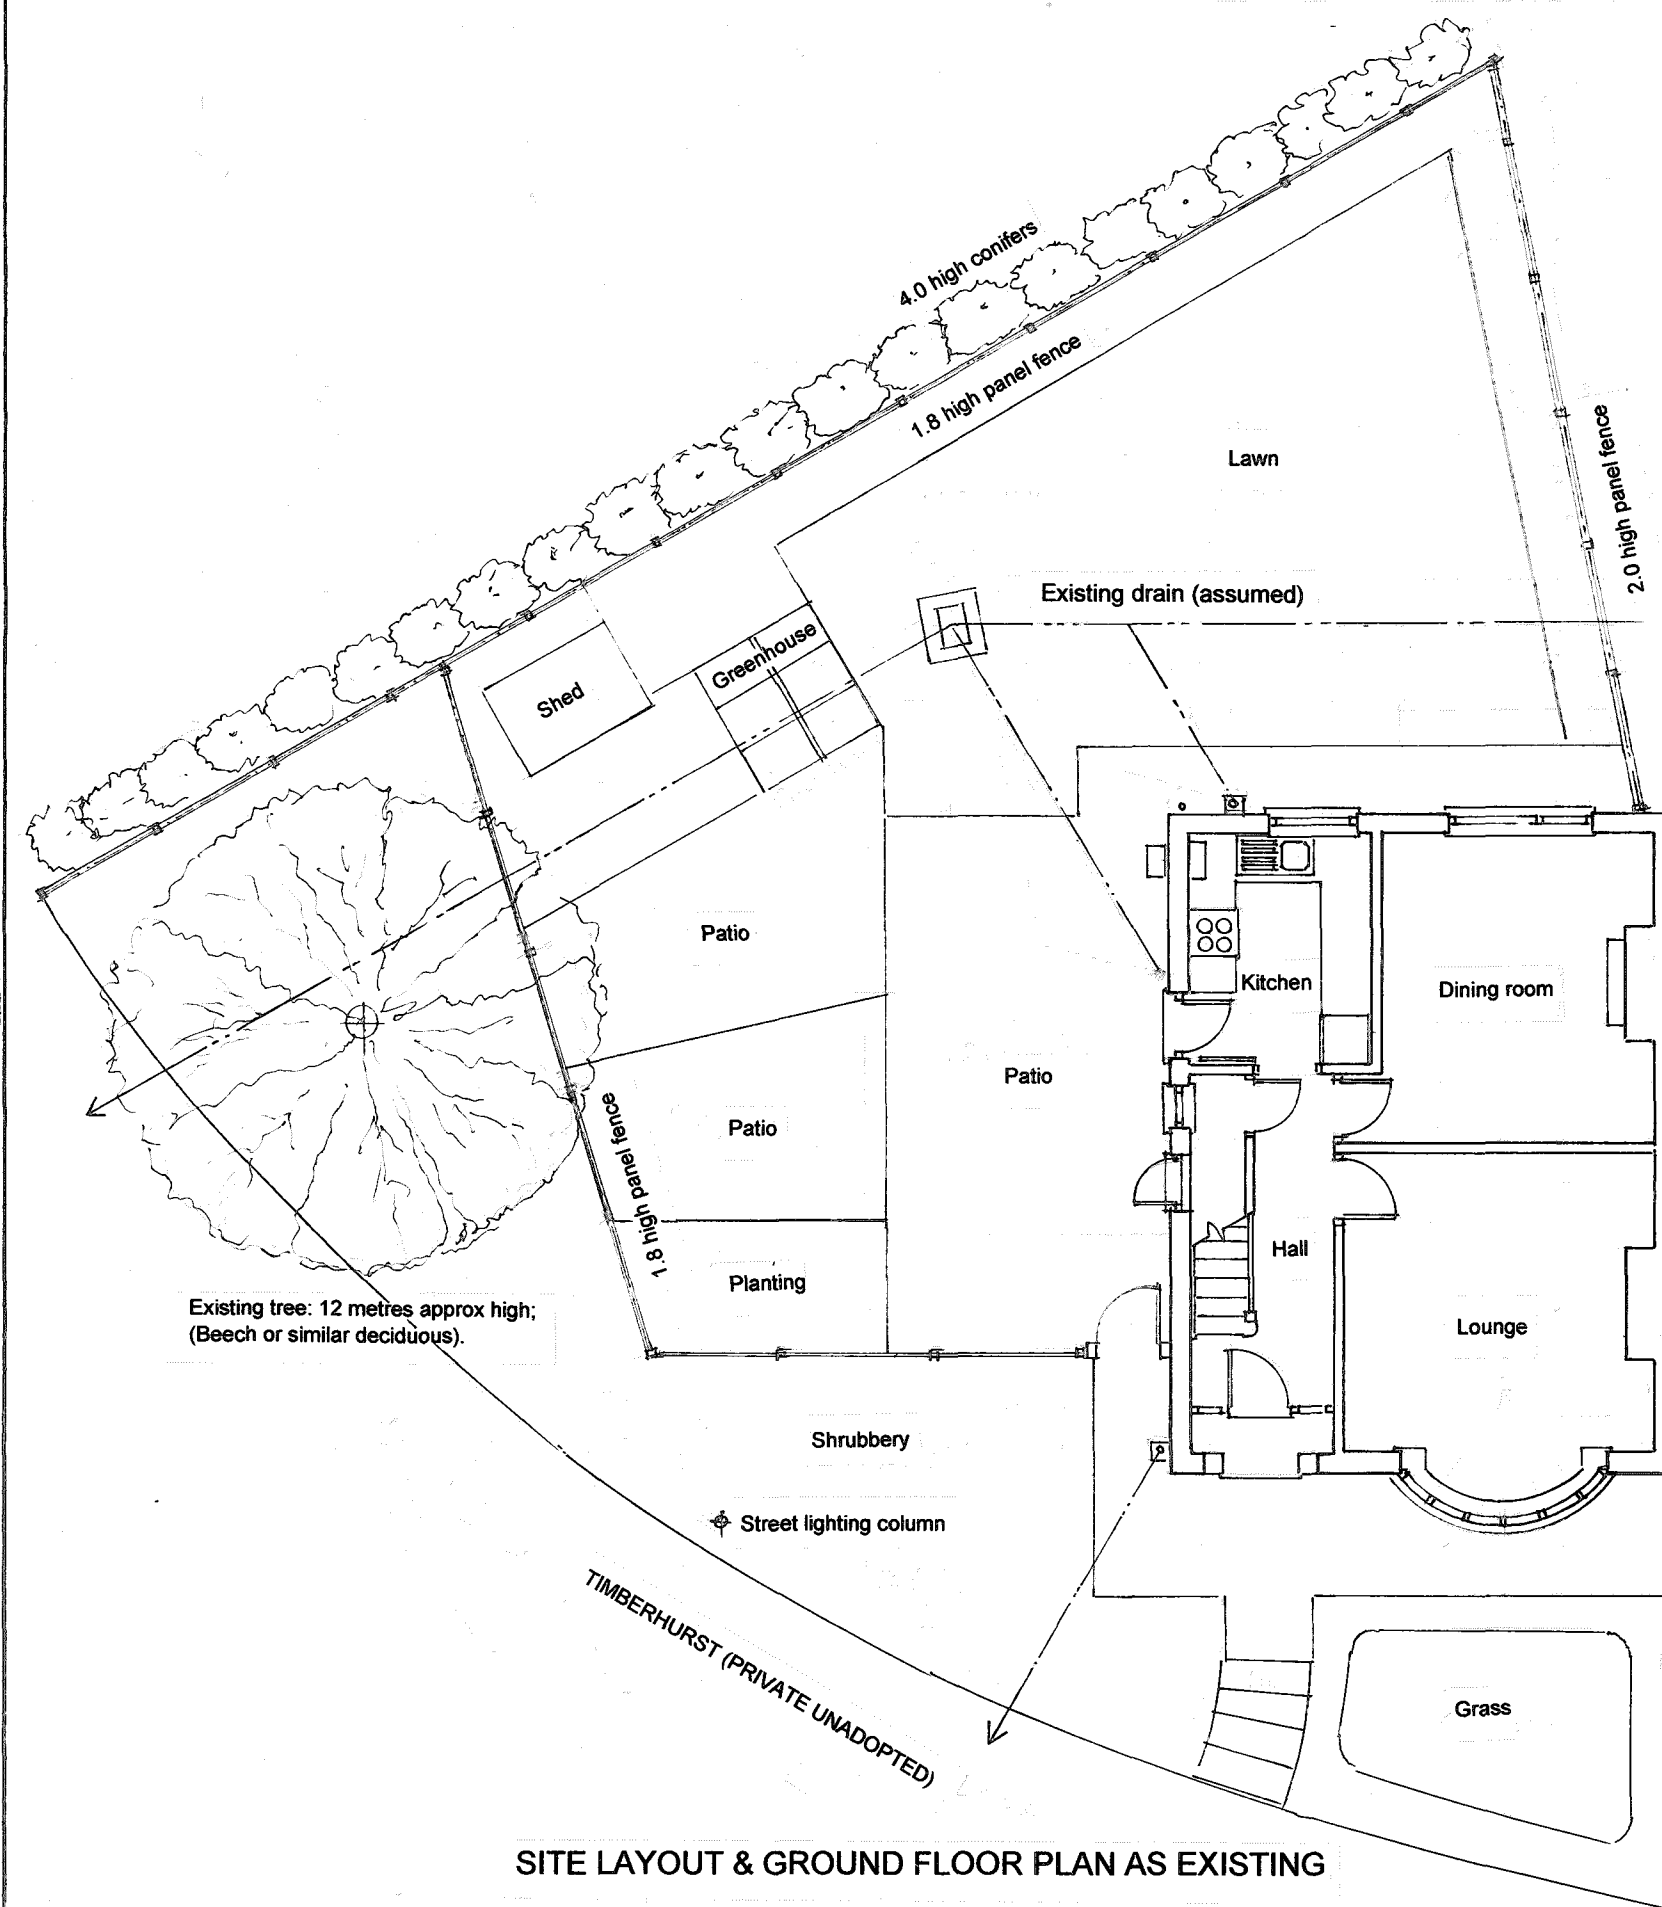

SITE LAYOUT & GROUND FLOOR PLAN AS EXISTING

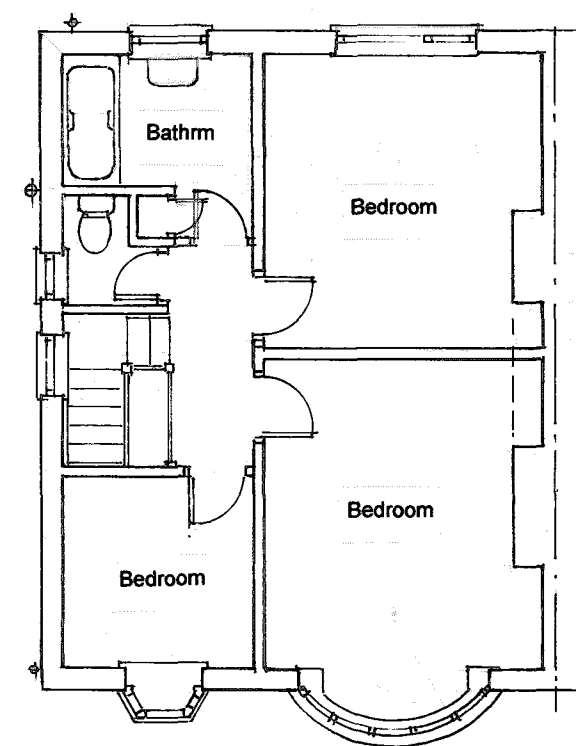

FIRST FLOOR PLAN AS EXISTING

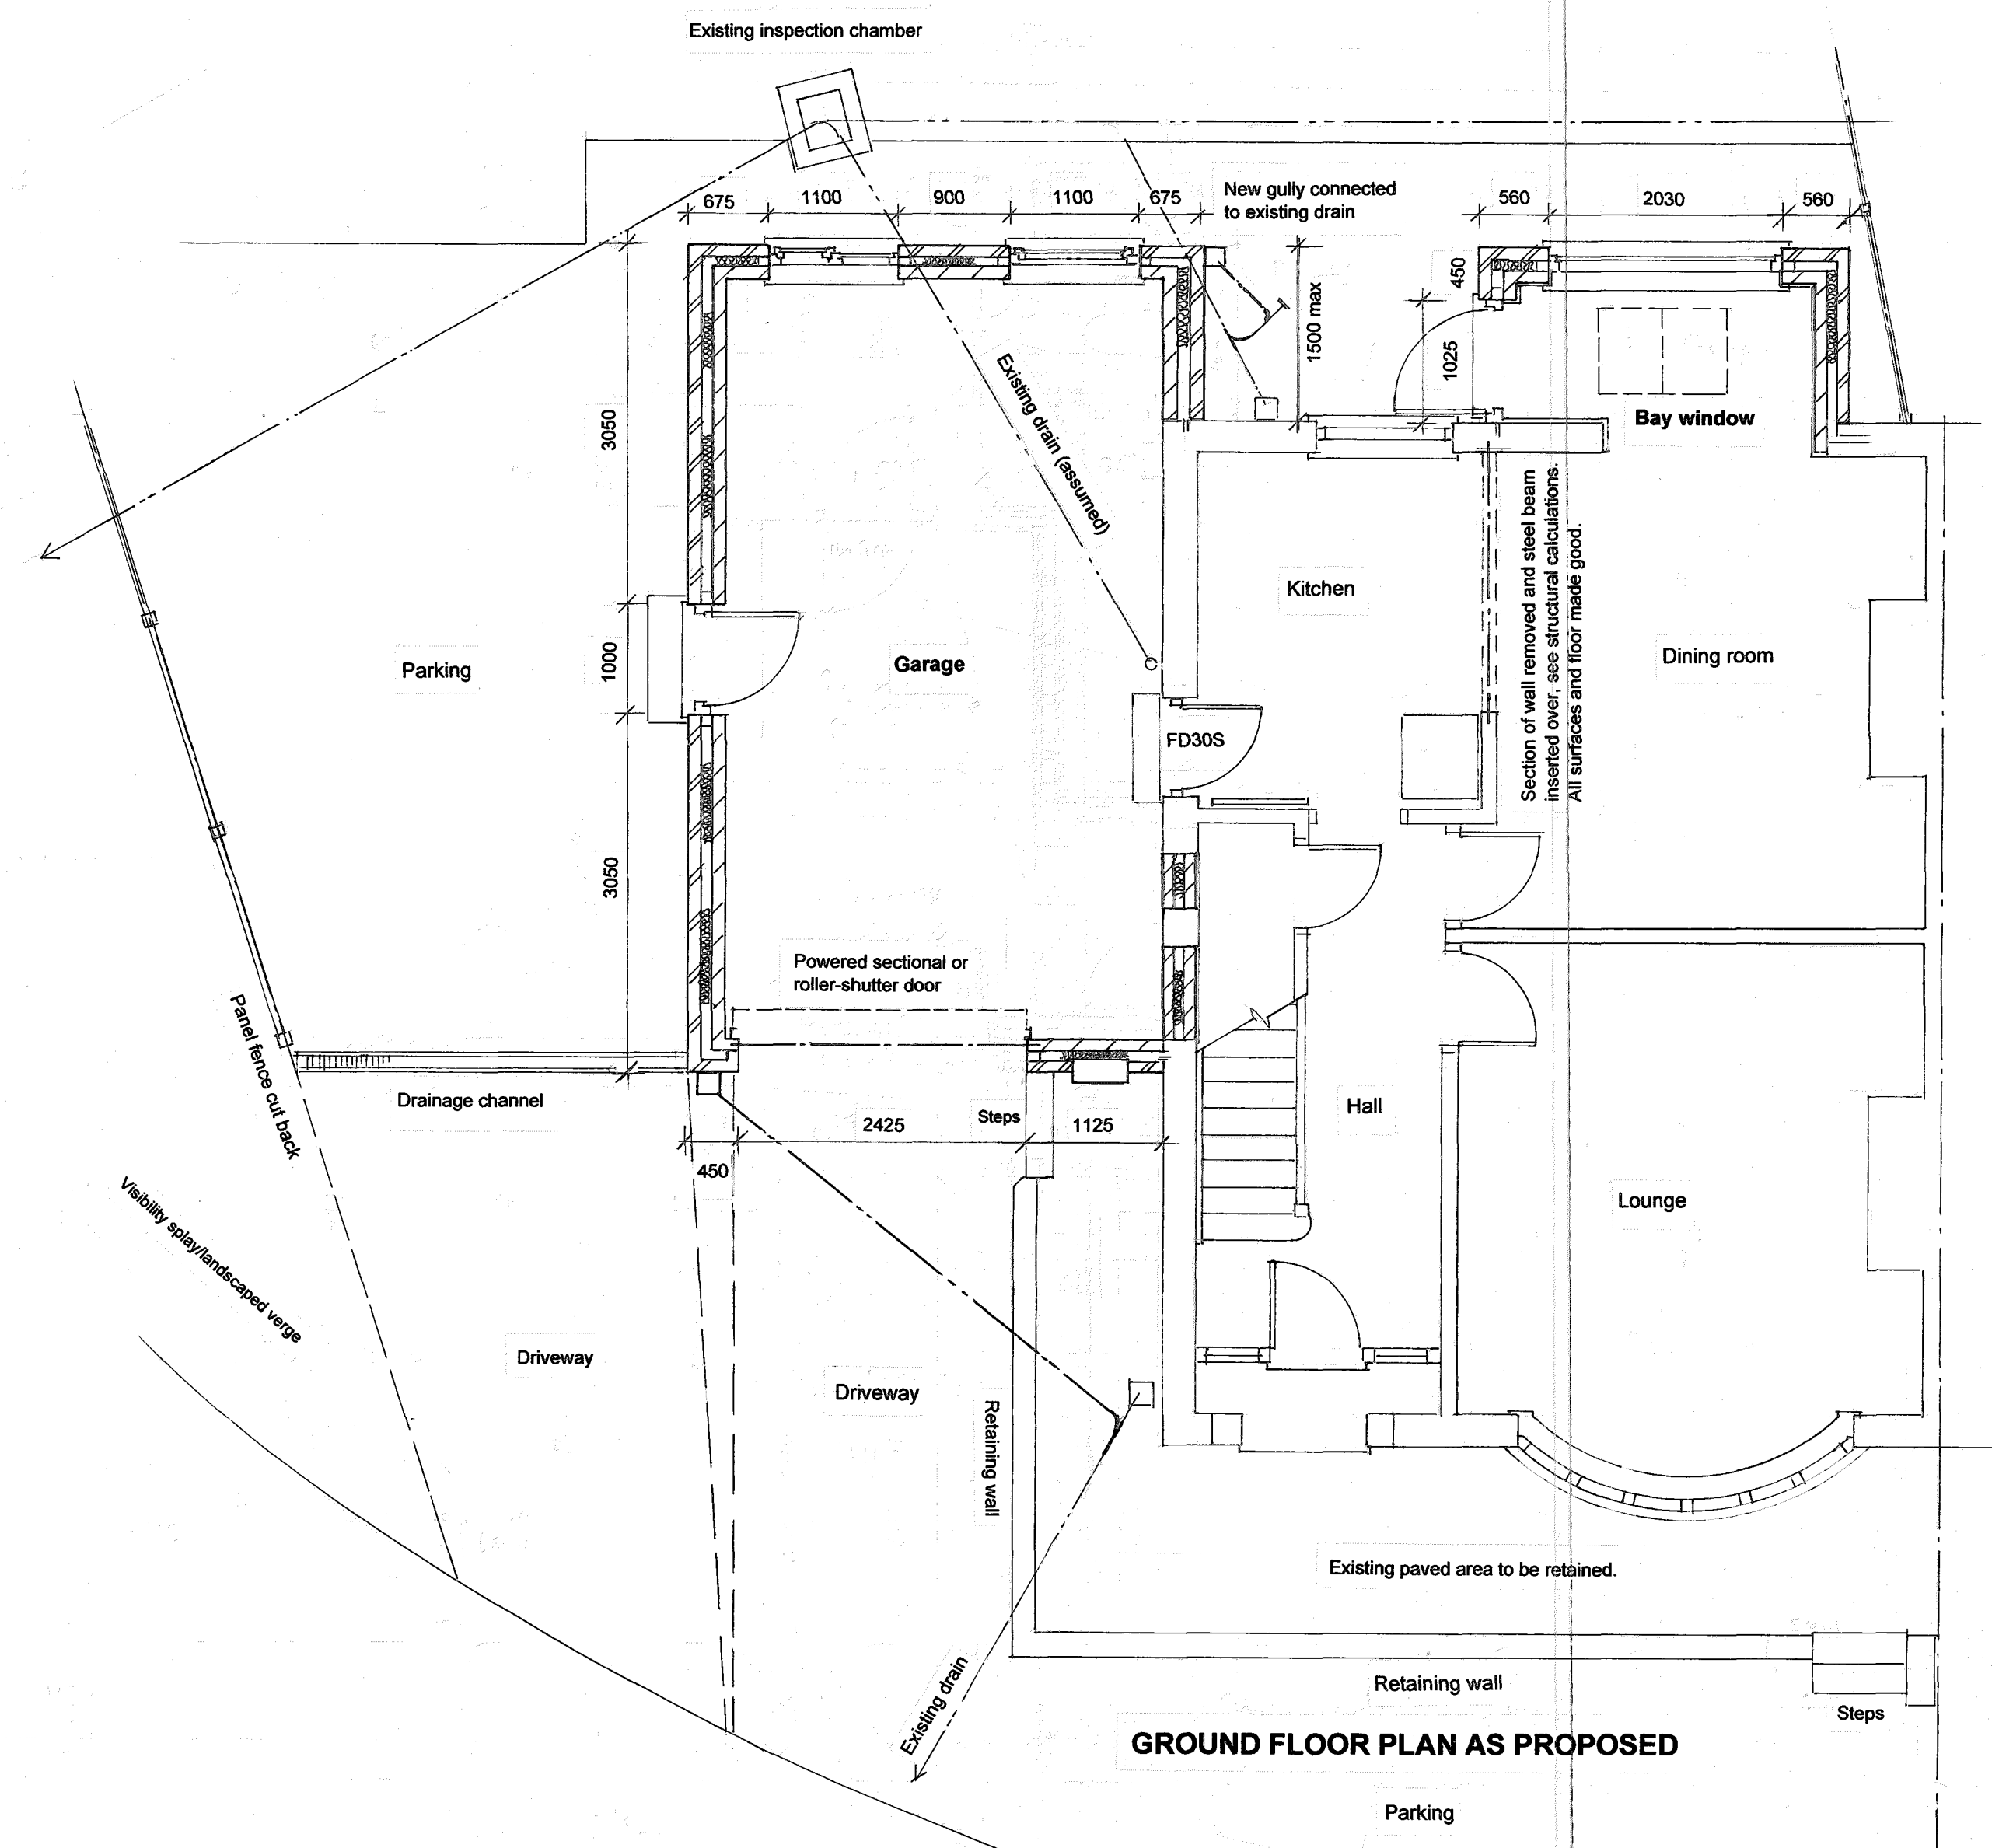

GROUND FLOOR PLAN AS PROPOSED