

NOTE: DO NOT SCALE FROM THIS DRAWING. ALL ERRORS AND OMISSIONS TO BE REPORTED TO WALKER DESIGN. ALL INFORMATION TO BE CHECKED ON-SITE PRIOR TO WORKS COMMENCING AND READ IN CONJUNCTION WITH ALL RELEVANT CONSULTANTS AND HEALTH AND SAFETY DRAWINGS AND INFORMATION.


Construction (Design and Management) (Regulation 28) 2015

Designer Considerations

Walker Building Consultants Ltd (trading as Walker Design) duty on this project is that of "Designer" as defined by Regulation 2, and have avoided foreseeable risks to those involved in the construction and future use of the structure and in so doing eliminated hazards (so far as is reasonably practicable) taking account of other design considerations and reduced risks associated with those hazards.

The Designer has provided adequate information about any significant risks associated with the design and co-ordinated the work with others in order to improve the way in which risks are managed and controlled.

The highlighted risks are restricted to site or project specific risks and as such are not considered as a standalone and final list of all hazards that may exist.

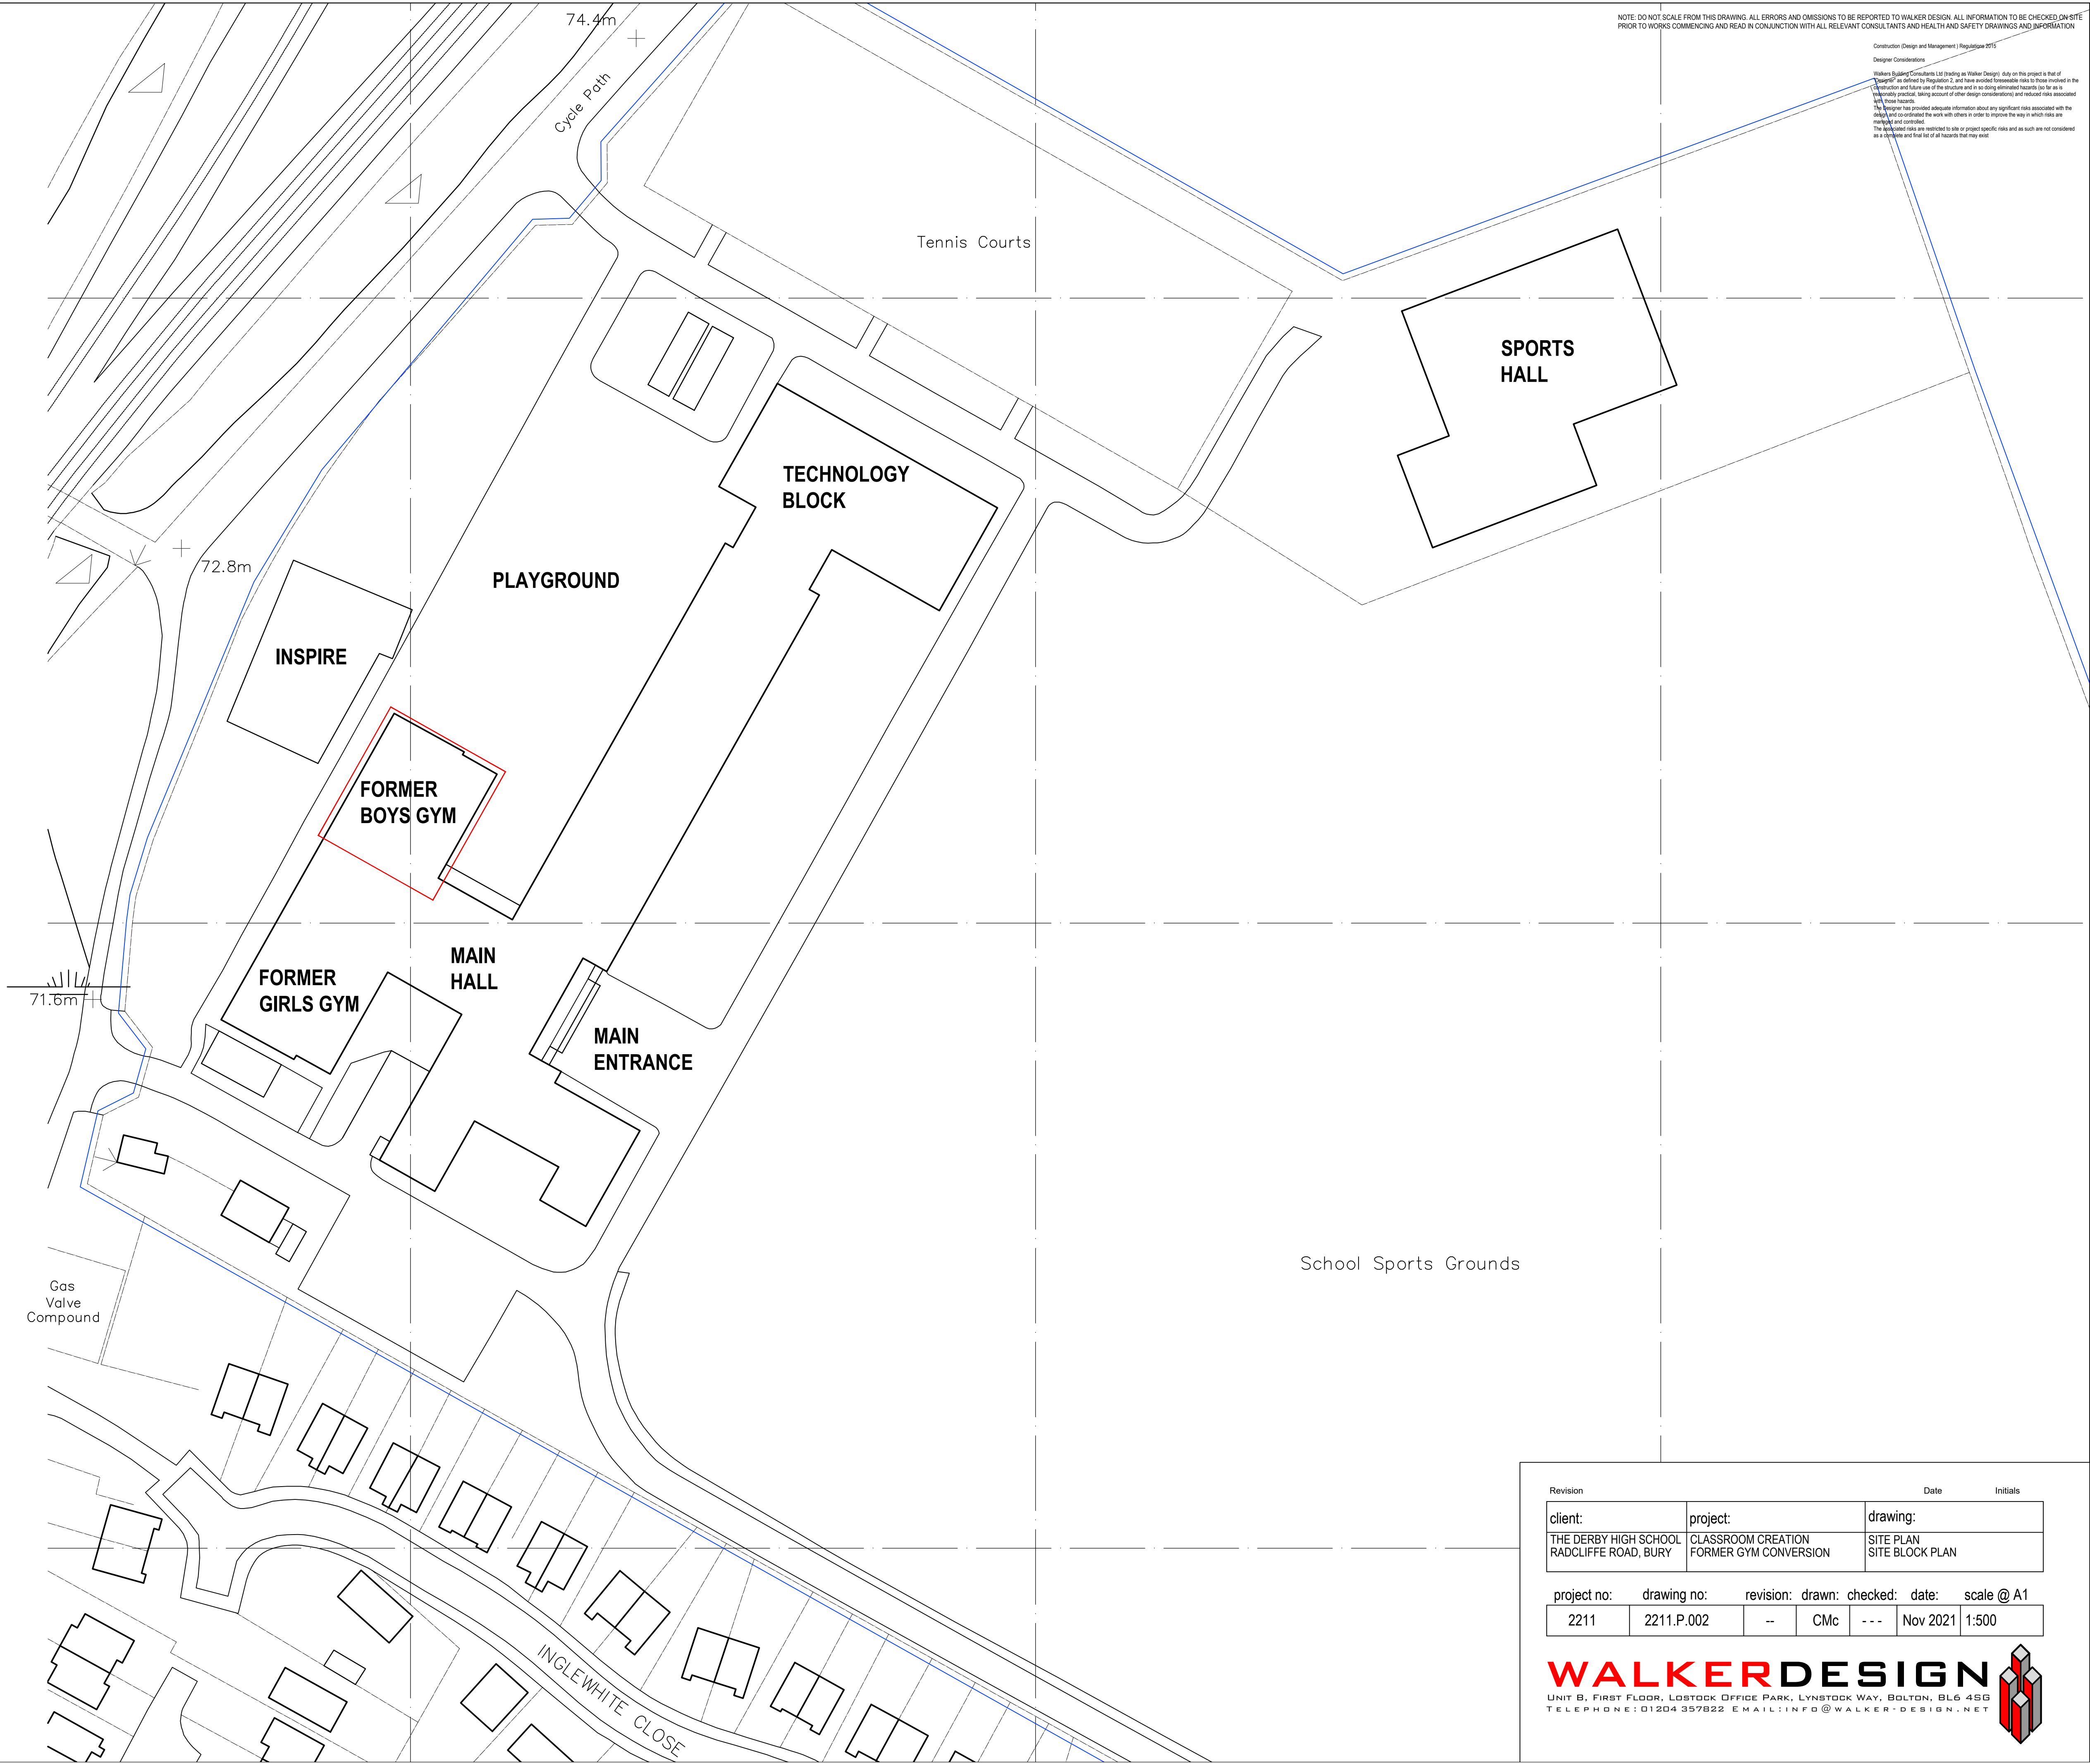

Revision			Date			Initials	
client:		project:		drawing:			
THE DERBY HIGH SCHOOL RADCLIFFE ROAD, BURY		CLASSROOM CREATION FORMER GYM CONVERSION		SITE PLAN SITE BLOCK PLAN			
project no:		drawing no:	revision:	drawn:	checked:	date:	scale @ A1
2211		2211.P.002	--	CMc	- - -	Nov 2021	1:500

WALKER DESIGN

UNIT B, FIRST FLOOR, LOSTOCK OFFICE PARK, LYNSTOCK WAY, BOLTON, BL6 4SB
TELEPHONE: 01204 357822 EMAIL: INFO@WALKER-DESIGN.NET

