



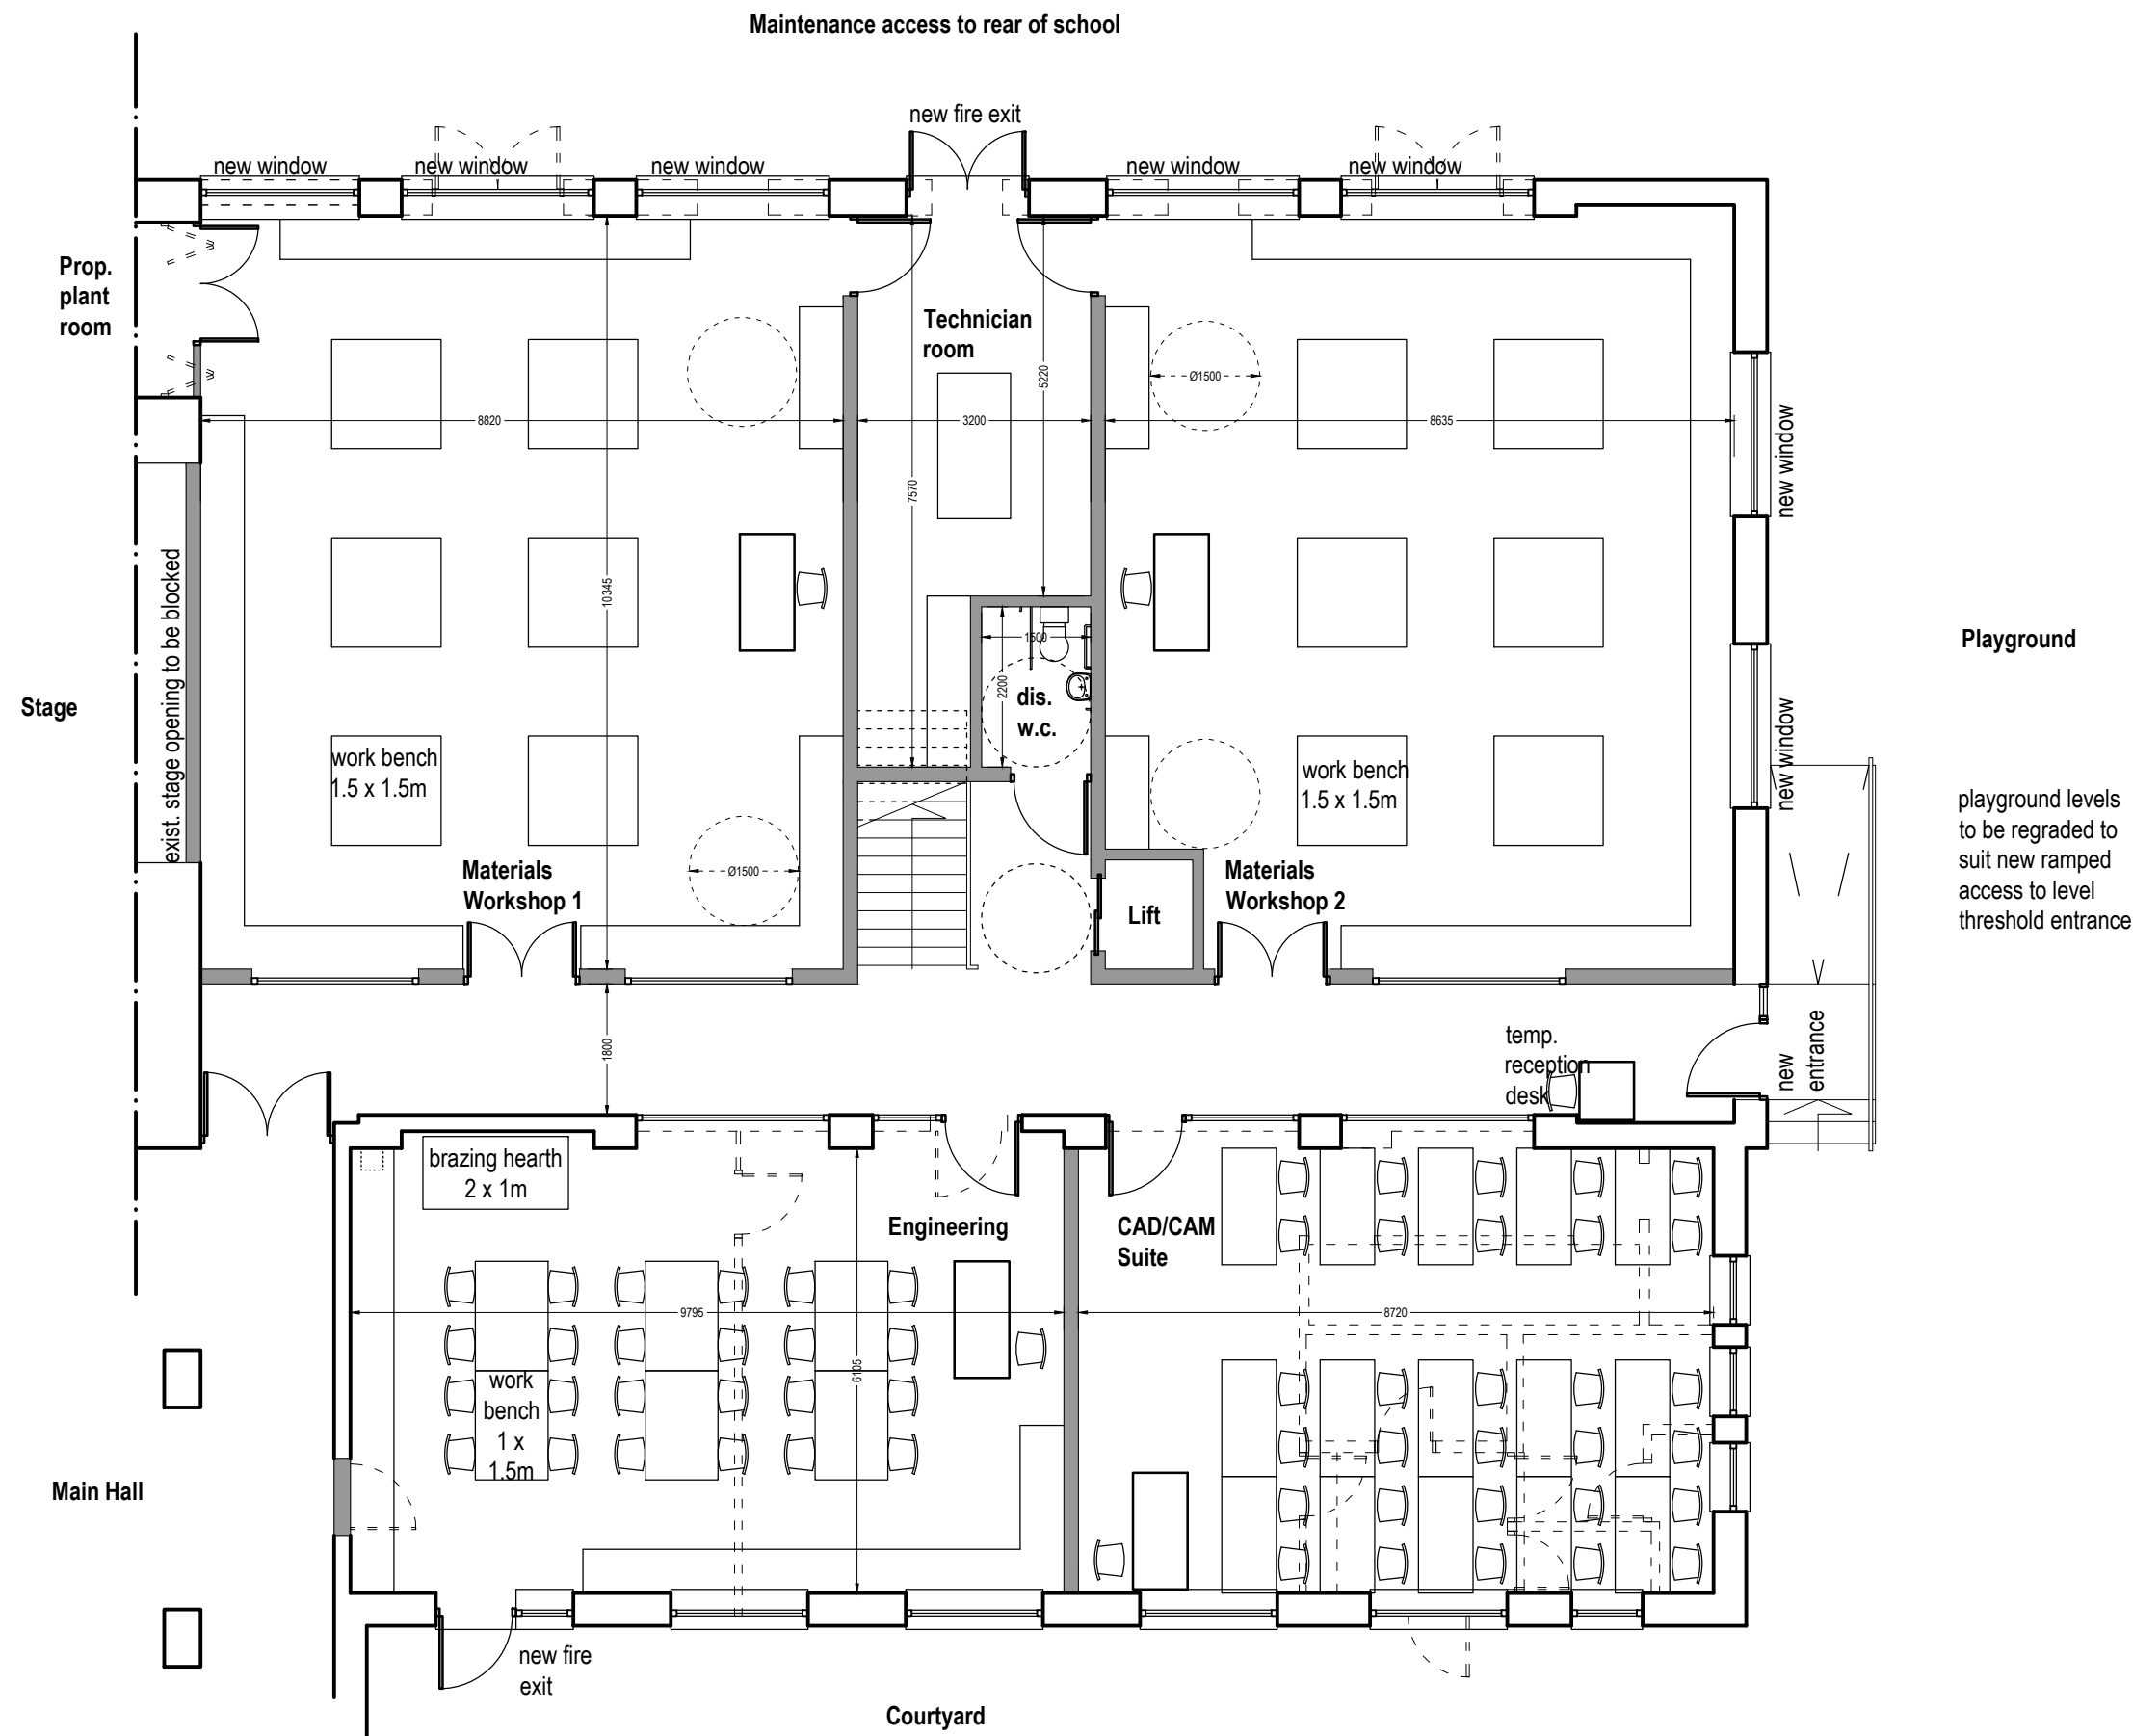


PROPOSED GROUND FLOOR LAYOUT

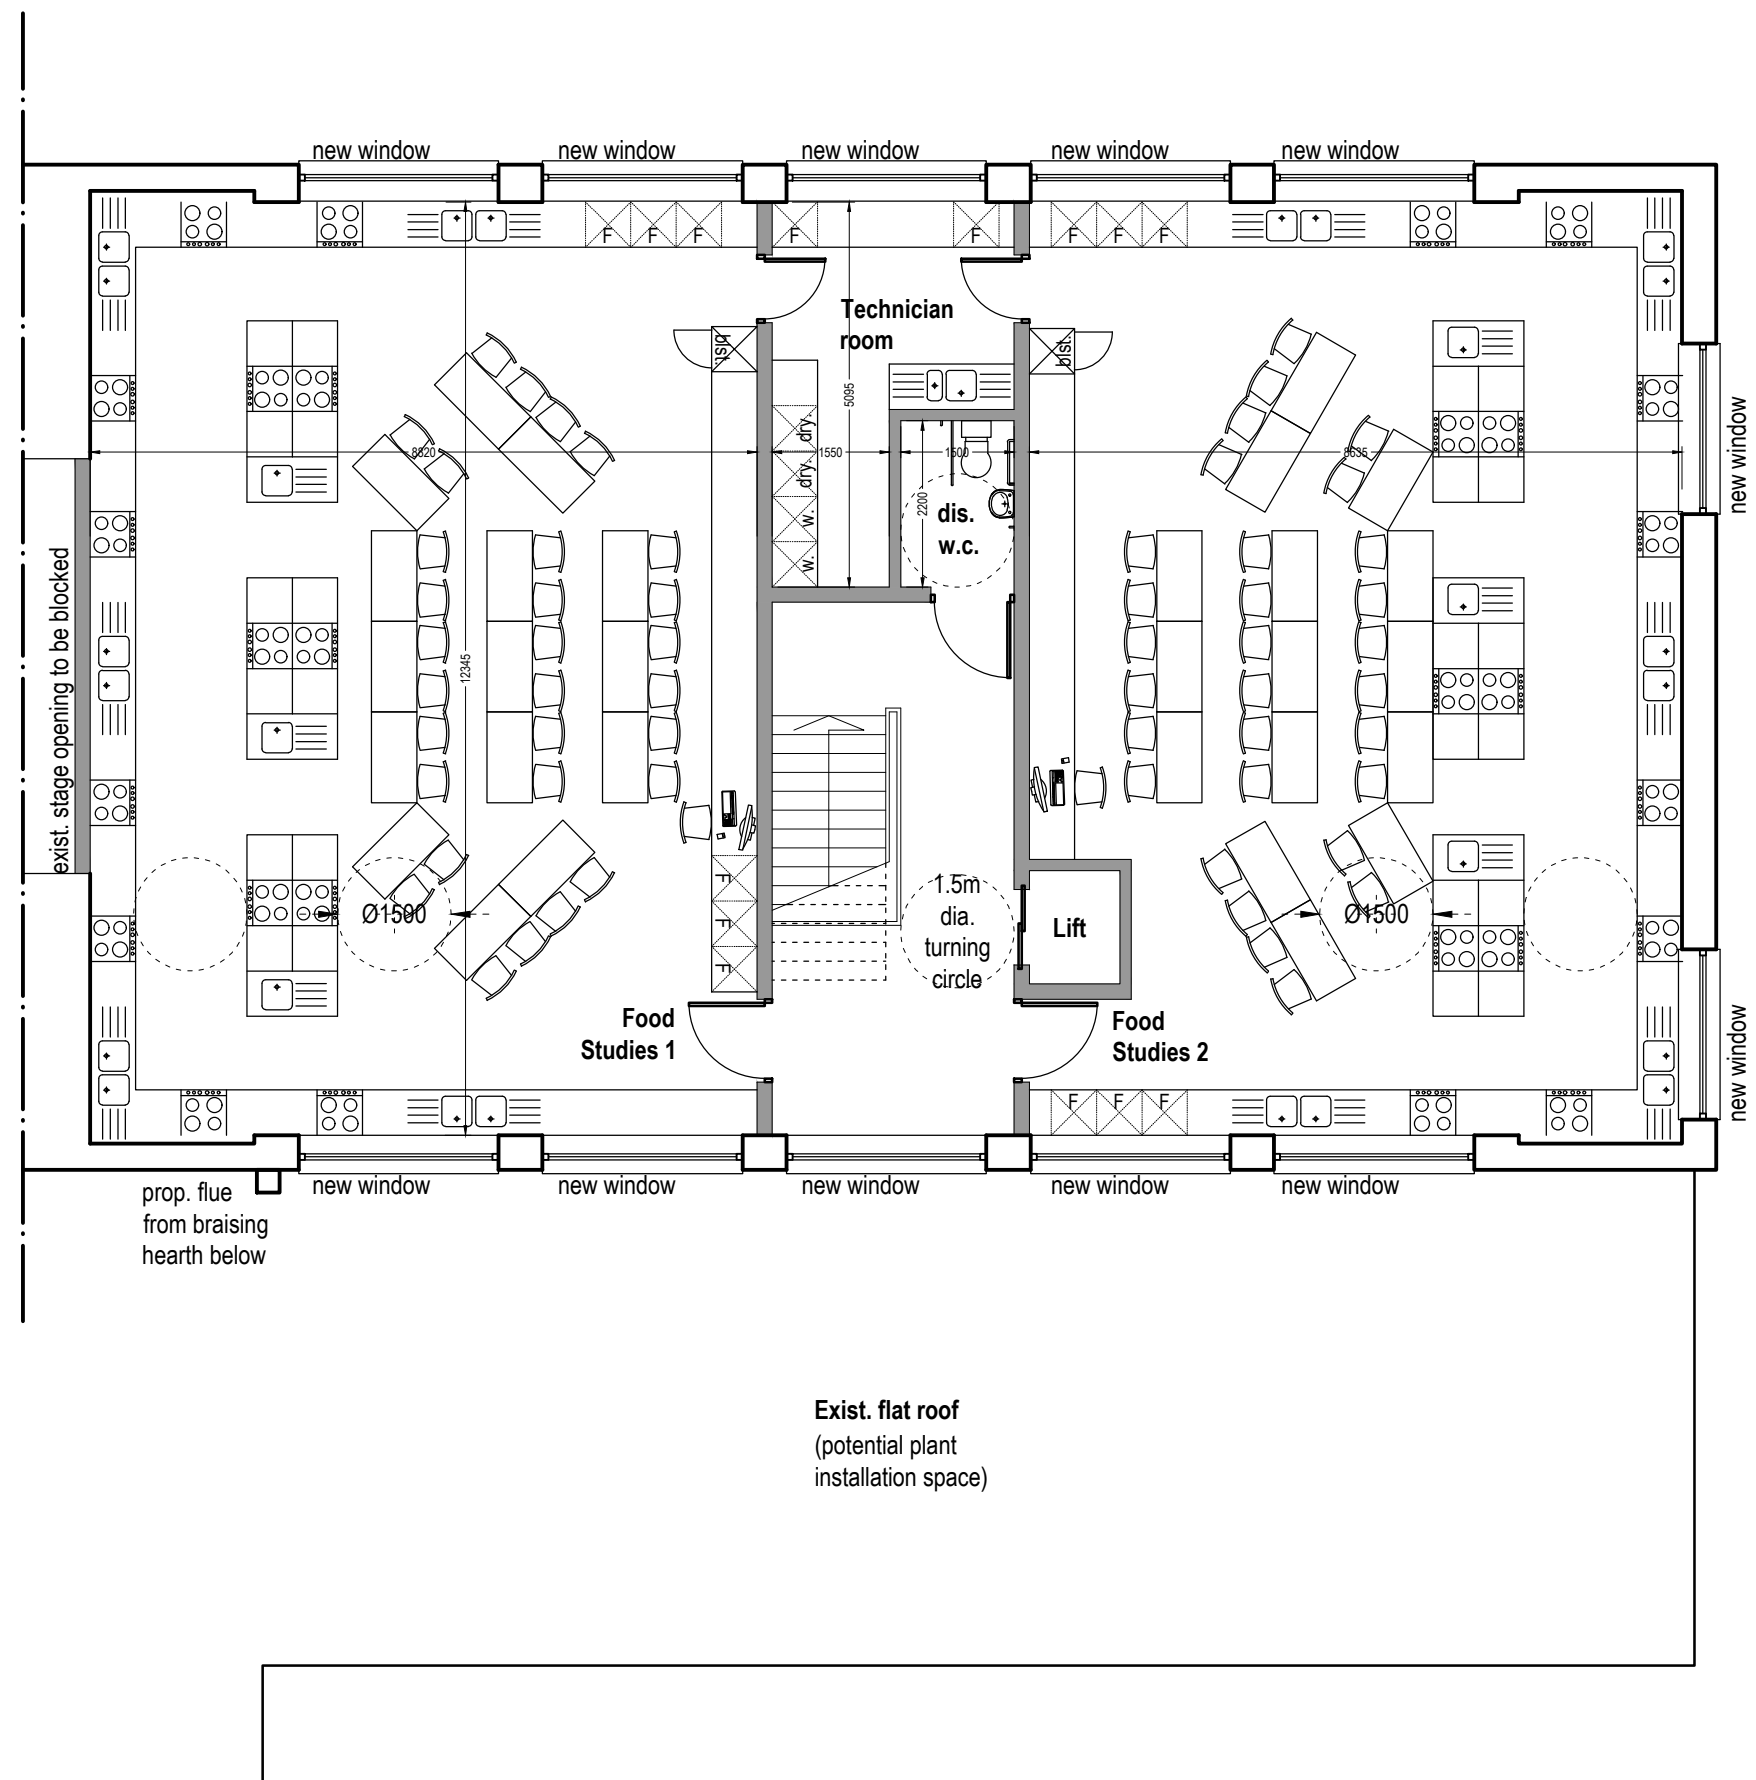

PROPOSED FIRST FLOOR LAYOUT



PROPOSED COURTYARD ELEVATION

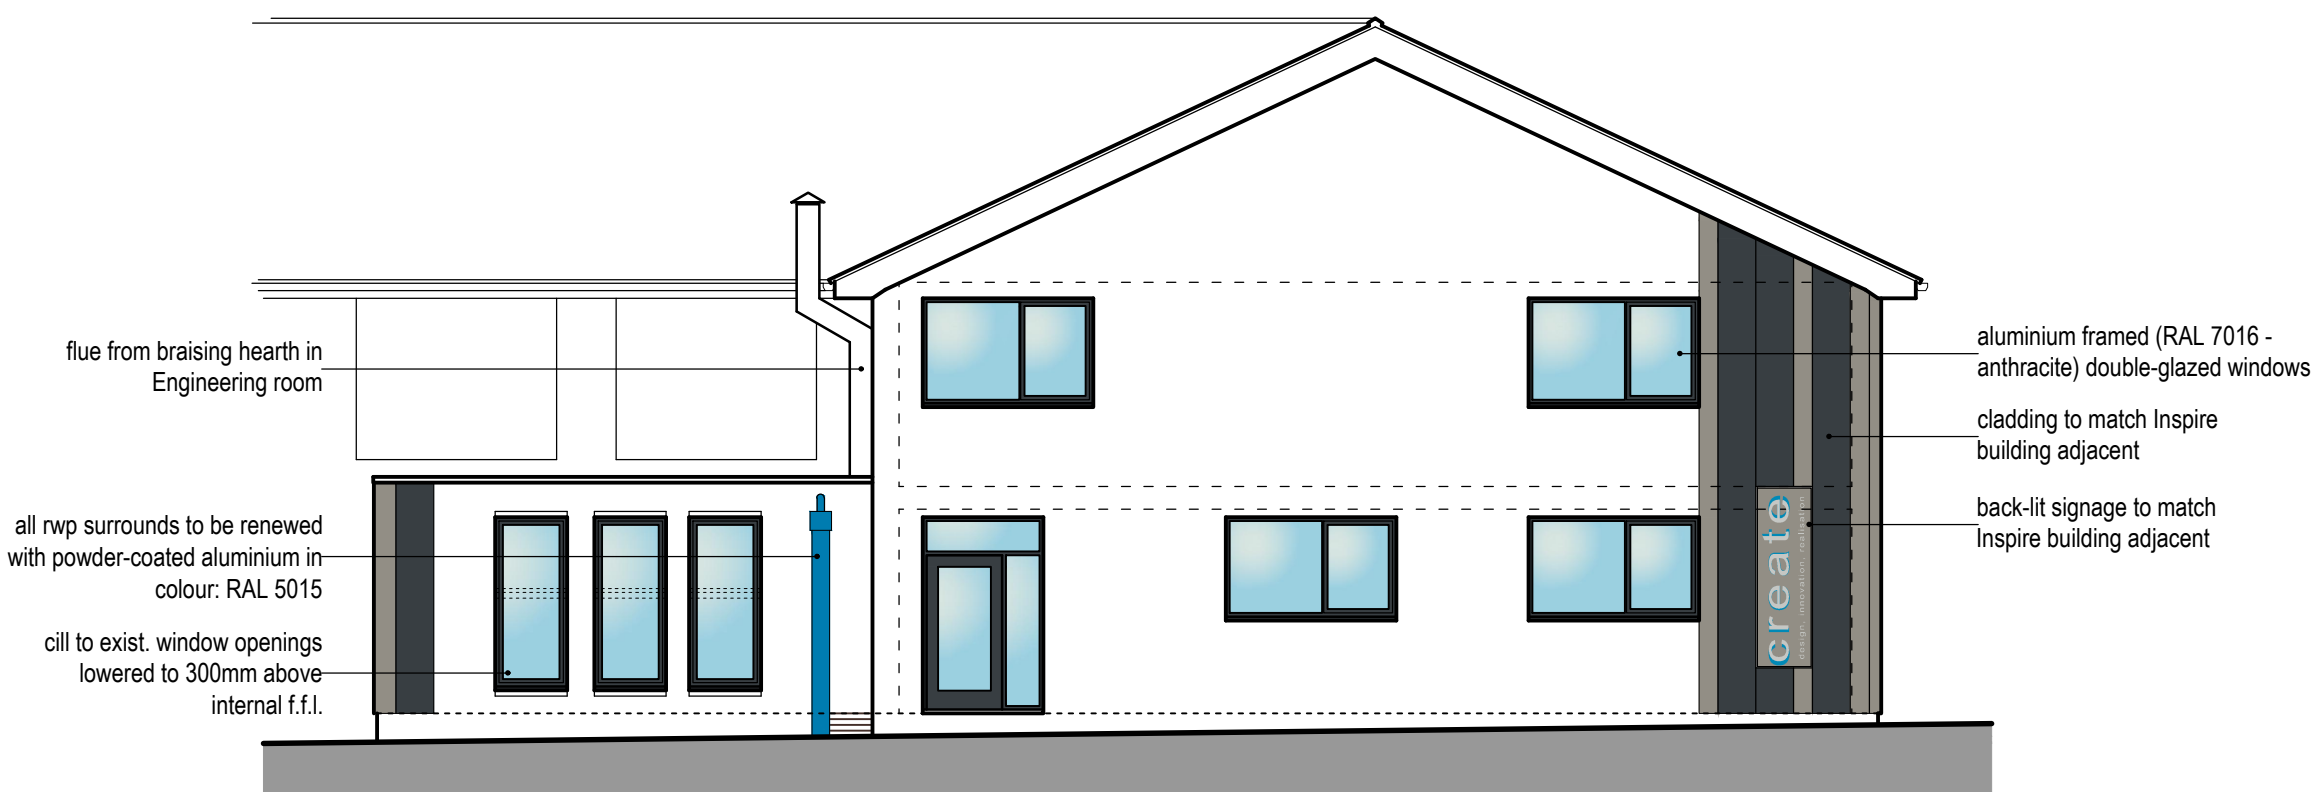

PROPOSED PLAYGROUND ELEVATION



PROPOSED REAR ELEVATION

Revision		Date	Initials
client:	project:	drawing:	
THE DERBY HIGH SCHOOL RADCLIFFE ROAD, BURY	C.R.E.A.T.E. CONVERSION OF FORMER GYM	PROPOSED LAYOUT & ELEVATIONS	
project no:	drawing no:	revision:	drawn: checked: date: scale @ A1
2211	2211.P.100	-	CMc --- Oct 2021 1:100

