



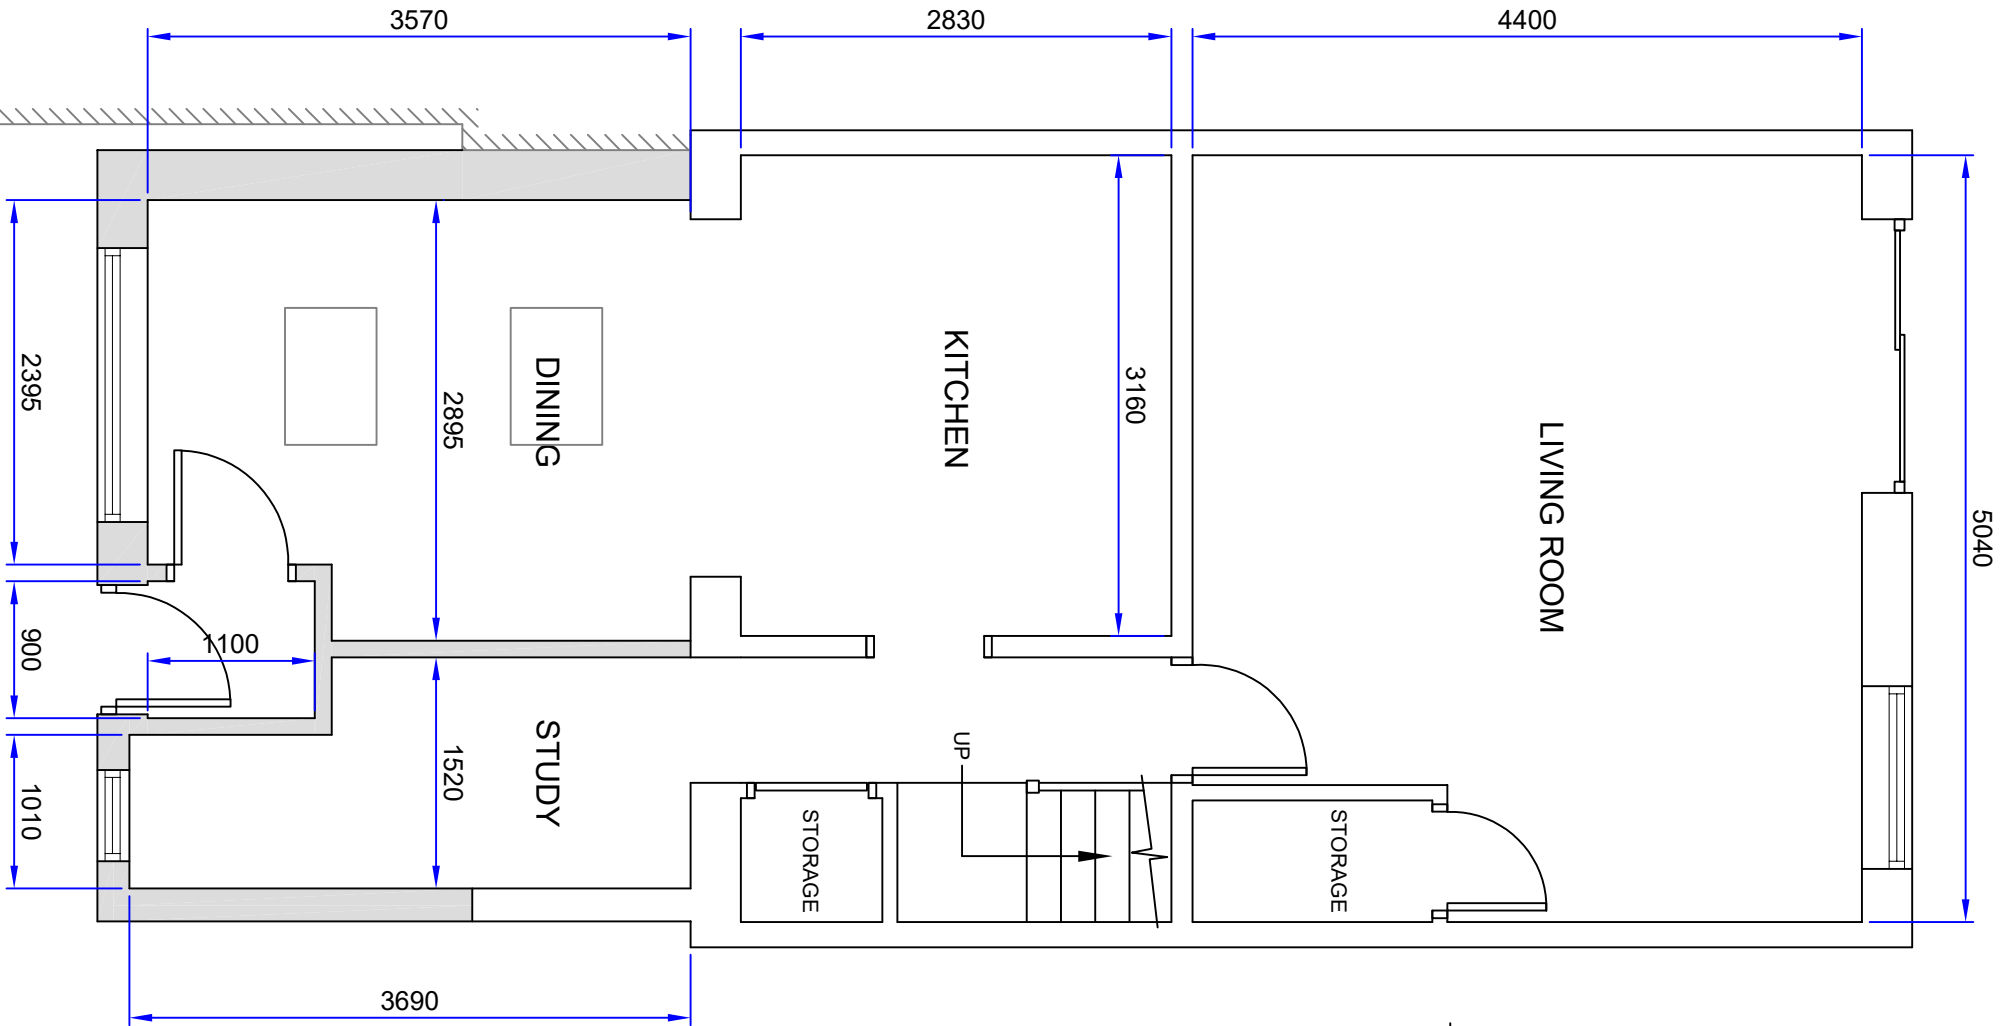


PROPOSED GROUND FLOOR PLAN
1:50

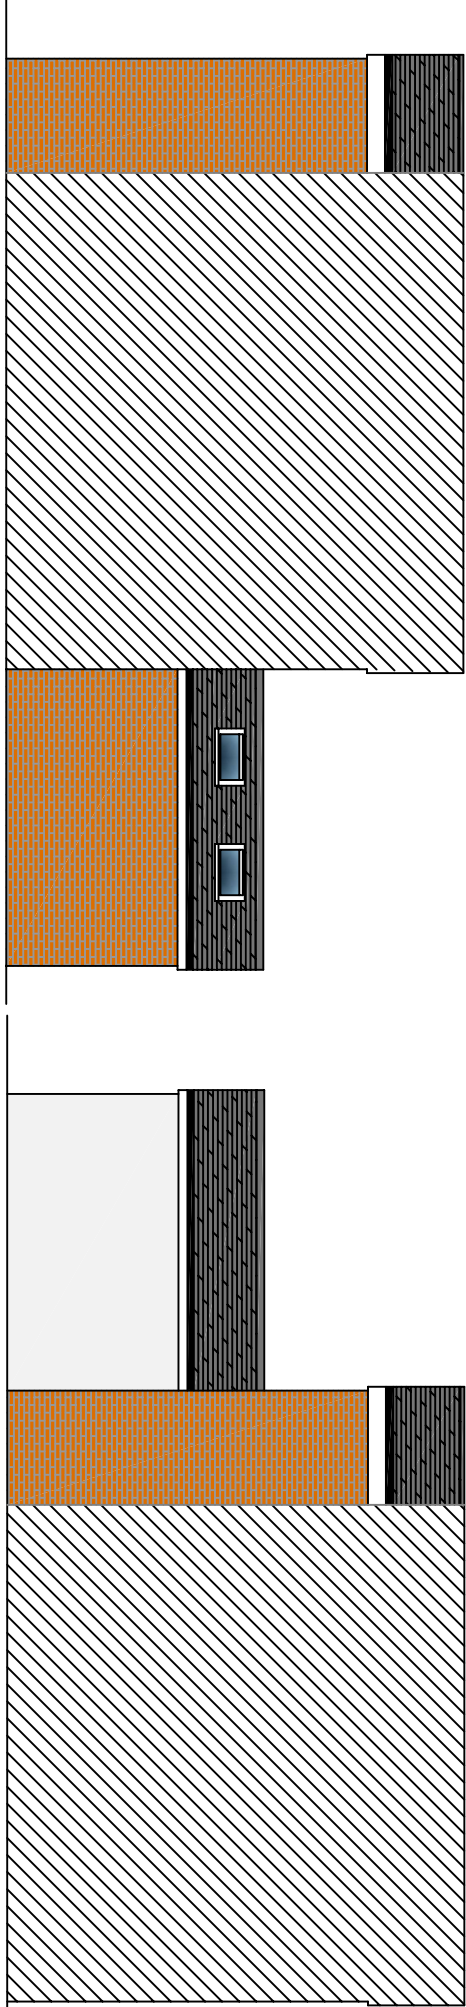

PROPOSED LH SIDE ELEVATION
1:100

PROPOSED RH SIDE ELEVATION
1:100

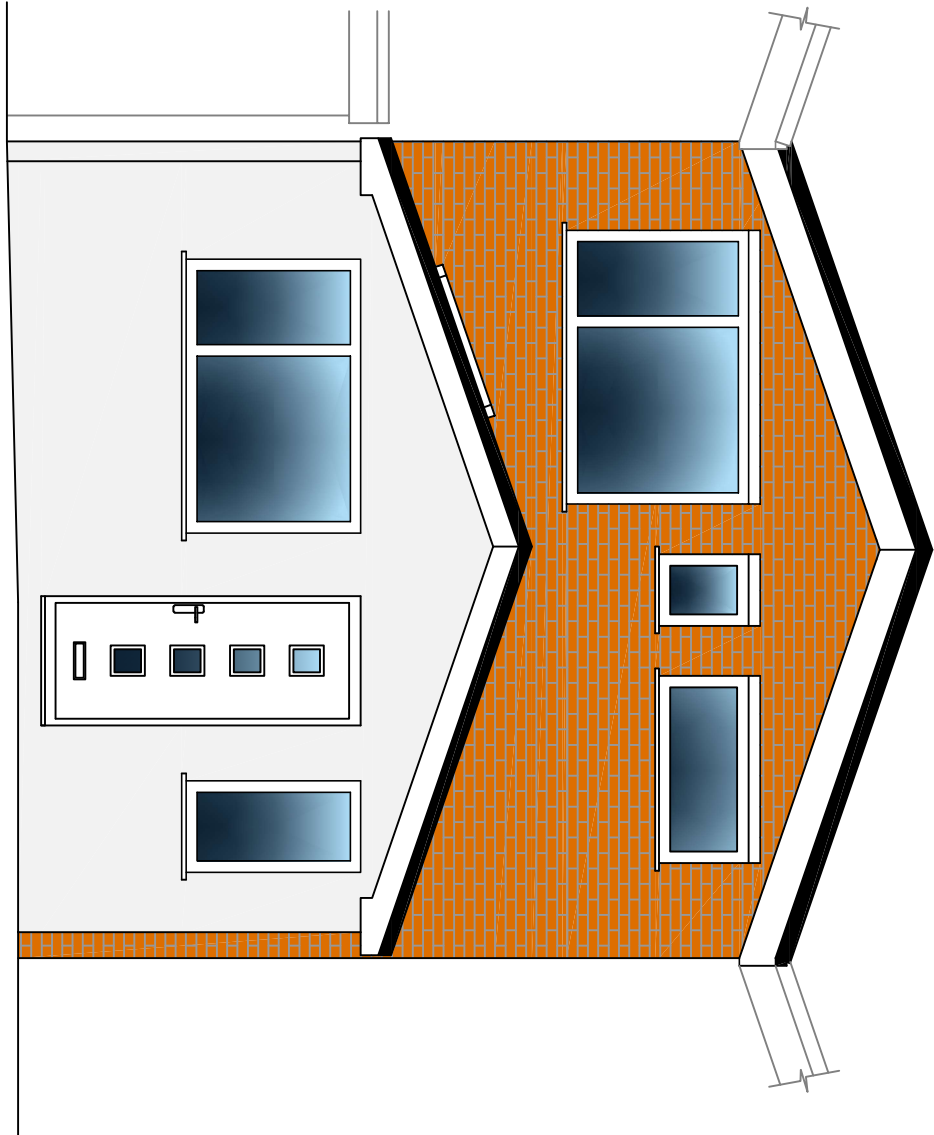

PROPOSED FRONT ELEVATION
1:50

MM Design Tech Ltd

PROPERTY

63 STANLEY RD
RADCLIFFE

CLIENT

AH

TITLE

PROPOSED FLOORPLAN
& ELEVATIONS

SCALE 1:100 & 1:50
@A3

DRG. No.

DATE 27.10.22

MMD096.10.22.02

DD. MM

REV

This drawing is subject to copyright and is not to be reproduced in part or whole without approval.

Figured dimensions must be taken, do not take scaled measurements from the drawing. Any discrepancies must be reported immediately to the Contract Administrator.

Contractors are deemed to have visited the site during the tender preparation period. Contractors must check all dimensions on site.