

Scale Bars		TO BE USED ONLY AS GUIDANCE			
1:100	mm	1000	3000	5000	
1:200	mm	5000	8000		
1:500	M	5	15	25	
1:1250	M	10	30	50	70

NOTES

- All dimensions and levels are to be checked on site.
- Any discrepancies are to be reported to the architect before any work commences
- This drawing shall not be scaled to ascertain any dimensions. Work to figured dimensions only.
- This drawing shall not be reproduced without express written permission from AEW.
- Title overlay drawings and ownership boundaries are produced using all reasonable endeavors. AEW cannot be responsible for the accuracy or scale discrepancy of base plans supplied to them.
- All works are to be undertaken in accordance with Building Regulations and the latest British Standards.
- All proprietary materials and products are to be used strictly in accordance with the manufacturers recommendations.

This drawing contains the following model files: -

13247-AEW-XX-XX-M3-A-0003
211124-KRD-HB-XX-M3-S-0000-P12
JDHQ-CDL-XX-XX-M3-ME-0002

CDM 2015

Client notified of duties: 19/01/2022

Principal Designer: Avid

Unless noted below, all known hazards have been highlighted on the drawing:

P02	10/07/23	Re-issued for planning	RP	PBH
P01	30/06/23	Preliminary issue for planning	PBH	RP
Rev	Date	Description	Drawn by	Checked By

Status	Purpose of Issue
S2	For Planning

drawing stage Stage 4

client

JD Group


project

JD Sports Campus - Hub Building

drawing title


External Enclosure - Refuse Store

date	06/30/23	drawn	RP
scale @ A2	1 : 50	checked	PBH

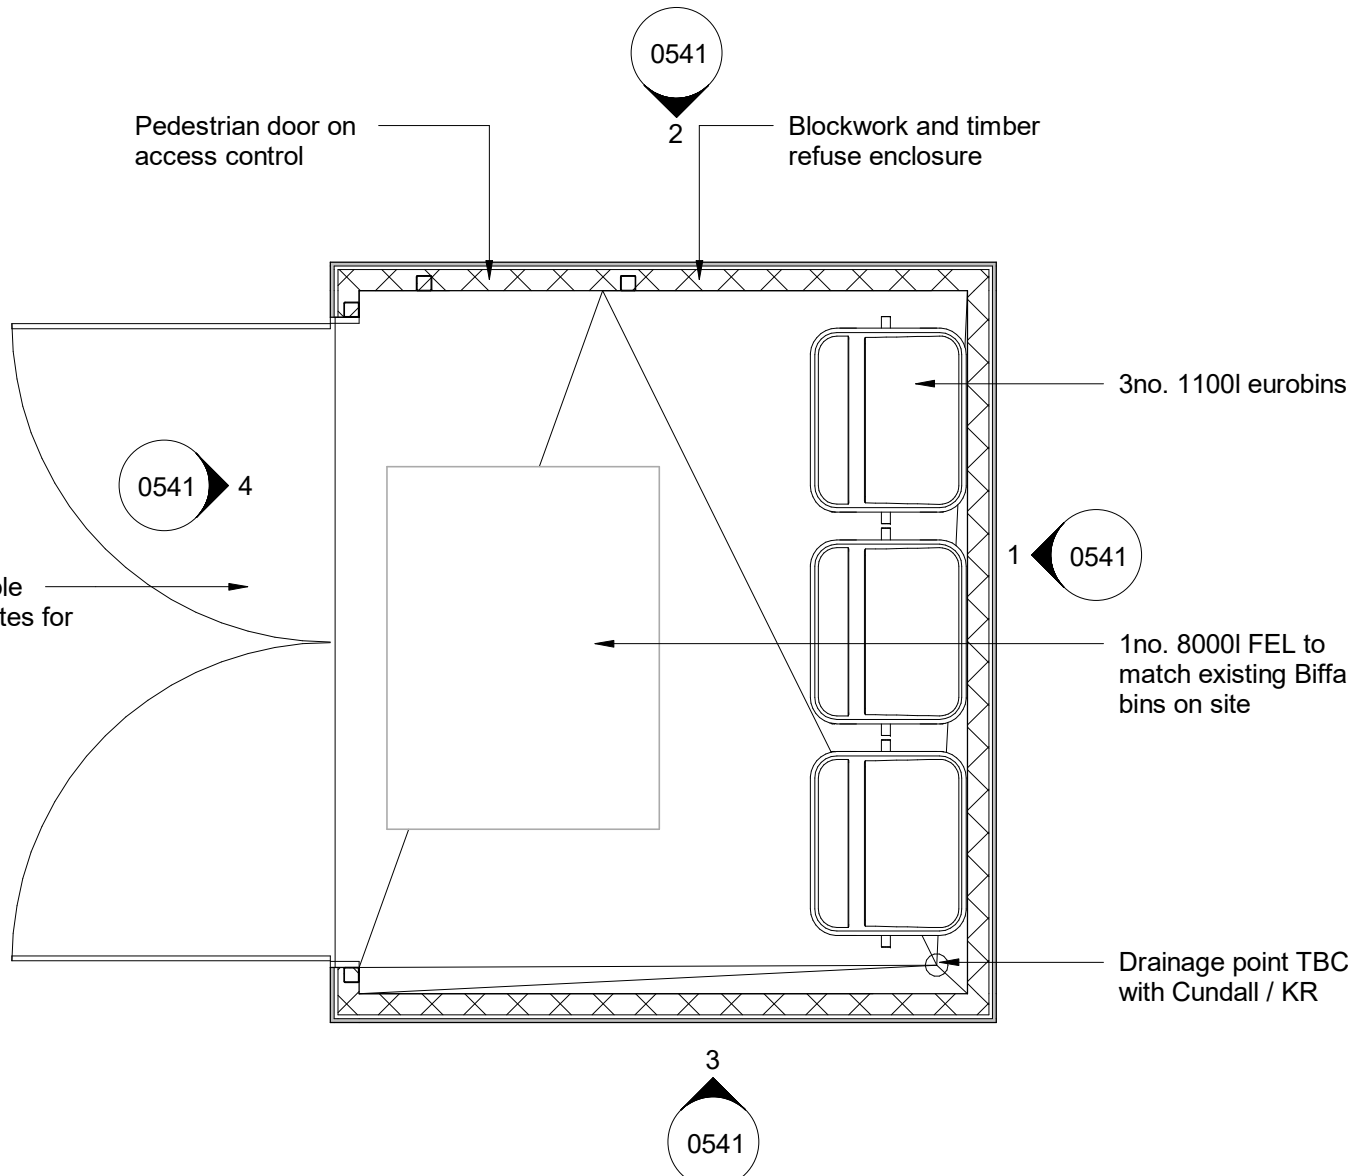


External Enclosure - Refuse Store

Scale @ 1 : 50

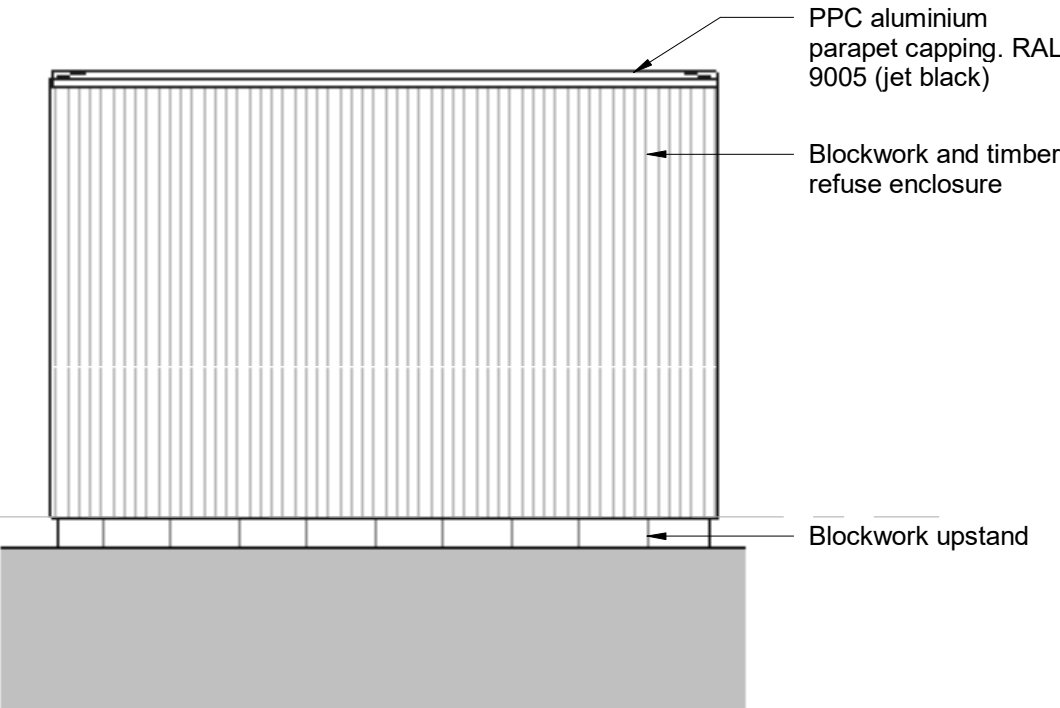

Refuse Store - North Elevation

Scale @ 1 : 50

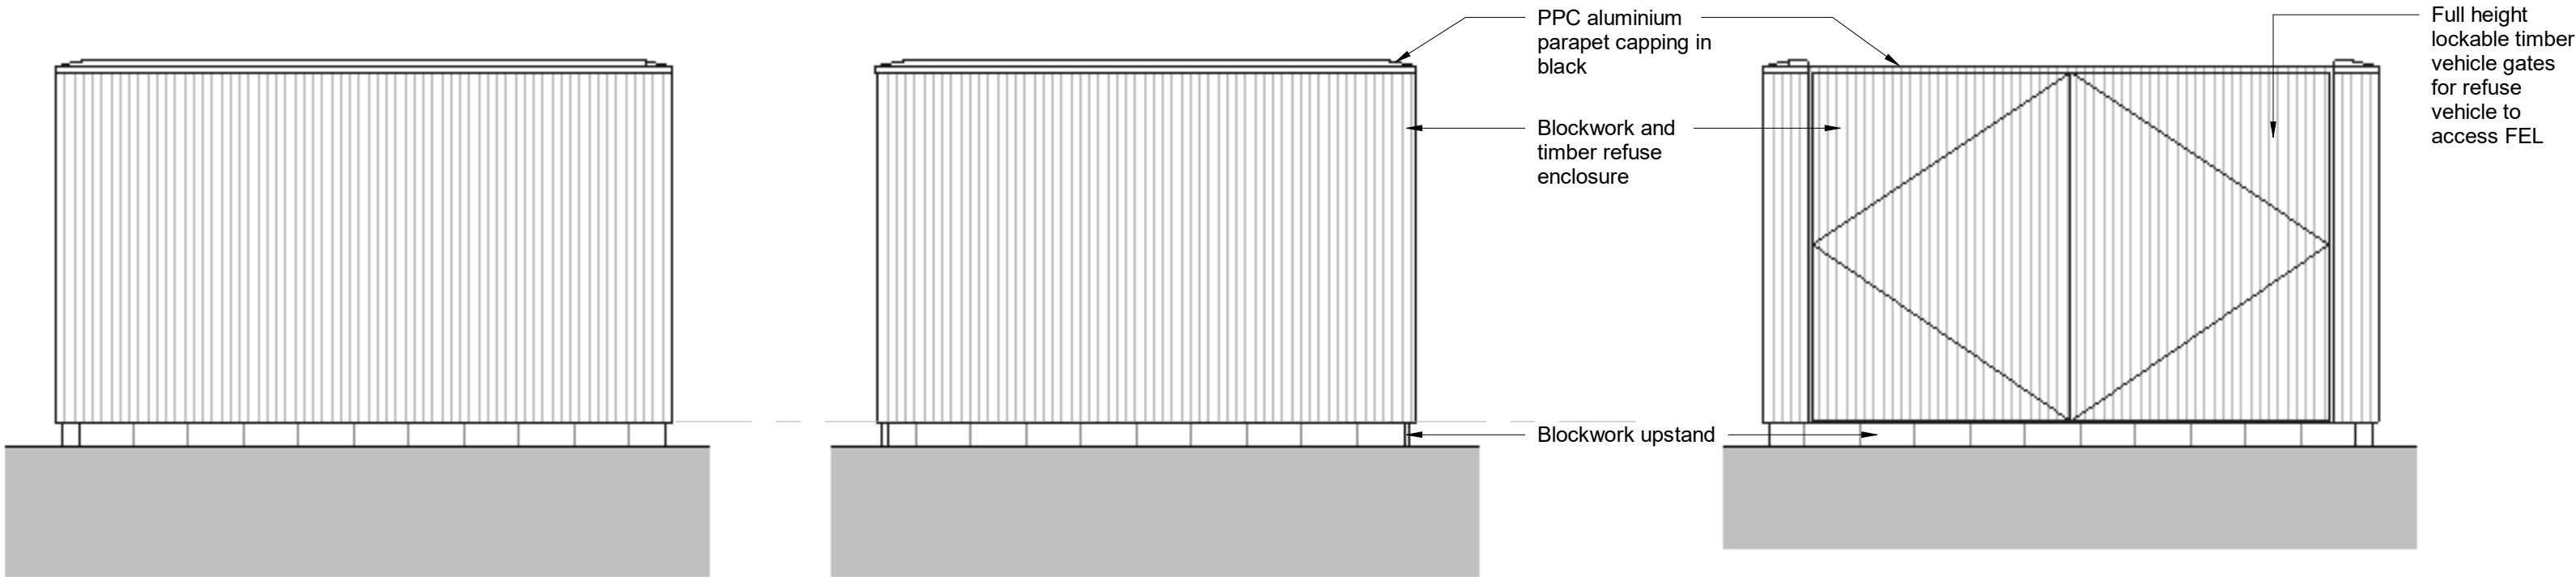

Refuse Store - East Elevation

Scale @ 1 : 50

Refuse Store - South Elevation

Scale @ 1 : 50

Refuse Store - West Elevation

Scale @ 1 : 50

Rev P02

Dwg No 13247-AEW-01-SI-DR-A-0541

aew architects
0161 214 4370
www.aewarchitects.com

Aew