



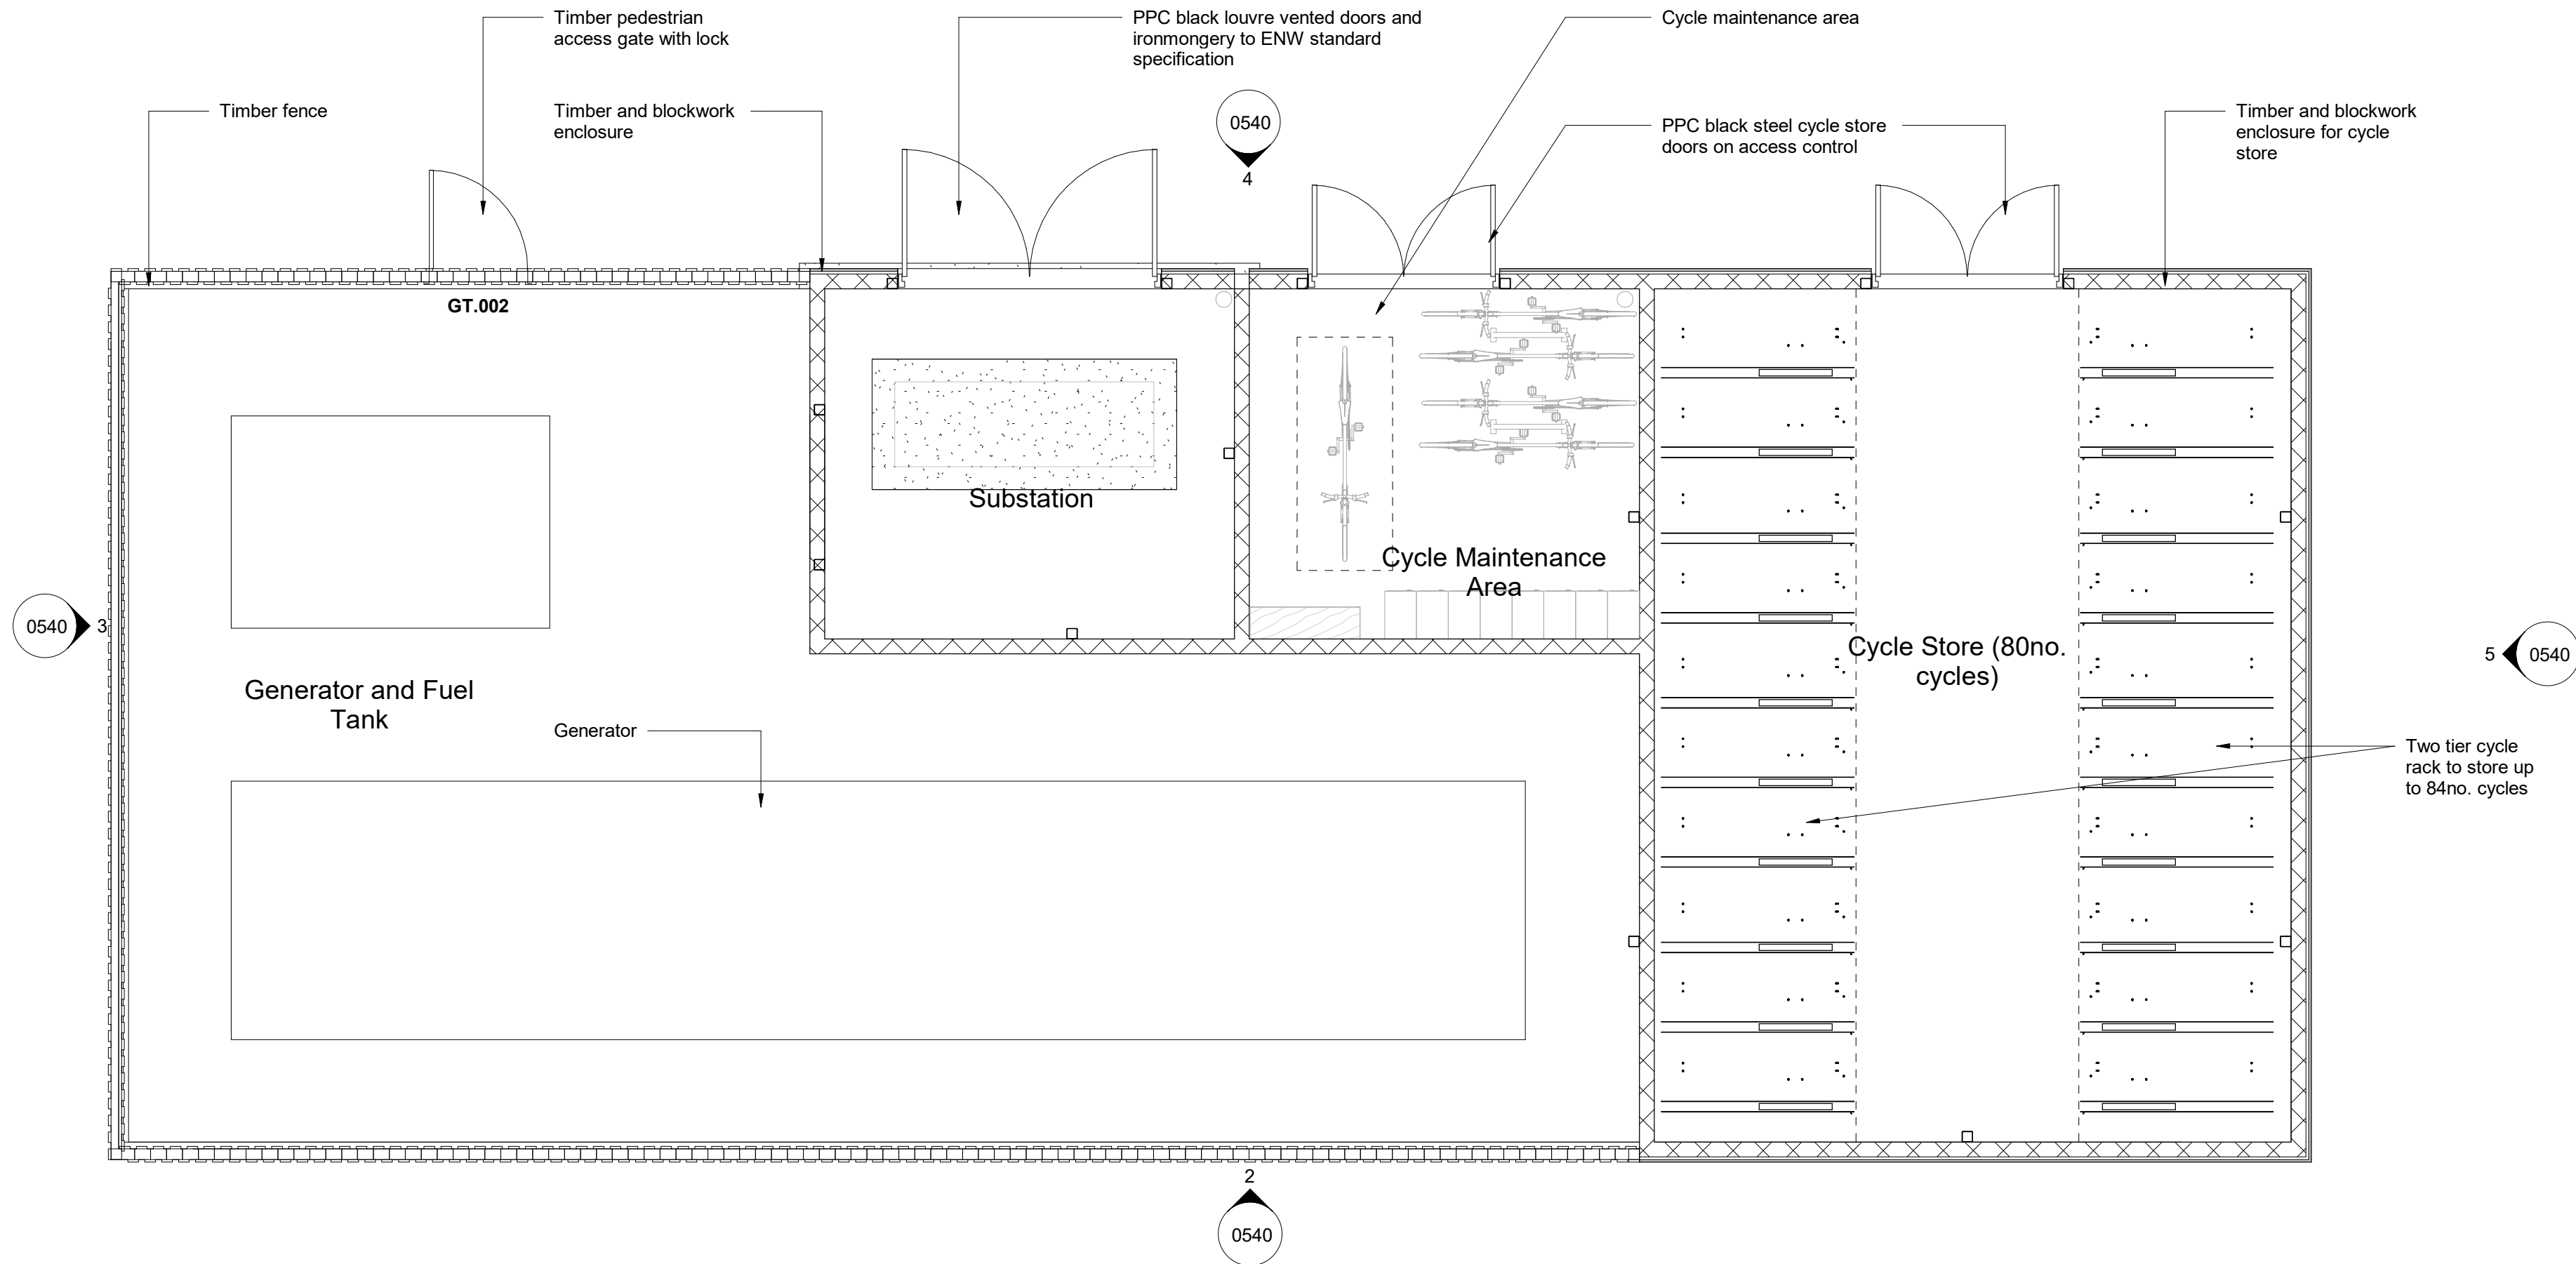


External Enclosure Plan - Sub-station, Fuel Tank & Generator
Scale @ 1 : 50

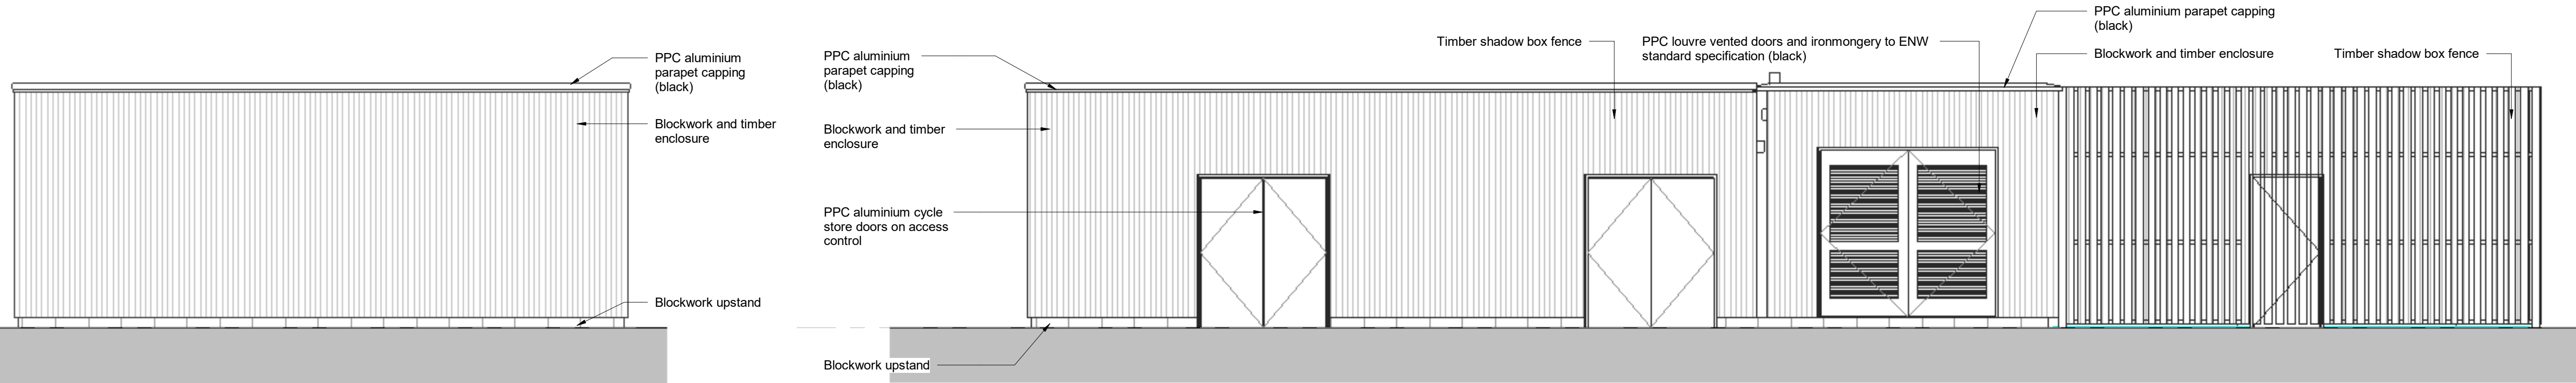

External Enclosure - North Elevation
Scale @ 1 : 50


PLANNING - External Enclosure - East Elevation
Scale @ 1 : 50

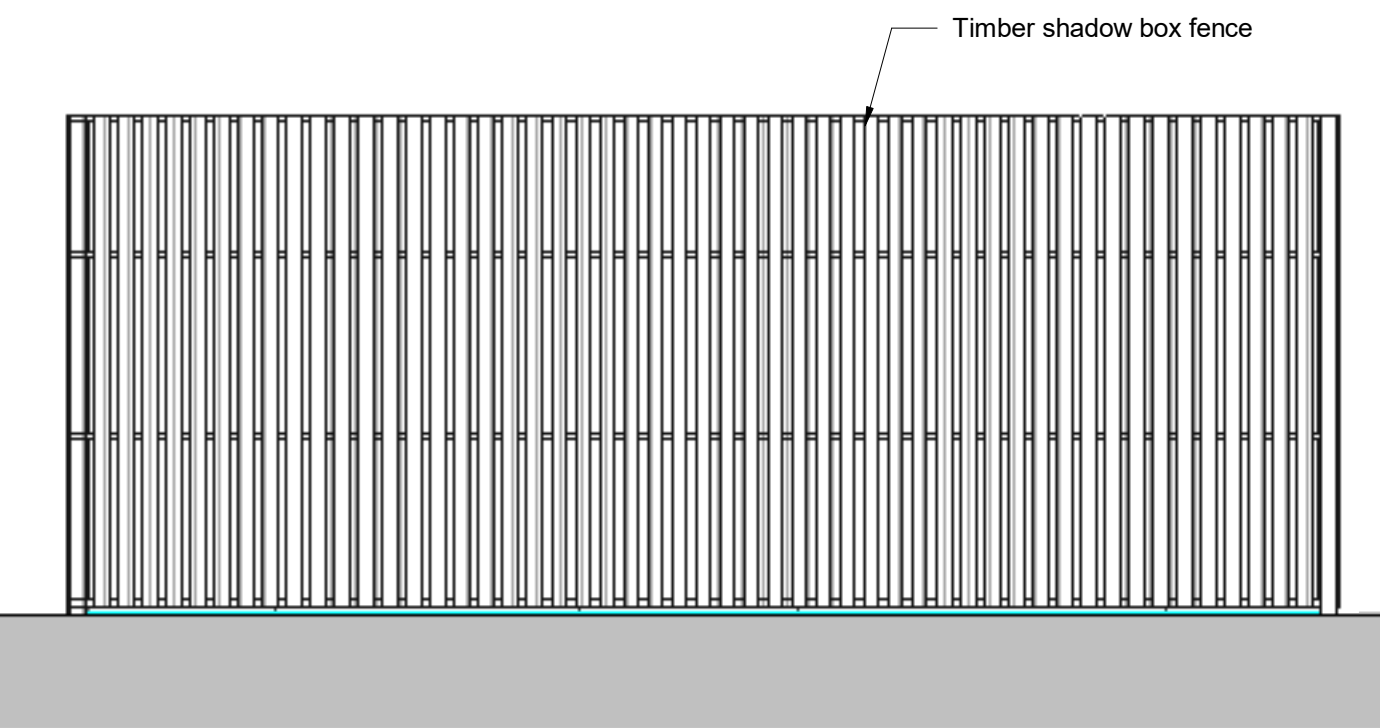

External Enclosure - West Elevation
Scale @ 1 : 50



External Enclosure - South Elevation
Scale @ 1 : 50

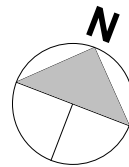

Scale Bars		TO BE USED ONLY AS GUIDANCE	
1:100	mm	0 1000 2000 3000 4000 5000	
1:200	mm	0 500 1000 1500 2000 2500 3000 3500 4000 4500 5000	
1:500	M	0 5 10 15 20 25 30 35 40 45 50 55 60 65 70 75 80 85 90 95 100	
1:1250	M	0 10 20 30 40 50 60 70 80 90 100	

NOTES

- All dimensions and levels are to be checked on site.
 - Any discrepancies are to be reported to the architect before any work commences.
 - This drawing shall not be scaled to ascertain any dimensions. Work to figured dimensions only.
 - This drawing shall not be reproduced without express written permission from AEW.
 - Title overlay drawings and ownership boundaries are produced using all reasonable endeavors. AEW cannot be responsible for the accuracy or scale discrepancy of base plans supplied to them.
 - All works are to be undertaken in accordance with Building Regulations and the latest British Standards.
 - All proprietary materials and products are to be used strictly in accordance with the manufacturers recommendations.
- This drawing contains the following model files: -
- 13247-AEW-XX-XX-M3-A-0003
211124-KRD-HB-XX-M3-S-0000-P12
JDHQ-CDL-XX-XX-M3-ME-0002

CDM 2015

Client notified of duties: 19/01/2022
Principal Designer: Avid

Unless noted below, all known hazards have been highlighted on the drawing.

P02	10/07/23	Re-issued for planning	RP	PBH
P01	30/05/23	Preliminary issue for planning	PBH	RP
Rev	Date	Description	Drawn by	Checked By
S2		For Planning		
drawing stage				
Stage 4				
client				
JD Group				
project				
JD Sports Campus - Hub Building				
drawing title				
External Enclosure - Sub-station, Fuel Tank, Generator & Cycle Store				
date	06/30/23	drawn	RP	
scale @ A1	1 : 50	checked	PBH	

Rev

P02

13247-AEW-01-SI-DR-A-0540

Draw No

project

JD Sports Campus - Hub Building

drawing title

External Enclosure - Sub-station, Fuel Tank, Generator & Cycle Store

date

06/30/23

drawn

RP

scale @ A1

1 : 50

checked

PBH

aeu architects
0161 214 4370
www.aeuarchitects.com

aeu