



Location Plan
1 : 1250

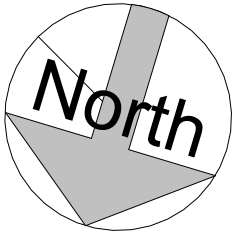

E-Site Plan
1 : 200

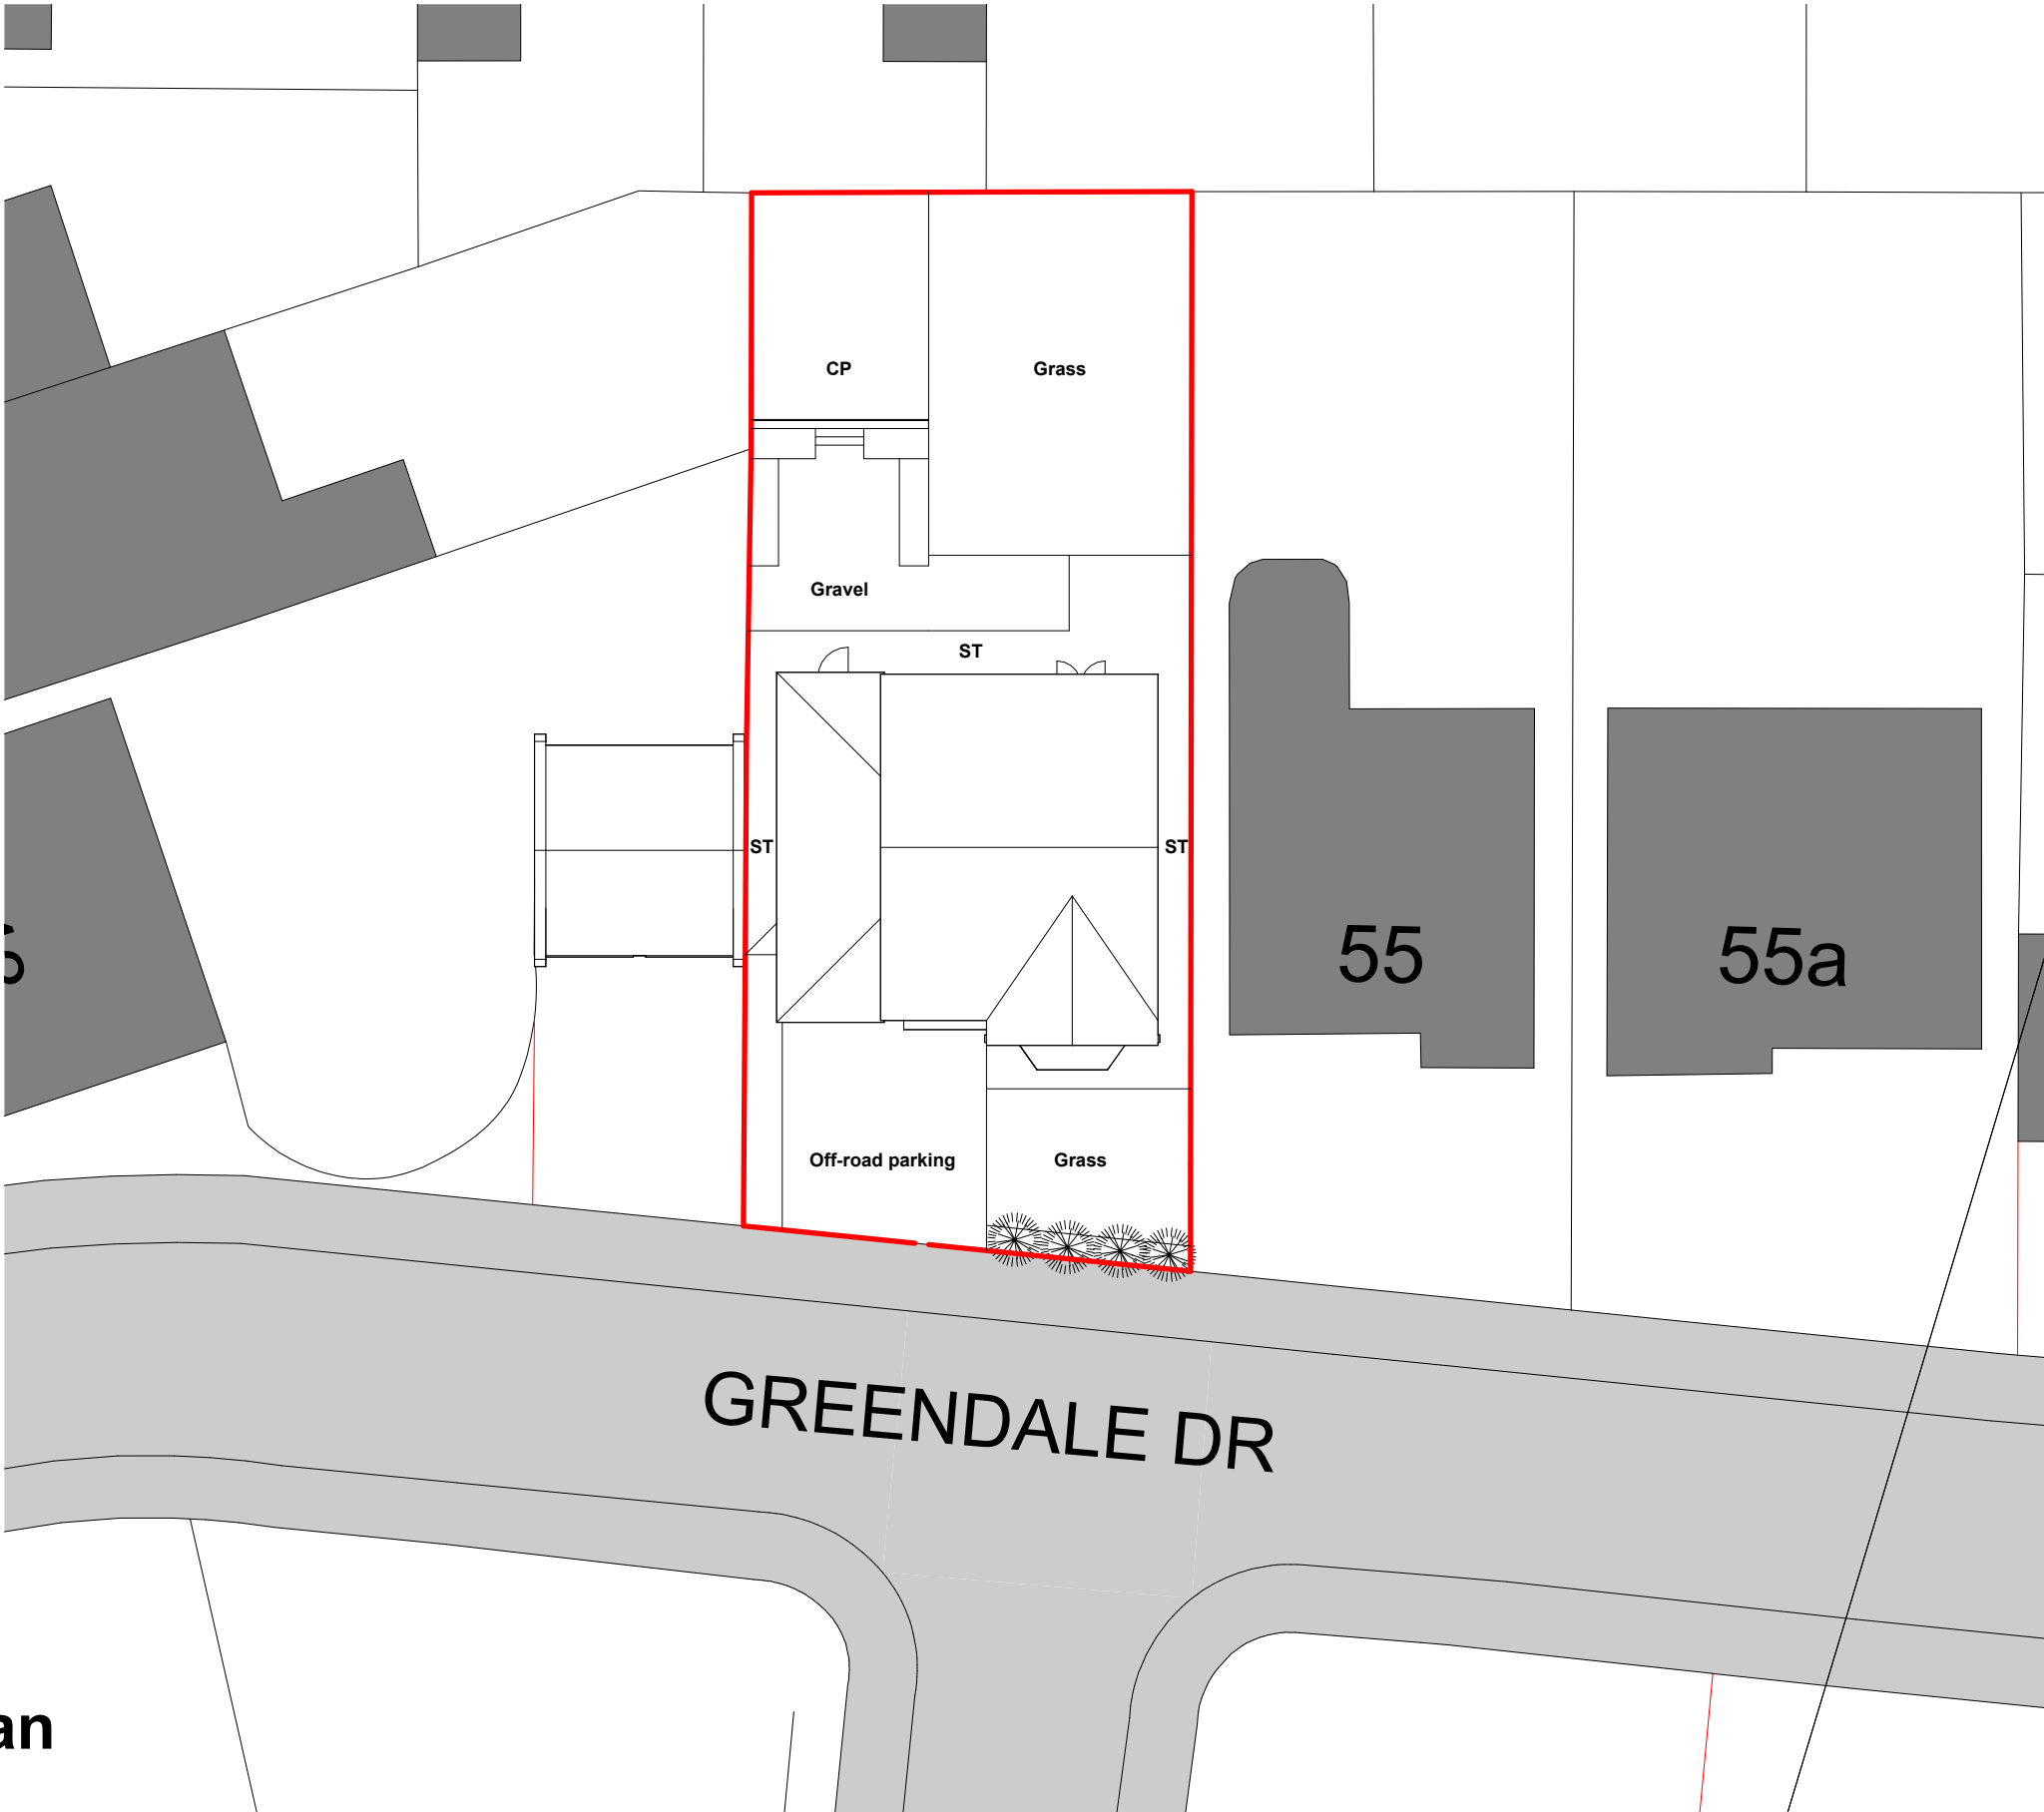

COPYRIGHT © ALL RIGHTS RESERVED BY ARCHITEK BDC LTD. DRAWING INDICATES DESIGN INTENT ONLY. NOT TO BE USED FOR CONSTRUCTION UNLESS STATED SO. TO BE READ IN CONJUNCTION WITH OTHER DRAWINGS OR SPECIFICATION WHERE PROVIDED.

ARCHITEK

BUILDING DESIGN CONSULTANCY

0161 511 8479

vikas@architek.uk

916 Stockport Road, Levenshulme, Manchester, M19 3AB

No.	Description	Date
P1	Issue to Planning	03.05.2026

PROJECT	
Two storey side and single storey rear extension	
Bury MB Council	PURPOSE OF ISSUE
	PLANNING

ADDRESS	53 Greendale Drive, Radcliffe, Manchester, M26 1UE
SHEET	Location and Site Plan

CLIENT		
Adnan & Sadia Naseer		
Date	Project number	Scale (@ A3)
05.12.2025		As indicated
Drawn by	DRAWING NUMBER	
NM		
Checked by	A100	
VA		
		REV
		P1