


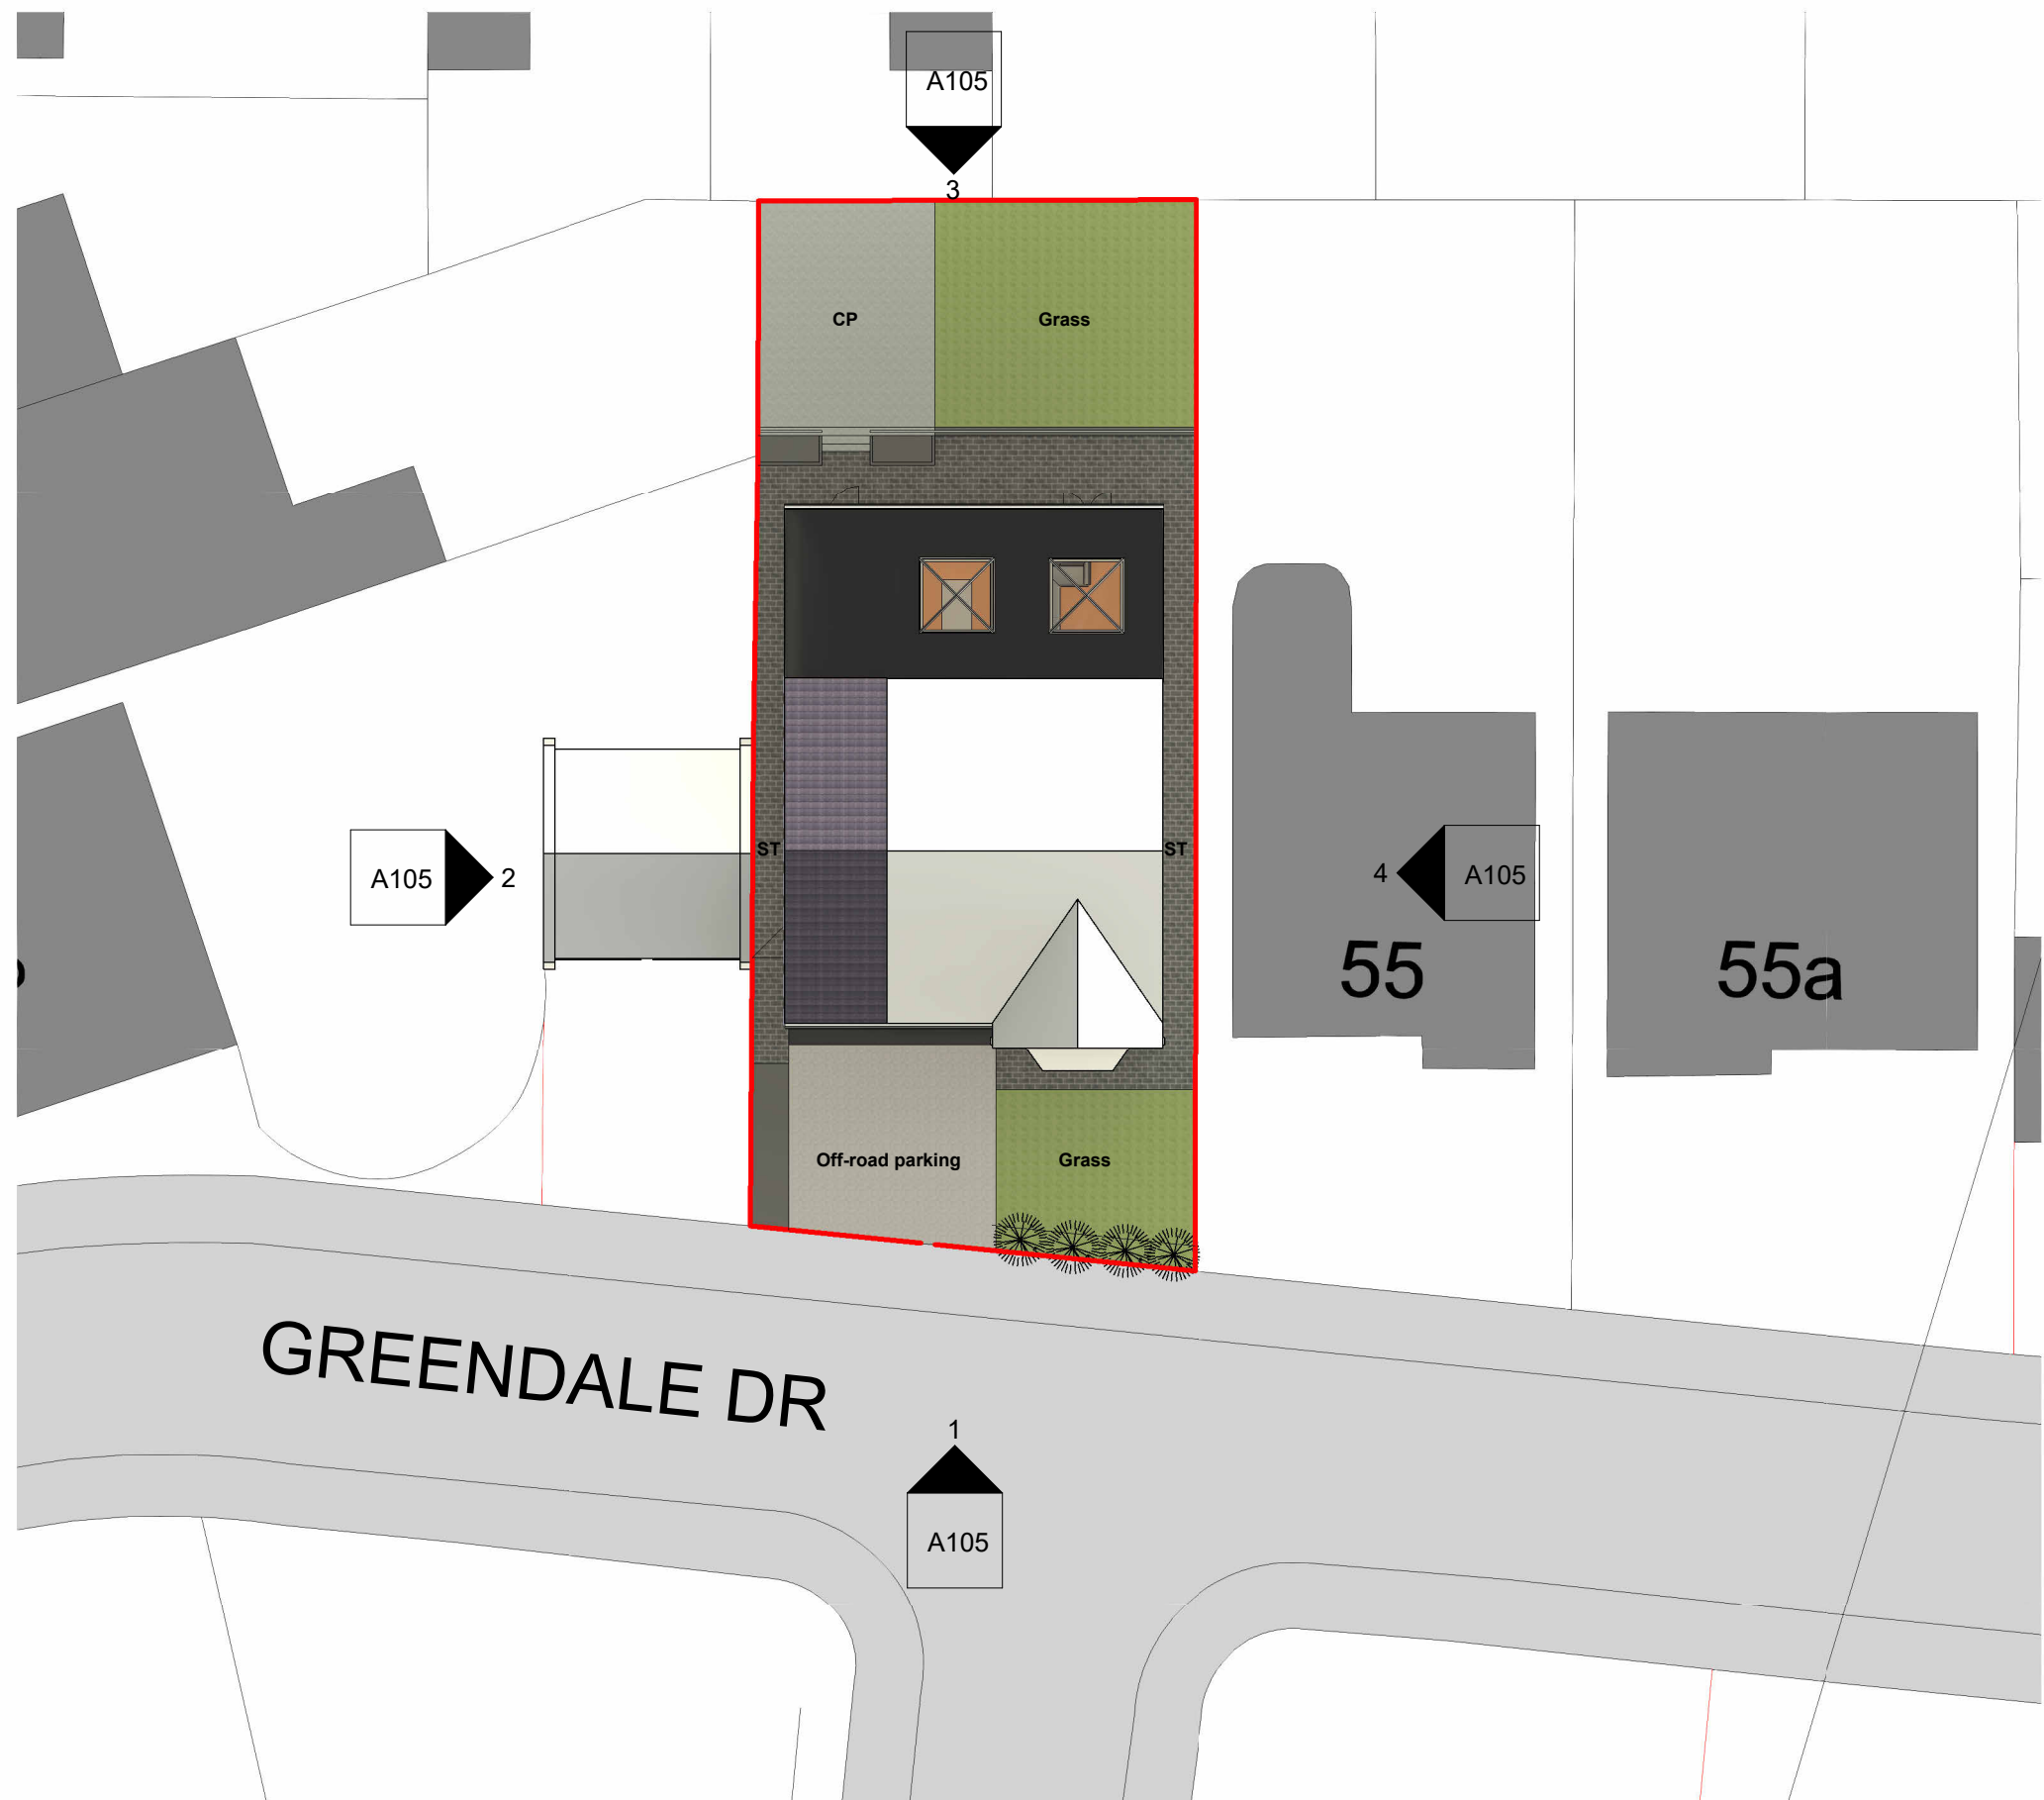

P-Site Plan
1 : 200

COPYRIGHT © ALL RIGHTS RESERVED BY ARCHITEK BDC LTD. DRAWING INDICATES DESIGN INTENT ONLY. NOT TO BE USED FOR CONSTRUCTION UNLESS STATED SO. TO BE READ IN CONJUNCTION WITH OTHER DRAWINGS OR SPECIFICATION WHERE PROVIDED.

ARCHITEK
BUILDING DESIGN CONSULTANCY

0161 511 8479
vikas@architek.uk
916 Stockport Road, Levenshulme, Manchester, M19 3AB

No.	Description	Date
P1	Issue to Planning	03.05.2026

PROJECT Two storey side and single storey rear extension		ADDRESS 53 Greendale Drive, Radcliffe, Manchester, M26 1UE		CLIENT Adnan & Sadia Naseer		
				Date 05.12.2025	Project number	Scale (@ A3) 1 : 200
Bury MB Council	PURPOSE OF ISSUE PLANNING	SHEET P-Site Plan	Drawn by NM	DRAWING NUMBER A101		REV P1
			Checked by VA			