




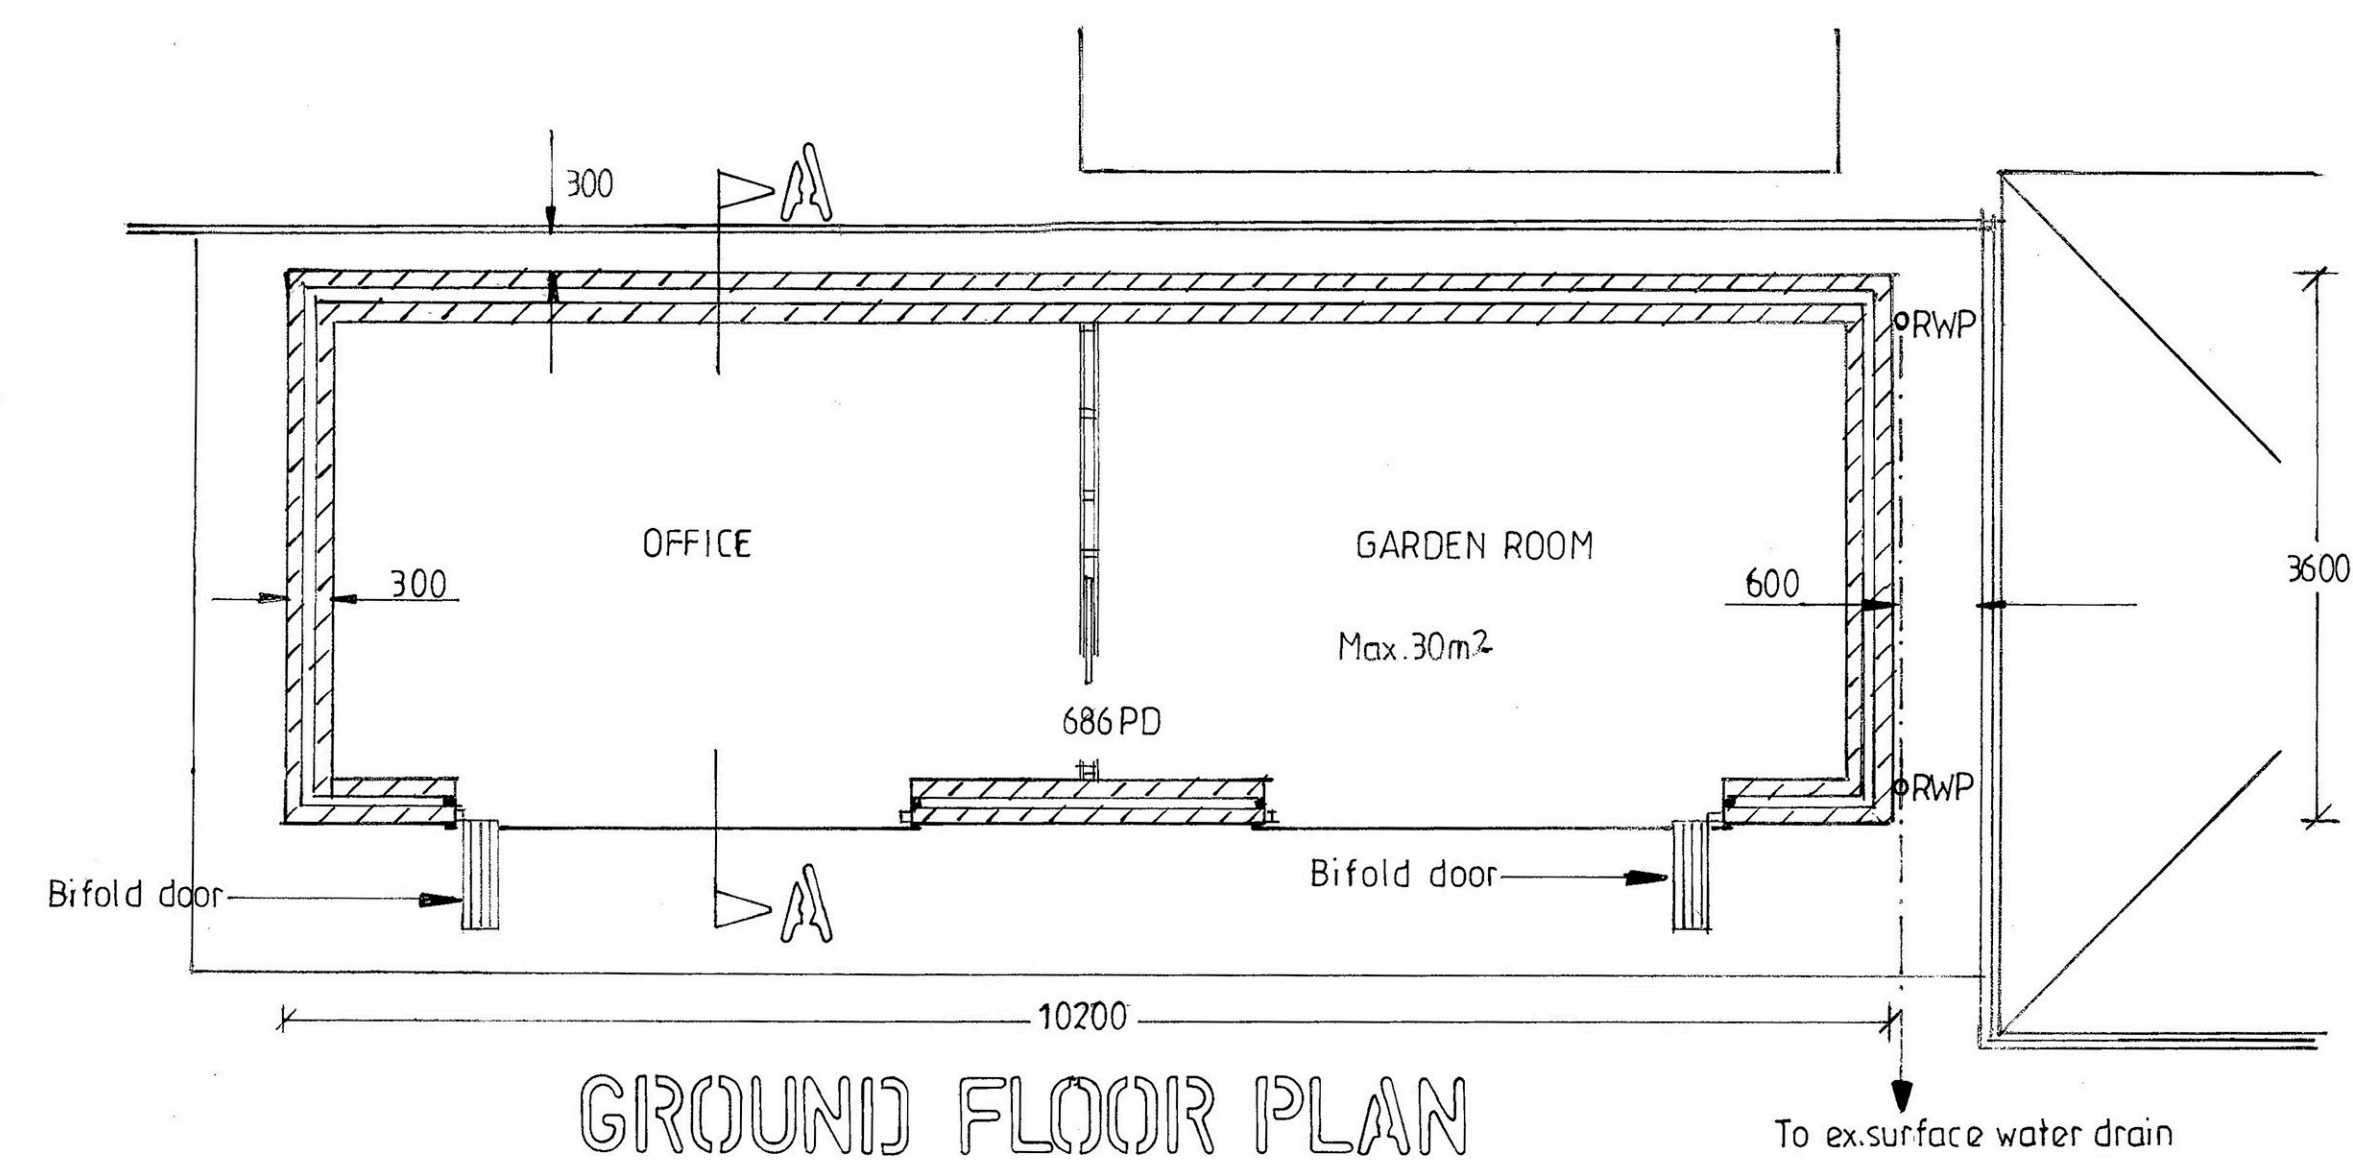


GROUND FLOOR PLAN

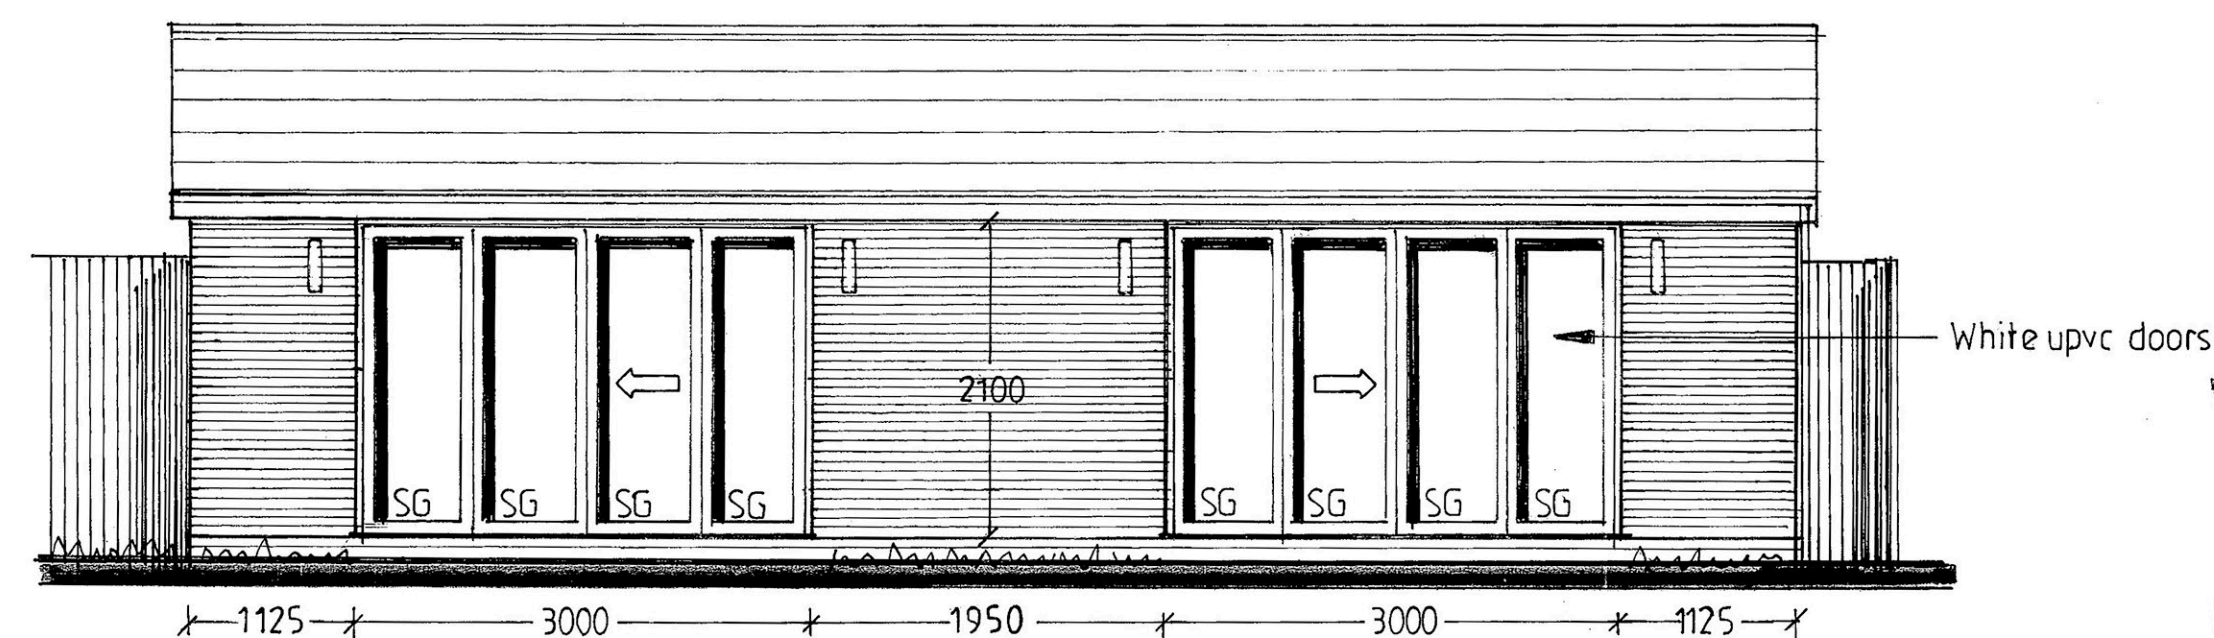

FRONT ELEVATION

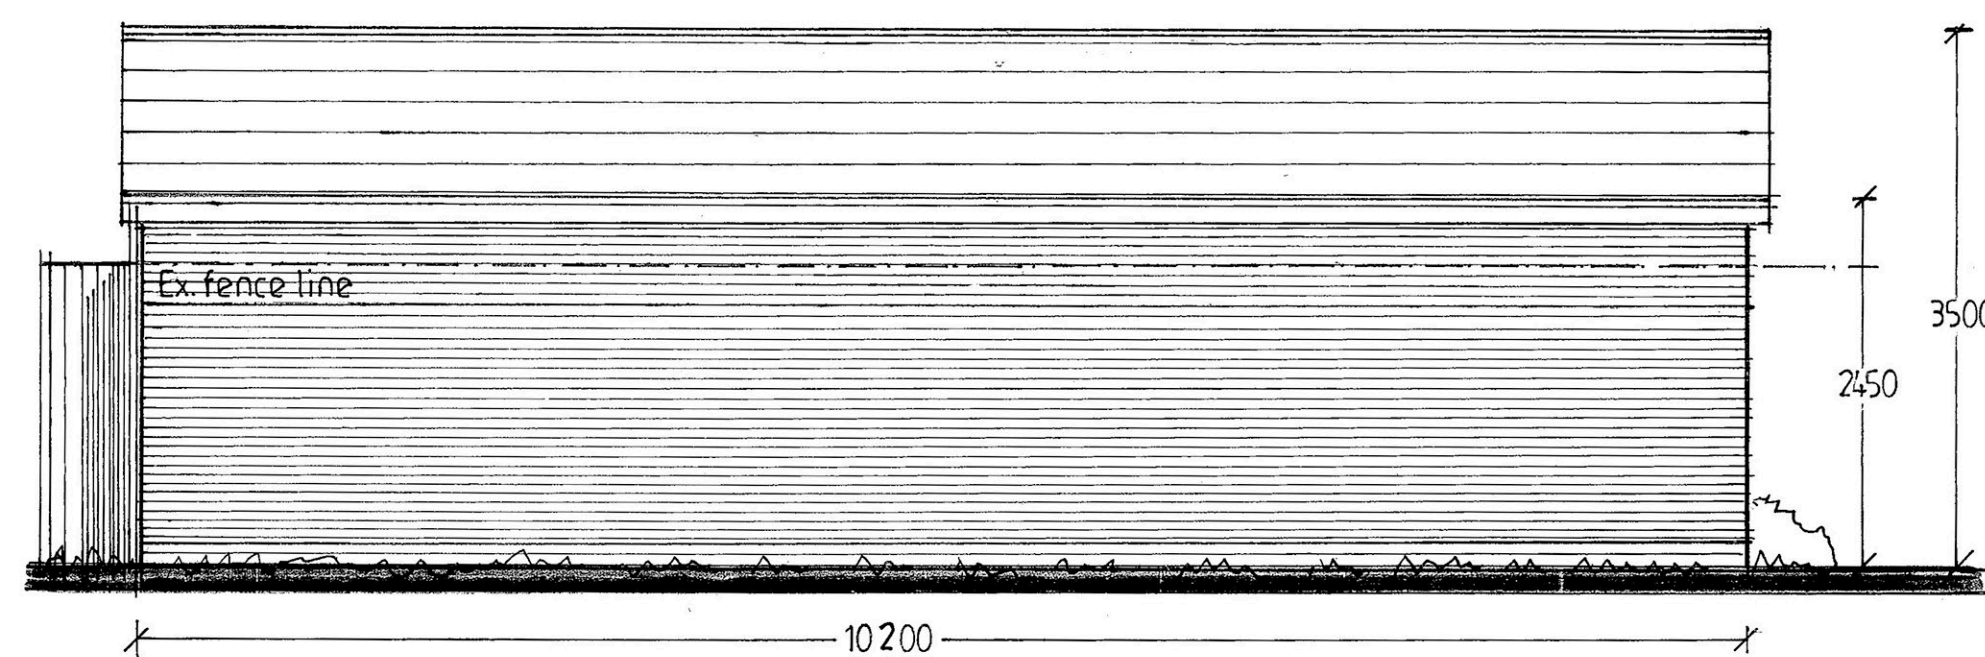


REAR ELEVATION

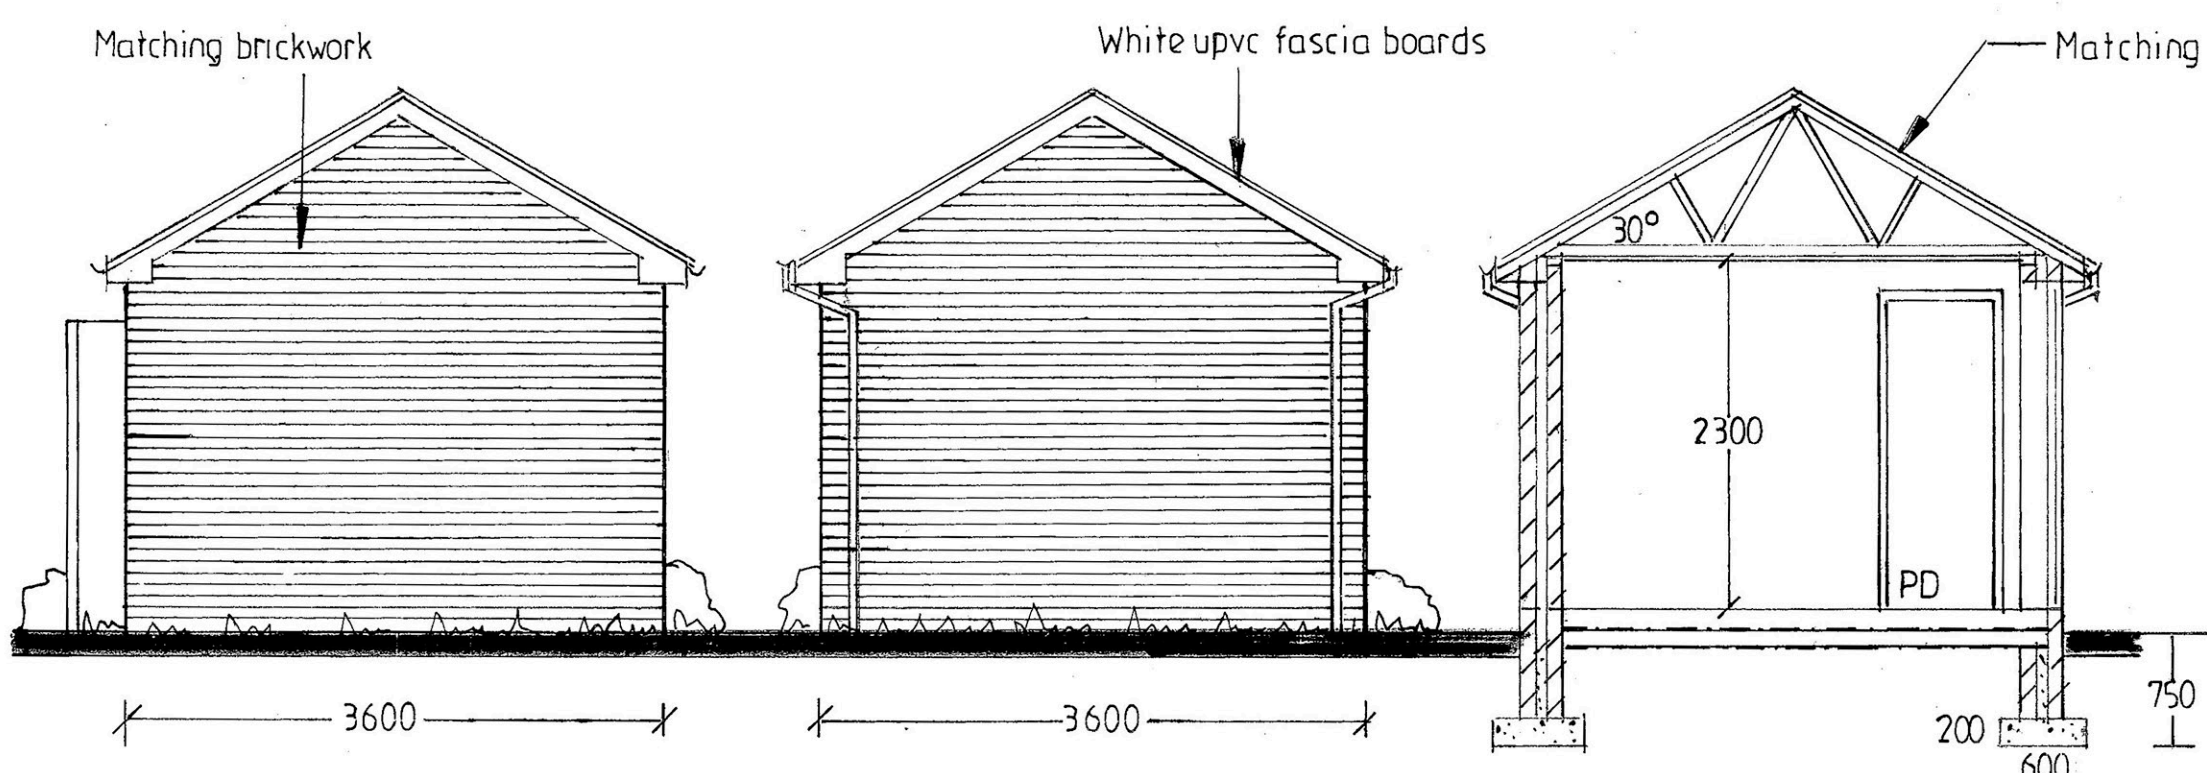


SIDE ELEVATIONS

SECTION A-A


PROPOSED GARDEN ROOM

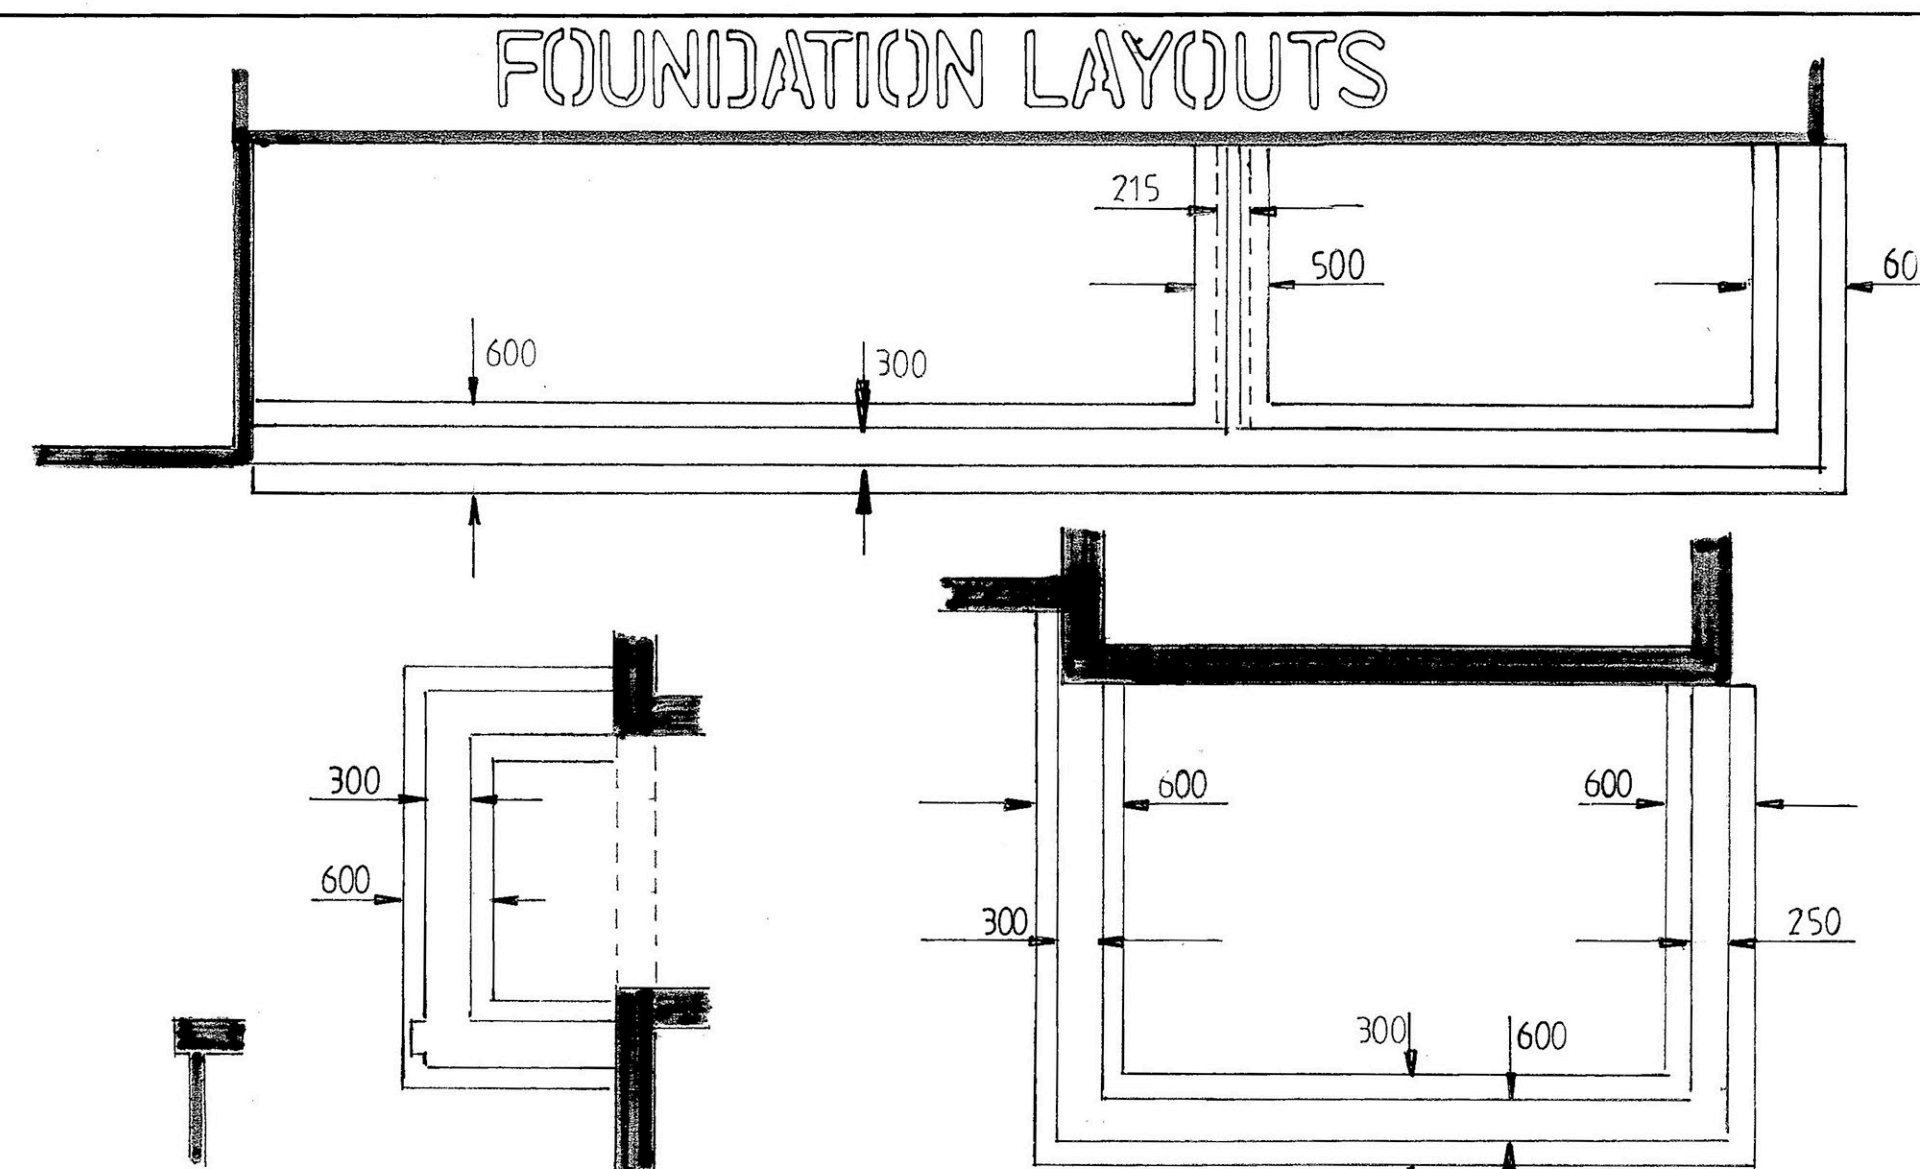


SECTION THROUGH REAR EXTENSION

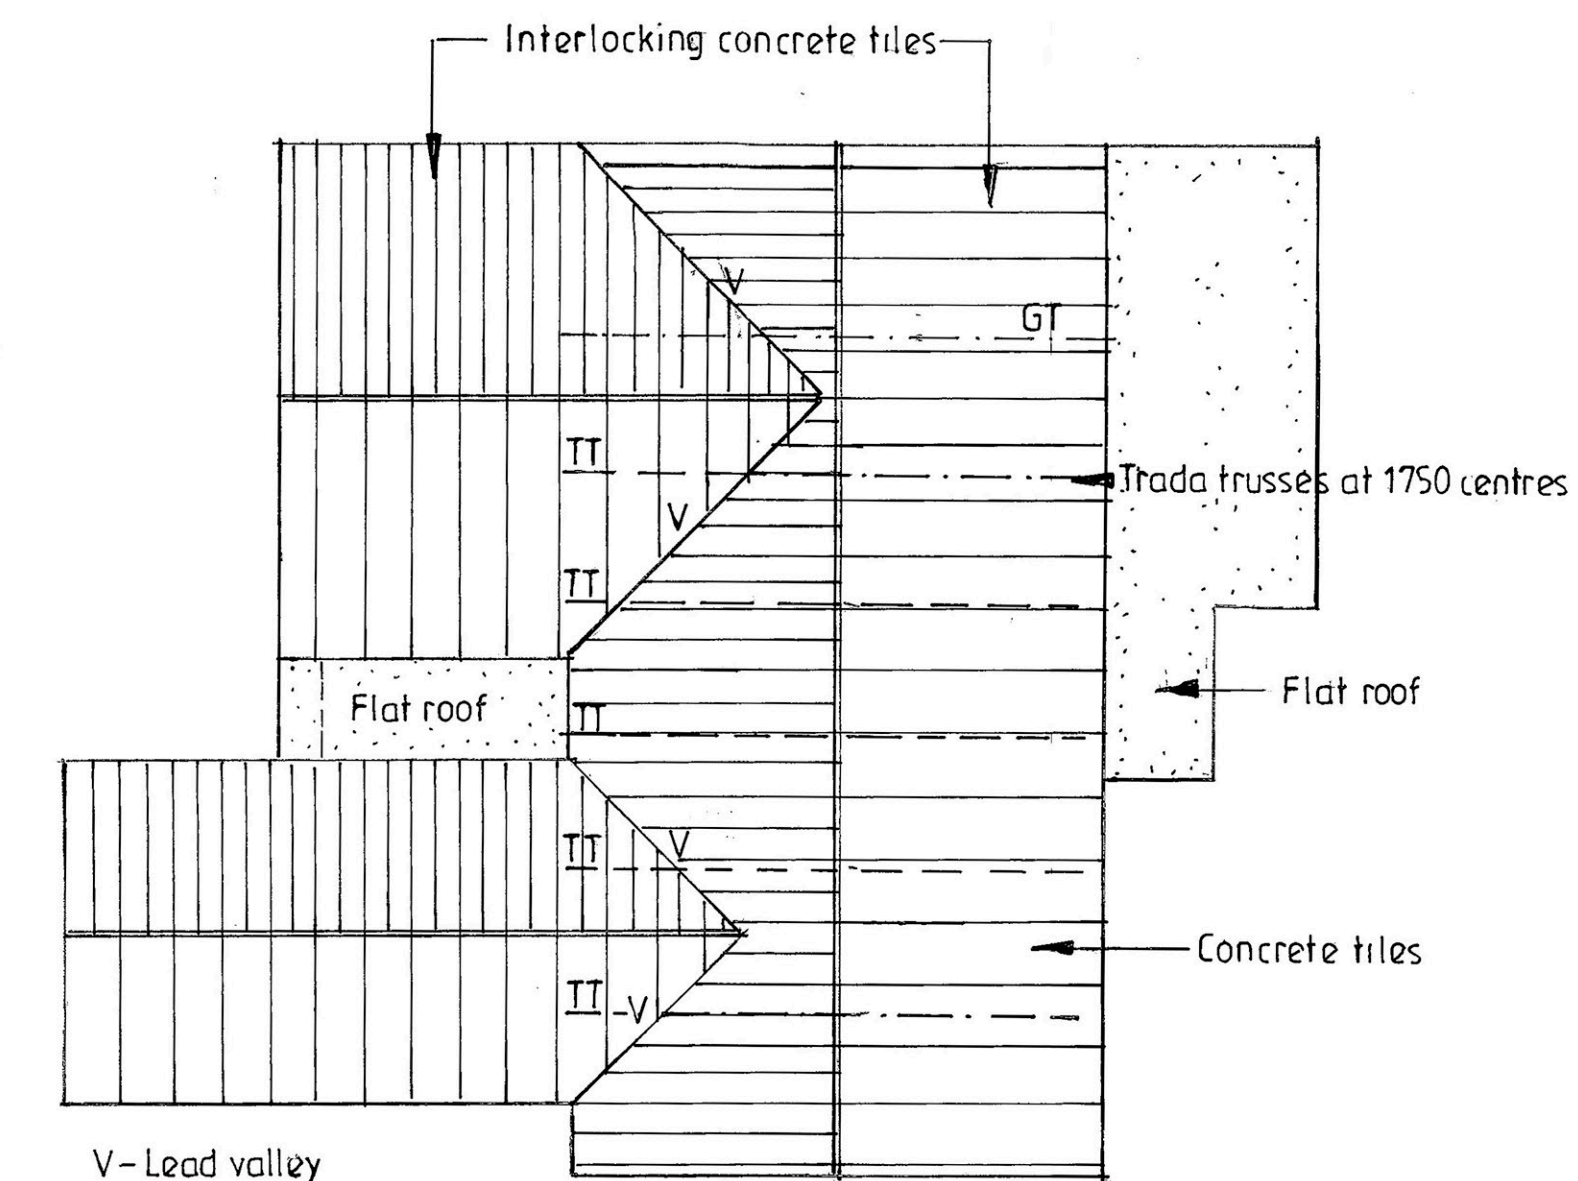




ROOF PLAN 1:100

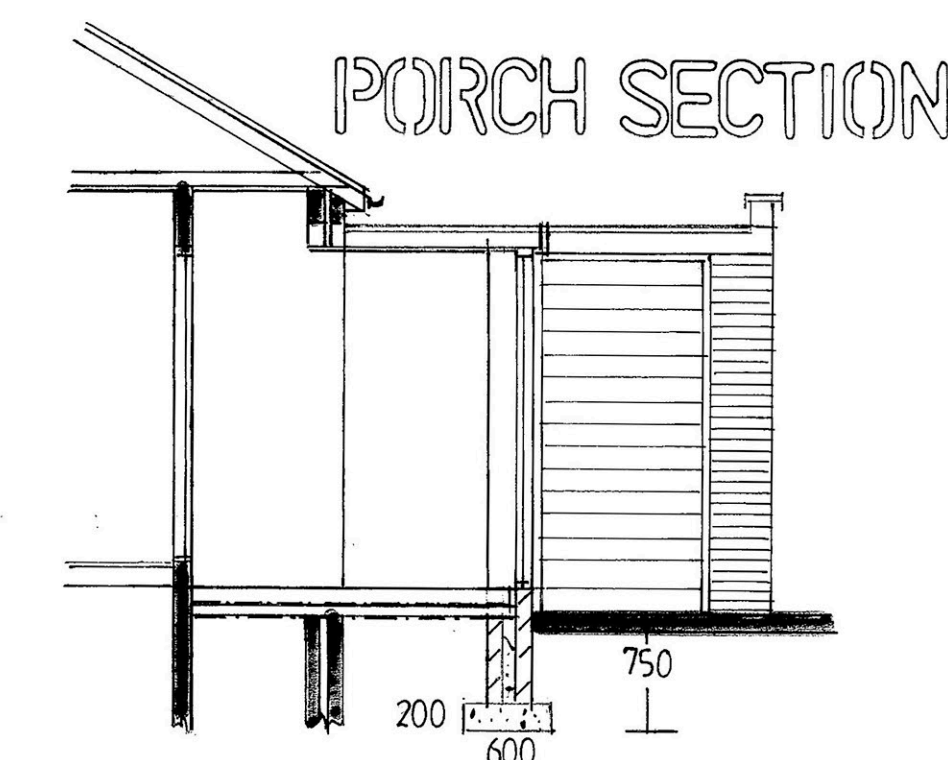

PORCH SECTION

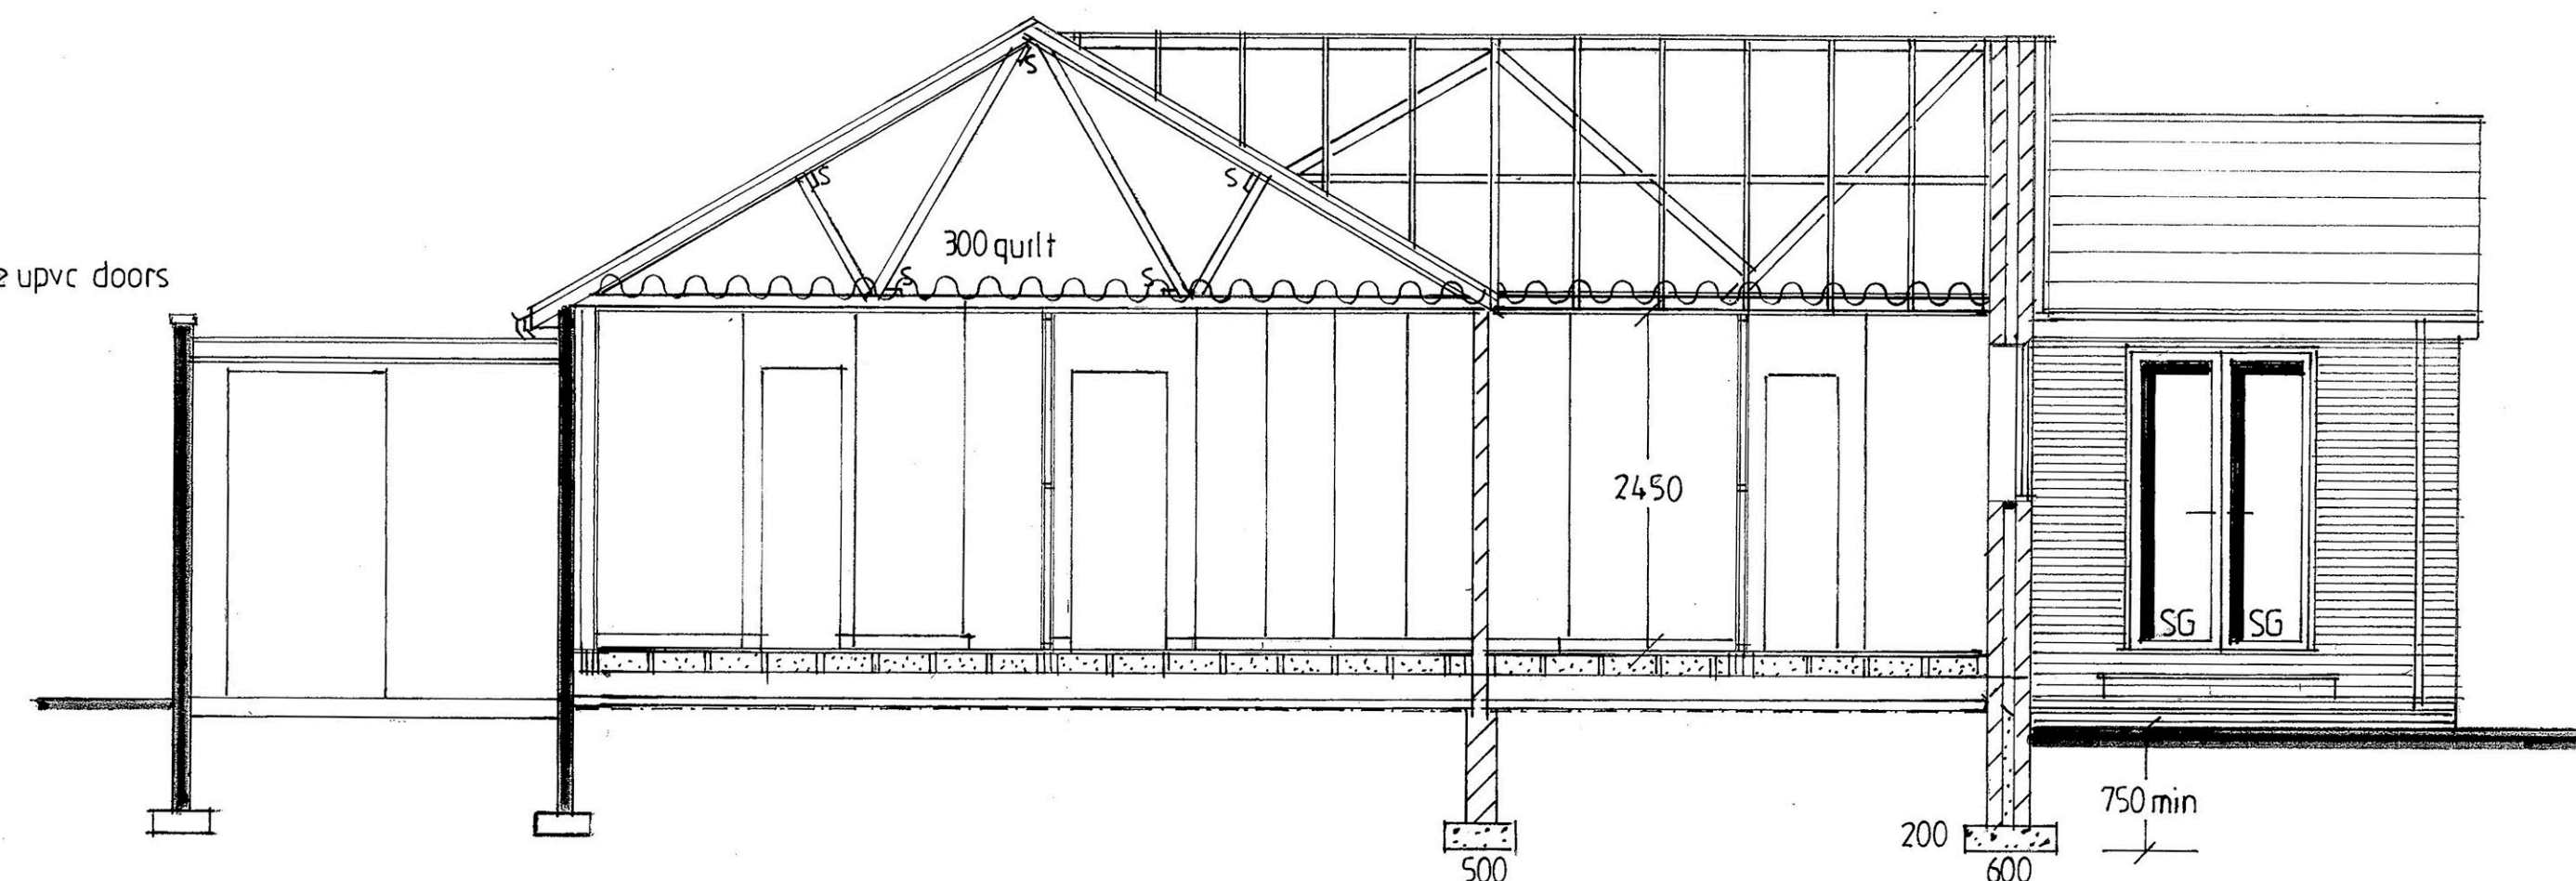

PROPOSED DRAWINGS 1:50

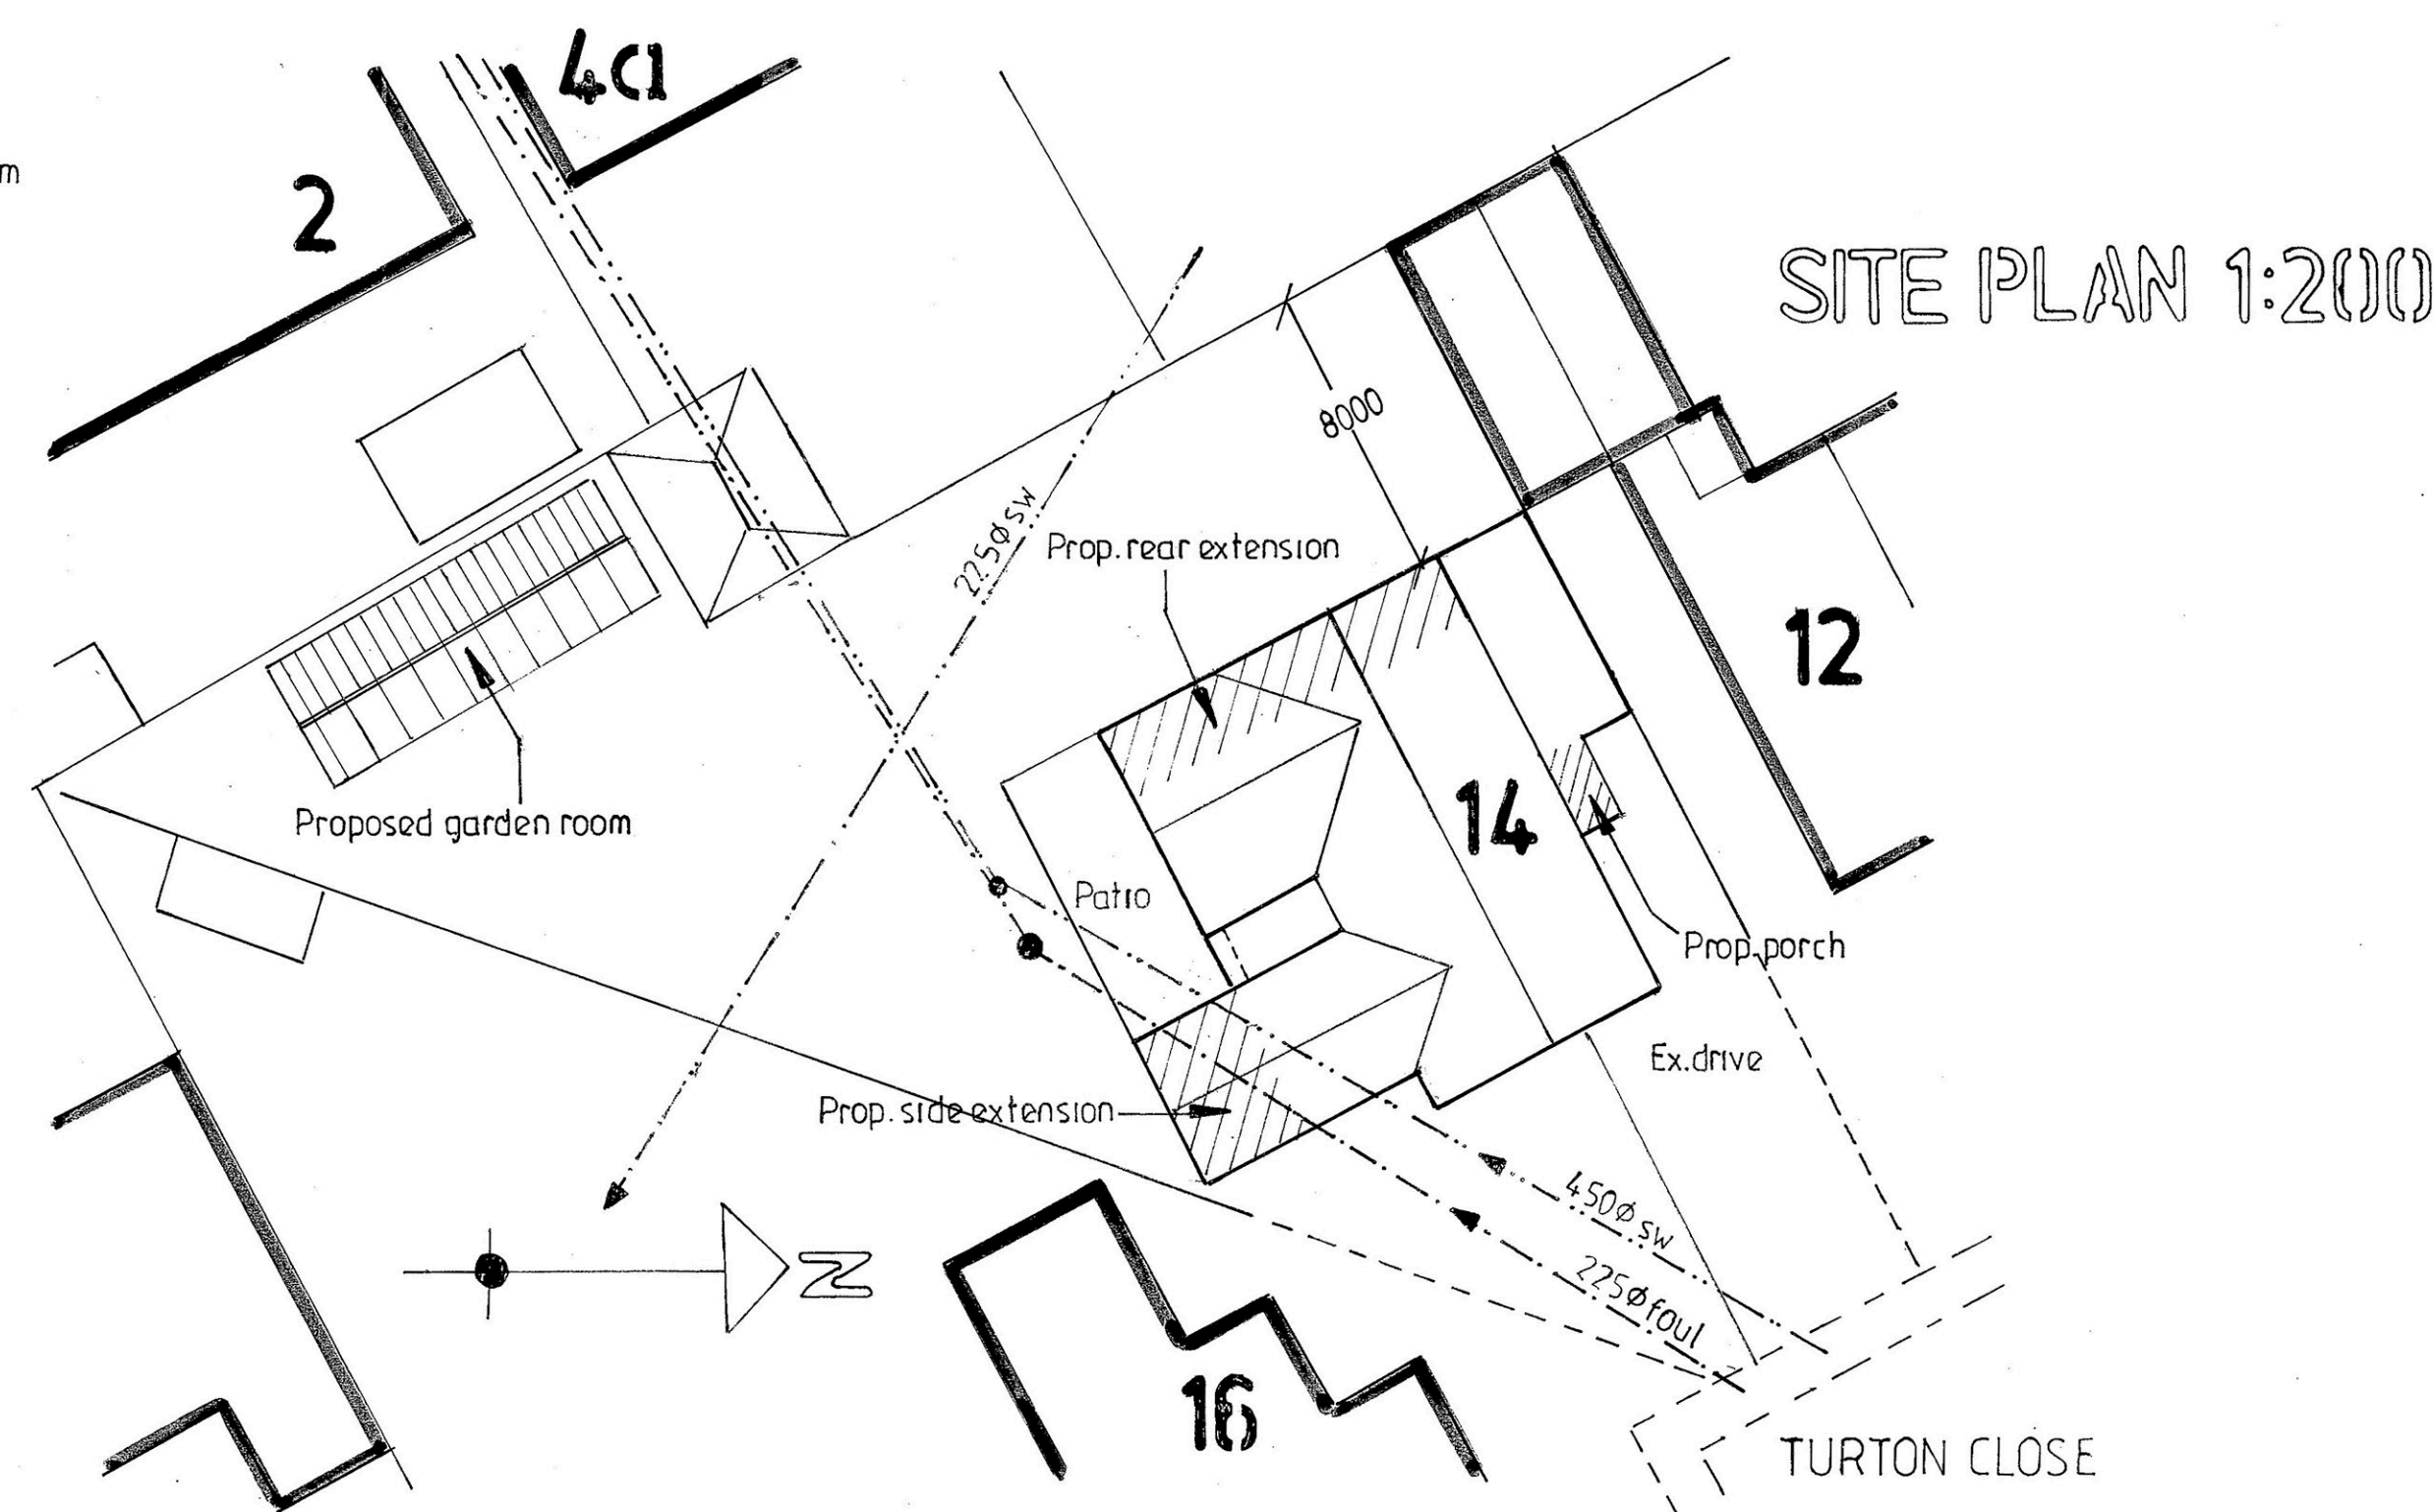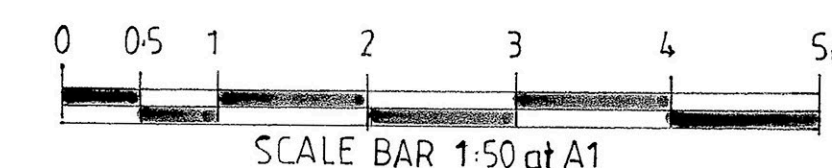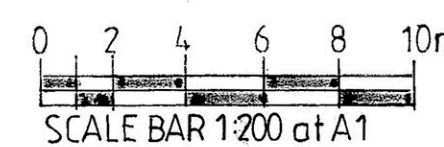

PROPOSED SINGLE
STOREY EXTENSIONS
& GARDEN ROOM

FOR MR BRAD WRALL
AT 14 TURTON CLOSE
BURY
BL8 2EE

ADRIAN HUGHES
ARCHITECTURAL SERVICES

SCALE 1:50 1:100

DATE MAR. 2026

DRAWING NO.

3/47/2026