
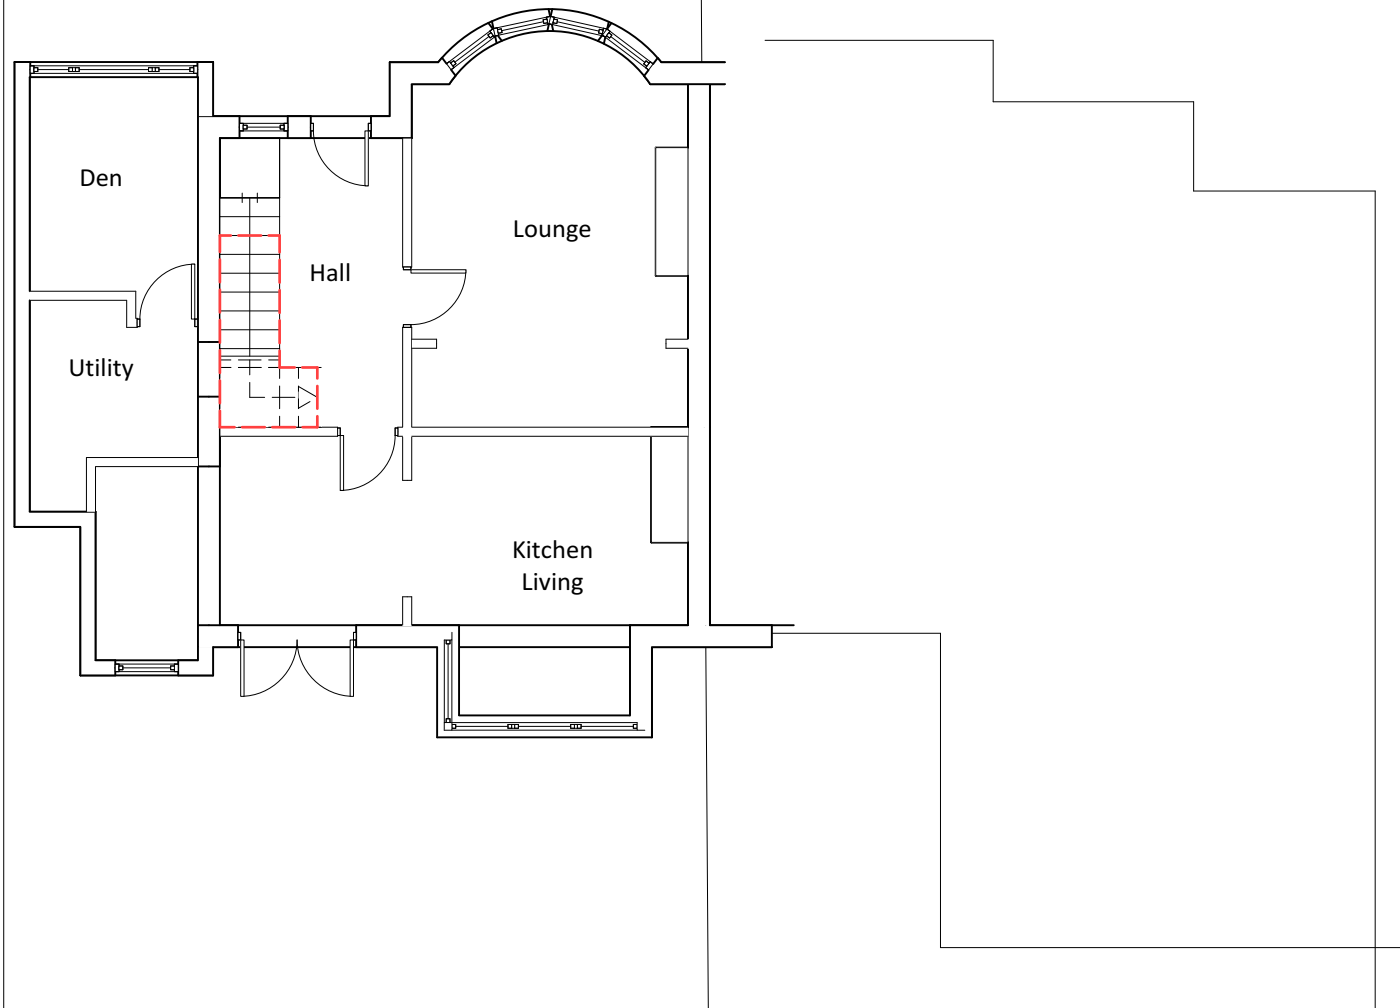


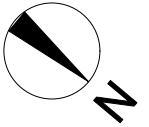

1 Ground Floor Existing
Scale: 1:100

Rev Note DRN CHK

7 Overbrook Drive

Ground Floor Plan -
existing

scheme	205
drwg no.	10
rev	

scale	1:200@ A4
date first drawn	Aug 20

SK sketch P proposed T tender C construction AB as built