



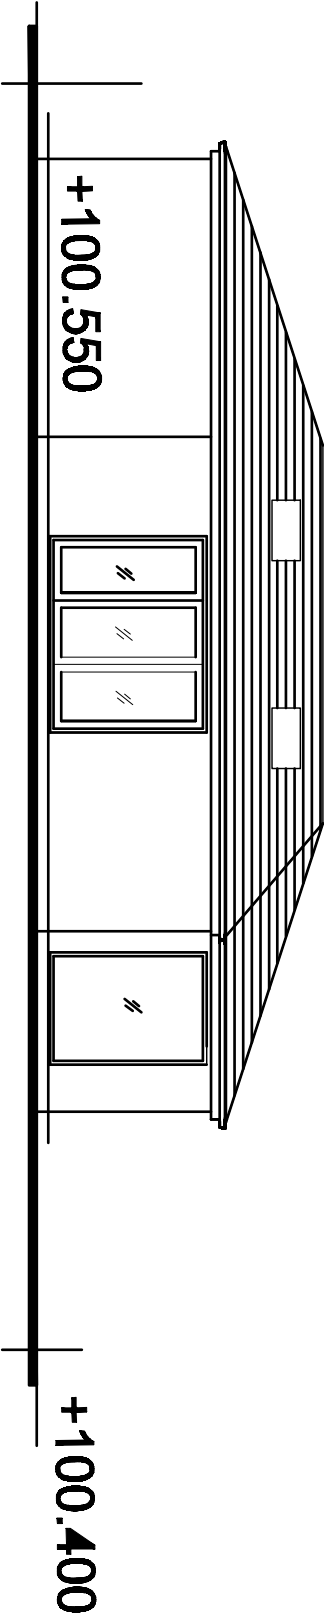

PROPOSED NORTH ELEVATION

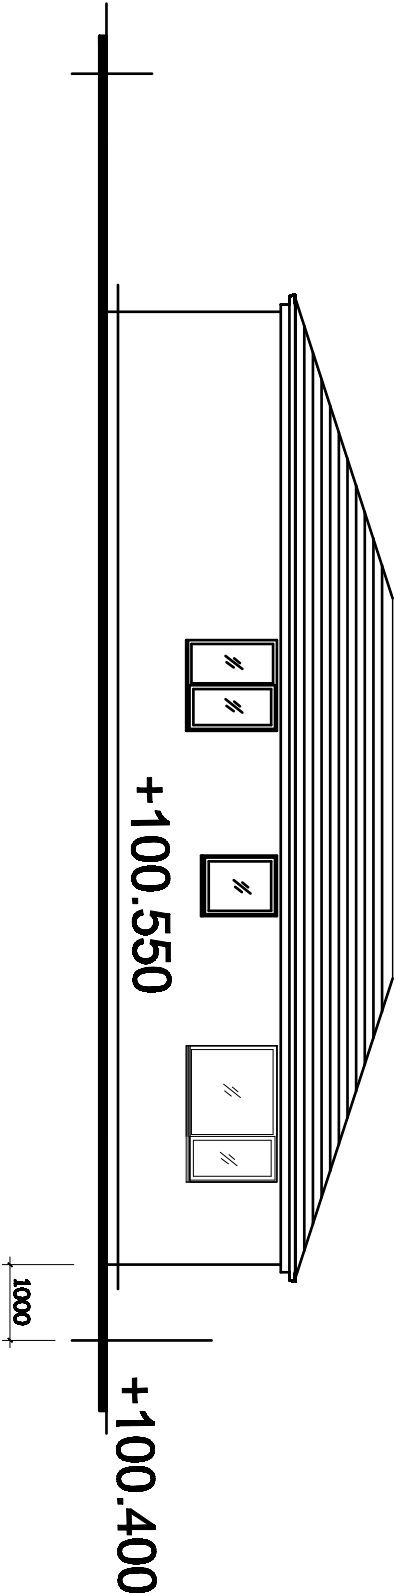

PROPOSED SOUTH ELEVATION.

Revision	Title :	Project :	MTC Designs
	PROPOSED RESIDENTIAL DWELLING.	LAND AT REAR OF OWLEBARROW HOUSE, OWLEBARROW ROAD, BL8 1RD	31 Essex Drive Belper BL2 6TB T: 01294 418714, M: 0776828514 Email: info@mtcdesign.co.uk
			Scale 1:100 @ A3 Date : October 2021.
			Drawing No: P01