


PROPOSED EAST ELEVATION.

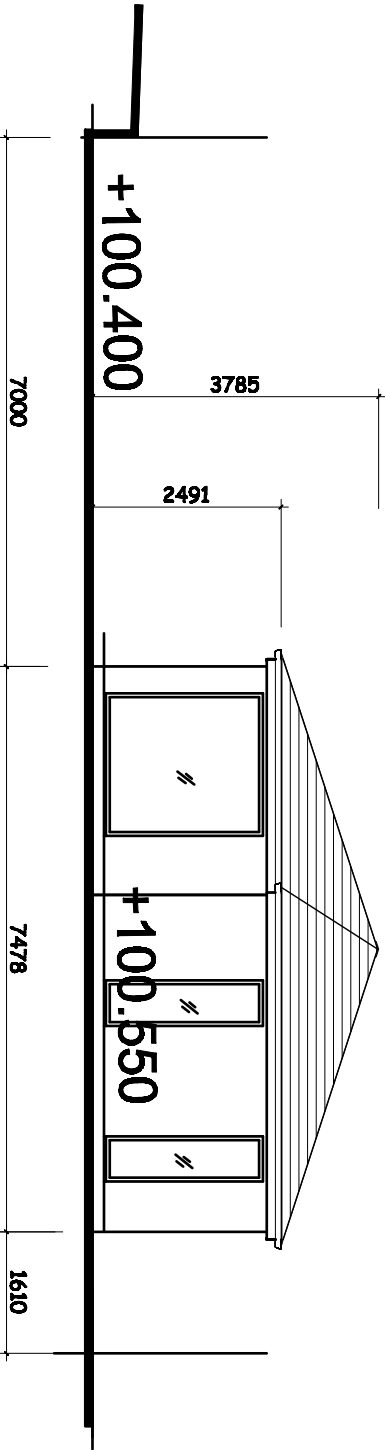

PROPOSED WEST ELEVATION.

Revision	Title : PROPOSED RESIDENTIAL DWELLING.	Project : LAND AT REAR OF OWLEBARROW HOUSE, OWLEBARROW ROAD, BURY, BL9 1PD	MTC Designs 31 Essex Drive Broom BL2 6TB T: 01204 418714 W: 0170828914 Email: info@mtcdesigns.co.uk
			Scale 1:100 @ A3 Date : October 2021. Drawing No: P02