


2394

10210

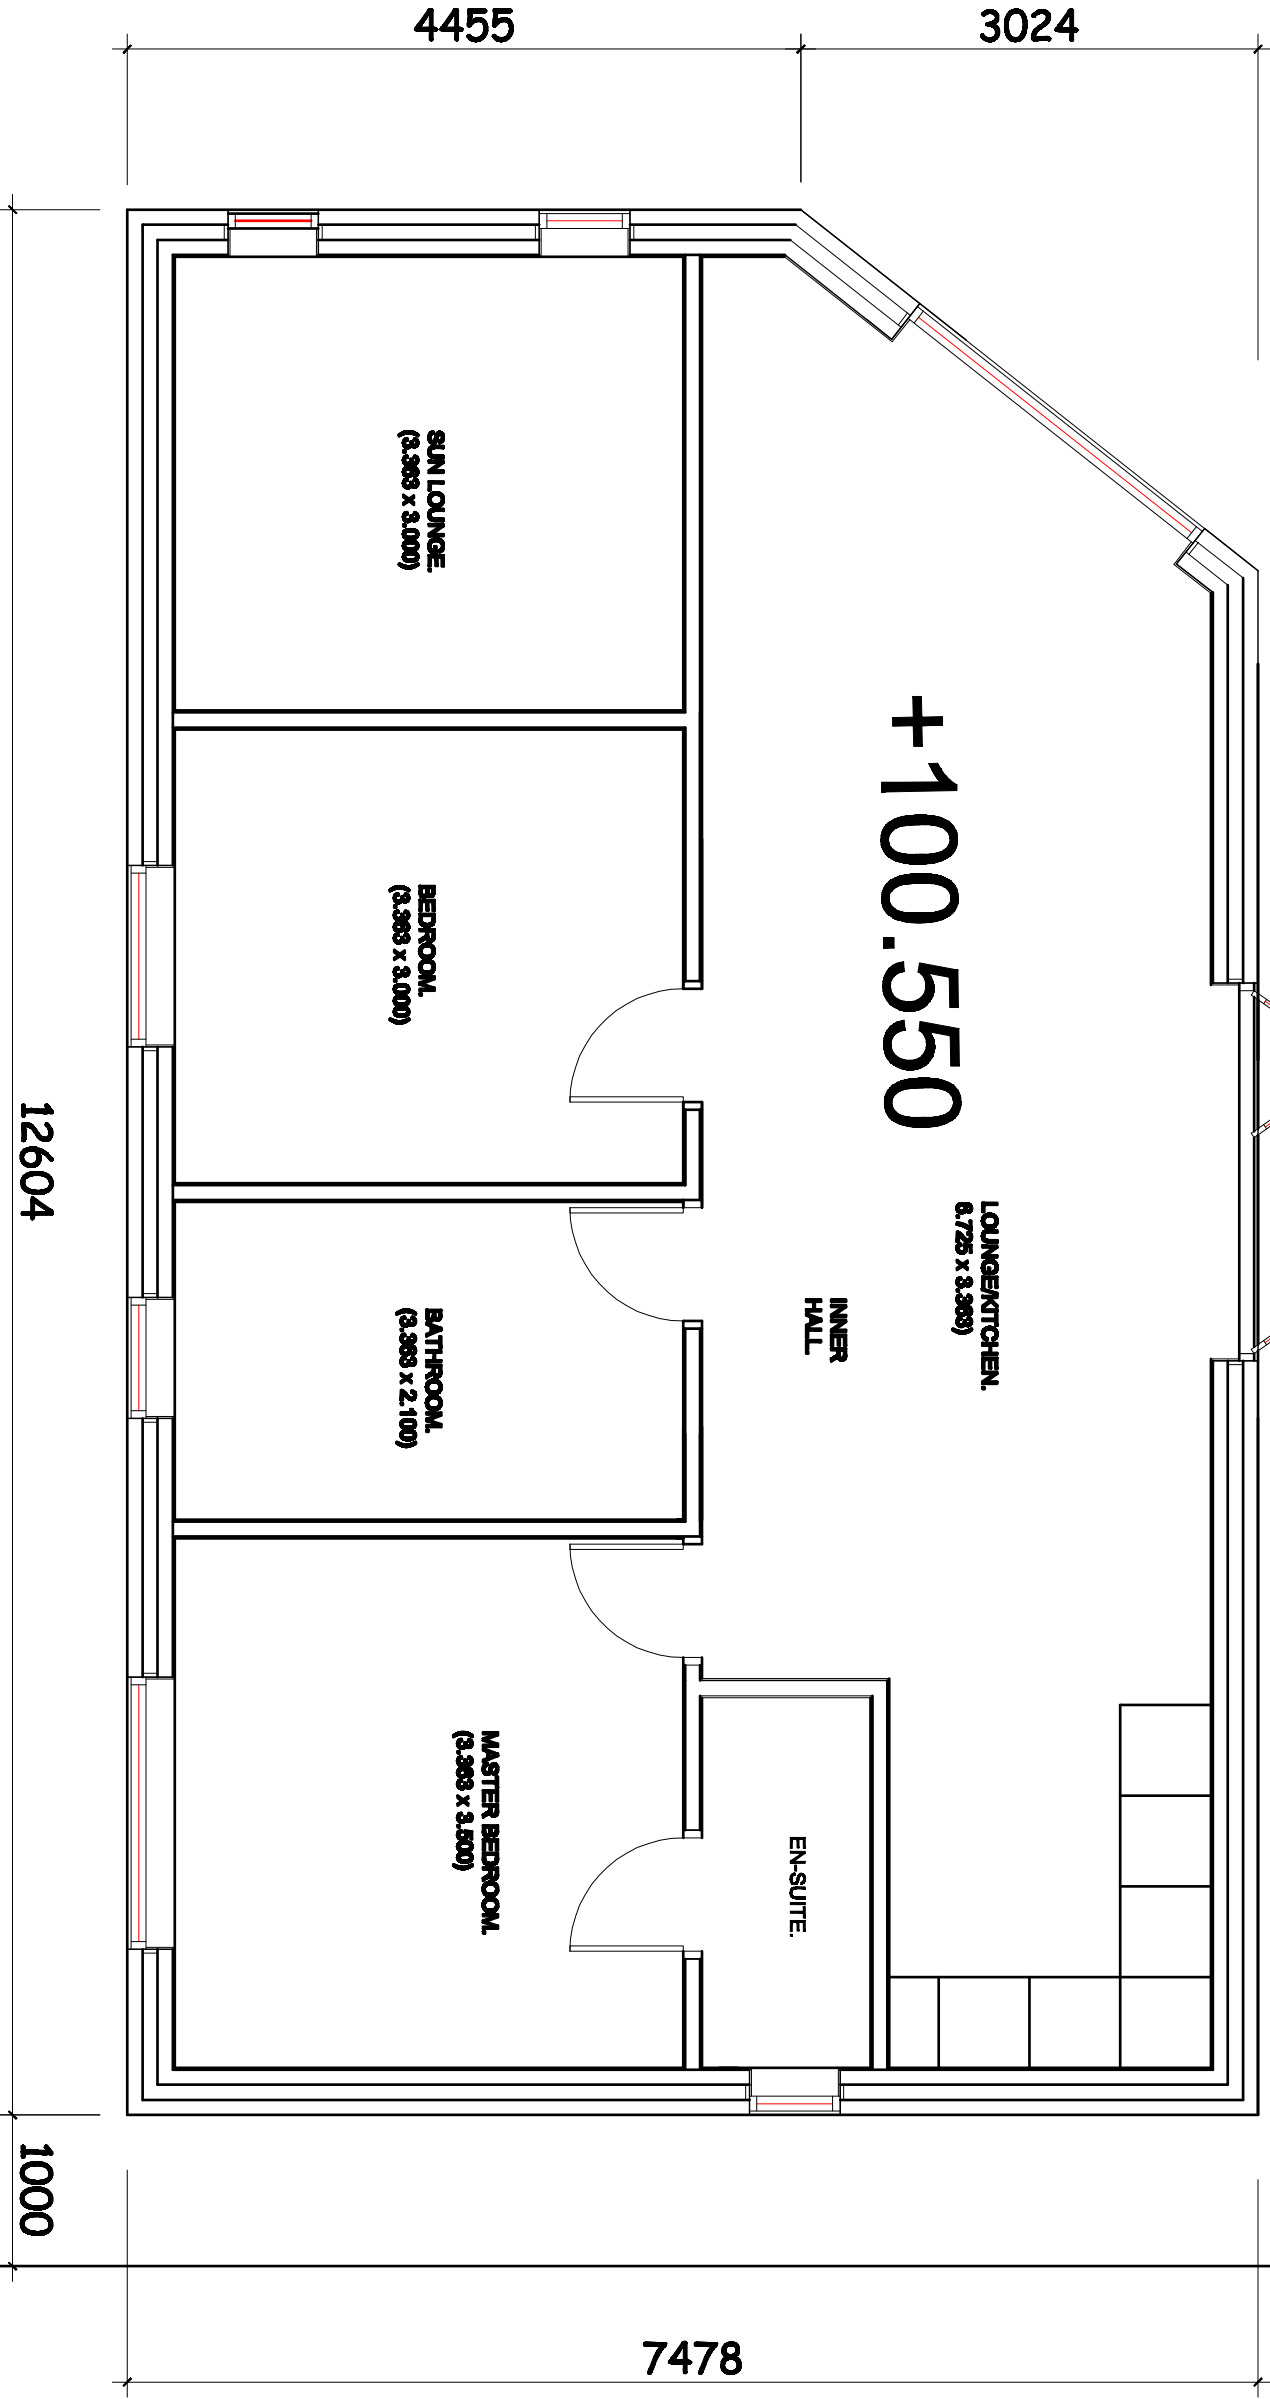

PROPOSED GROUND FLOOR PLAN.

Reference:	Title:	Project:	MTC Designs	
	PROPOSED RESIDENTIAL DWELLING.	LAND AT REAR OF OWLEBARROW HOUSE, OWLEBARROW ROAD, BURY, BL9 1RD	31 Eckford Drive, Bolton BL3 6TB T: 01204 418714, M: 07782228114 Email: info@mtcdesigns.co.uk	
			Scale: 1:50 @ A3	Staging No: P03
			Date: October 2021.	