


EAST TO WEST ELEVATION

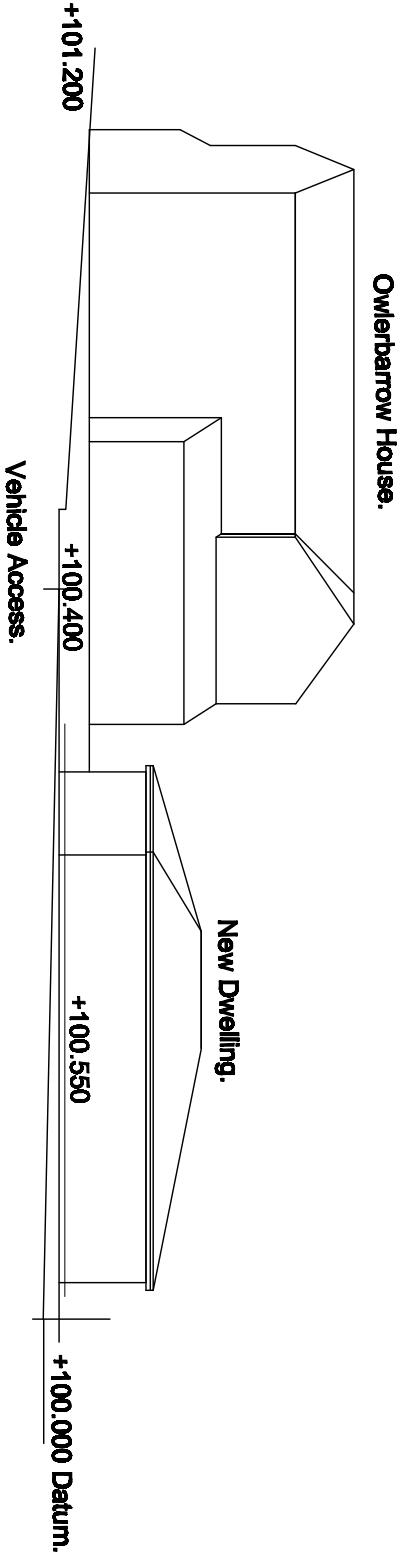

NORTH TO SOUTH ELEVATION

Revision.	Title :	Project :	MTC Designs
	PROPOSED RESIDENTIAL DWELLING.	LAND AT REAR OF OWLERBARROW HOUSE, OWLERBARROW ROAD, BURY, BL8 1RD	31 Exford Drive Bolton BL2 6TB T : 01204 418714, M: 07708028514 Email: michaelcoun@ad.com Scale: 1:200 @ A3 Date: April 2022 Drawing No: P05