


ISSUED FOR
PLANNING

REV	DETAILS	DATE
PL1	Issued for Planning	13 12 21

Planning Notes:

Project North:

 

DRAWN BY: JC CHKD BY: JC
SCALE ON A1: 1 : 100 DATE: 07 12 21

DRAWING TITLE:

ELEVATIONS

A2.1

DRAWING No.

NOTES:
THIS DRAWING IS COPYRIGHT AND IS SENT TO YOU IN CONFIDENCE. IT MUST NOT BE COPIED, USED OR DISCLOSED IN WHOLE OR IN PART TO THIRD PARTIES WITHOUT OUR WRITTEN PERMISSION. IT REMAINS THE PROPERTY OF JC DESIGN GROUP AND MUST BE RETURNED ON REQUEST.




1 East Elevation - Existing
1 : 100



2 North Elevation - Existing
1 : 100



3 South Elevation - Existing
1 : 100

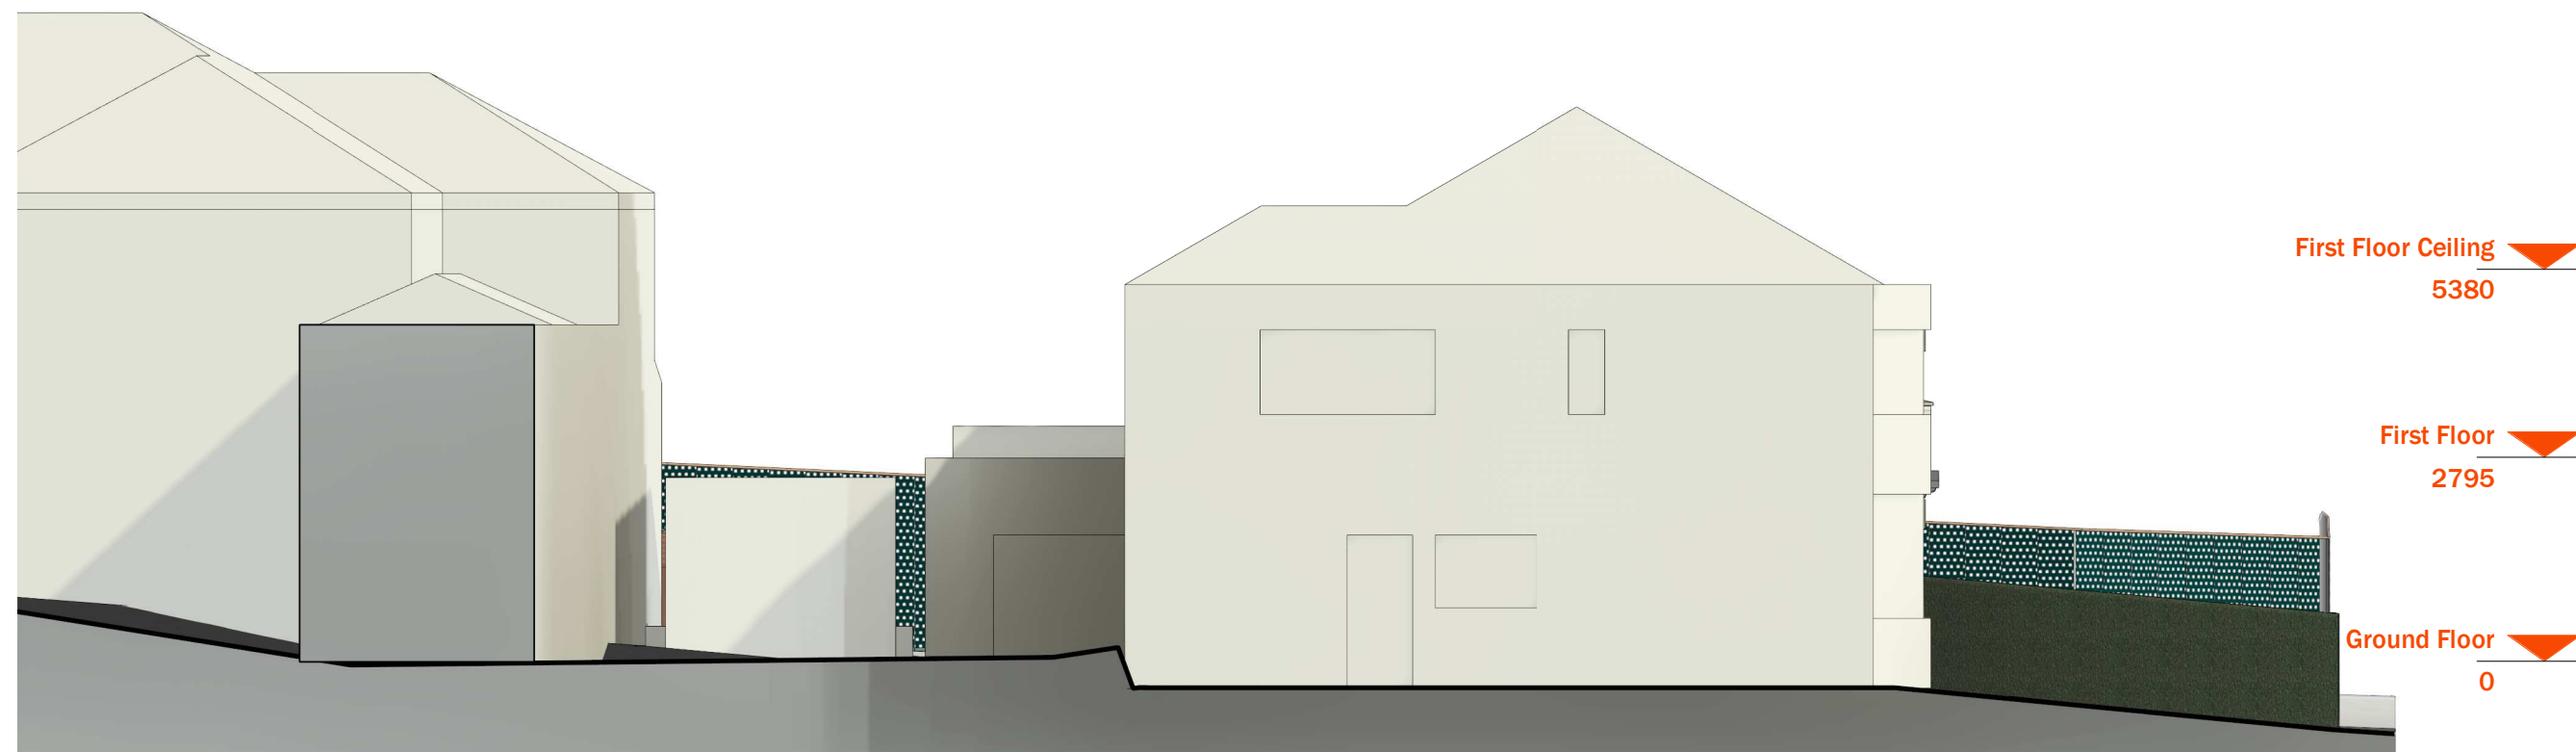

4 West Elevation - Existing
1 : 100




5 East Elevation - Proposed
1 : 100



6 North Elevation - Proposed
1 : 100



7 South Elevation - Proposed
1 : 100

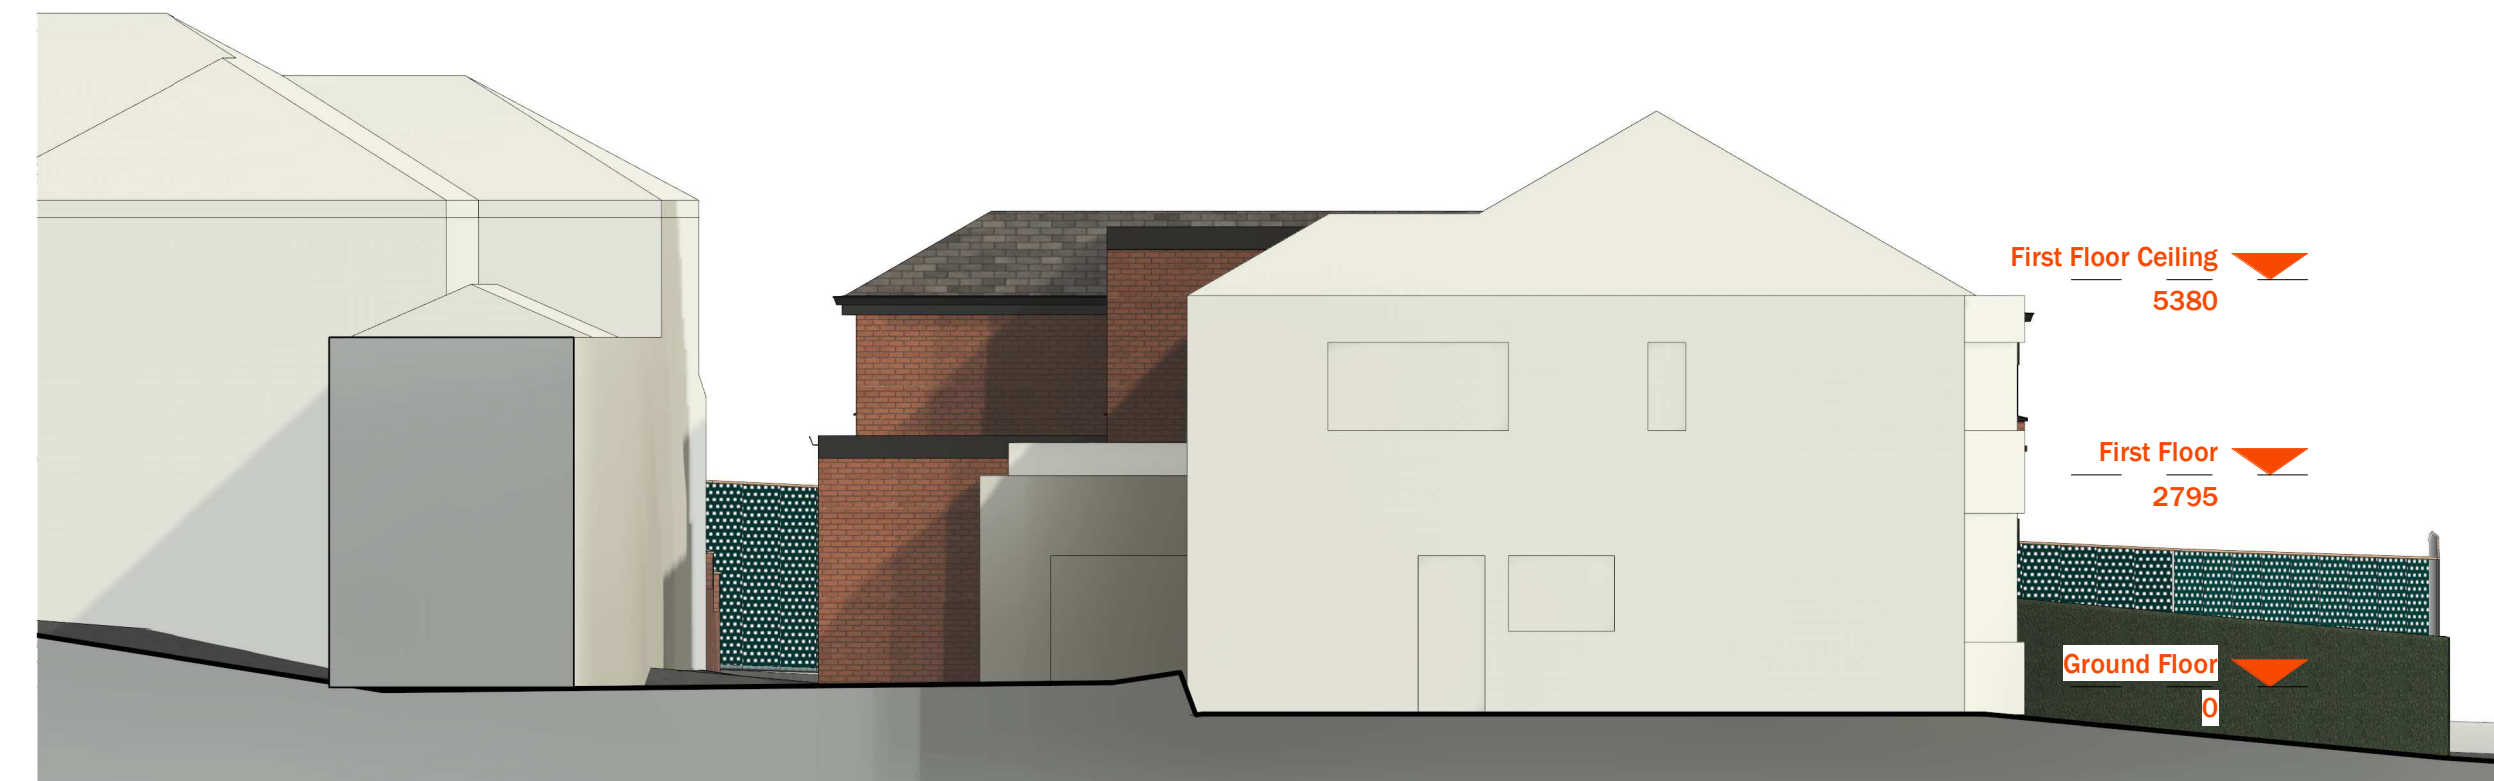

8 West Elevation - Proposed
1 : 100