



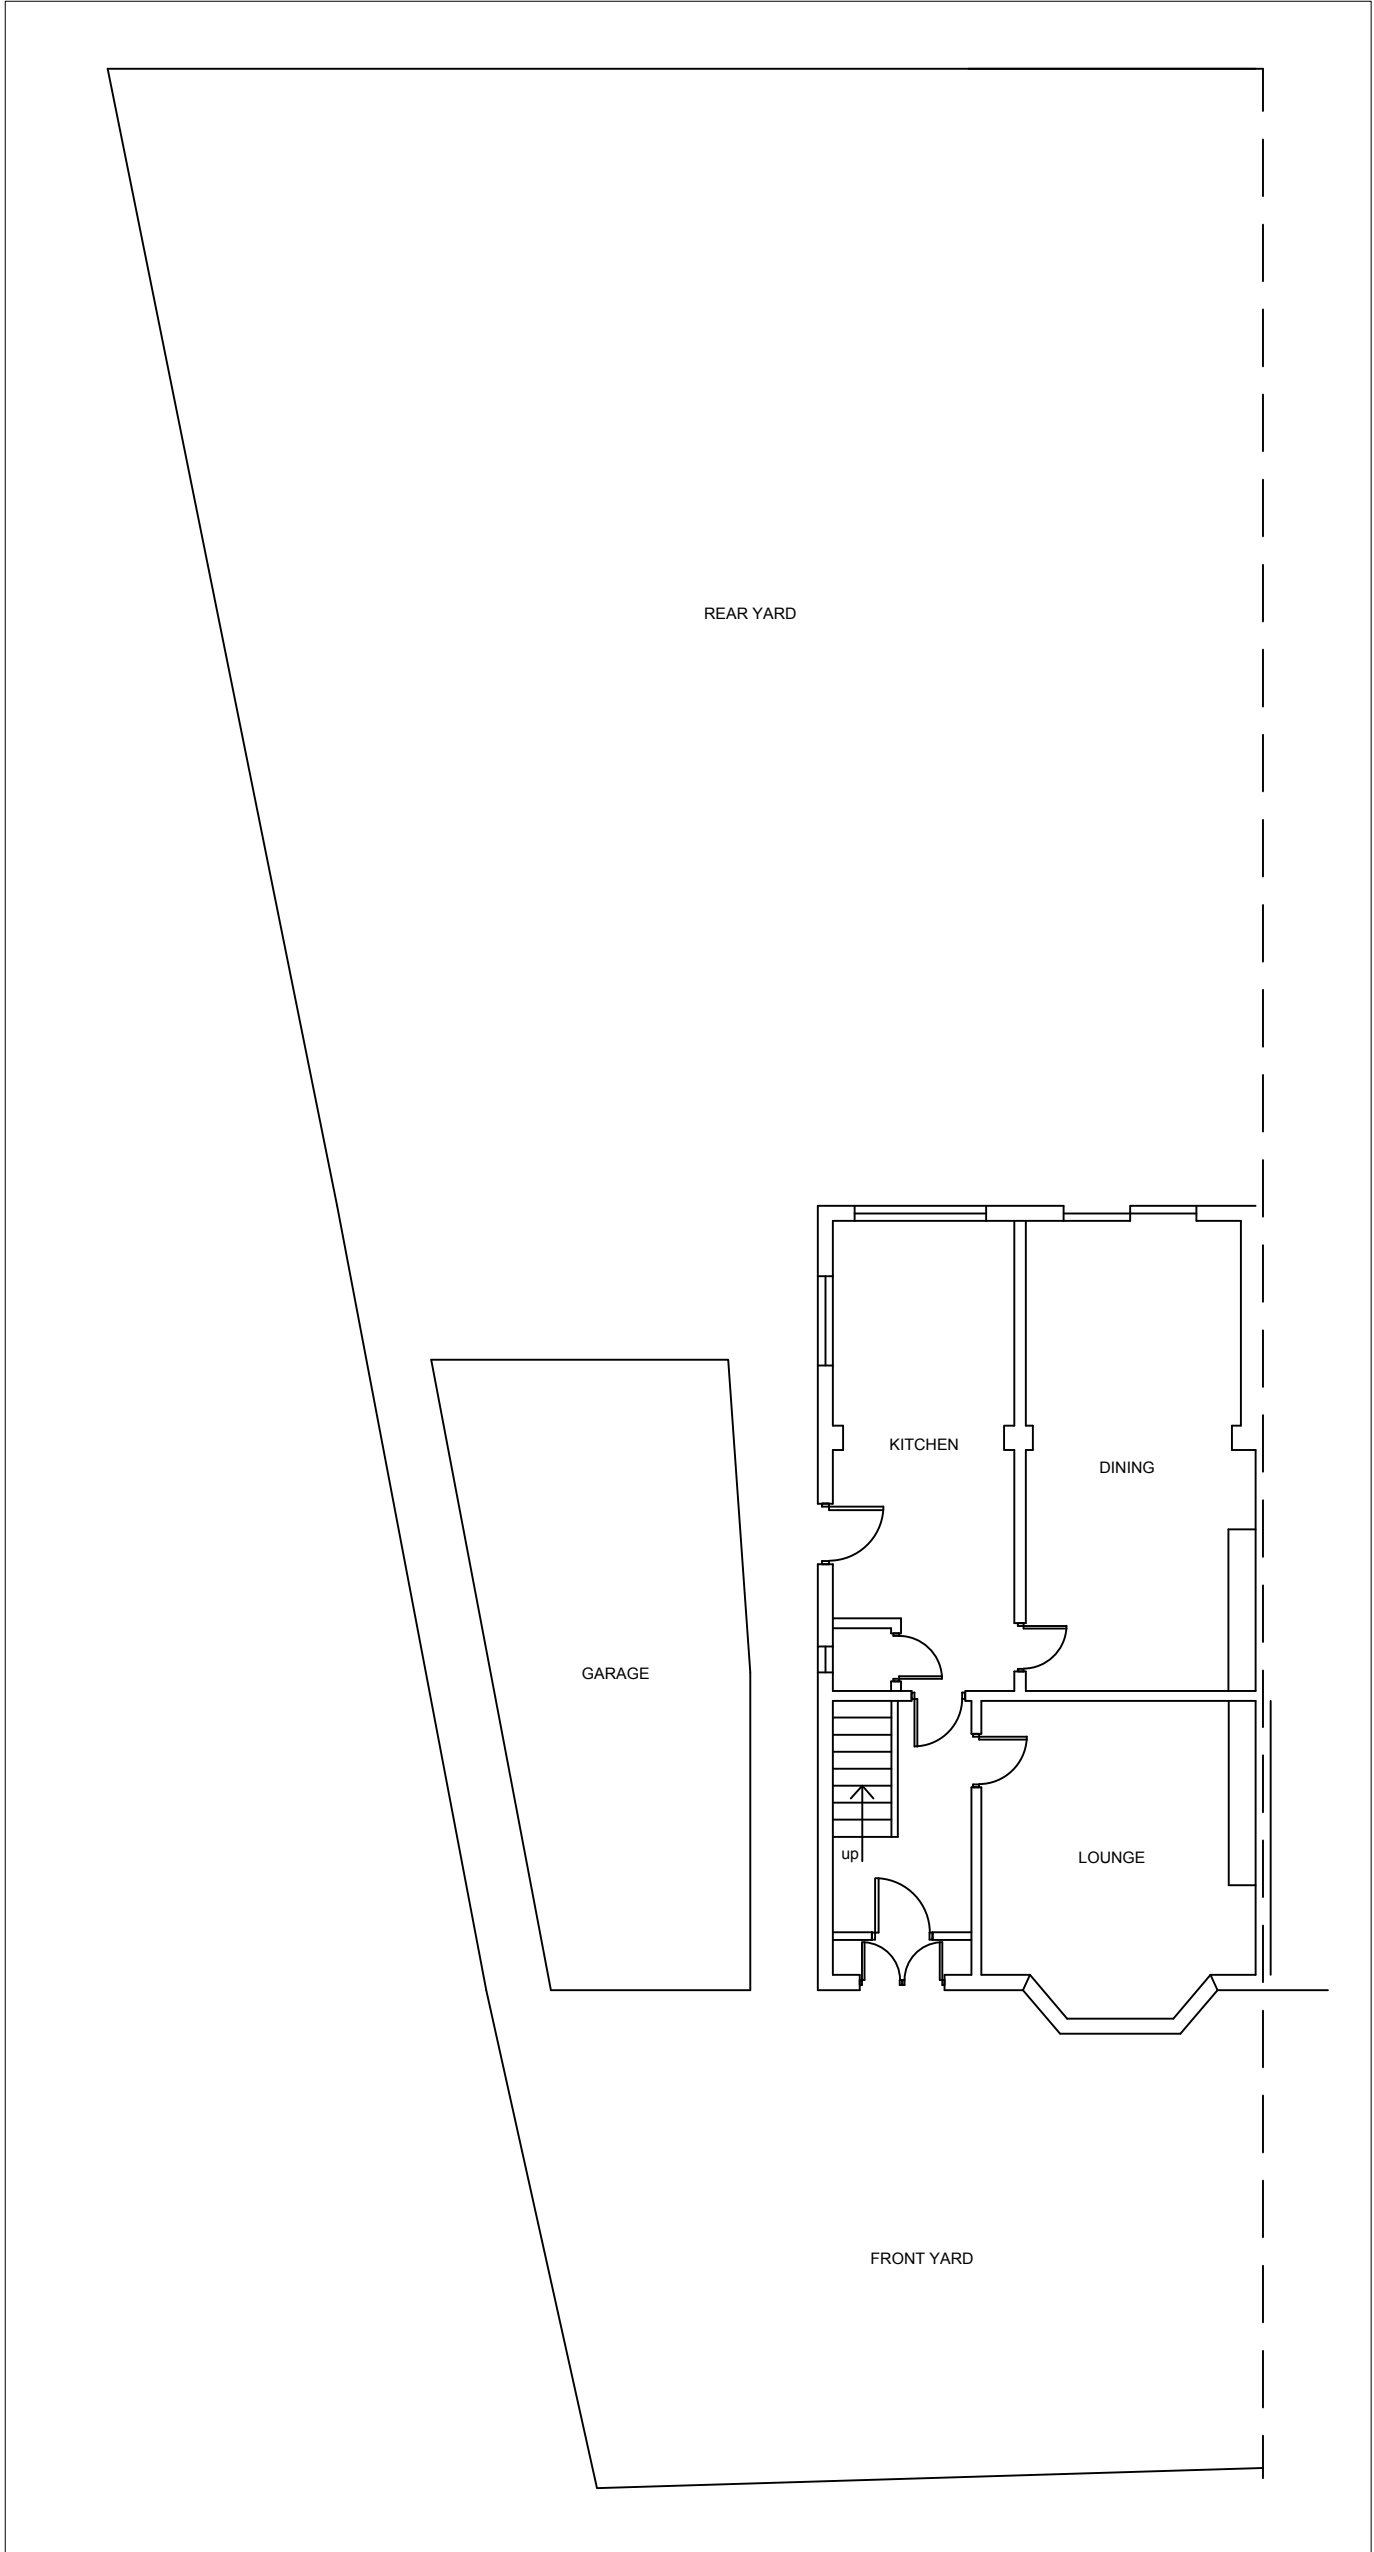

EXISTING GROUND FLOOR PLAN
SCALE 1:100




EXISTING FRONT ELEVATION
SCALE 1:100

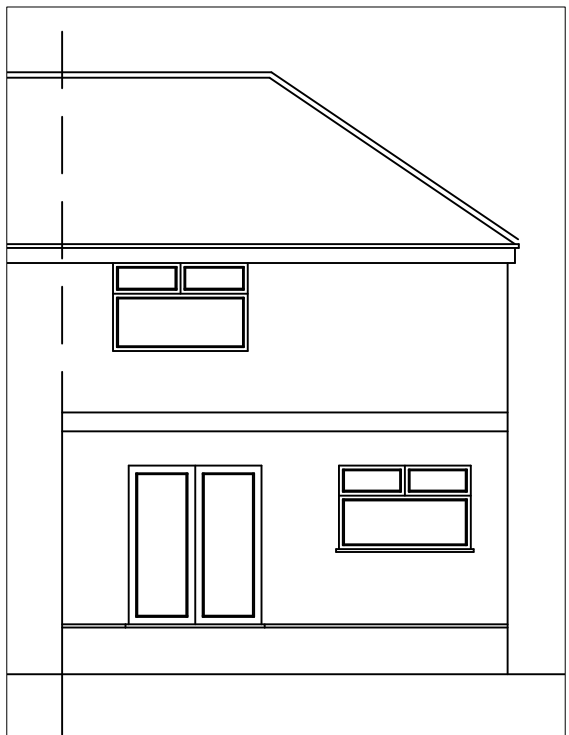

EXISTING REAR ELEVATION
SCALE 1:100



EXISTING SIDE ELEVATION
SCALE 1:100

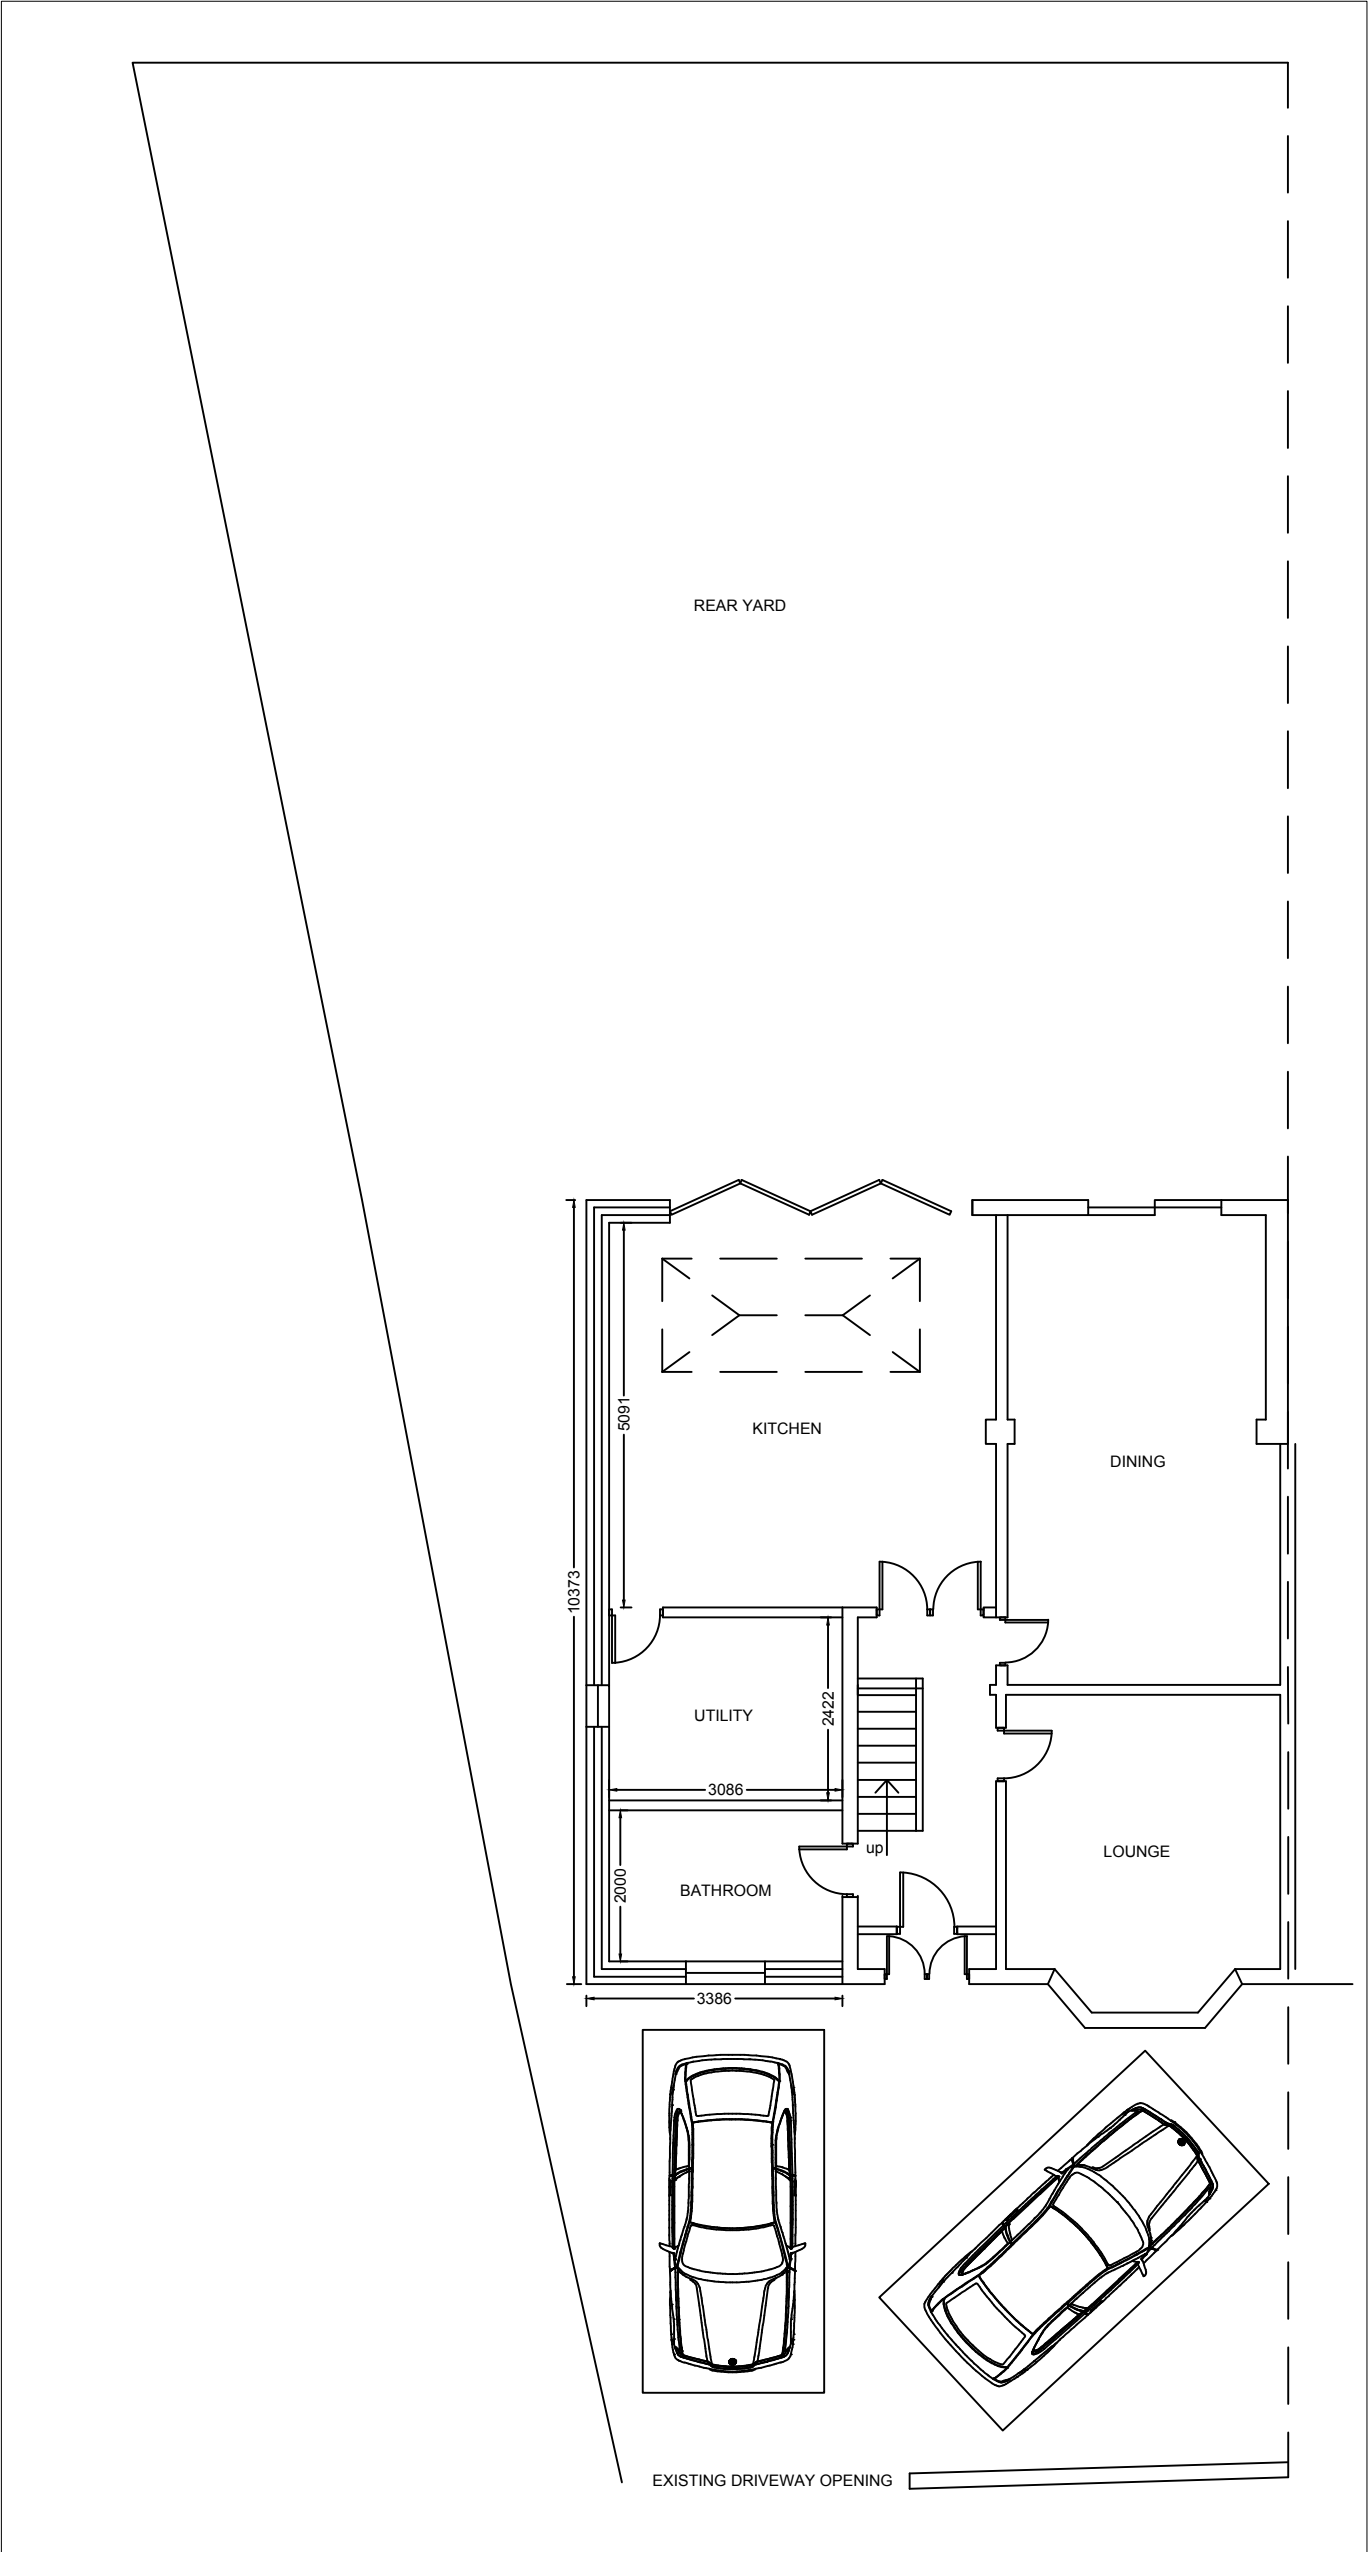

PROPOSED GROUND FLOOR PLAN
SCALE 1:100



PROPOSED FRONT ELEVATION
SCALE 1:100



PROPOSED REAR ELEVATION
SCALE 1:100



PROPOSED SIDE ELEVATION
SCALE 1:100

This drawing is the copyright of the ARCHITECTURAL CONSULTANT and no reproduction is allowed without prior permission. All Drawings must be checked and verified prior to commencement of work on site. All dimensions are in millimeters. Anyone using this drawing e.g. Contractor, Client, Supplier is to check all dimensions on site prior to carrying out work or ordering of materials. DO NOT SCALE FROM THIS DRAWING.			
DRAWING ISSUE:	Drawing No.	Client	Scale
☐ DRAFT PROPOSALS	7900/001	FATMA NATADAR	See DWG @A1
☒ PLANNING APPROVAL	Drawn By	SK OAK LINE	Revision
☐ BUILDING REGULATIONS	Z.S.	MANCHESTER MHS BET	A
☐ TENDERING	Project	SINGLE STOREY SIDE EXTENSION	Date
☐ CONSTRUCTION	Checked By	Drawing Title	
	Z.S.	EXISTING & PROPOSED PLANS & ELEVATIONS	
Email: zahra.f@bt.com Tel: 07745056733			