


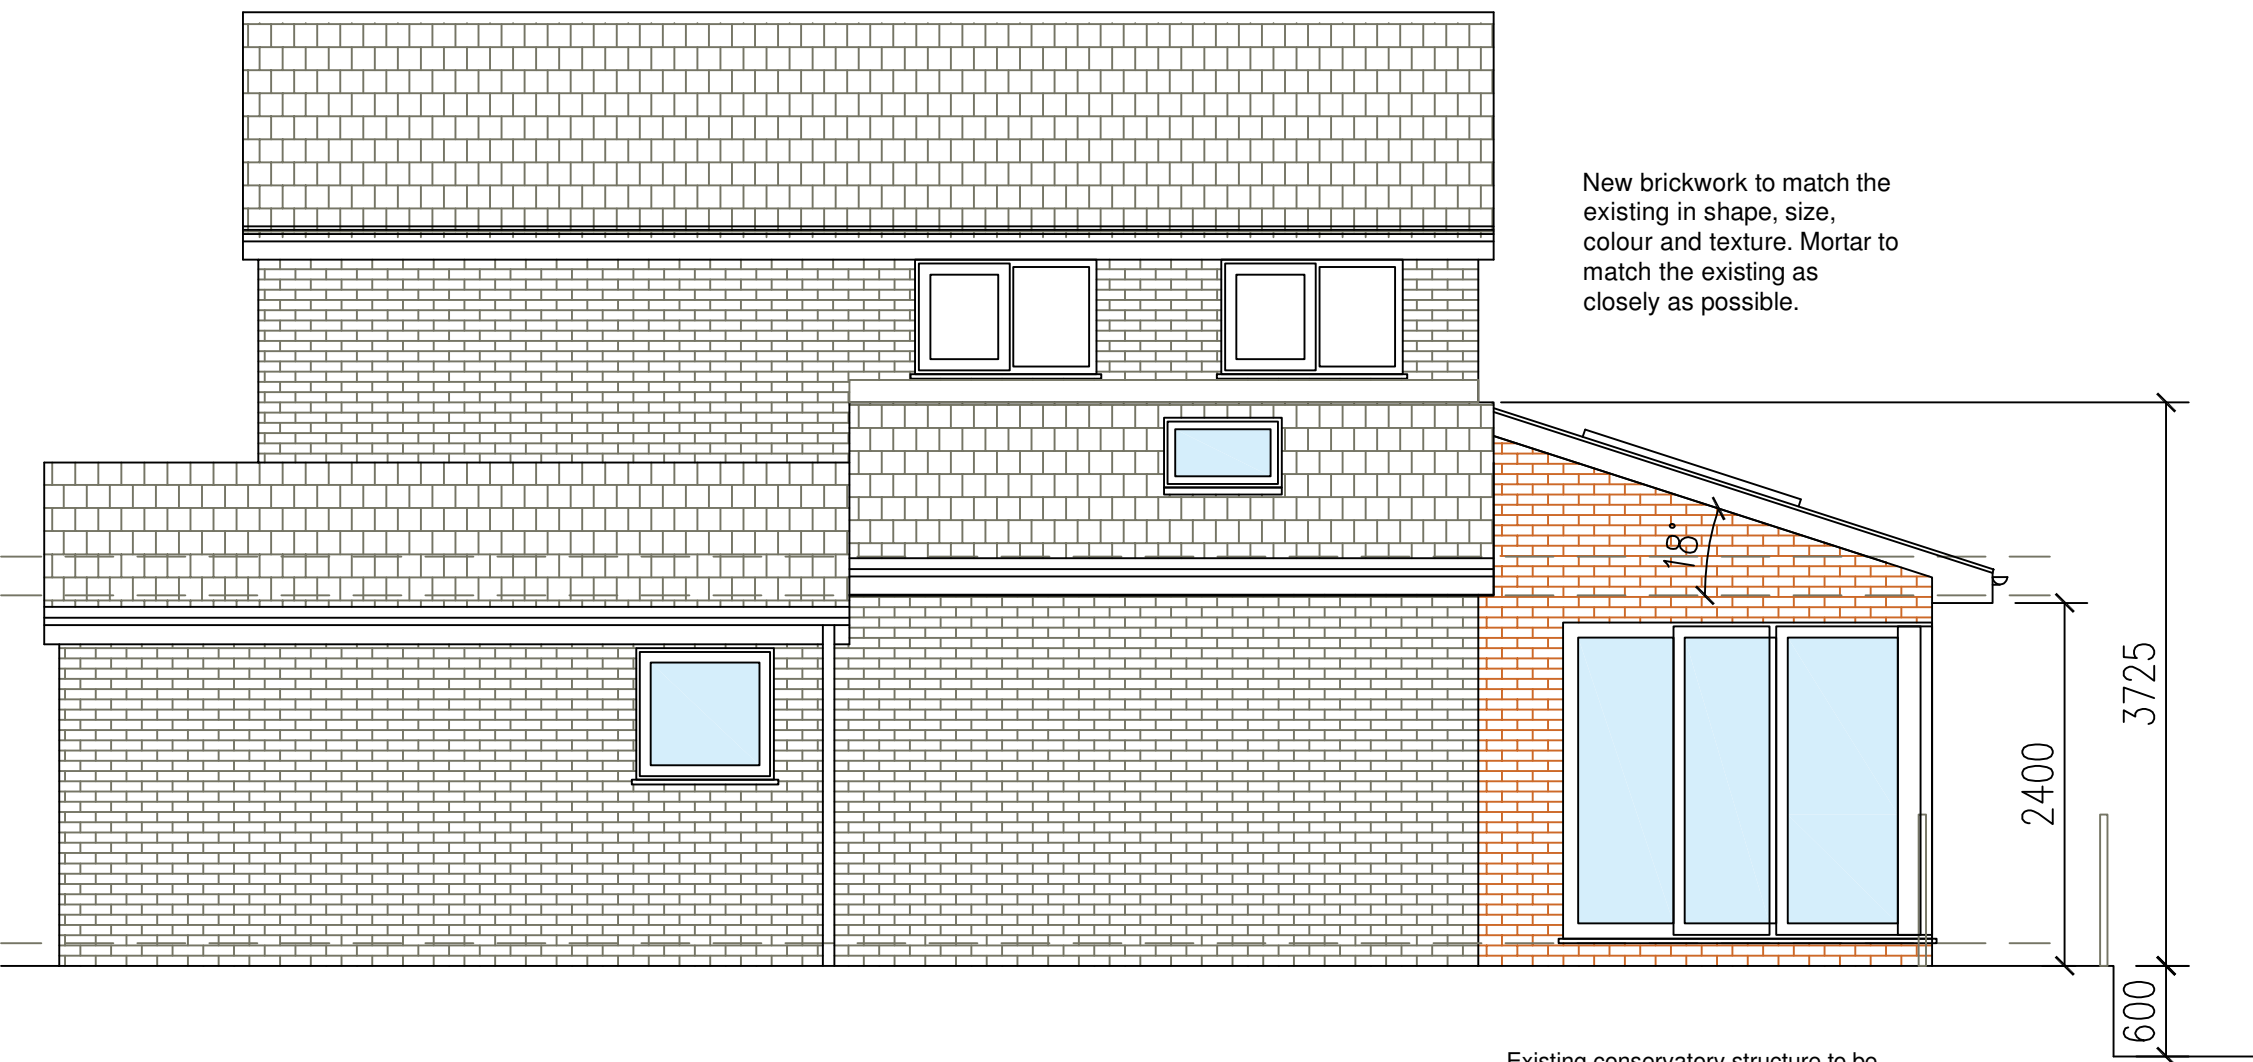

Proposed Front Elevation
Scale 1:50


New brickwork to match the existing in shape, size, colour and texture. Mortar to match the existing as closely as possible.



Proposed Side Elevation
Scale 1:50


New brickwork to match the existing in shape, size, colour and texture. Mortar to match the existing as closely as possible.

Proposed fascia and soffit to be white uPVC to match existing

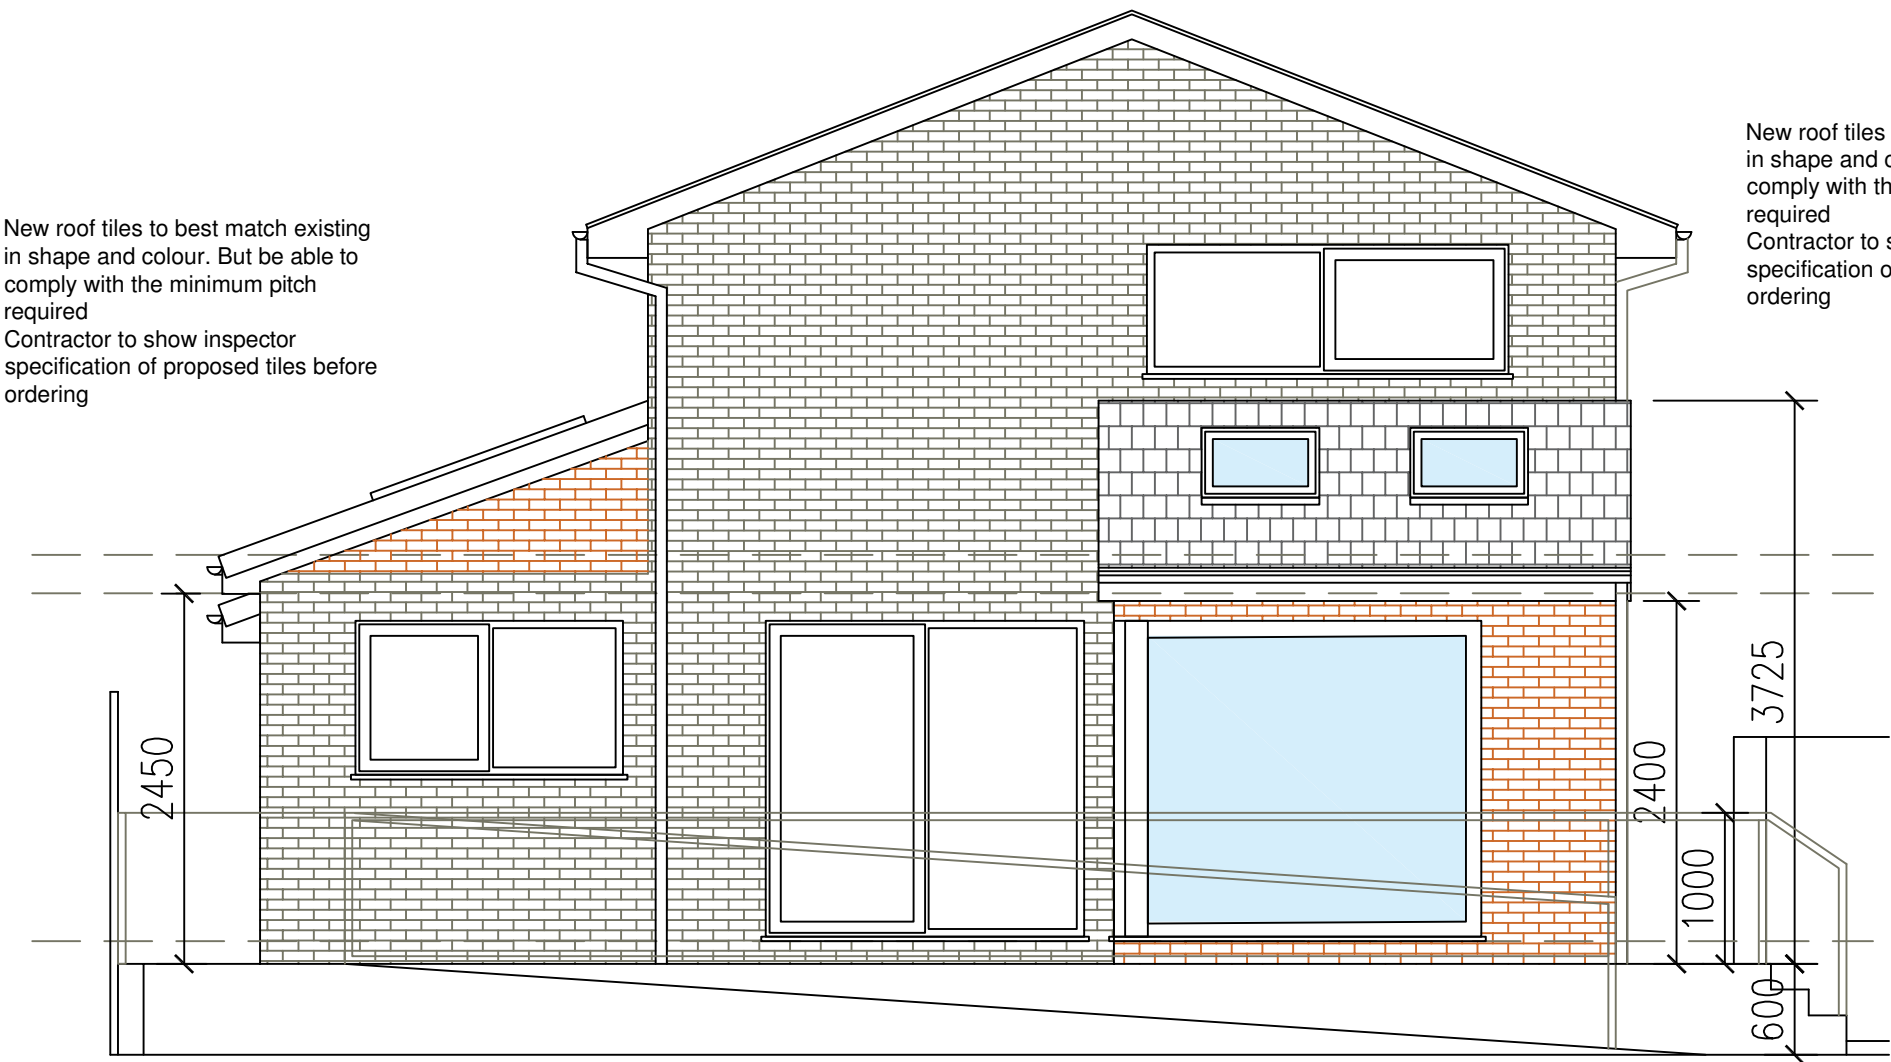

Proposed Rear Elevation
Scale 1:50

Proposed External door and window design to be confirmed by client and specialist. Colour tbc

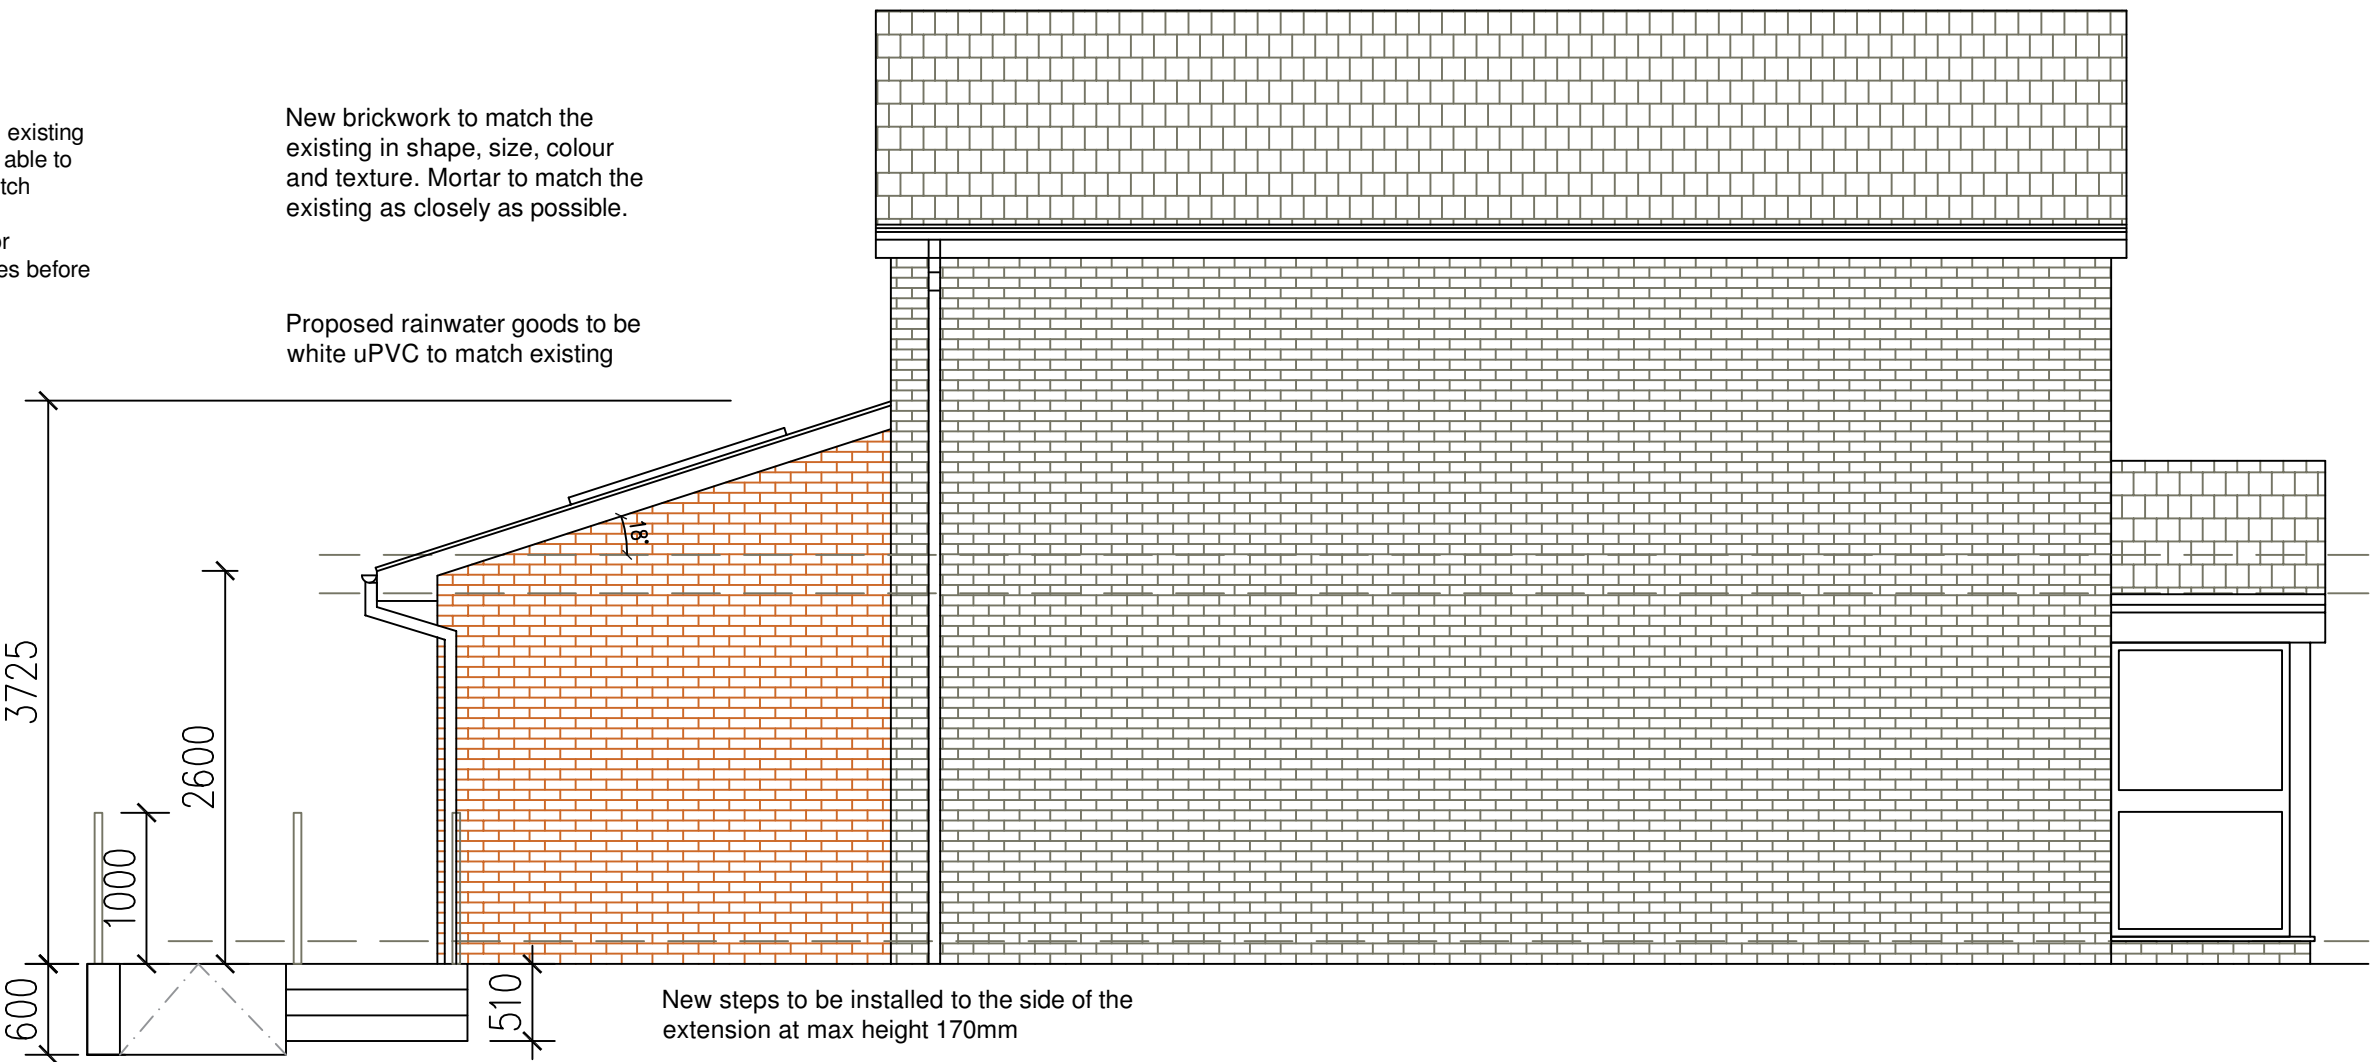

Proposed Side Elevation
Scale 1:50

New brickwork to match the existing in shape, size, colour and texture. Mortar to match the existing as closely as possible.

Proposed rainwater goods to be white uPVC to match existing

New steps to be installed to the side of the extension at max height 170mm

ALL STEEL WORK SIZES AND DESIGN TO BE CONFIRM BY ENGINEER BEFORE COMMENCEMENT OF WORK

B	24.07.26	Existing Kitchen Roof Amended	SN	RO
A	16.10.25	Cladding note removed	SN	RO
rev:	date:	comment(s):	name:	check:

status: **PLANNING**

client: **18 Hey Croft, Whitefield, Manchester M45 7HX**

job: **Proposed Rear Extension and Internal Refurbishment Works**

title: **ELEVATIONS AS PROPOSED**

drawn: SN date: scale @a1: 1:50

job no: **818** drg no: **P-04** Rev **B**