



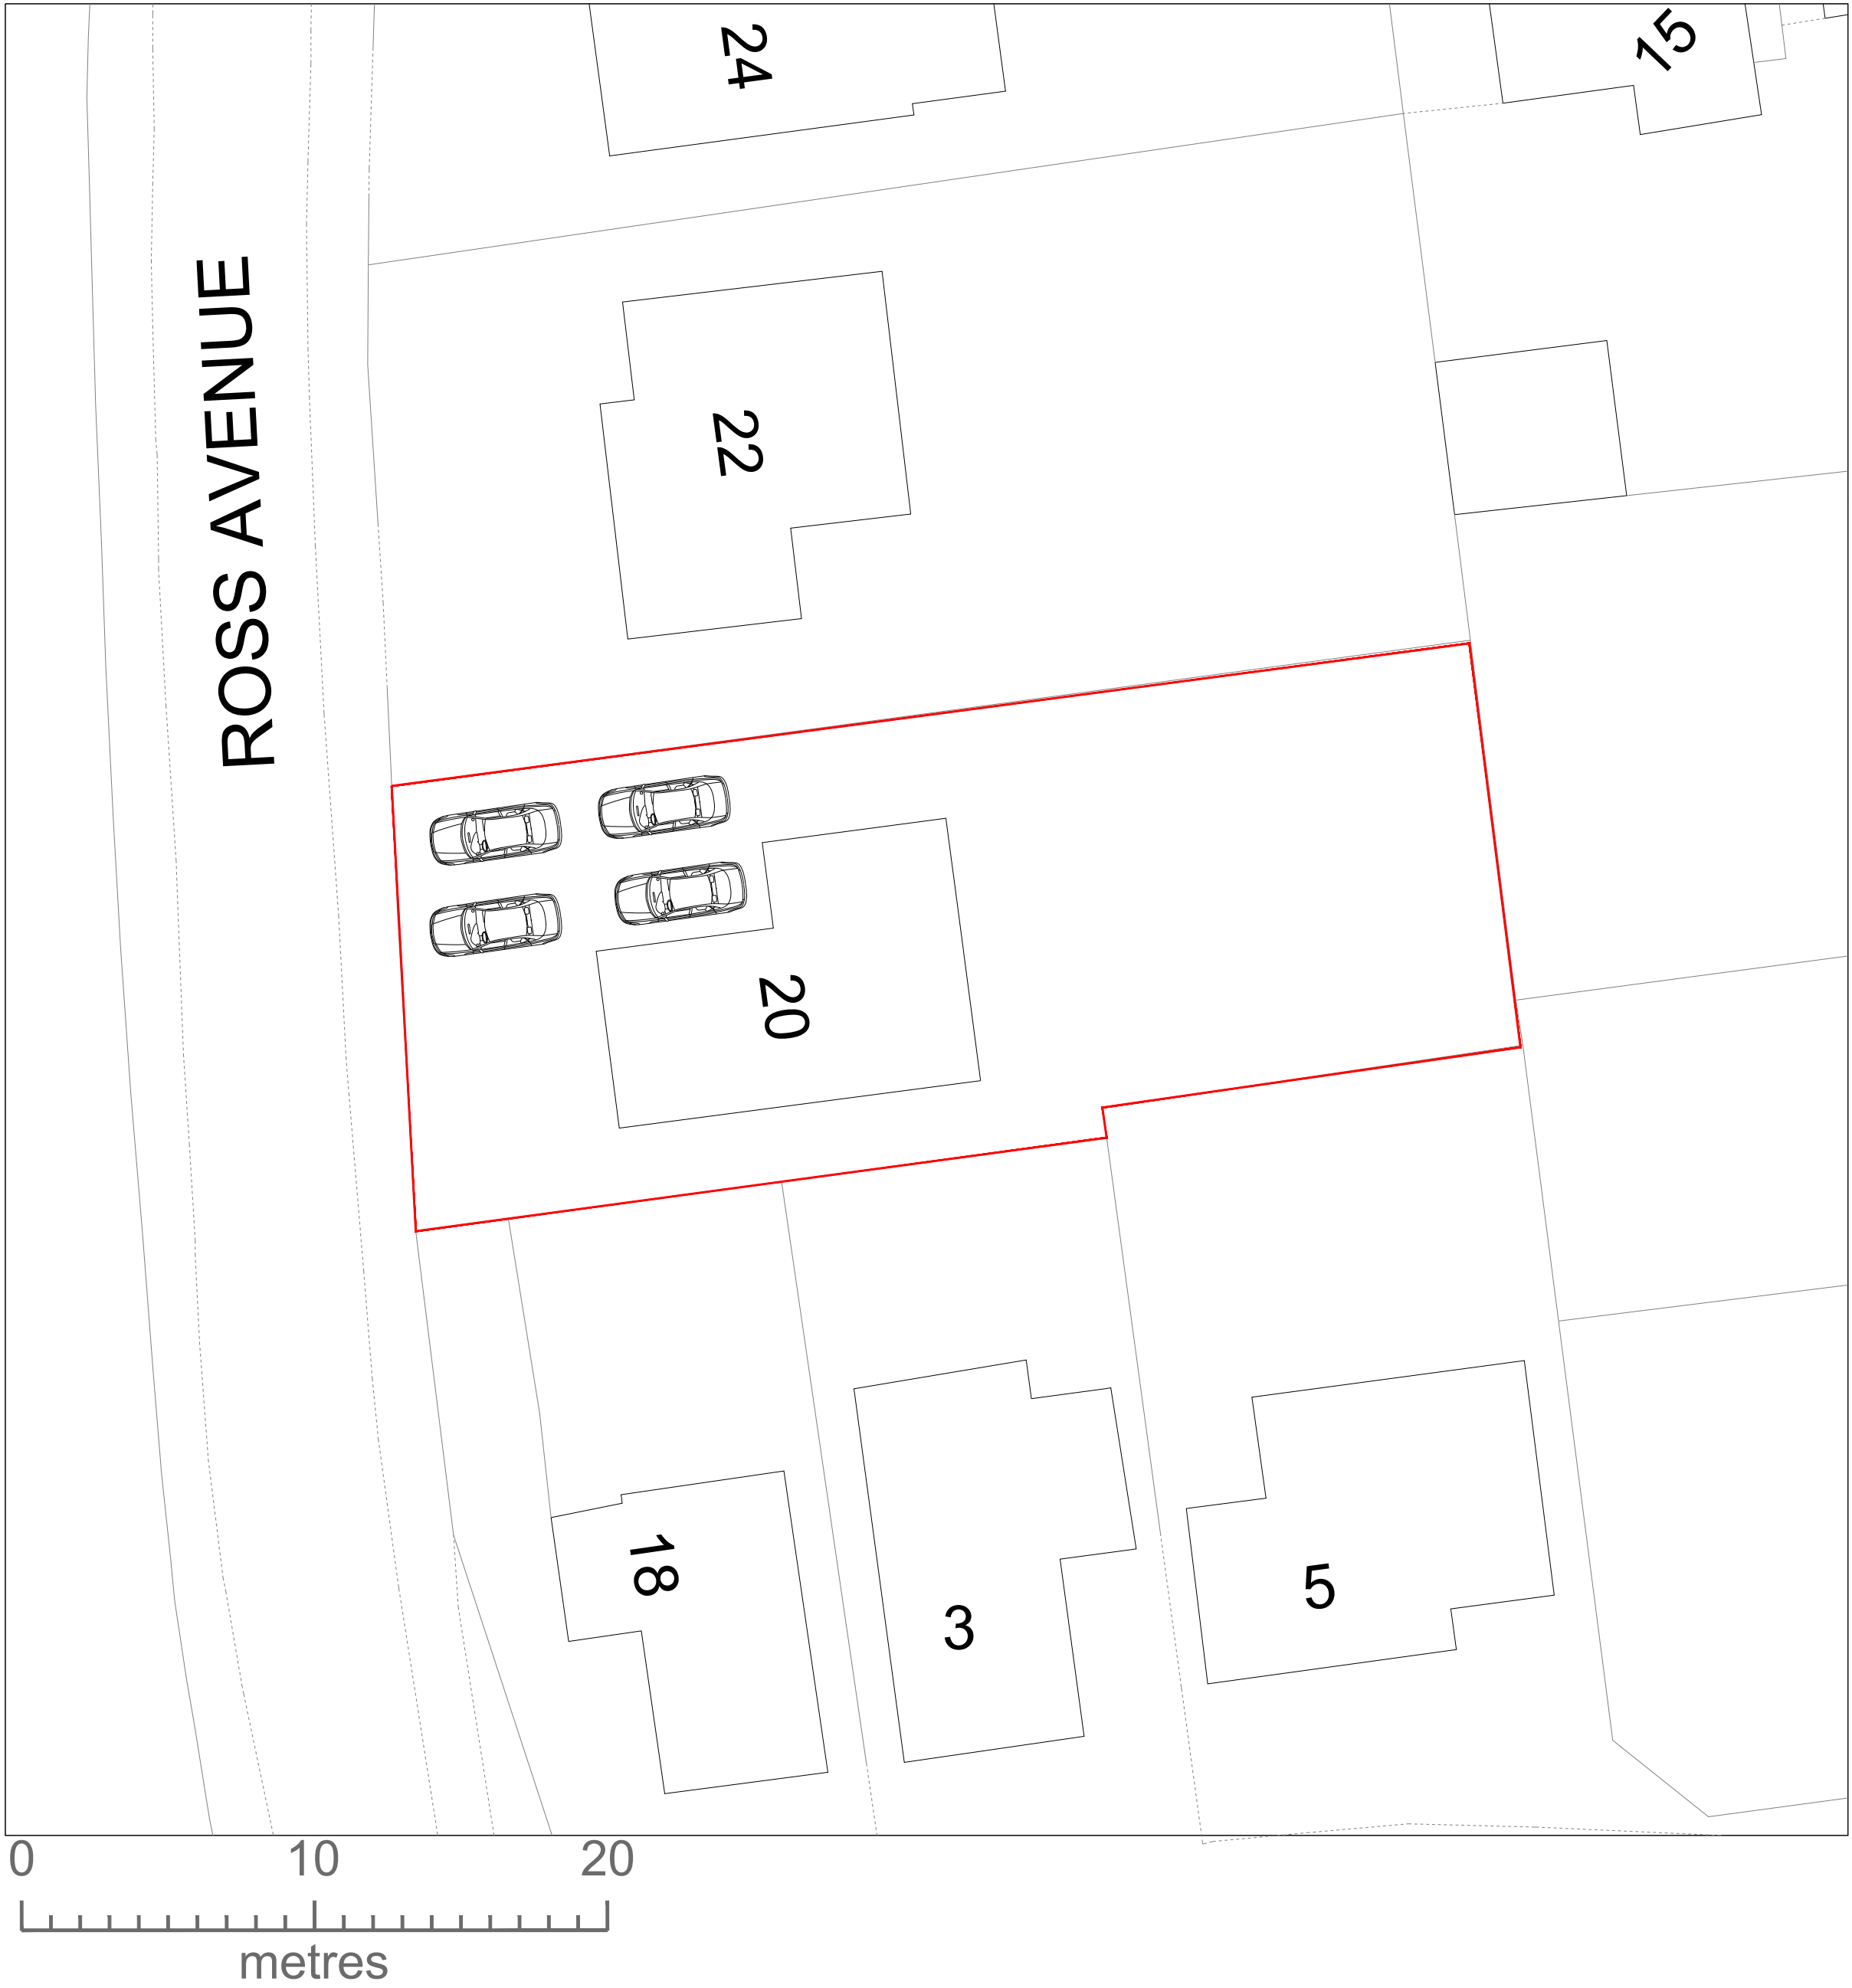


Existing Site Plan 1:200@A1

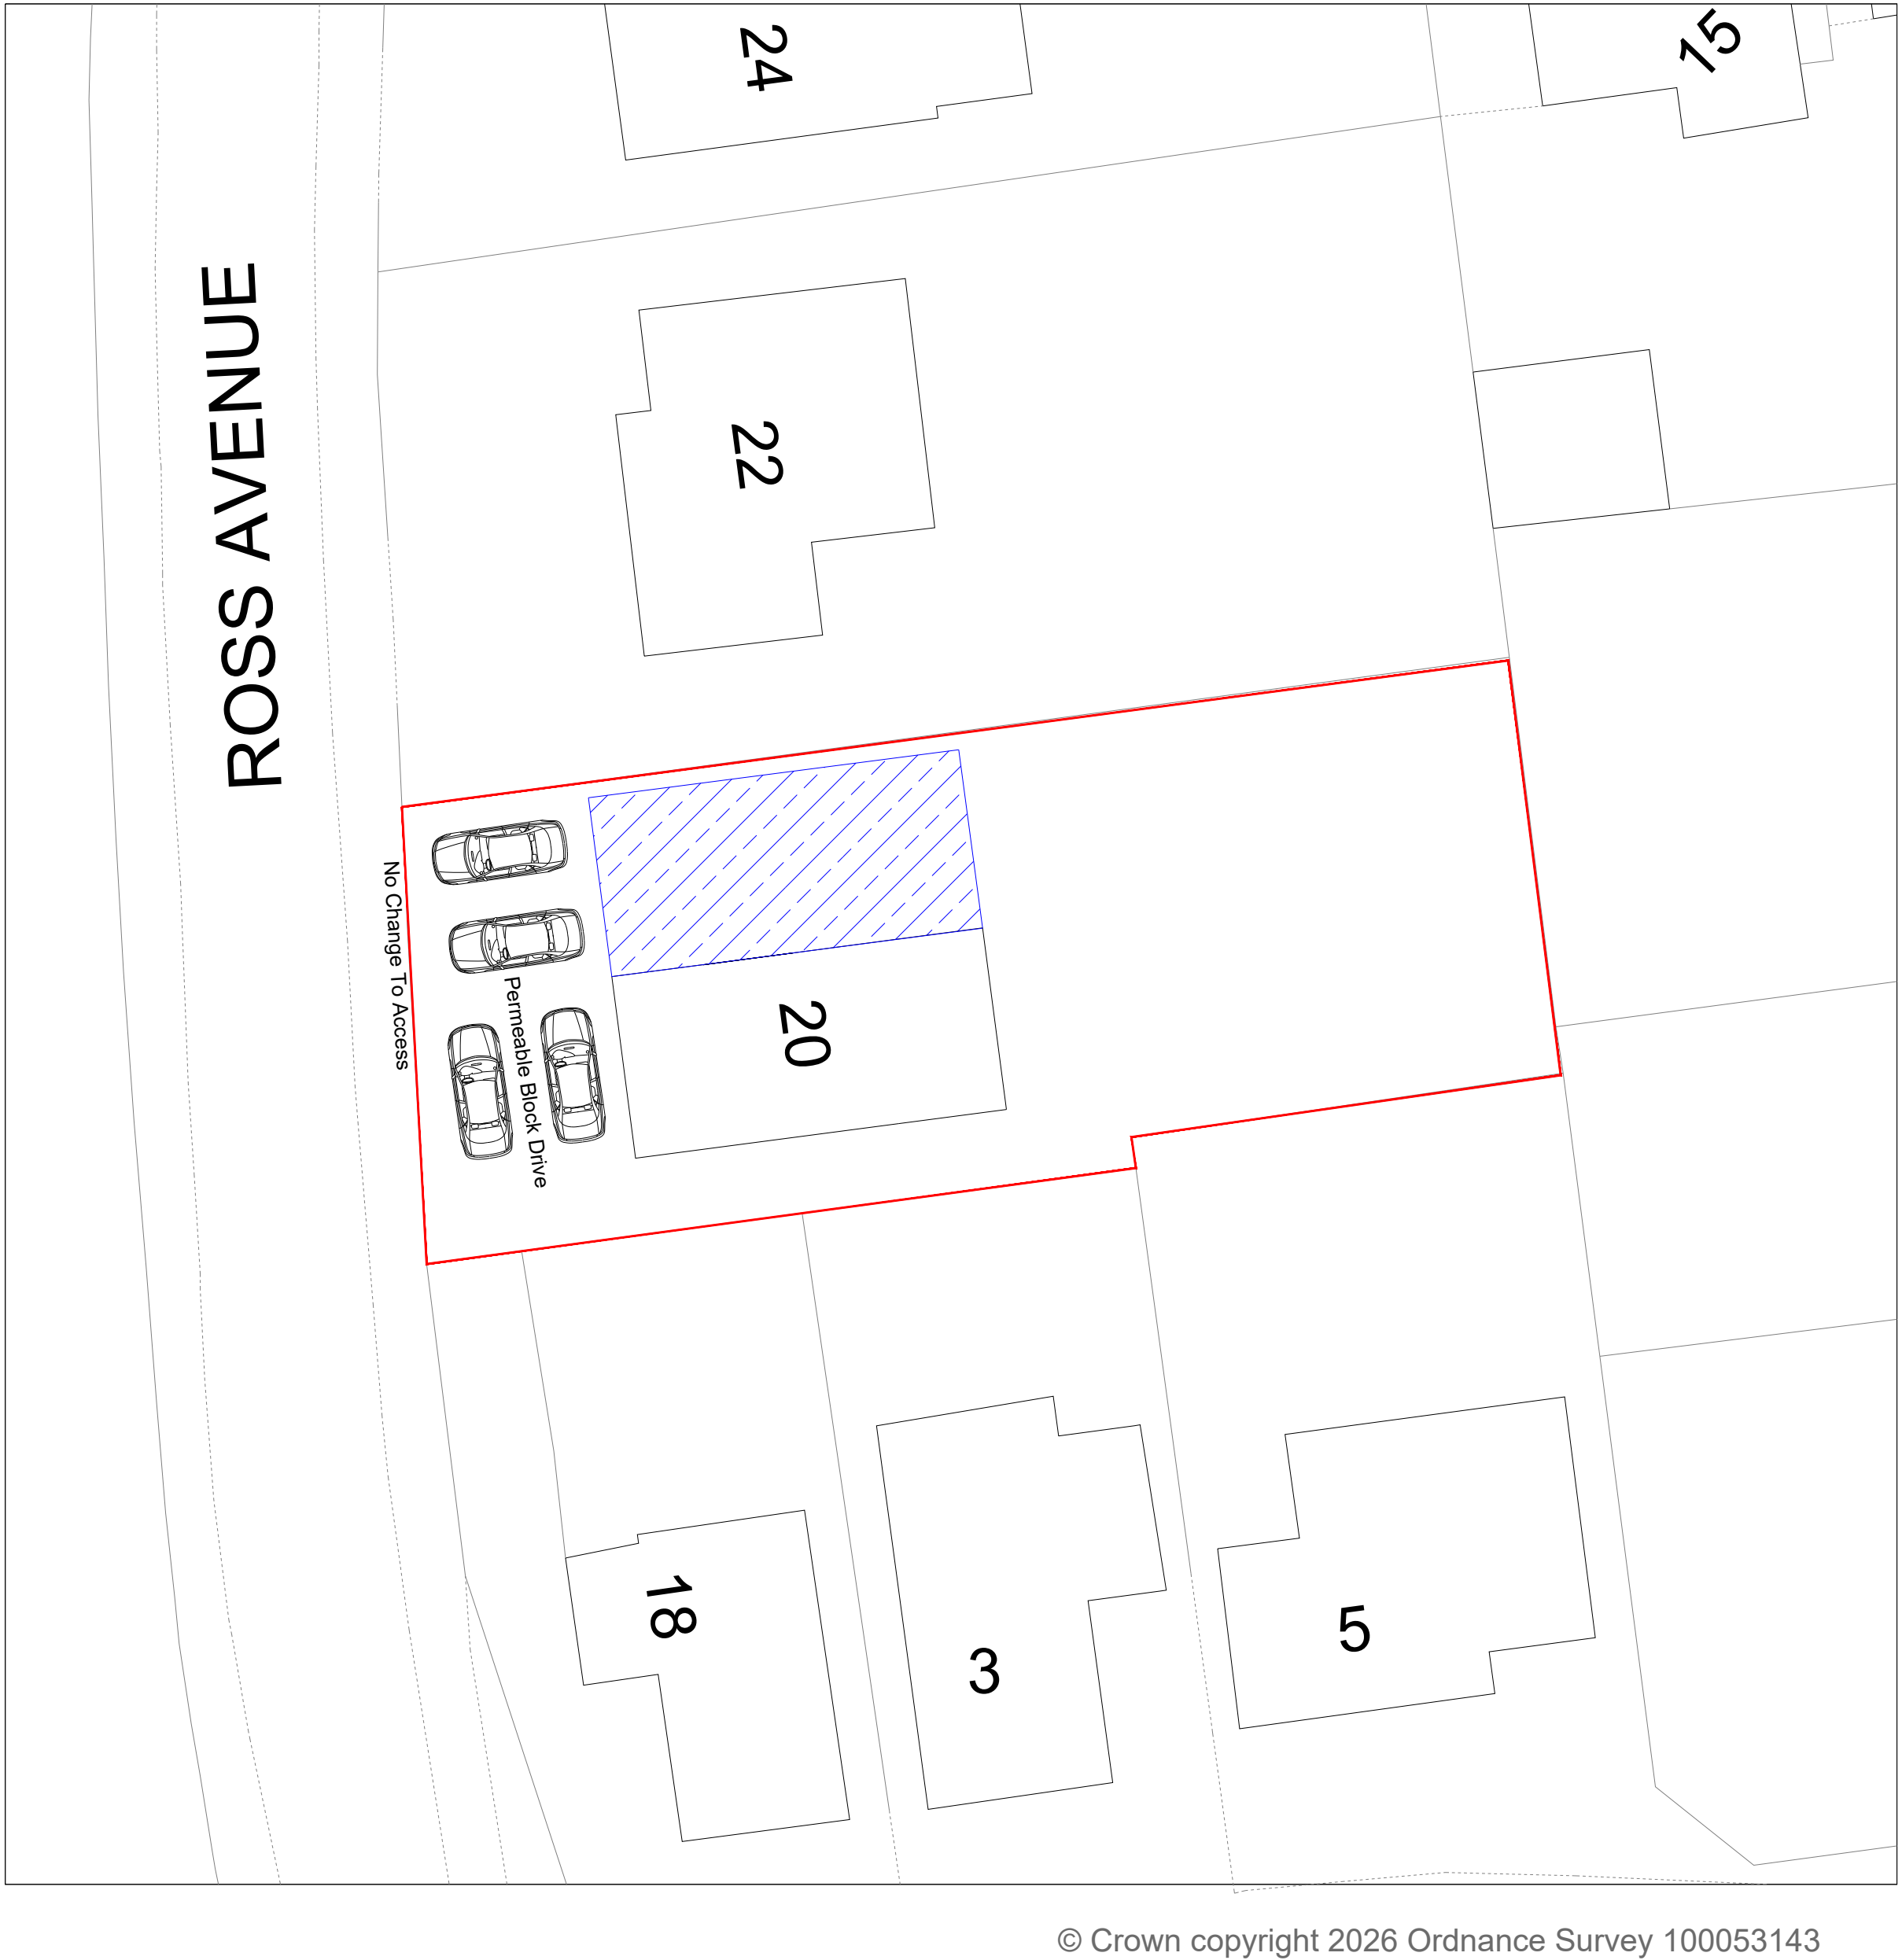


Proposed Site Plan 1:200@A1

## Legend

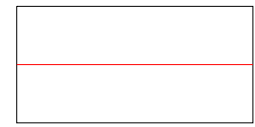

Property Boundary

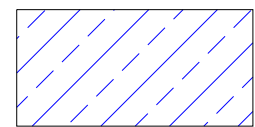

Proposed New Structure



North

© Crown copyright 2026 Ordnance Survey 100053143



Location Plan 1:1250@A1

|   |                   |              |                     |
|---|-------------------|--------------|---------------------|
| 01   | Car Parking Added | 24.07.26     |                     |
| Rev. No.   | Revision note.    | Date.        |                     |
| Title: Location Plan, Existing and Proposed Site Plans   |                   |              |                     |
| Project: 20 Ross Avenue,<br>Whitefield,<br>M45 7FH   |                   |              |                     |
| Client: Warren Paterson<br>20 Ross Avenue,<br>Whitefield,<br>M45 7FH   |                   |              |                     |
| Scale:<br>Indicated   | Designed:<br>AW   | Drawn:<br>JW | Date:<br>03/05/2026 |
| Drawing No. JCBD-26-554 - 8. Rev01   |                   |              |                     |
|  J C Building Design Ltd<br>Tel: 01706 599352 / 07824 871086<br>enquiries@jcbuildingdesign.co.uk |                   |              |                     |