


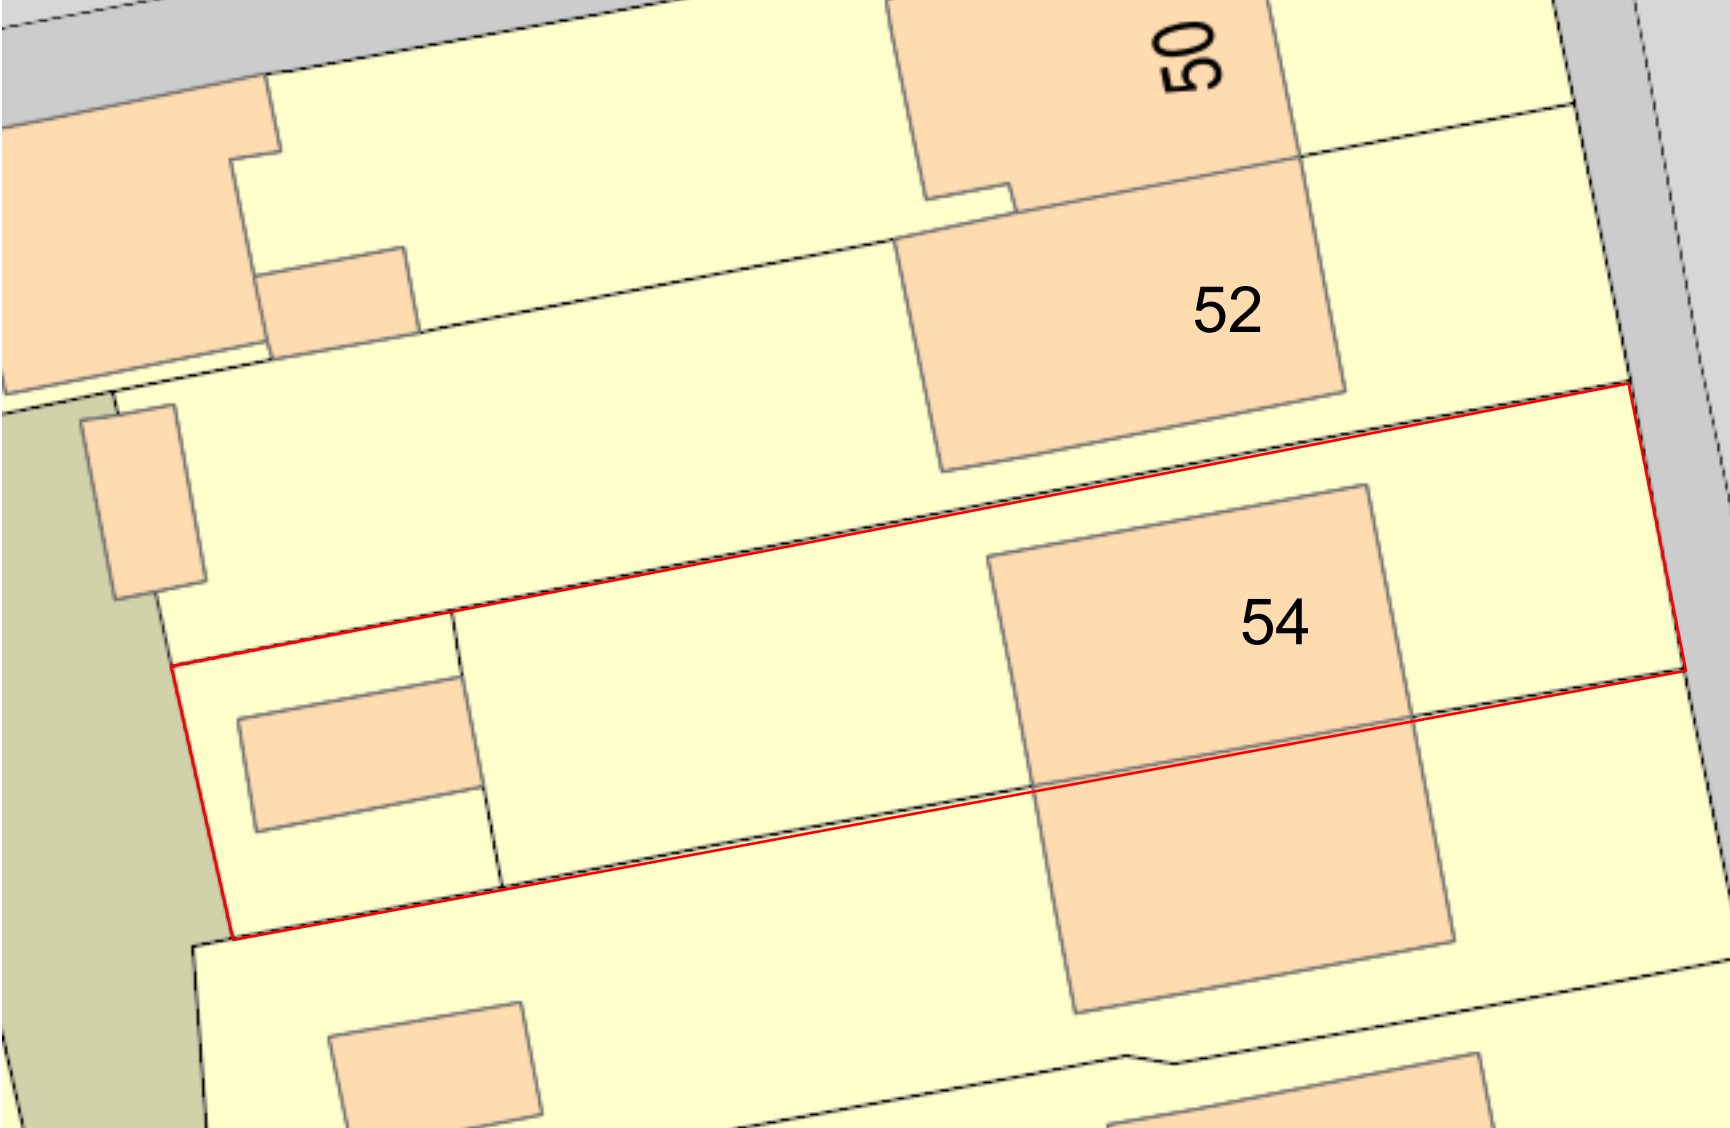

Site Plan

Scale:1:200

54, Wordsworth Avenue, Bury, BL9 9QX



Location Plan

Scale:1:1250

This drawing must not be reproduced without permission from NM Architectural Services LTD. DO NOT scale of this drawing. All Dimensions are to be checked on site by the contractor/sub contractor. Any discrepancies to be reported to NM Architectural services LTD.

Client Name: Mr Ahtisham	Drawing Title: Existing Location & Site Plan	Project Type: Residential - Extensions/loft conversion			Check By: MN	Date:	Revision Notes:		
						21.06.2024			
Project Address: 54 Wordsworth Avenue, BURY BL9 9QX	Drawing Type: PLANNING	Dwg No:	WDA:001	Scale: 1:100	Rev: -				